


site plan - scale 1:500 @ A3

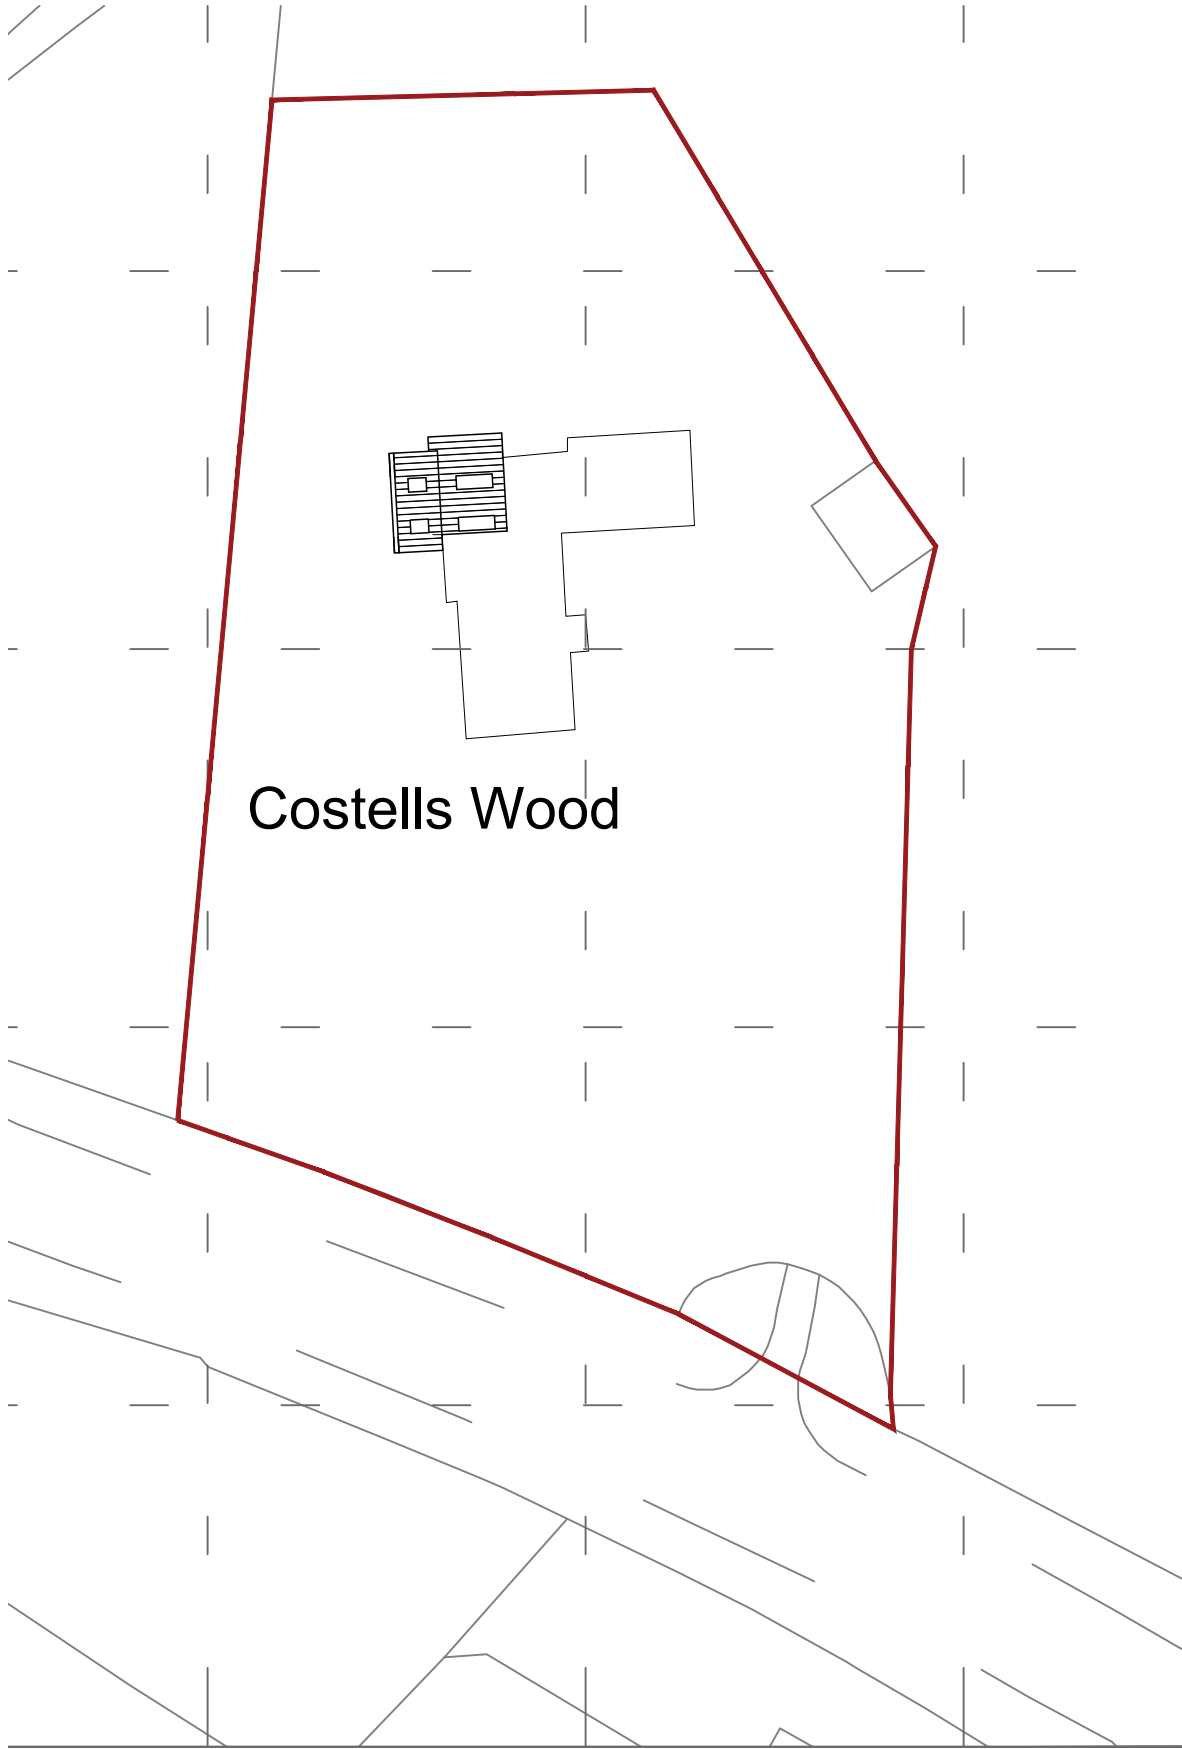

GENERAL NOTES :
1- THIS DRAWING IS THE COPYRIGHT OF BENTLEY & CARTER AND IS NOT TO BE REPRODUCED OR TRANSMITTED IN ANY FORM OR BY ANY MEANS, WITHOUT WRITTEN CONSENT.
2- Do not scale from this drawing unless for planning purposes.
3- All dimensions to be verified on site. Works starting and any discrepancies to be reported to Bentley & Carter.
4- This drawing is to be read in conjunction with the relevant Building Regulations.
5- All works to comply with the relevant British Standards, Codes of Practice and Building Regulations.

PROJECT :
costells wood, lewes rd, scaynes hill,
west sussex, rh17 7pn

DRAWING :
site plan proposed

DRAWING STATUS :
planning

JOB NO:
jax - 307

DRAWING NO:
101

SCALE:
as indicated @ A3

DATE:
december 2024

DRAWN BY:
pc

REVISIONS:
none

B+C ARCHITECTURE



t: 07751 878897
e: pc@bandarchitecture.co.uk
w: www.bandarchitecture.co.uk

