




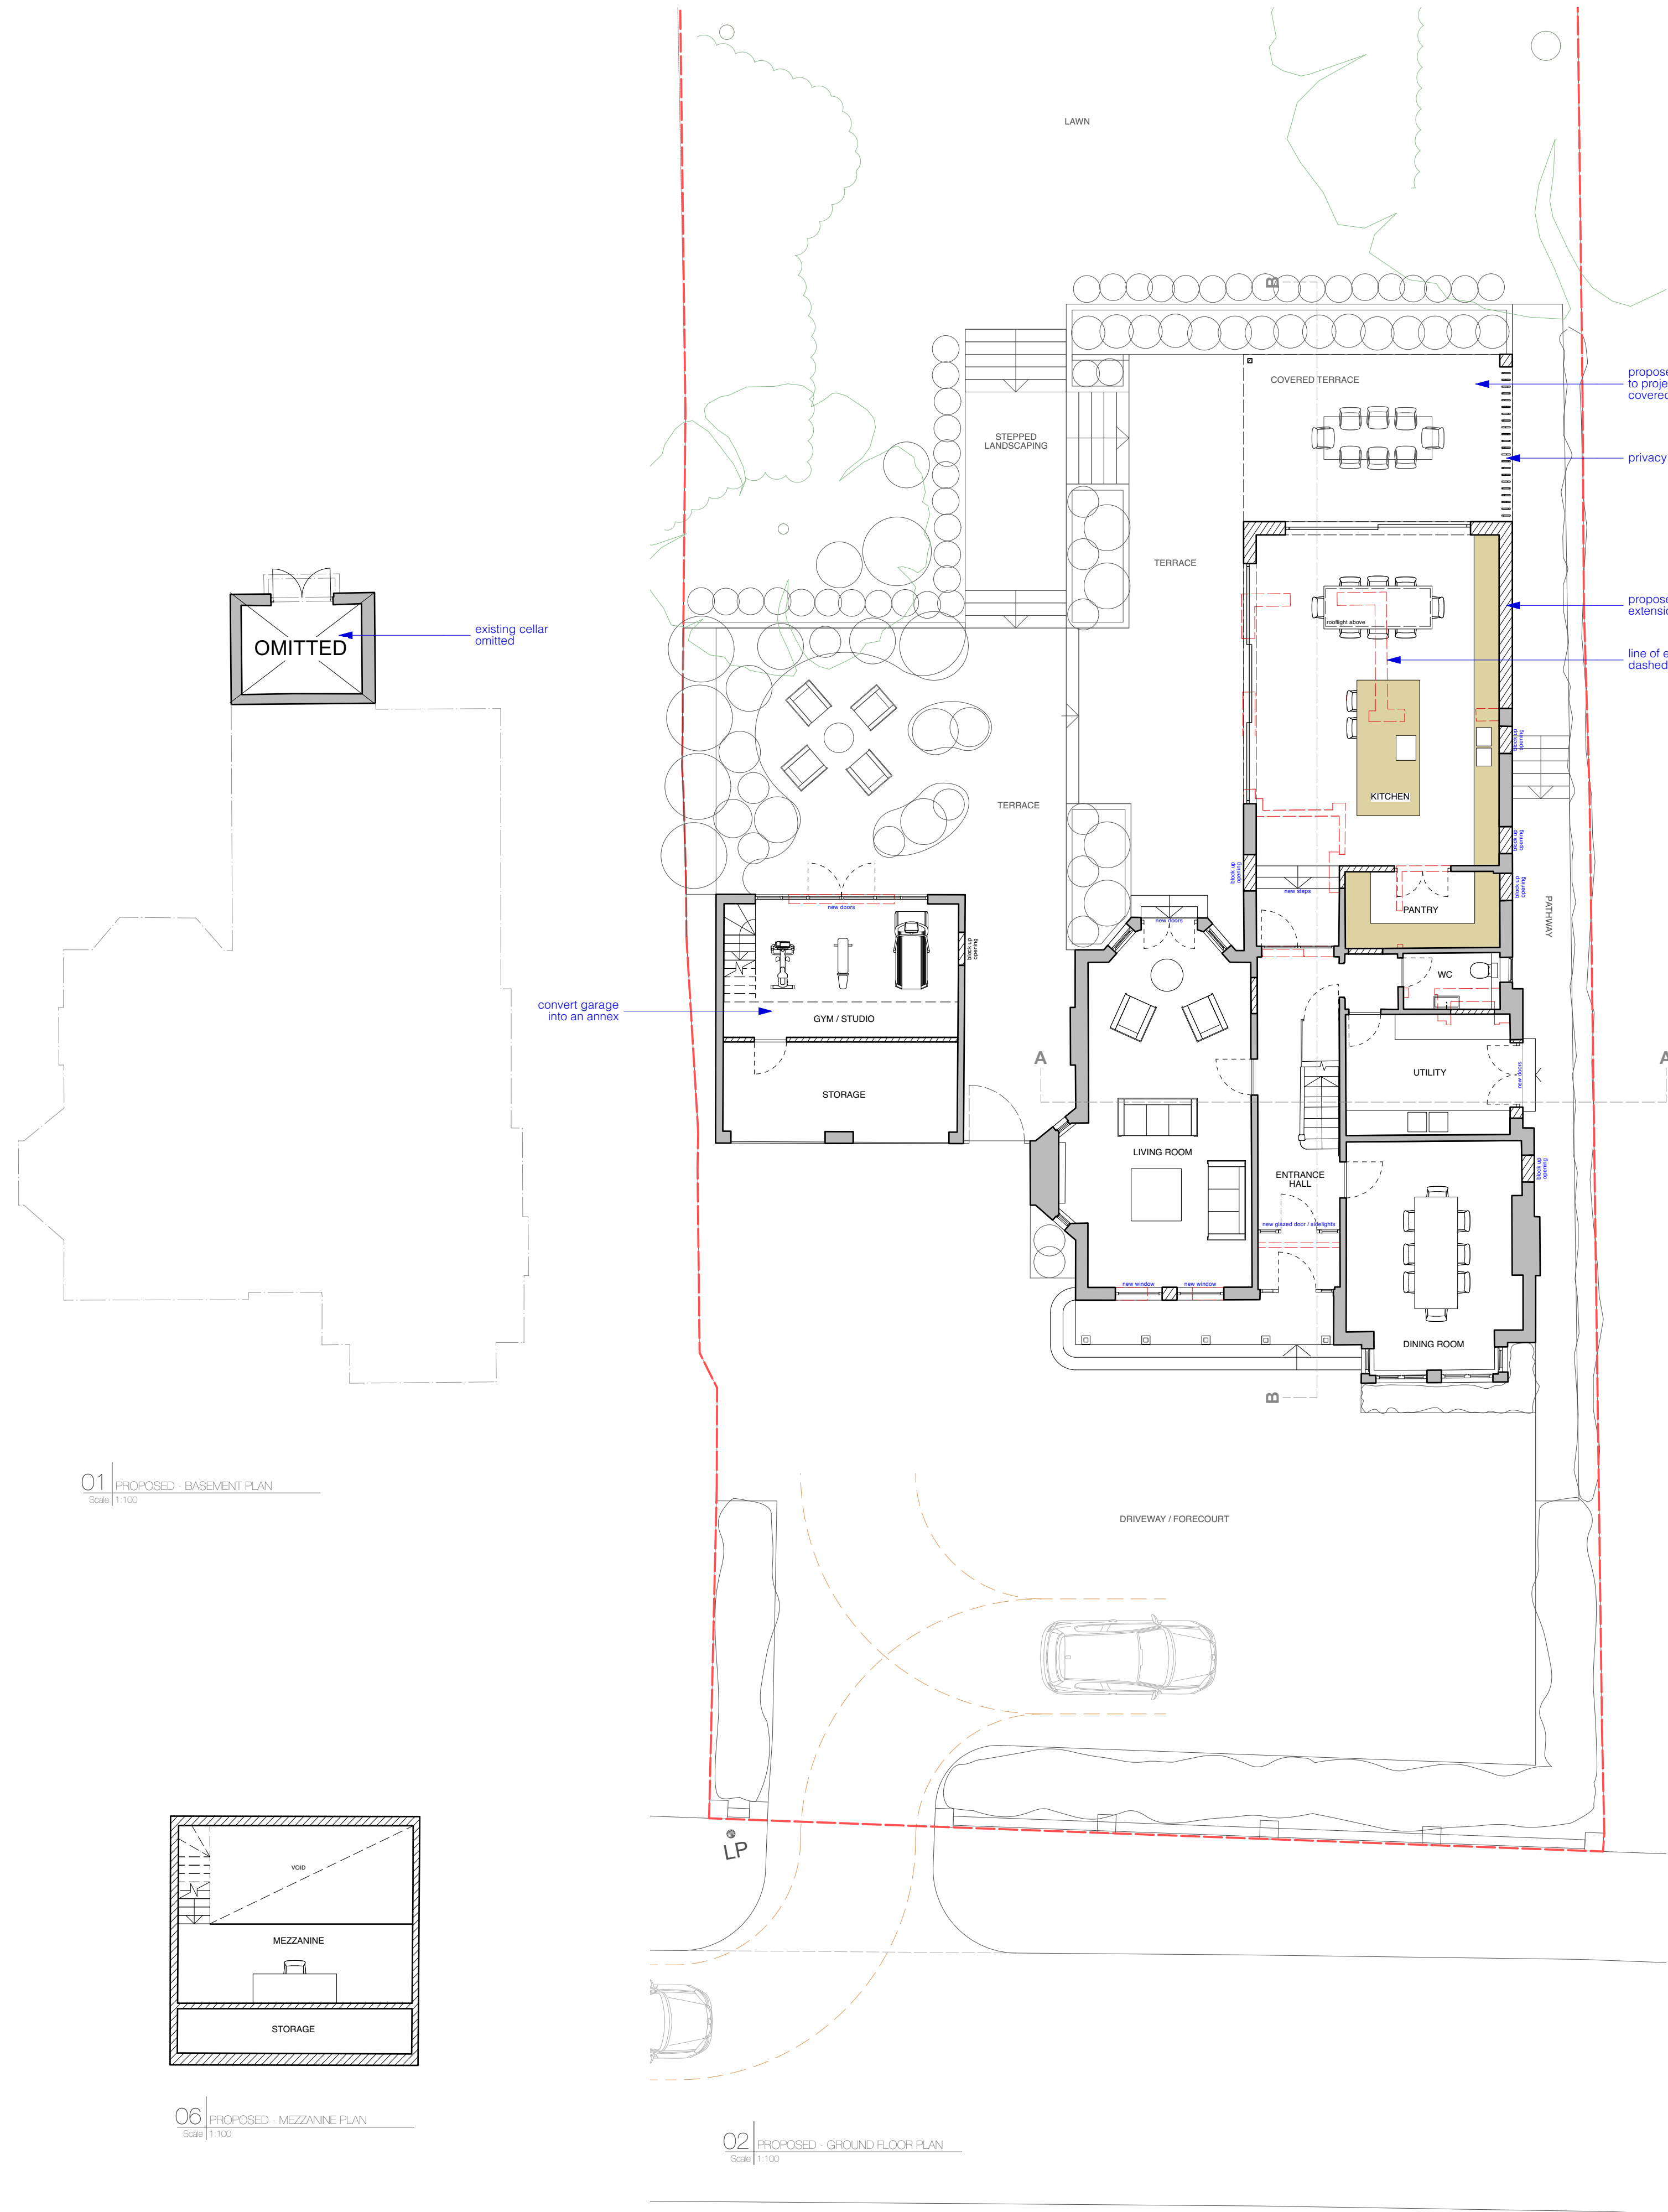


01 PROPOSED - BASEMENT PLAN
Scale 1:100

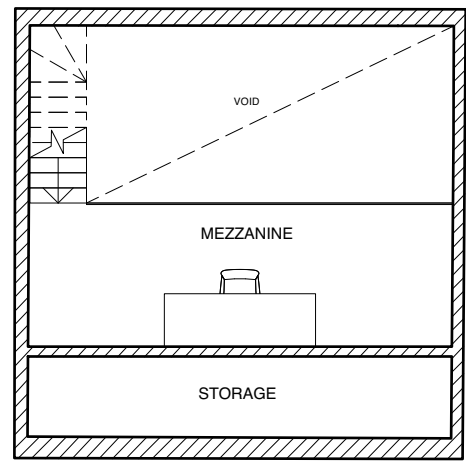


06 PROPOSED - MEZZANINE PLAN
Scale 1:100

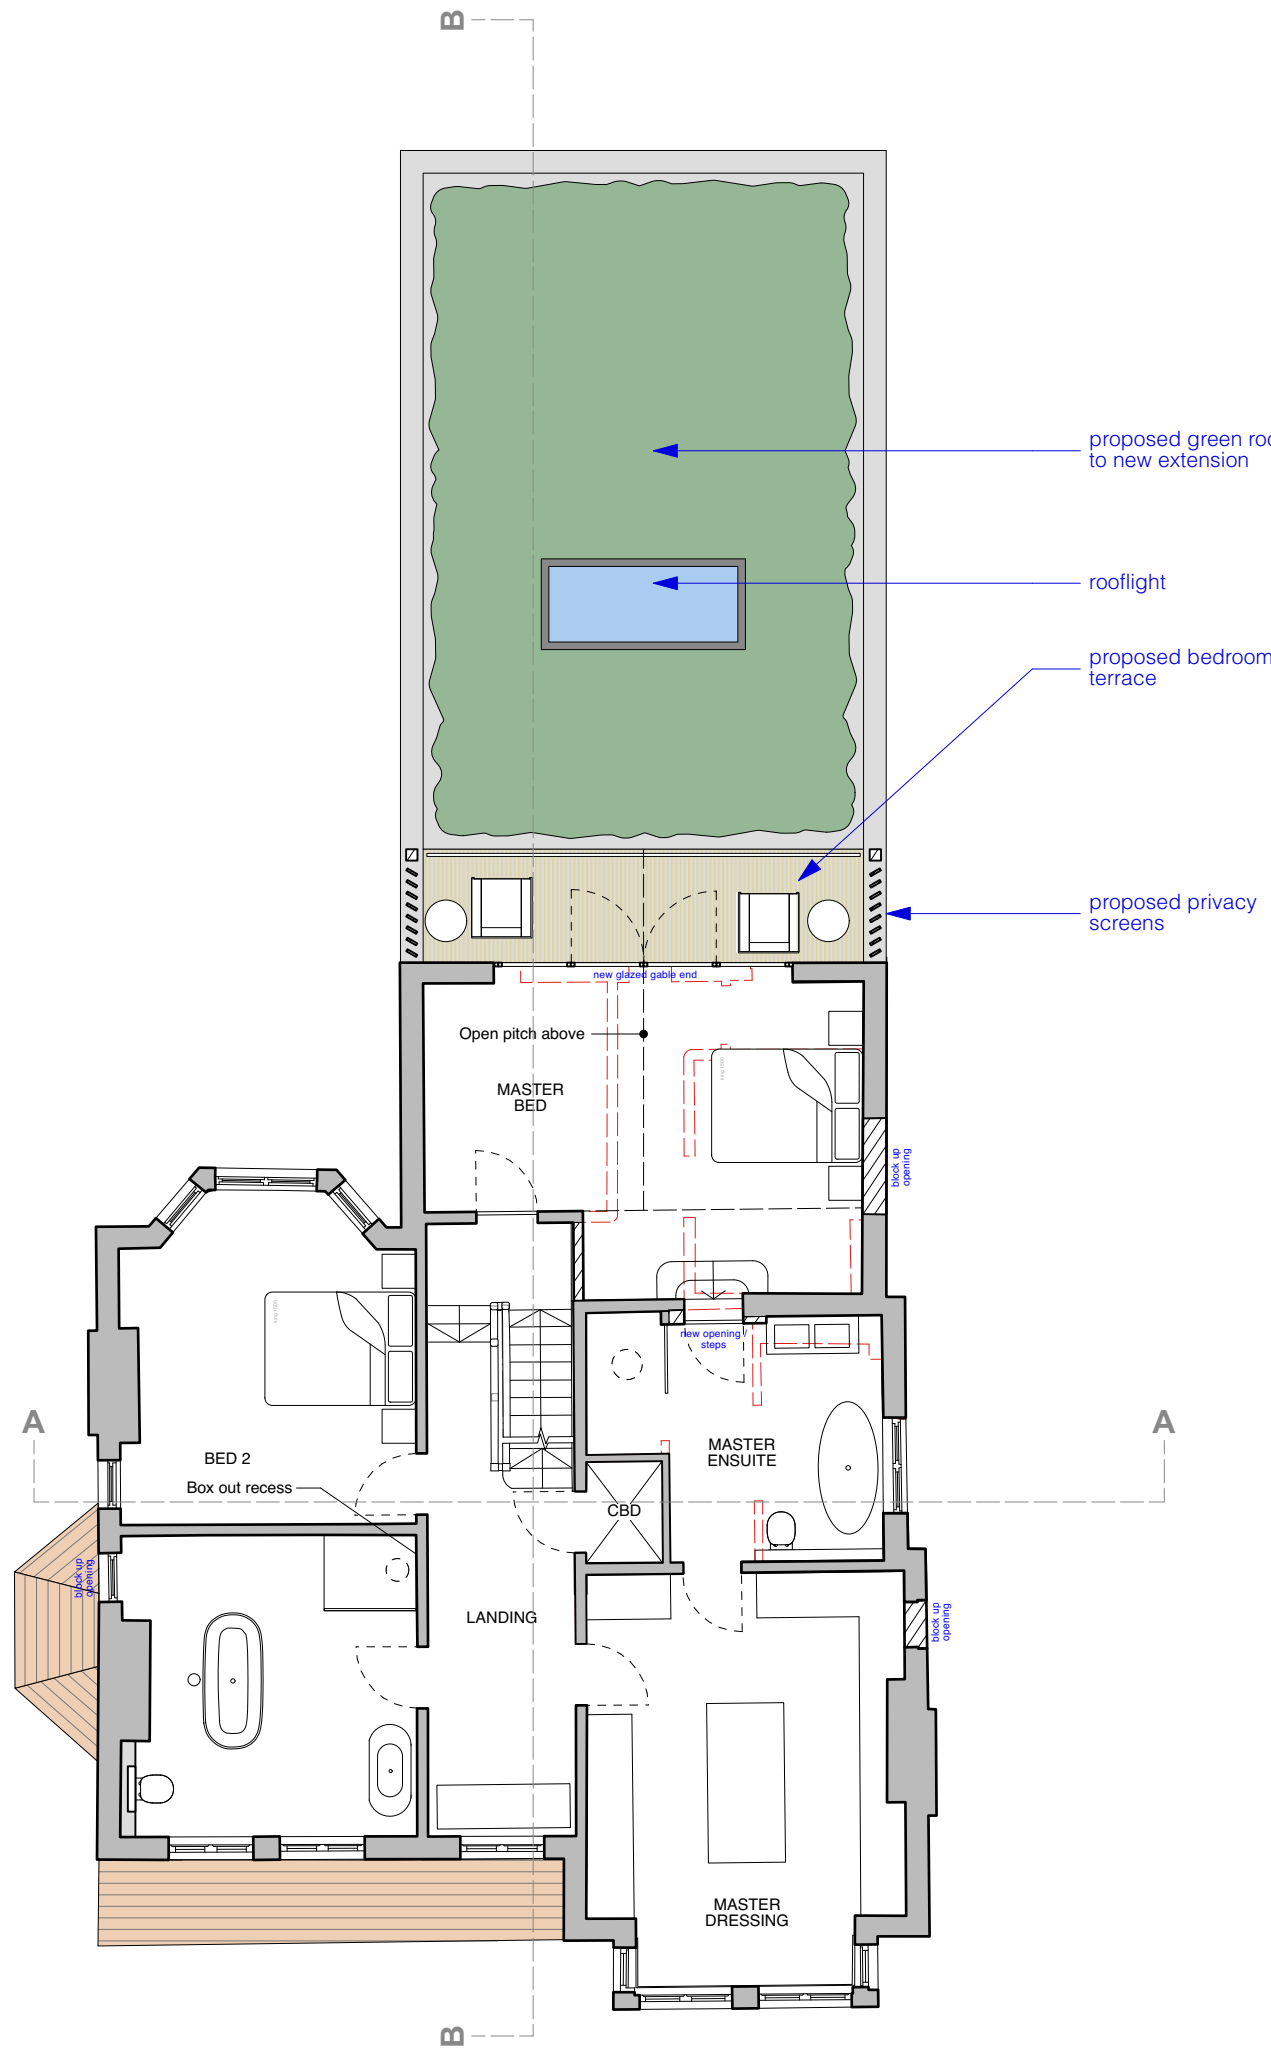

03 PROPOSED - 1ST FLOOR PLAN
Scale 1:100

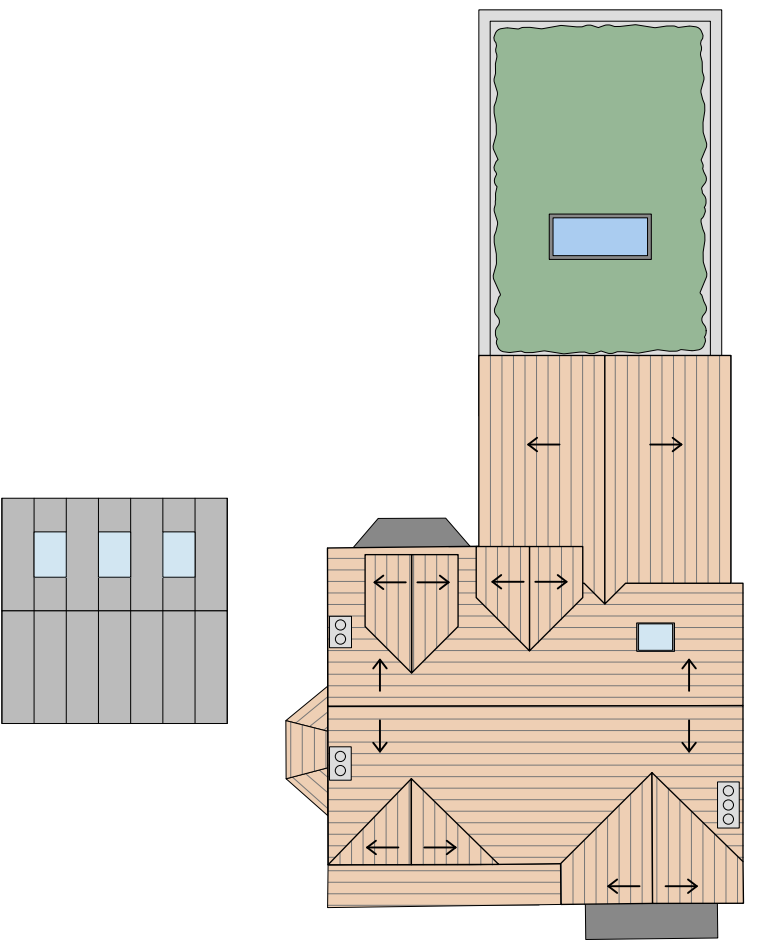


05 PROPOSED - ROOF PLAN
Scale 1:200

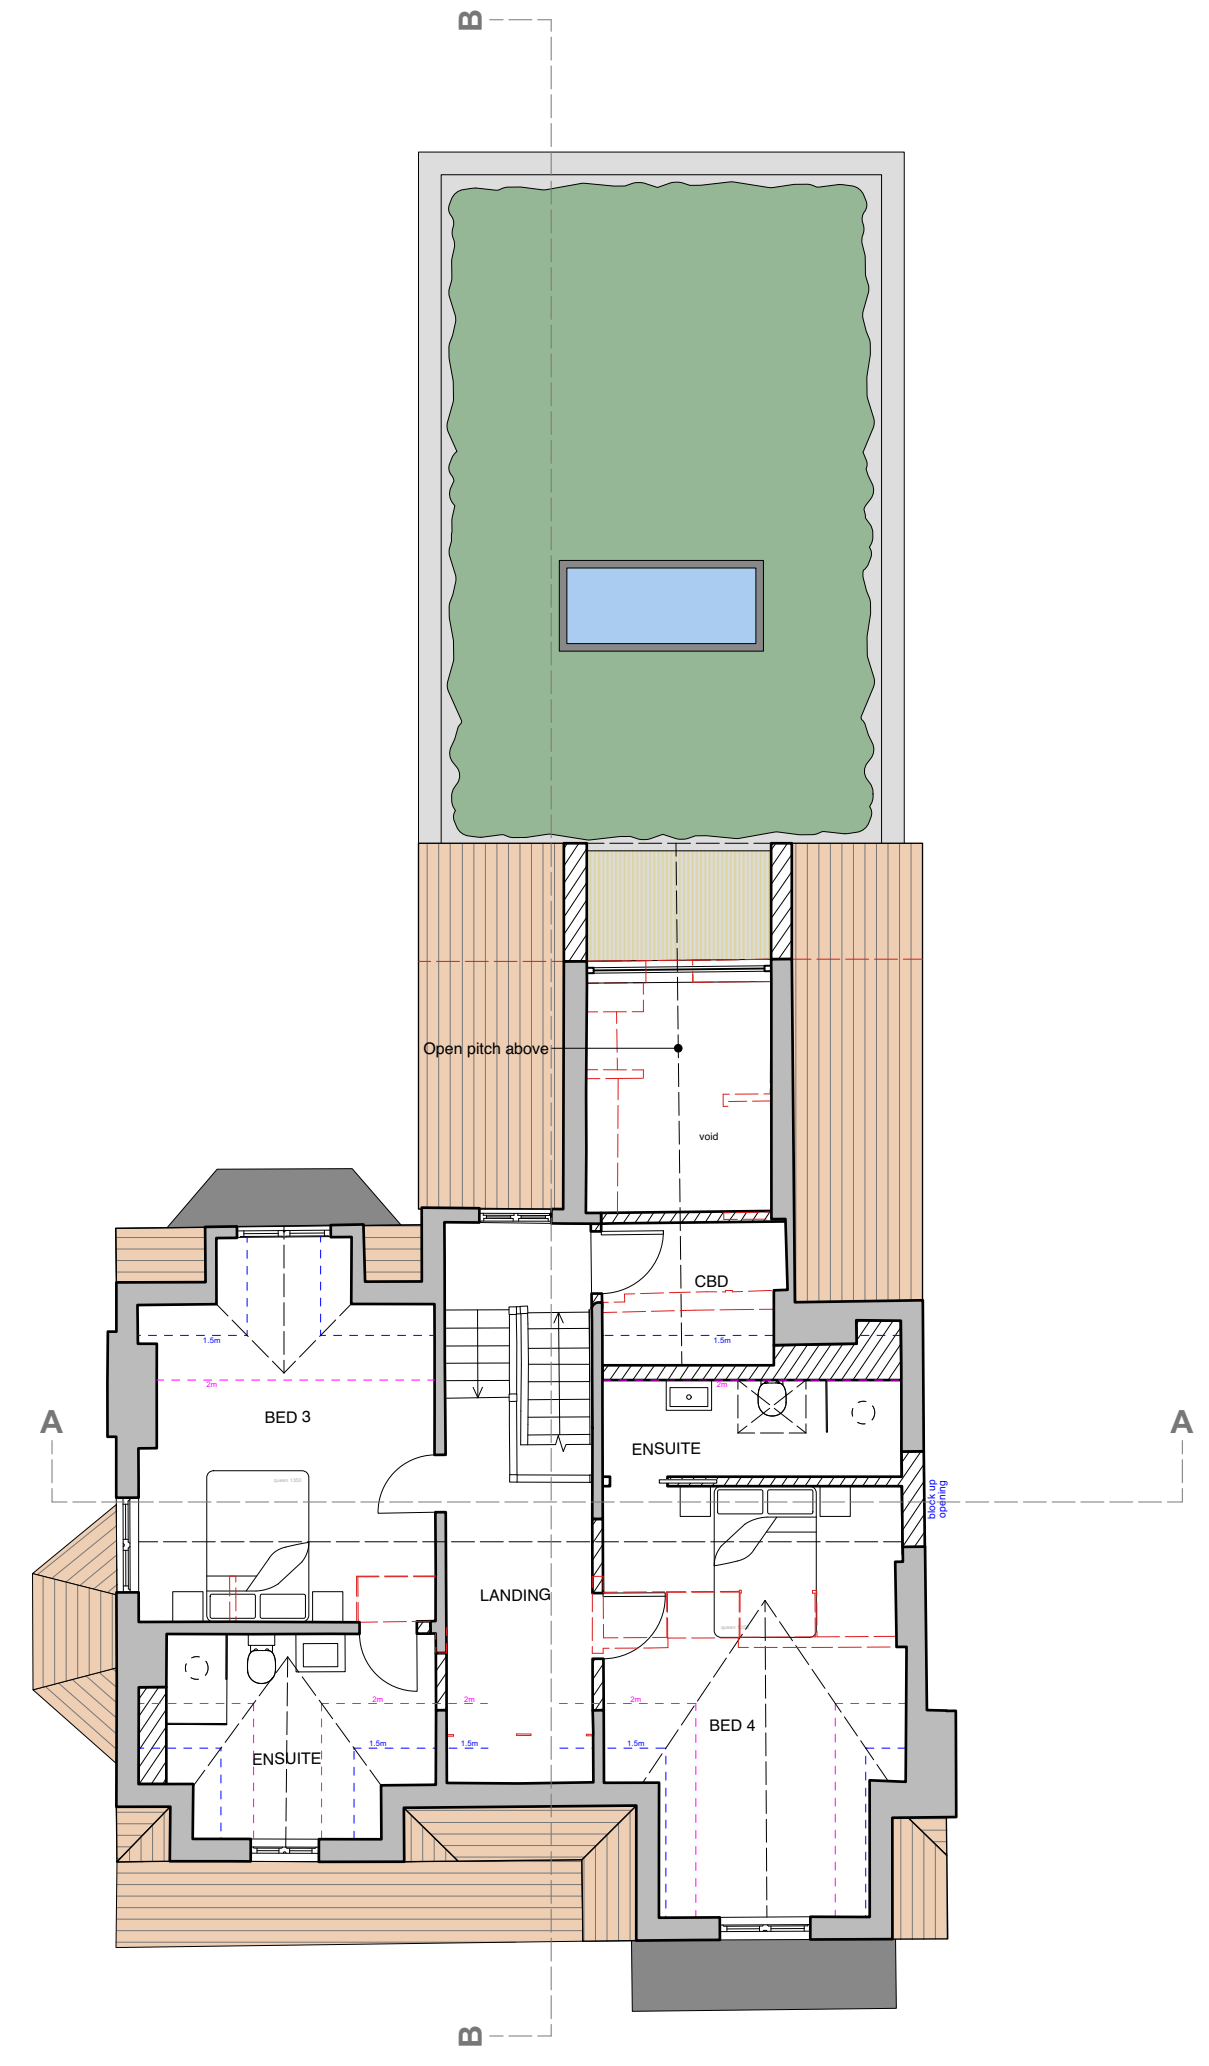

04 PROPOSED - 2ND FLOOR PLAN
Scale 1:100

AREAS:
Site - 0.74 acre
Existing house
BA- 6 sqm
GF- 130 sqm
FF- 109 sqm
SF- 85 sqm
Total - 330 sqm
Proposed house
GF- 148 sqm
FF- 109 sqm
SF- 77 sqm
Total - 334 sqm
Garage - 30sqm

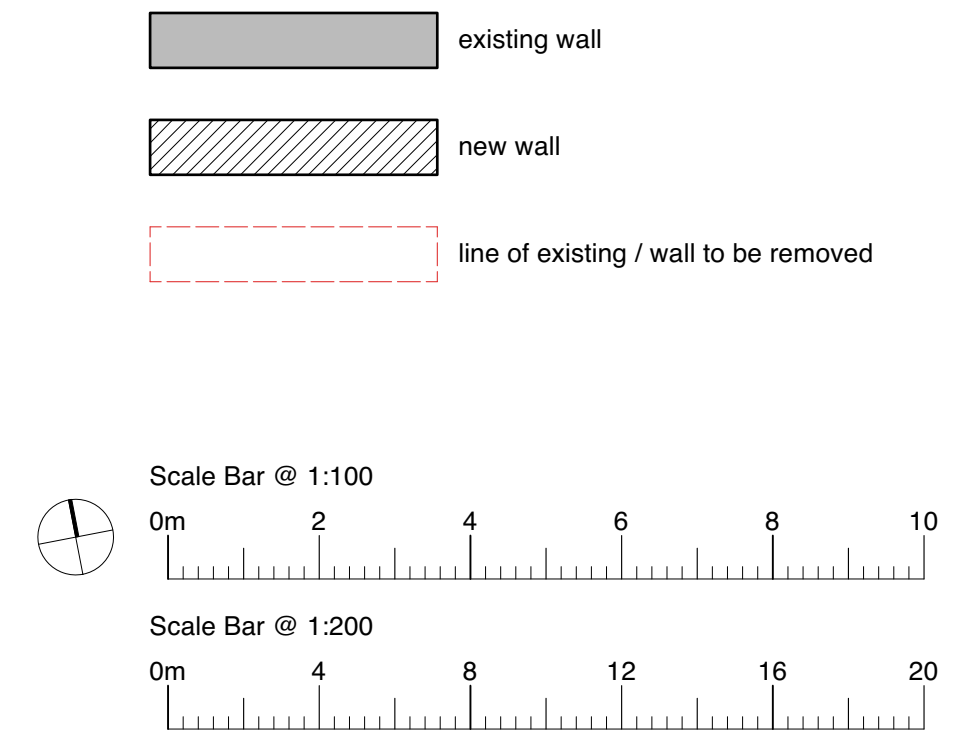

HAPA ARCHITECTS

JOB Name 44 HURST RD, HASSOCKS, BN6 9NL			
Drawing No PROPOSED PLANS			
Title SEPT '24	Scale 1:100 & 1:200 @ A1	Job Ref 0336	Drawing Number AL-200a