




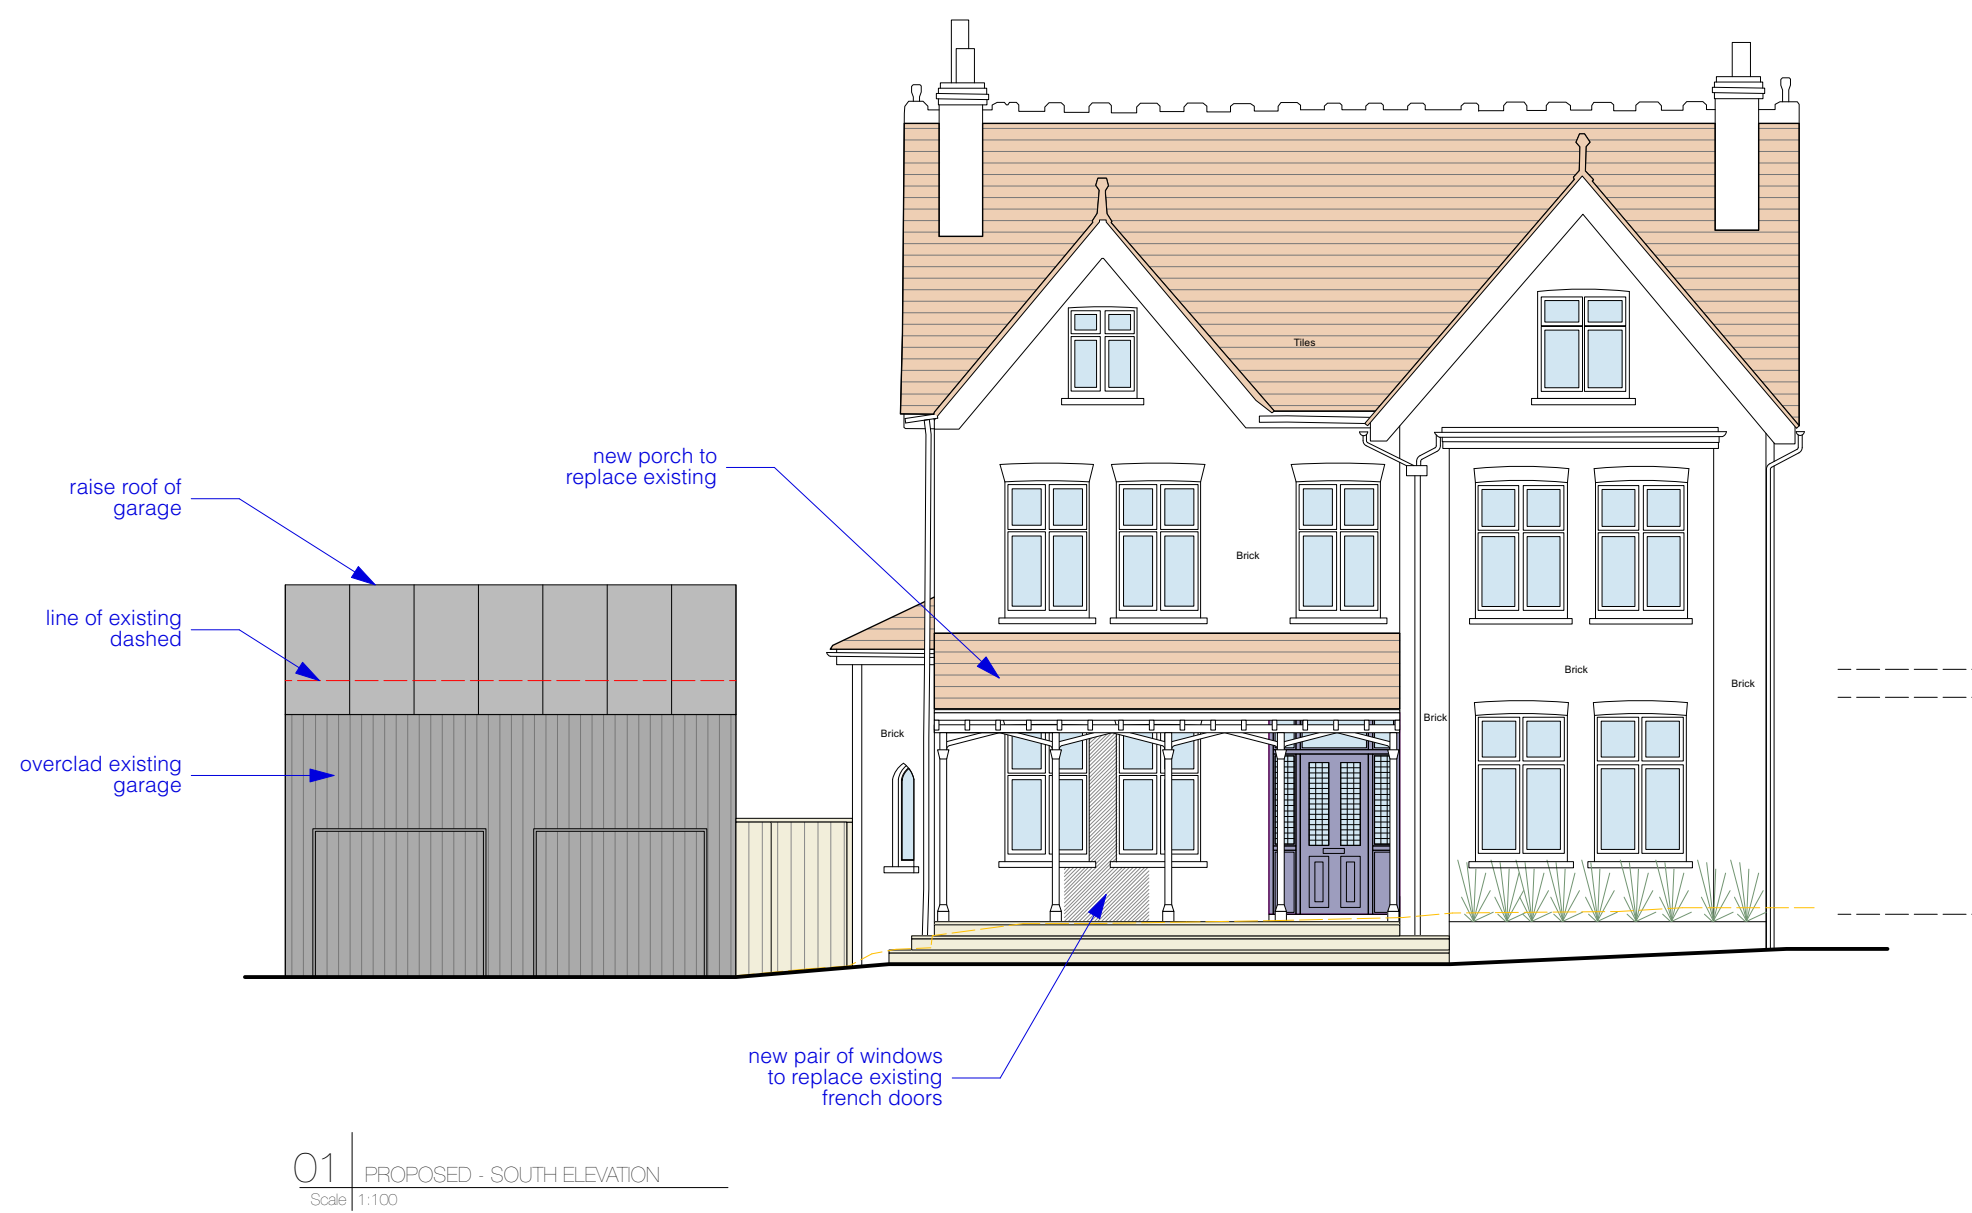


01 | PROPOSED - SOUTH ELEVATION
Scale | 1:100

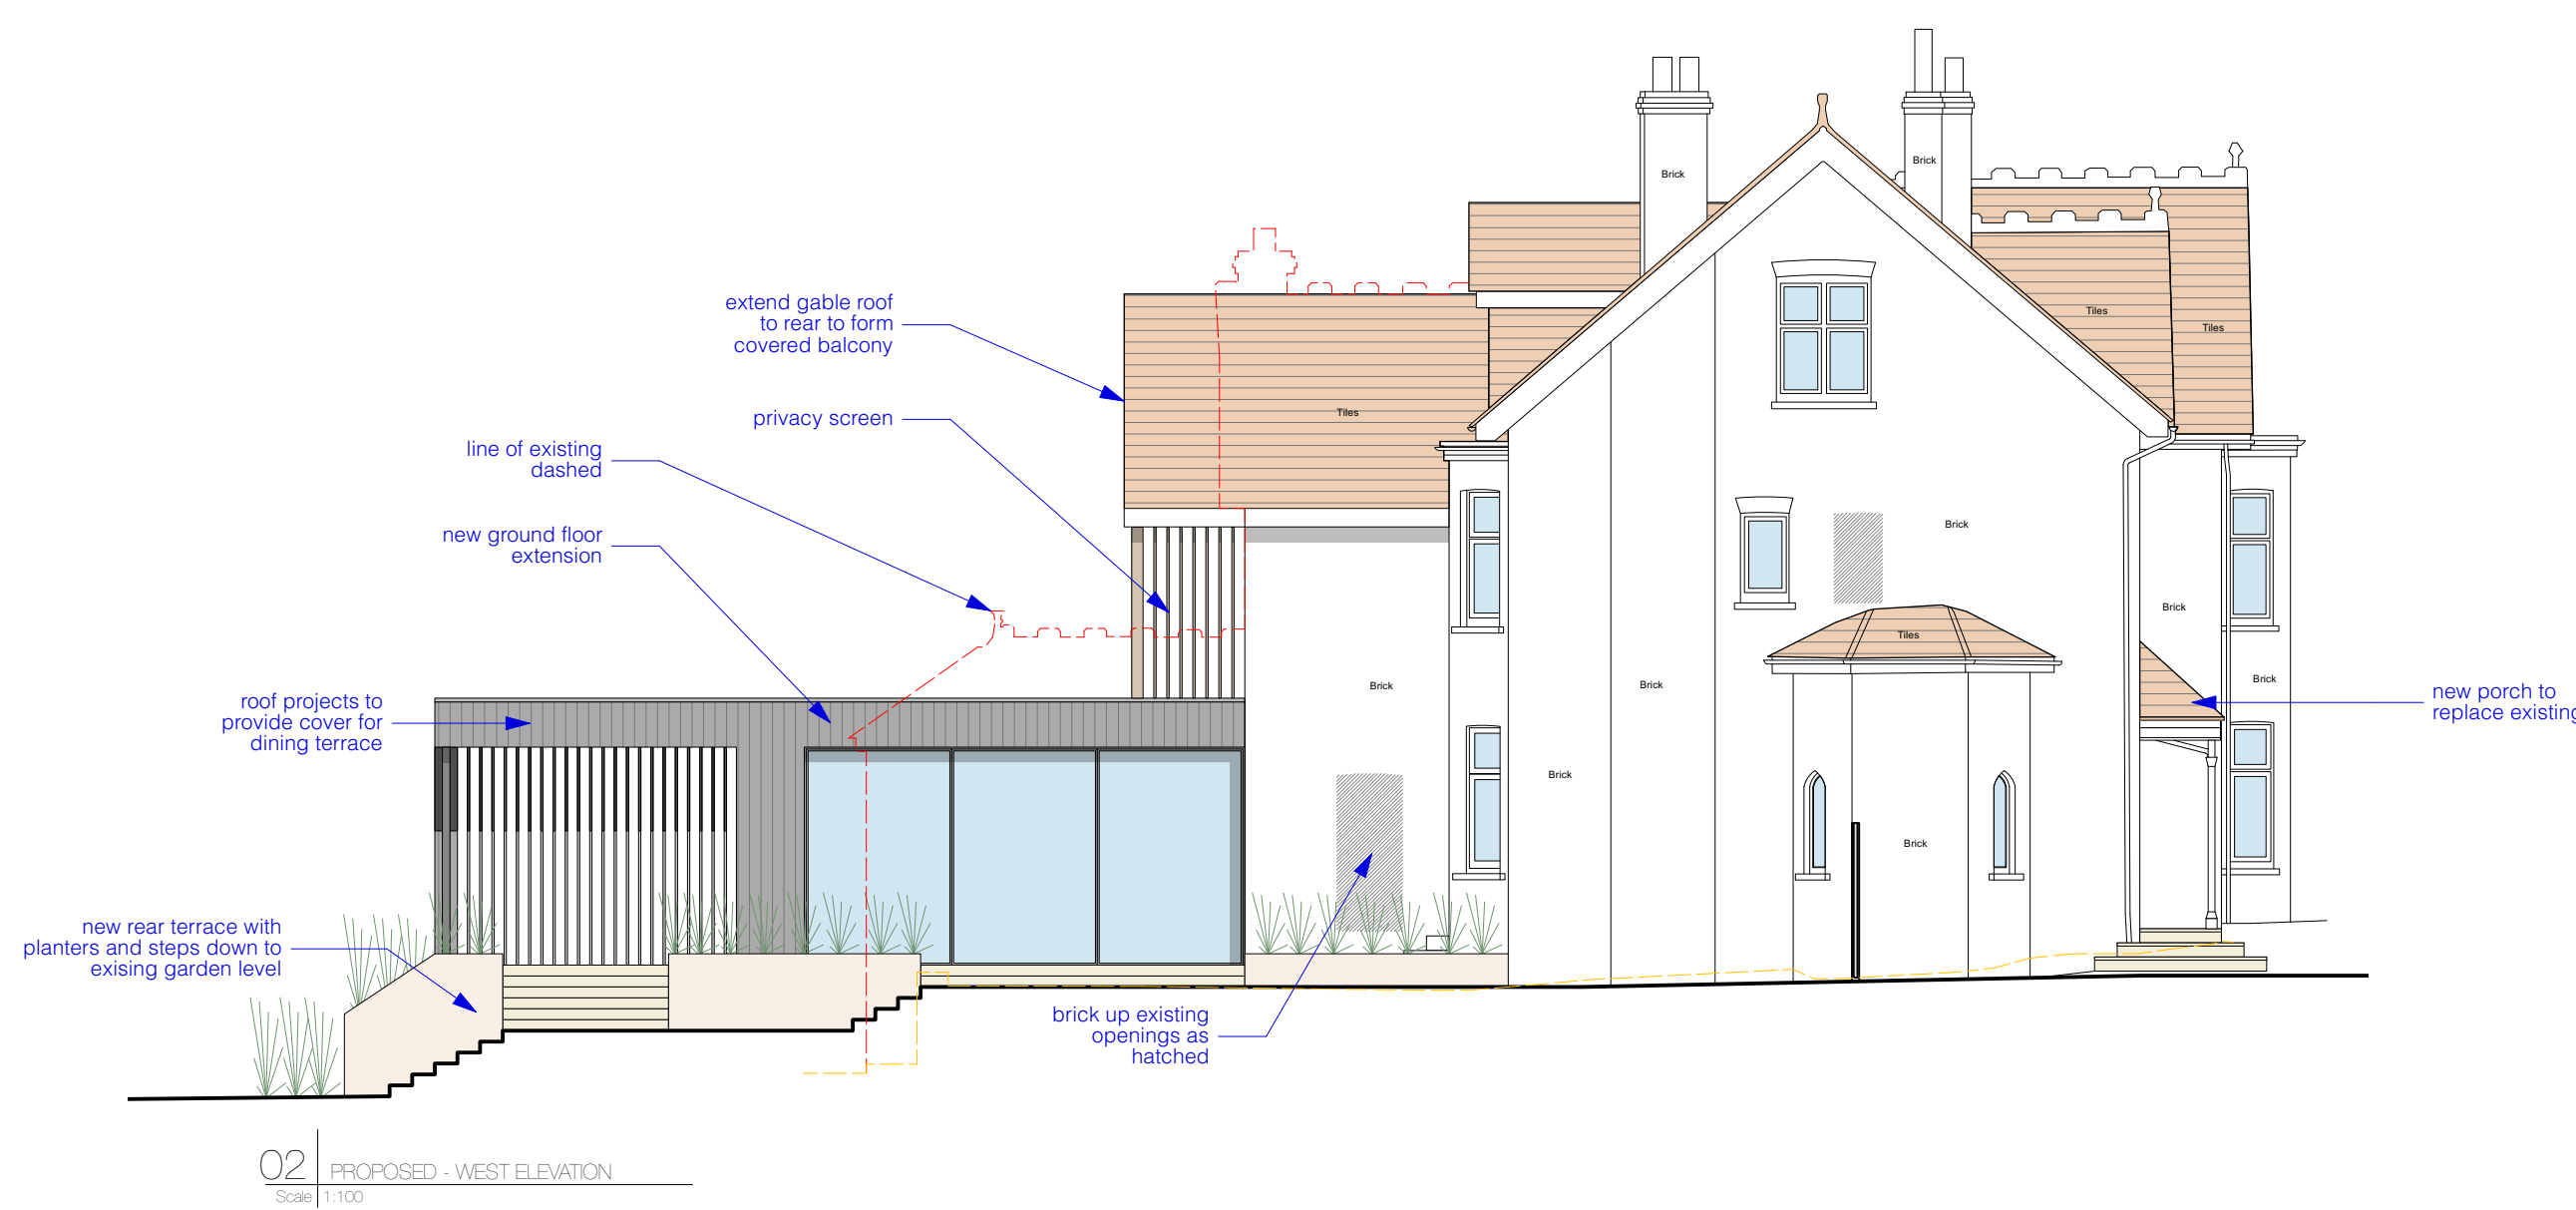


02 | PROPOSED - WEST ELEVATION
Scale | 1:100

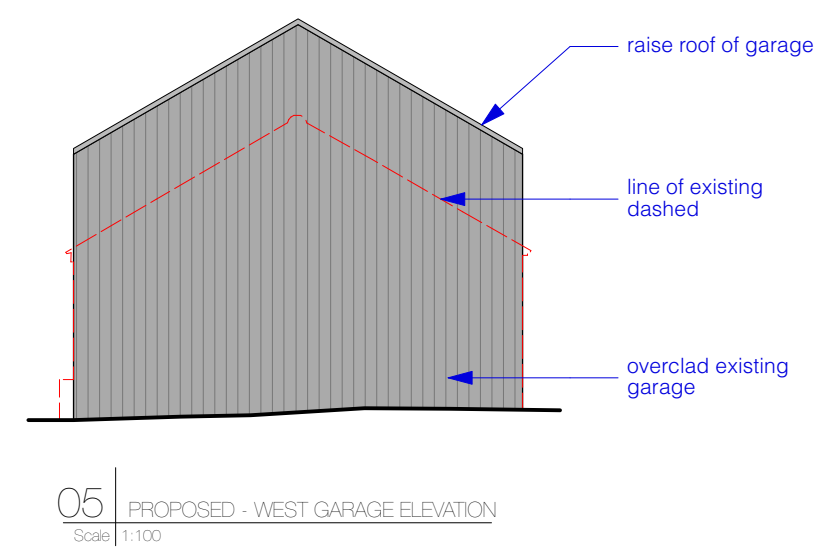


05 | PROPOSED - WEST GARAGE ELEVATION
Scale | 1:100

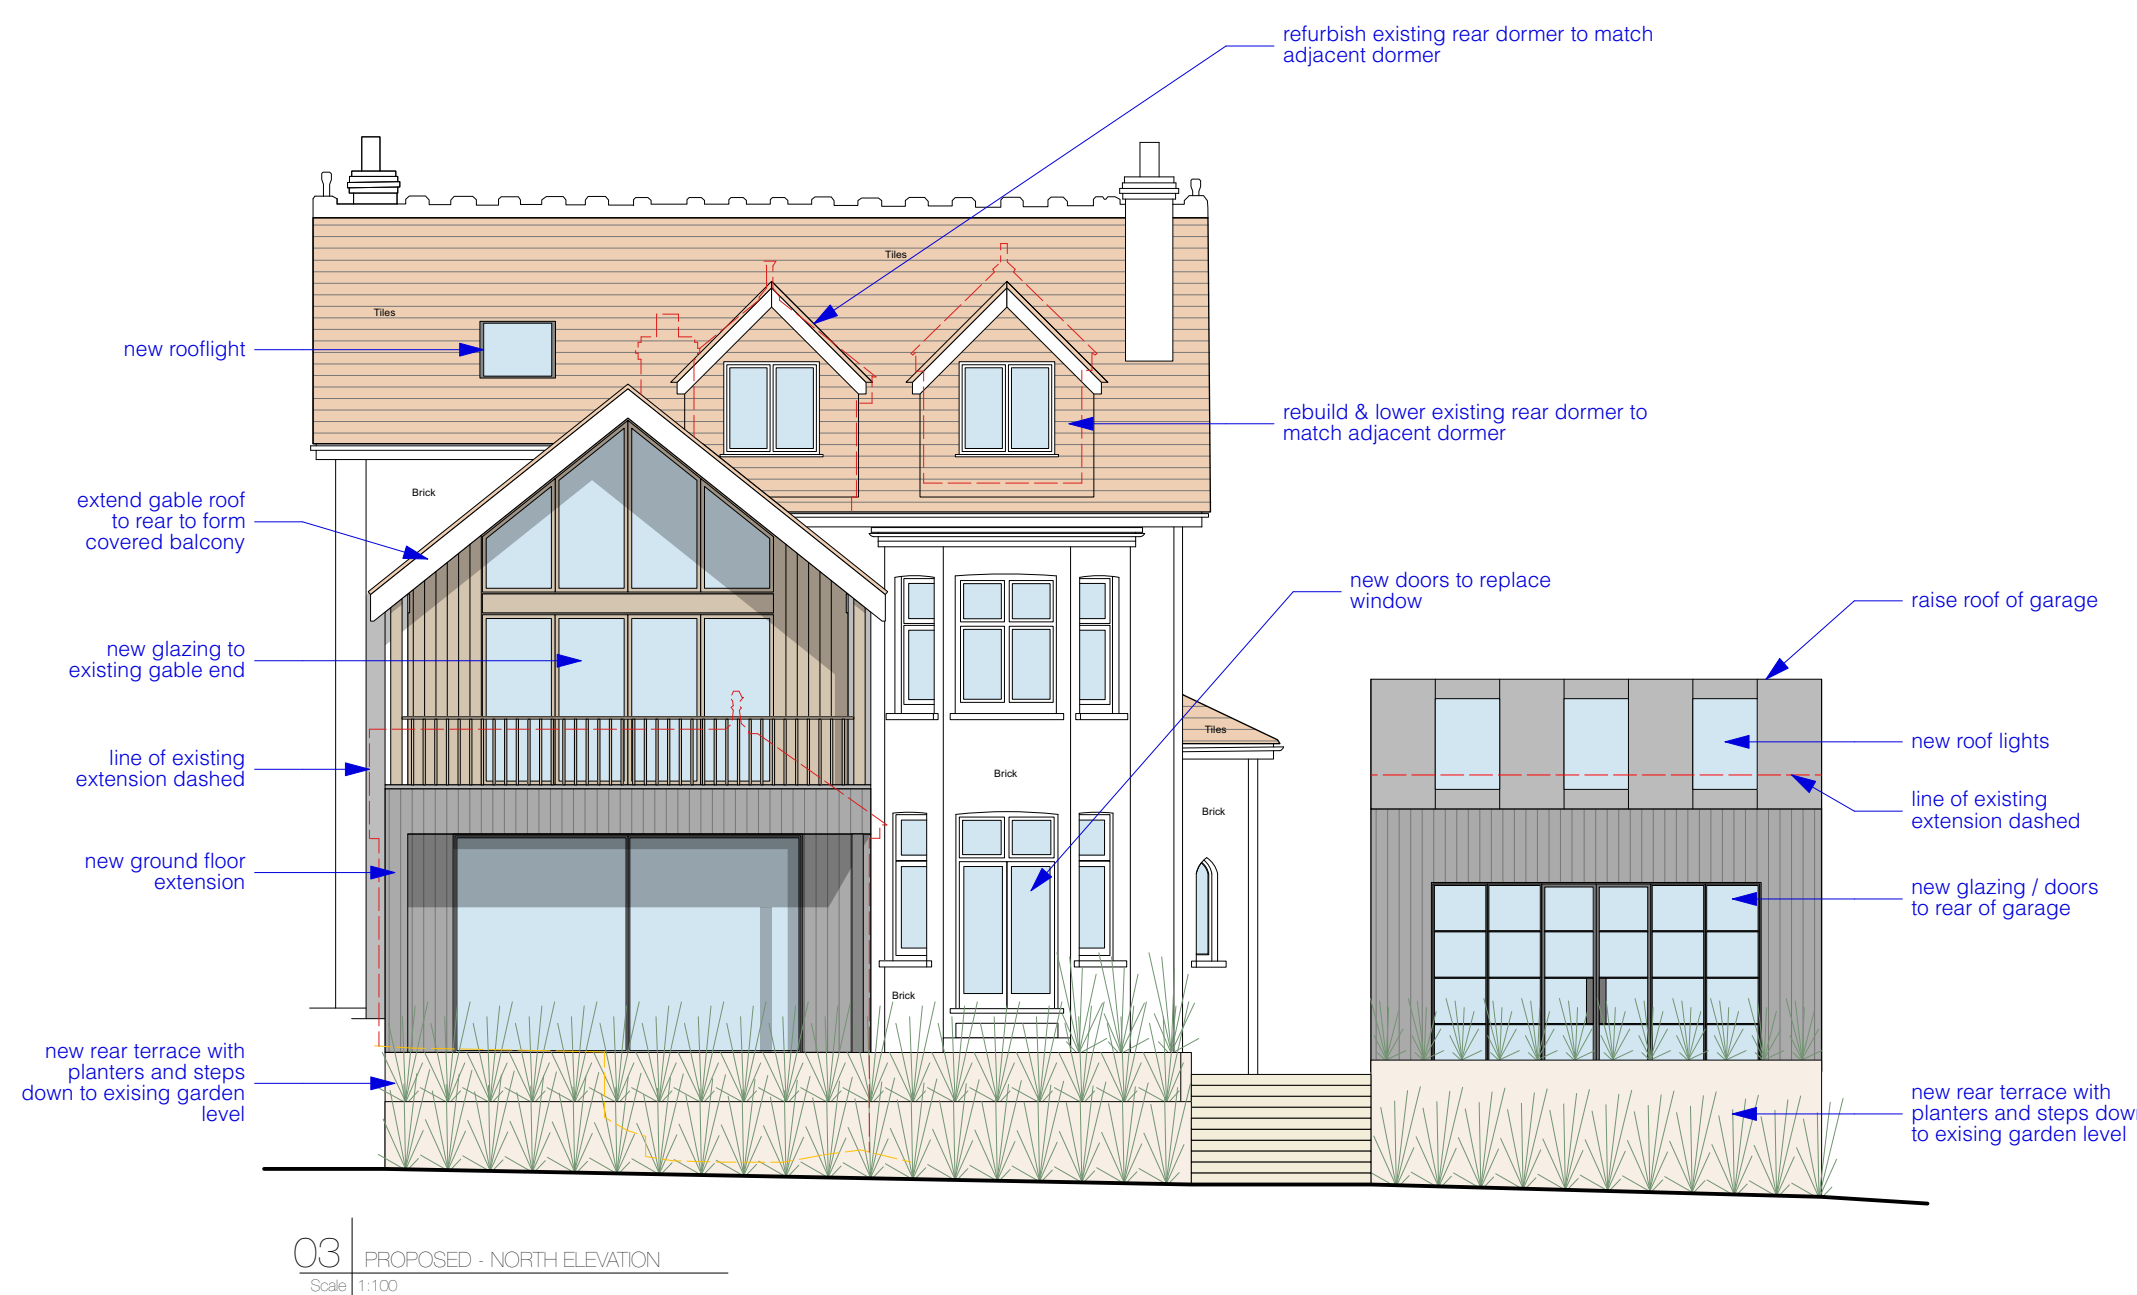


03 | PROPOSED - NORTH ELEVATION
Scale | 1:100

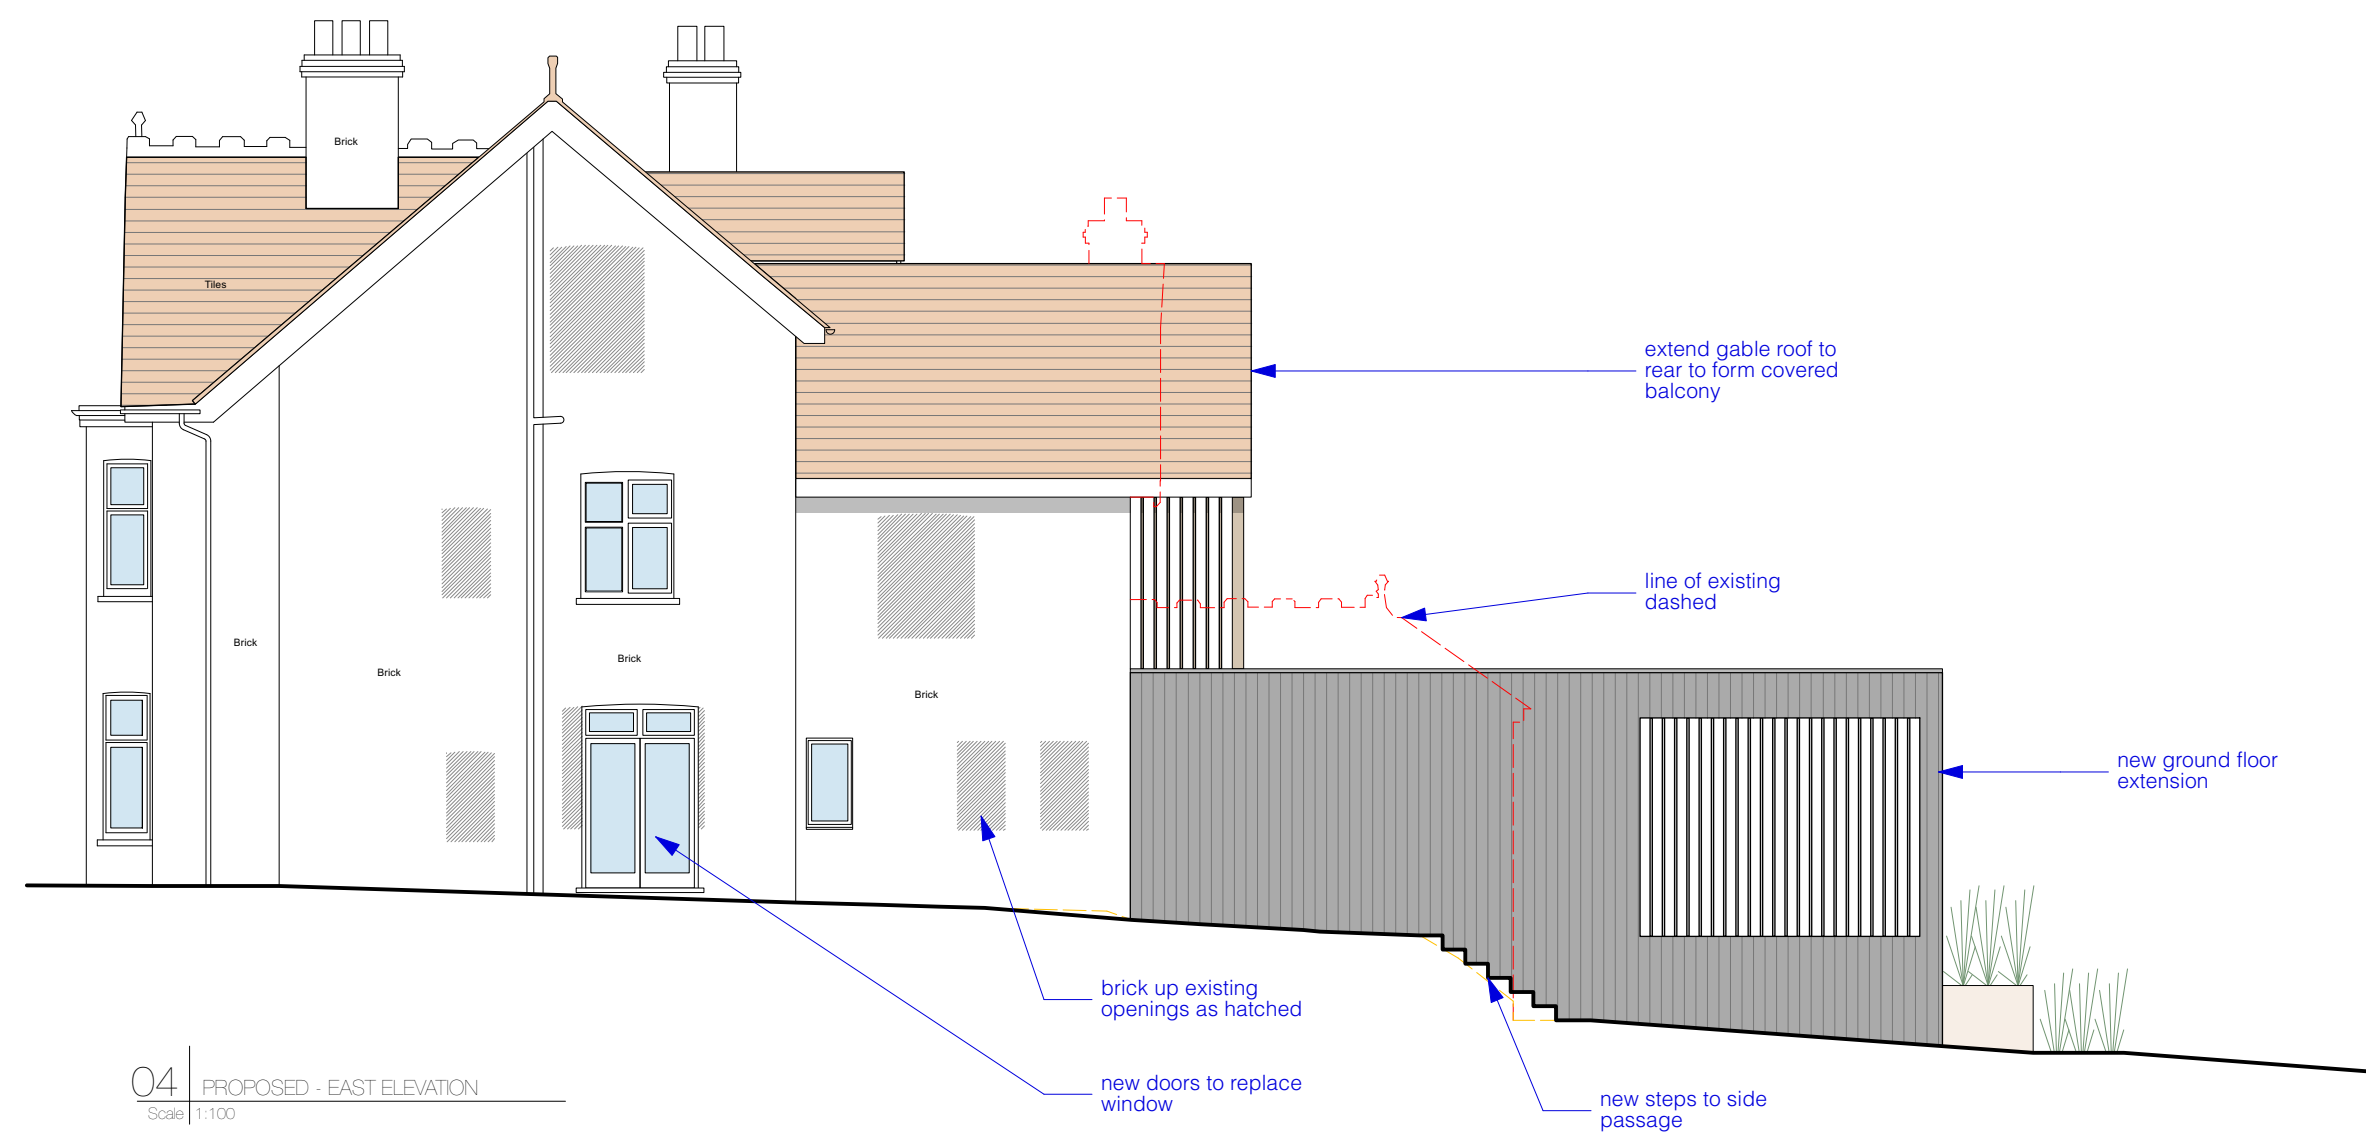


04 | PROPOSED - EAST ELEVATION
Scale | 1:100

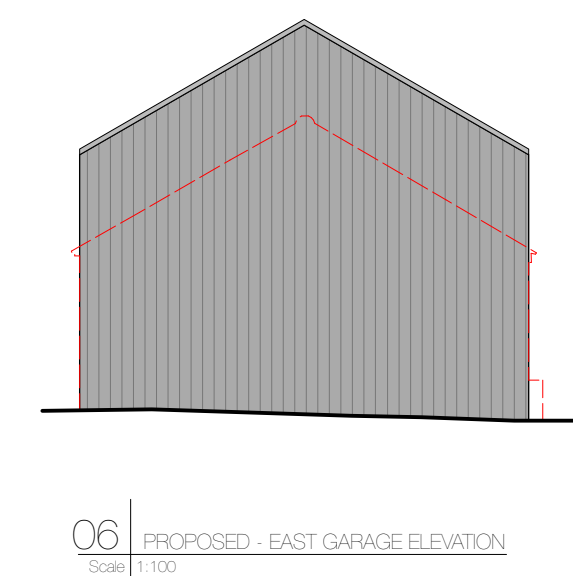


06 | PROPOSED - EAST GARAGE ELEVATION
Scale | 1:100

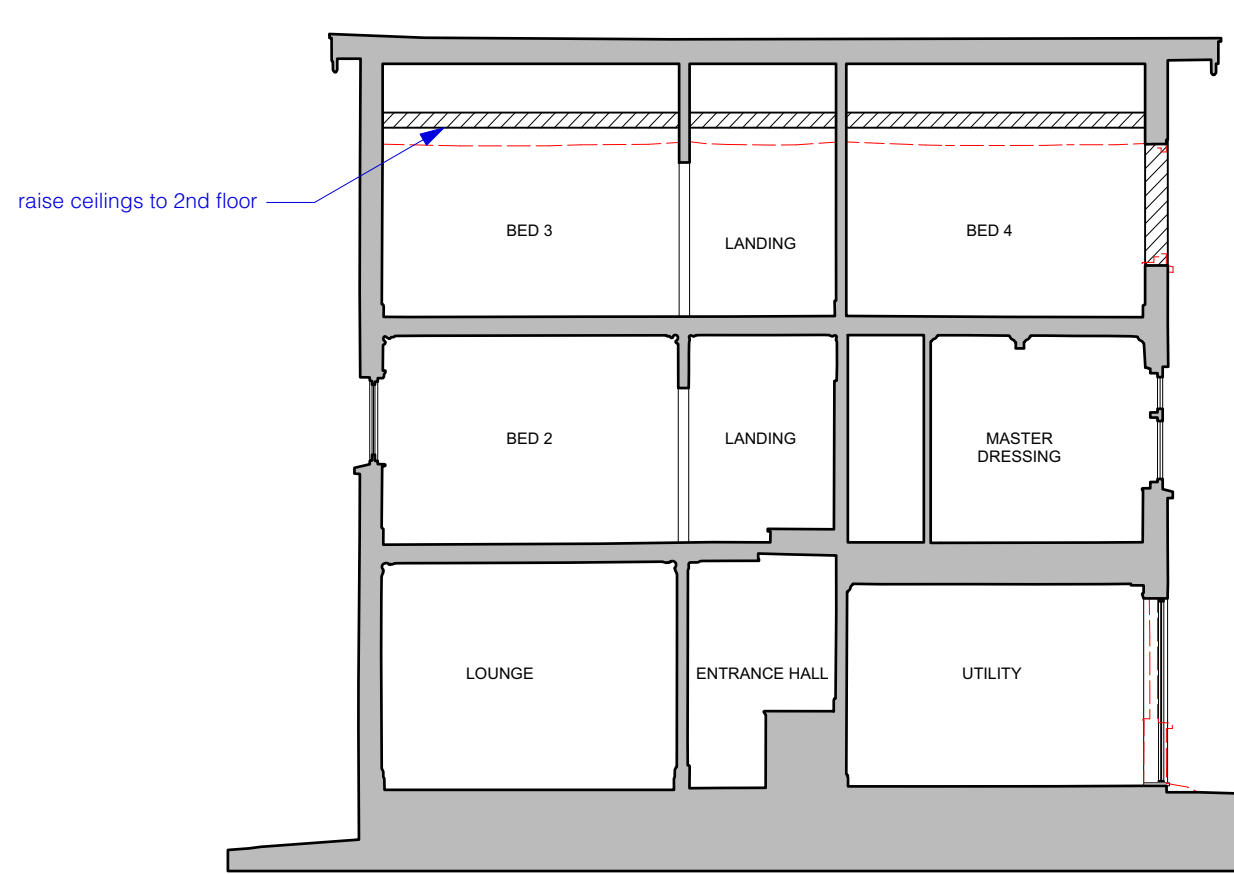



07 | PROPOSED - SECTION A-A
Scale | 1:100

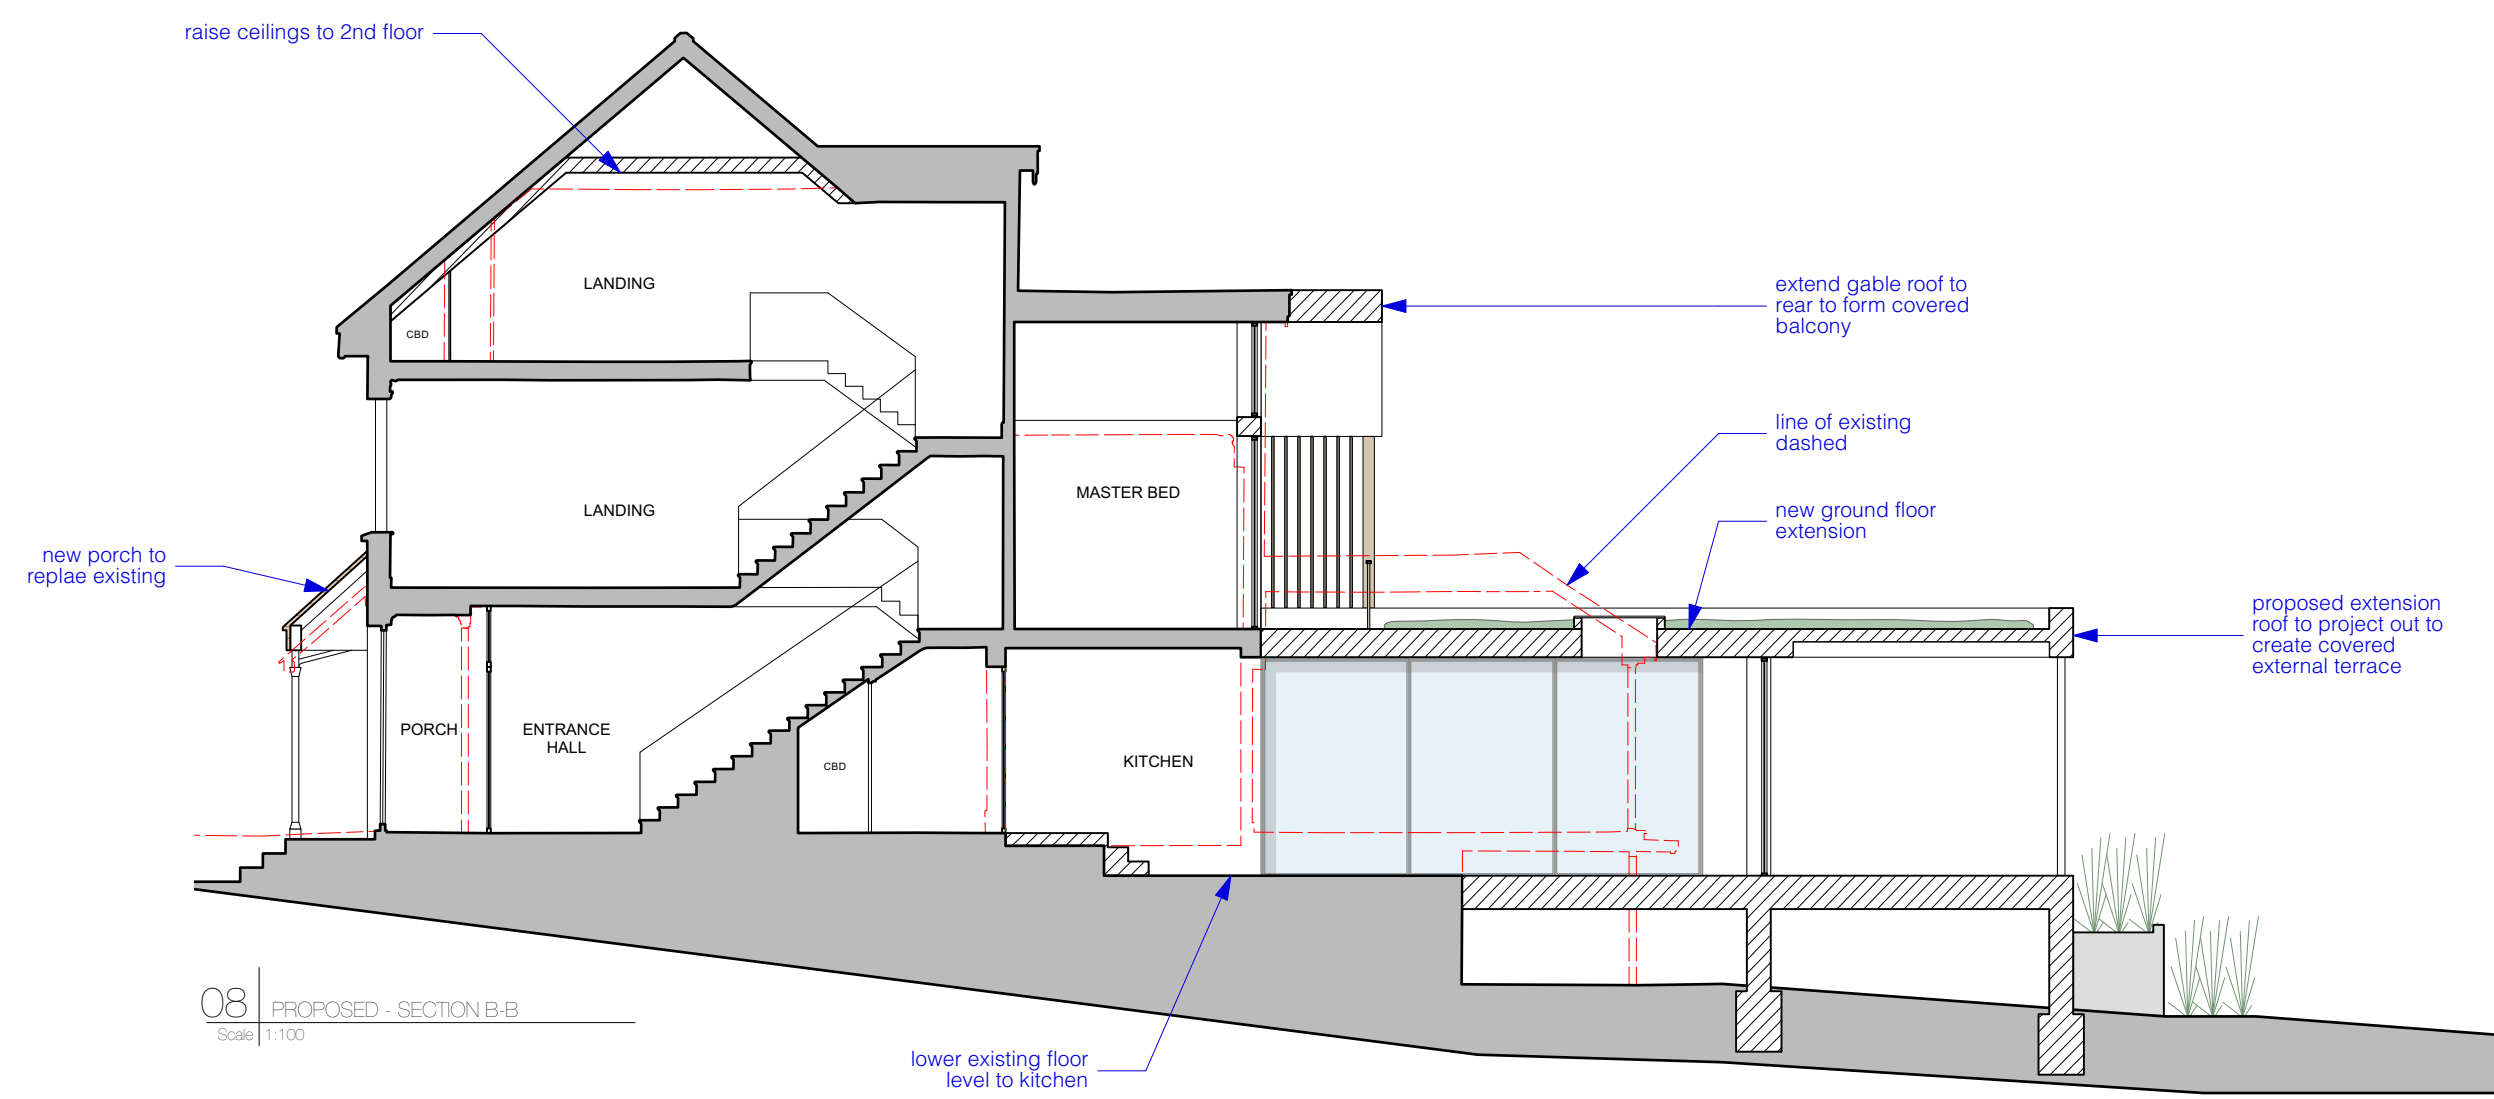

08 | PROPOSED - SECTION B-B
Scale | 1:100

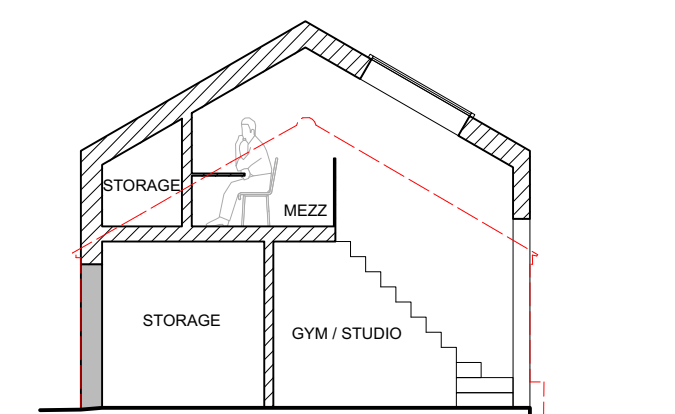

09 | PROPOSED - SECTION C-C
Scale | 1:100

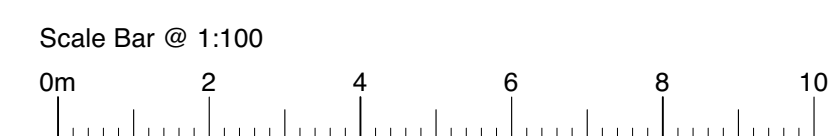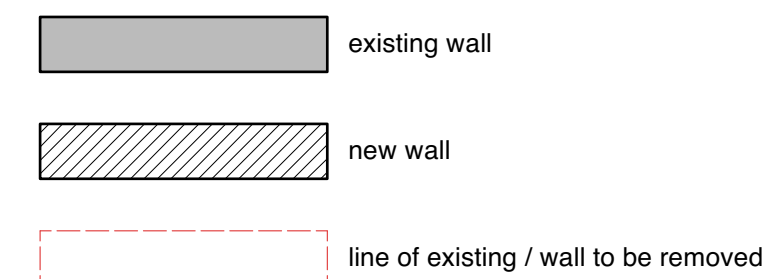

HAPA ARCHITECTS

Job Name: **44 HURST RD, HASSOCKS, BN6 9NL**

Scale: **1:100 @ A1**

Date: **SEPT '24**

Drawing Number: **0336**

AL-201a