




01 | EXISTING - SOUTH ELEVATION STREET ELEVATION
Scale | 1:100



02 | PROPOSED - SOUTH ELEVATION STREET ELEVATION
Scale | 1:100

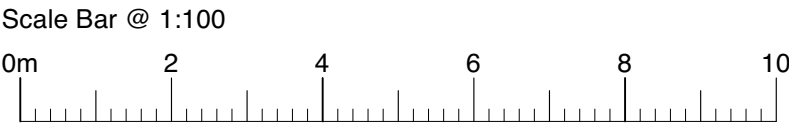

HAPA ARCHITECTS			
Job Name 44 HURST RD, HAS SOCKS, BN6 9NL			
Drawing Title EXISTING AND PROPOSED STREET ELEVATIONS		Drawing Number AL-203	
Client NOV '24		Job Ref 0336	
Scale 1:100 @ A1		Drawing Number AL-203	
© All rights reserved - Do not scale off drawing All dimensions to be checked on site			