


Scale 1:50

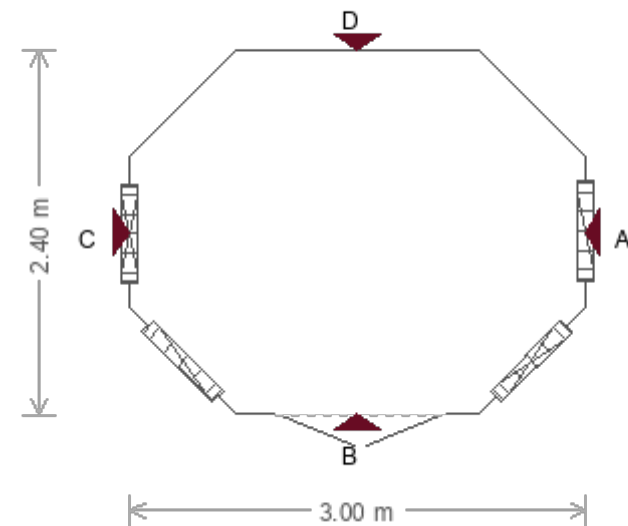

Customer Name	Louise Gray	Building	2.4 x 3.0m Wiveton	CRANE GARDEN BUILDINGS 	
Customer Address	16 Glendyne Way, East Grinstead, West Sussex, RH19 4LS	Drawing Date	8th June 2026		
		Drawing Title	Floor Plan	Sheet	1/7