


NORTH WEST ELEVATION

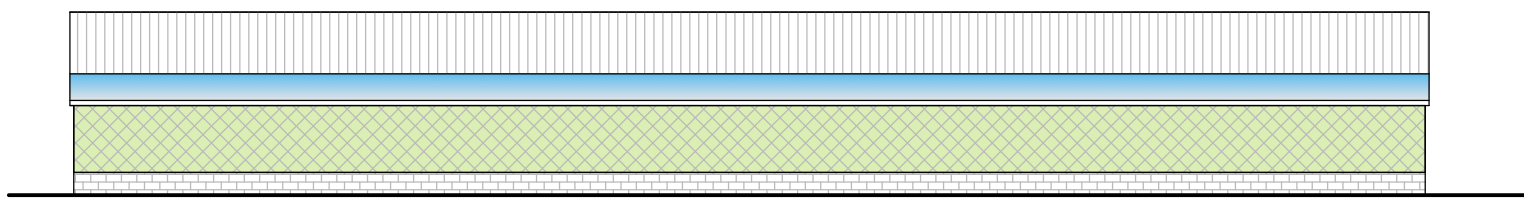

SOUTH WEST ELEVATION

GENERAL NOTES

ALL DIMENSIONS TO BE CHECKED ON SITE PRIOR TO COMMENCEMENT OF WORKS - PLEASE REPORT ERRORS OR OMISSIONS TO THE ARCHITECT.

THIS DRAWING HAS BEEN PRODUCED FOR THE PURPOSES OF PLANNING AND BUILDING REGULATIONS APPROVALS ONLY AND IS NOT INTENDED TO BE A FULL WORKING DRAWING.

THIS DRAWING IS TO BE READ IN CONJUNCTION WITH ANY WRITTEN SPECIFICATIONS, SCHEDULES OF WORK AND STRUCTURAL ENGINEER'S DETAILS AS APPROPRIATE.

THIS DRAWING IS THE COPYRIGHT OF PUMP HOUSE DESIGNS AND ANY FURTHER REPRODUCTION OF THE PLAN IS NOT PERMITTED WITHOUT OBTAINING PRIOR CONSENT.


© CROWN COPYRIGHT 2026 - LICENCE NO. 100032237

BARN & GREENHOUSE SUPPORTED
OVER STEEL FRAME & POSTS


GREENHOUSE ROOF PITCH 8 DEGREES

BARN ROOF PITCH 15 DEGREES




MATERIALS
PLASTIC SHEETING ON ROOF OF GREENHOUSE
GREEN MESH ON SIDES OF GREENHOUSE
PLASTIC PROFILE SHEETING ON ROOF OF BARN & FISH TANKS
TIMBER WEATHERBOARD ON SIDES OF BARN & FISH TANKS
CONCRETE BLOCK DWARF WALL AROUND PERIMETER

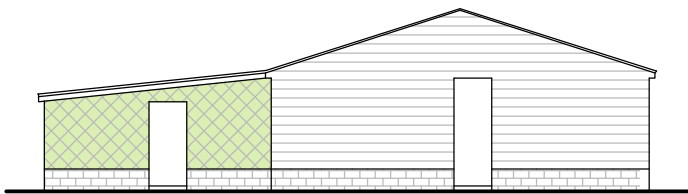


SOUTH EAST ELEVATION

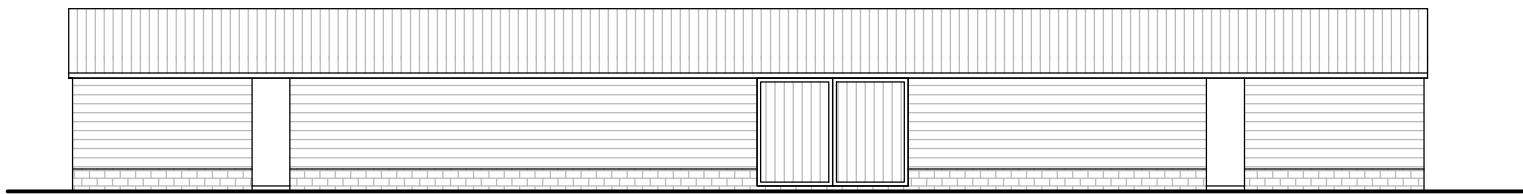

NORTH EAST ELEVATION

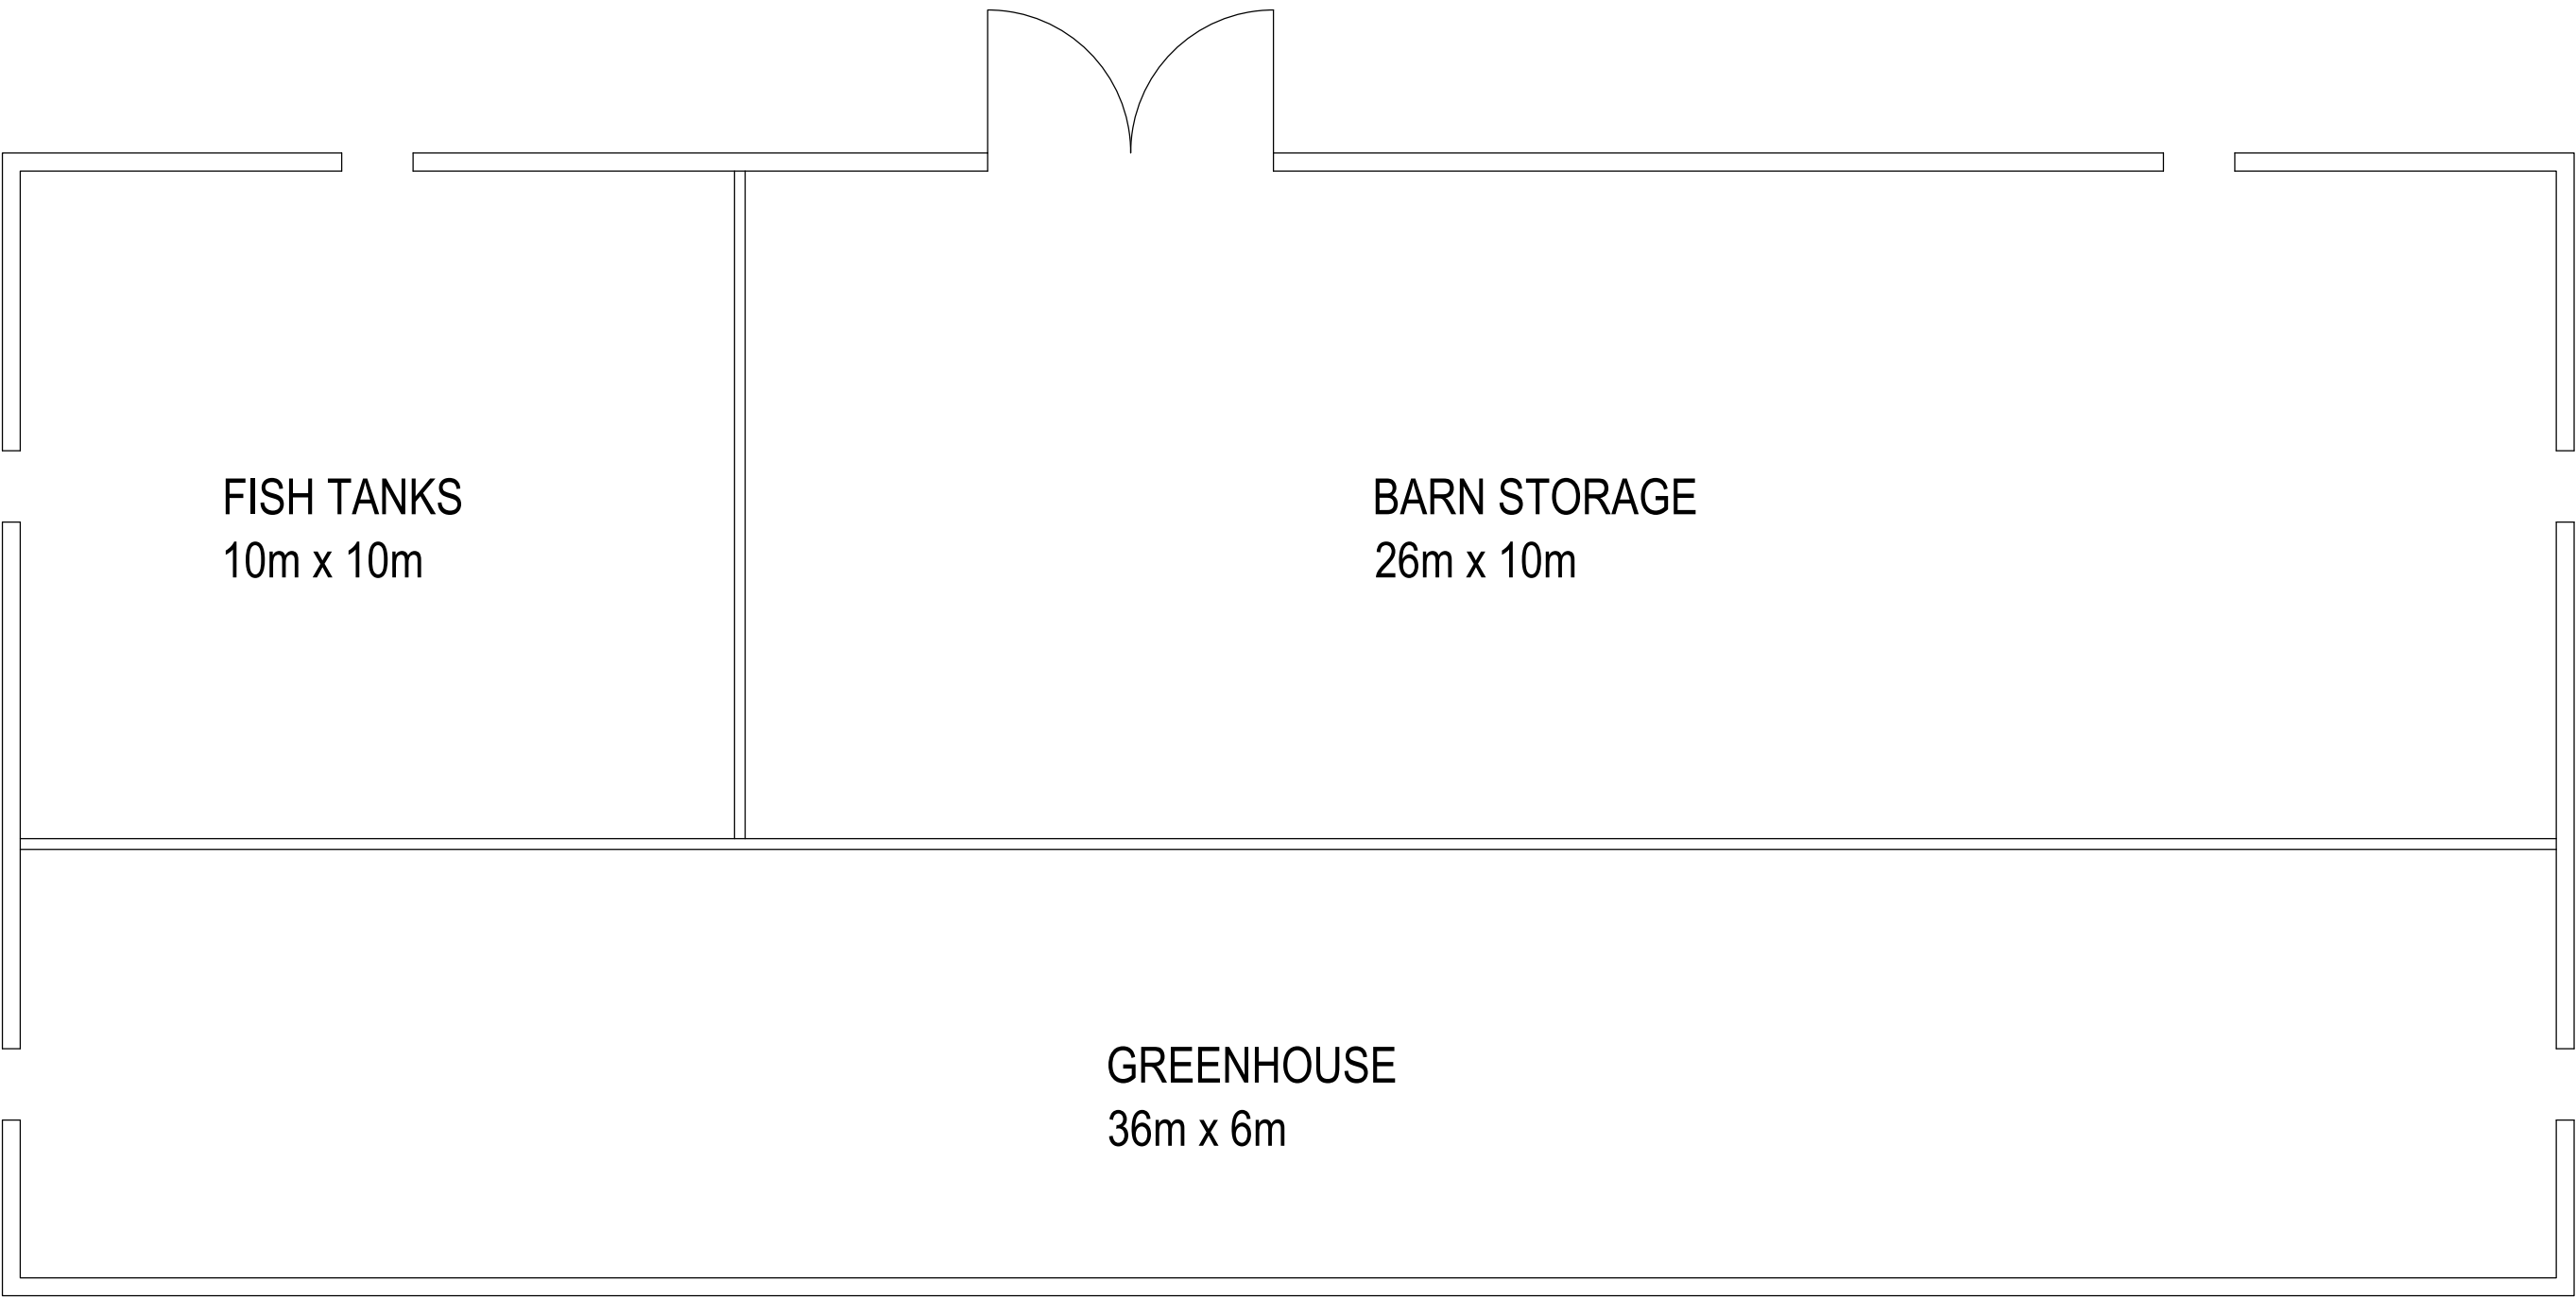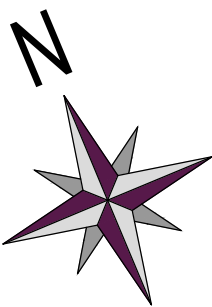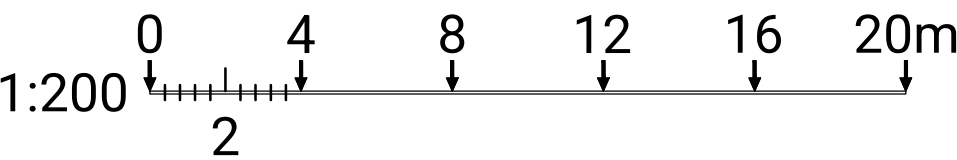

FLOOR PLAN
36m x 16m

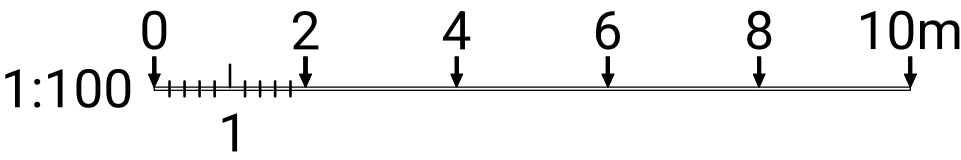

B

A

REV

UPDATED

CLIENT AMENDMENTS

DESCRIPTION

MG

MG

BY

16/3/26

12/3/26

DATE



PUMPHOUSE

DESIGNS

Architectural & Interior Design Consultants

 01424 871120

 info@pumphousedesigns.co.uk

CLIENT

Mr D Hall

PROJECT

LAND AT
BOB LANE & WINEHAM LANE
WINEHAM
WEST SUSSEX

DRAWING

PROPOSED AGRICULTURAL BUILDING

FIRST ISSUE

DEC 25

DRAWN BY

MRG

SCALE @ A2

1:100 & 1:200

DRAWING NO.

8536 / 1 / B