



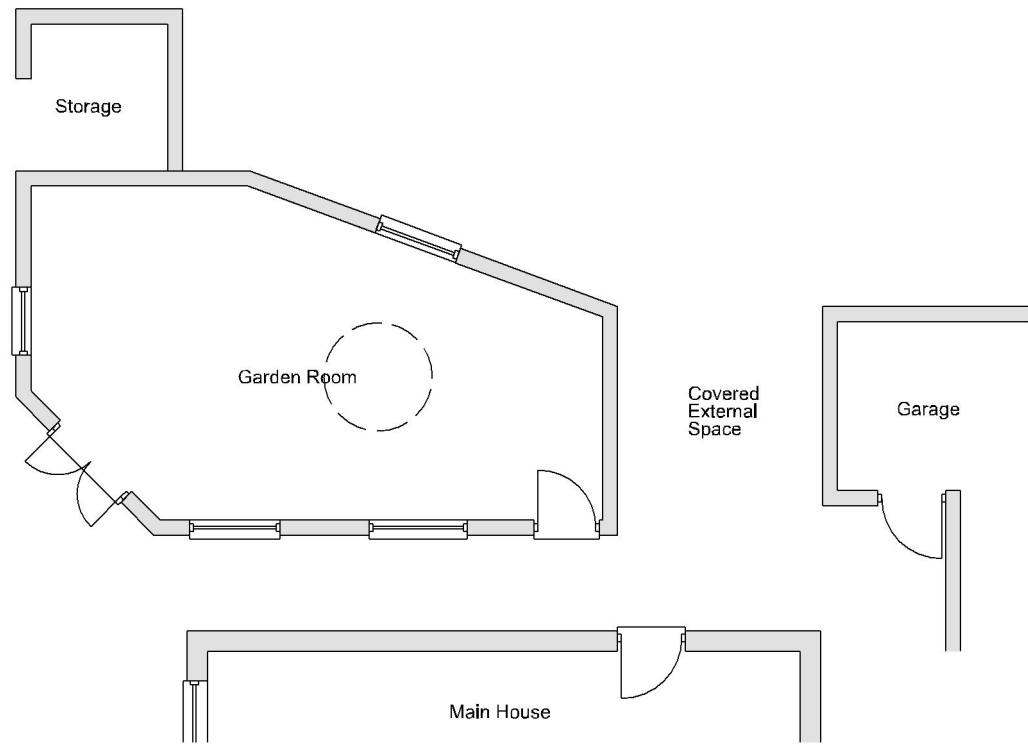


Plan
Scale 1:100

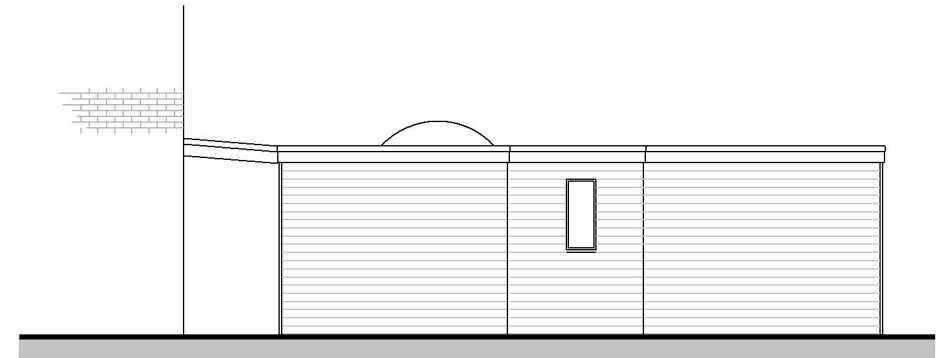


Existing Side Elevation
Scale 1:100




Existing Side Elevation
Scale 1:100

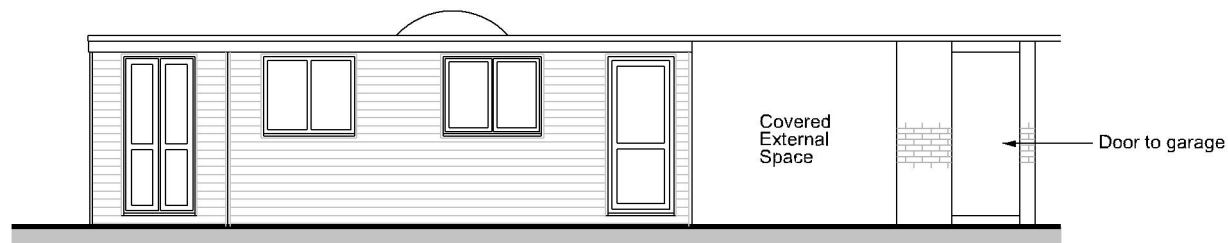

Existing Front Elevation

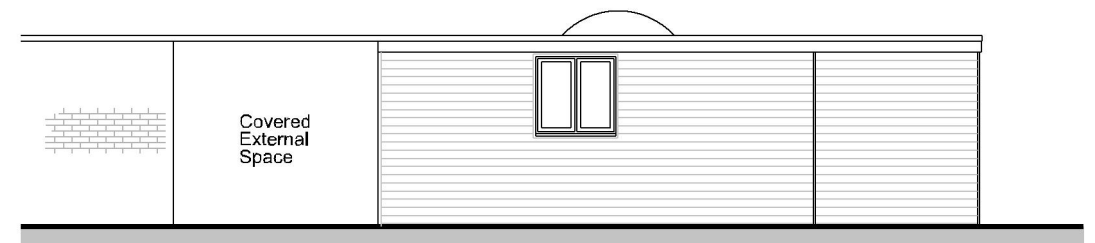

Existing Rear Elevation
Scale 1:100

 

Client **Mr & Mrs Bernard**

Title
**Stable Cottage, Sandy Lane,
Crawley Down
West Sussex,
RH10 4HR**

Title
**Proposed conversion and extension of
existing garden room**
Existing Plan and Elevations

Drawn By

Size

Date

A3

10/11/25

Drawing Number

Rev

JBD/RH10/4HR/051

A