



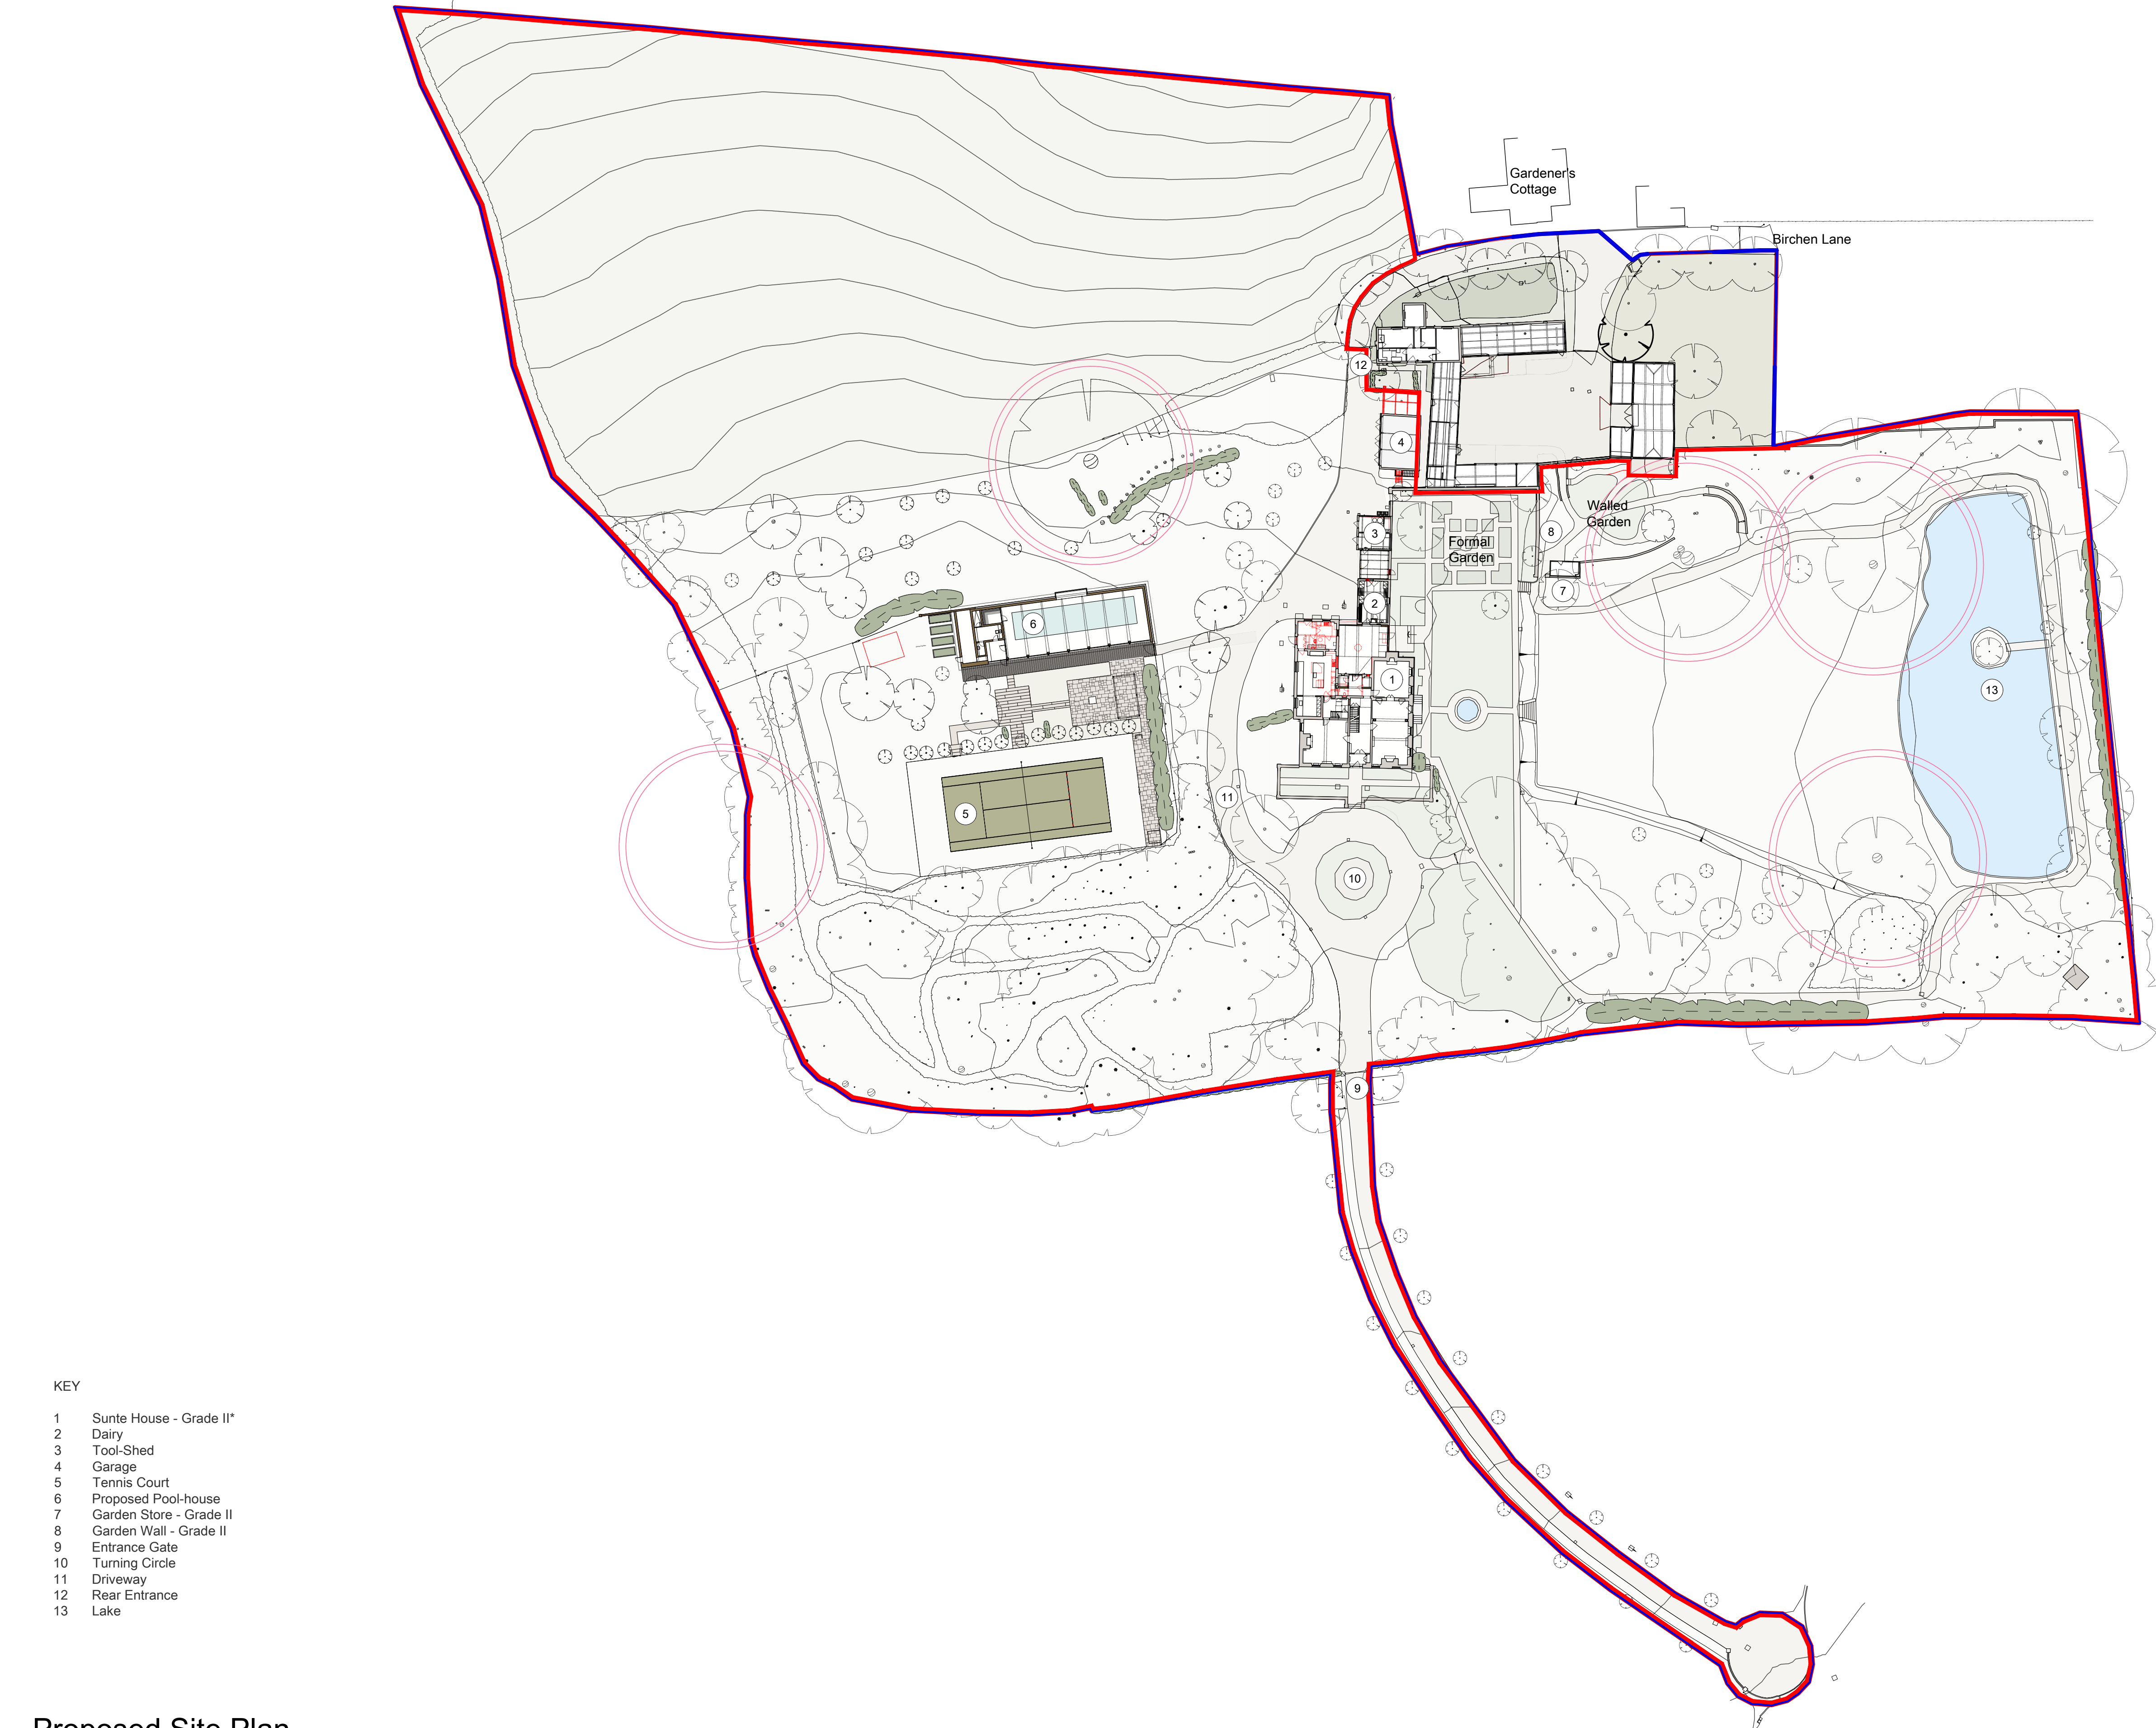

- KEY
- 1 Sunte House - Grade II*
 - 2 Dairy
 - 3 Tool-Shed
 - 4 Garage
 - 5 Tennis Court
 - 6 Proposed Pool-house
 - 7 Garden Store - Grade II
 - 8 Garden Wall - Grade II
 - 9 Entrance Gate
 - 10 Turning Circle
 - 11 Driveway
 - 12 Rear Entrance
 - 13 Lake

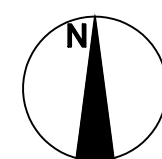

- Key
- Proposed
 - Existing
 - Application Boundary
 - Root Protection Area
 - Ownership Boundary
 - Demolition - External



This drawing is to be used for planning purposes only.
Not for construction.

This drawing is the property of Richard Parr Associates.
Copyright is reserved by them and the drawing is issued
on the condition that it is not copied, reproduced,
retained or disclosed to any unauthorised person, either
wholly or in part without written consent.

© Copyright Richard Parr Associates

Checked by	JM
Drawn by	FL
Date	18.06.25

Rev	Description
P01	Planning Issue
P02	Amendments to Planning P01

Job No
335

Project
Sunte House

Title
Proposed Site Plan - Householder
Application

Dwg No
335_XX_DR_00_101

Scale
1:500 @ A1; 1:1000 @ A3

Date of First Issue
18.06.25

Rev
P02

Status
Planning

**RICHARD PARR
ASSOCIATES**

info@richardparr.com
+44 (0)1453 860200
richardparr.com
@richardparrassociates

*
COUNTRY
Easter Park
Nympsfield, Stonehouse
Gloucestershire GL10 3UL

TOWN
Studio 126
Great Western Studios
65 Alfred Road
London W2 9EU