



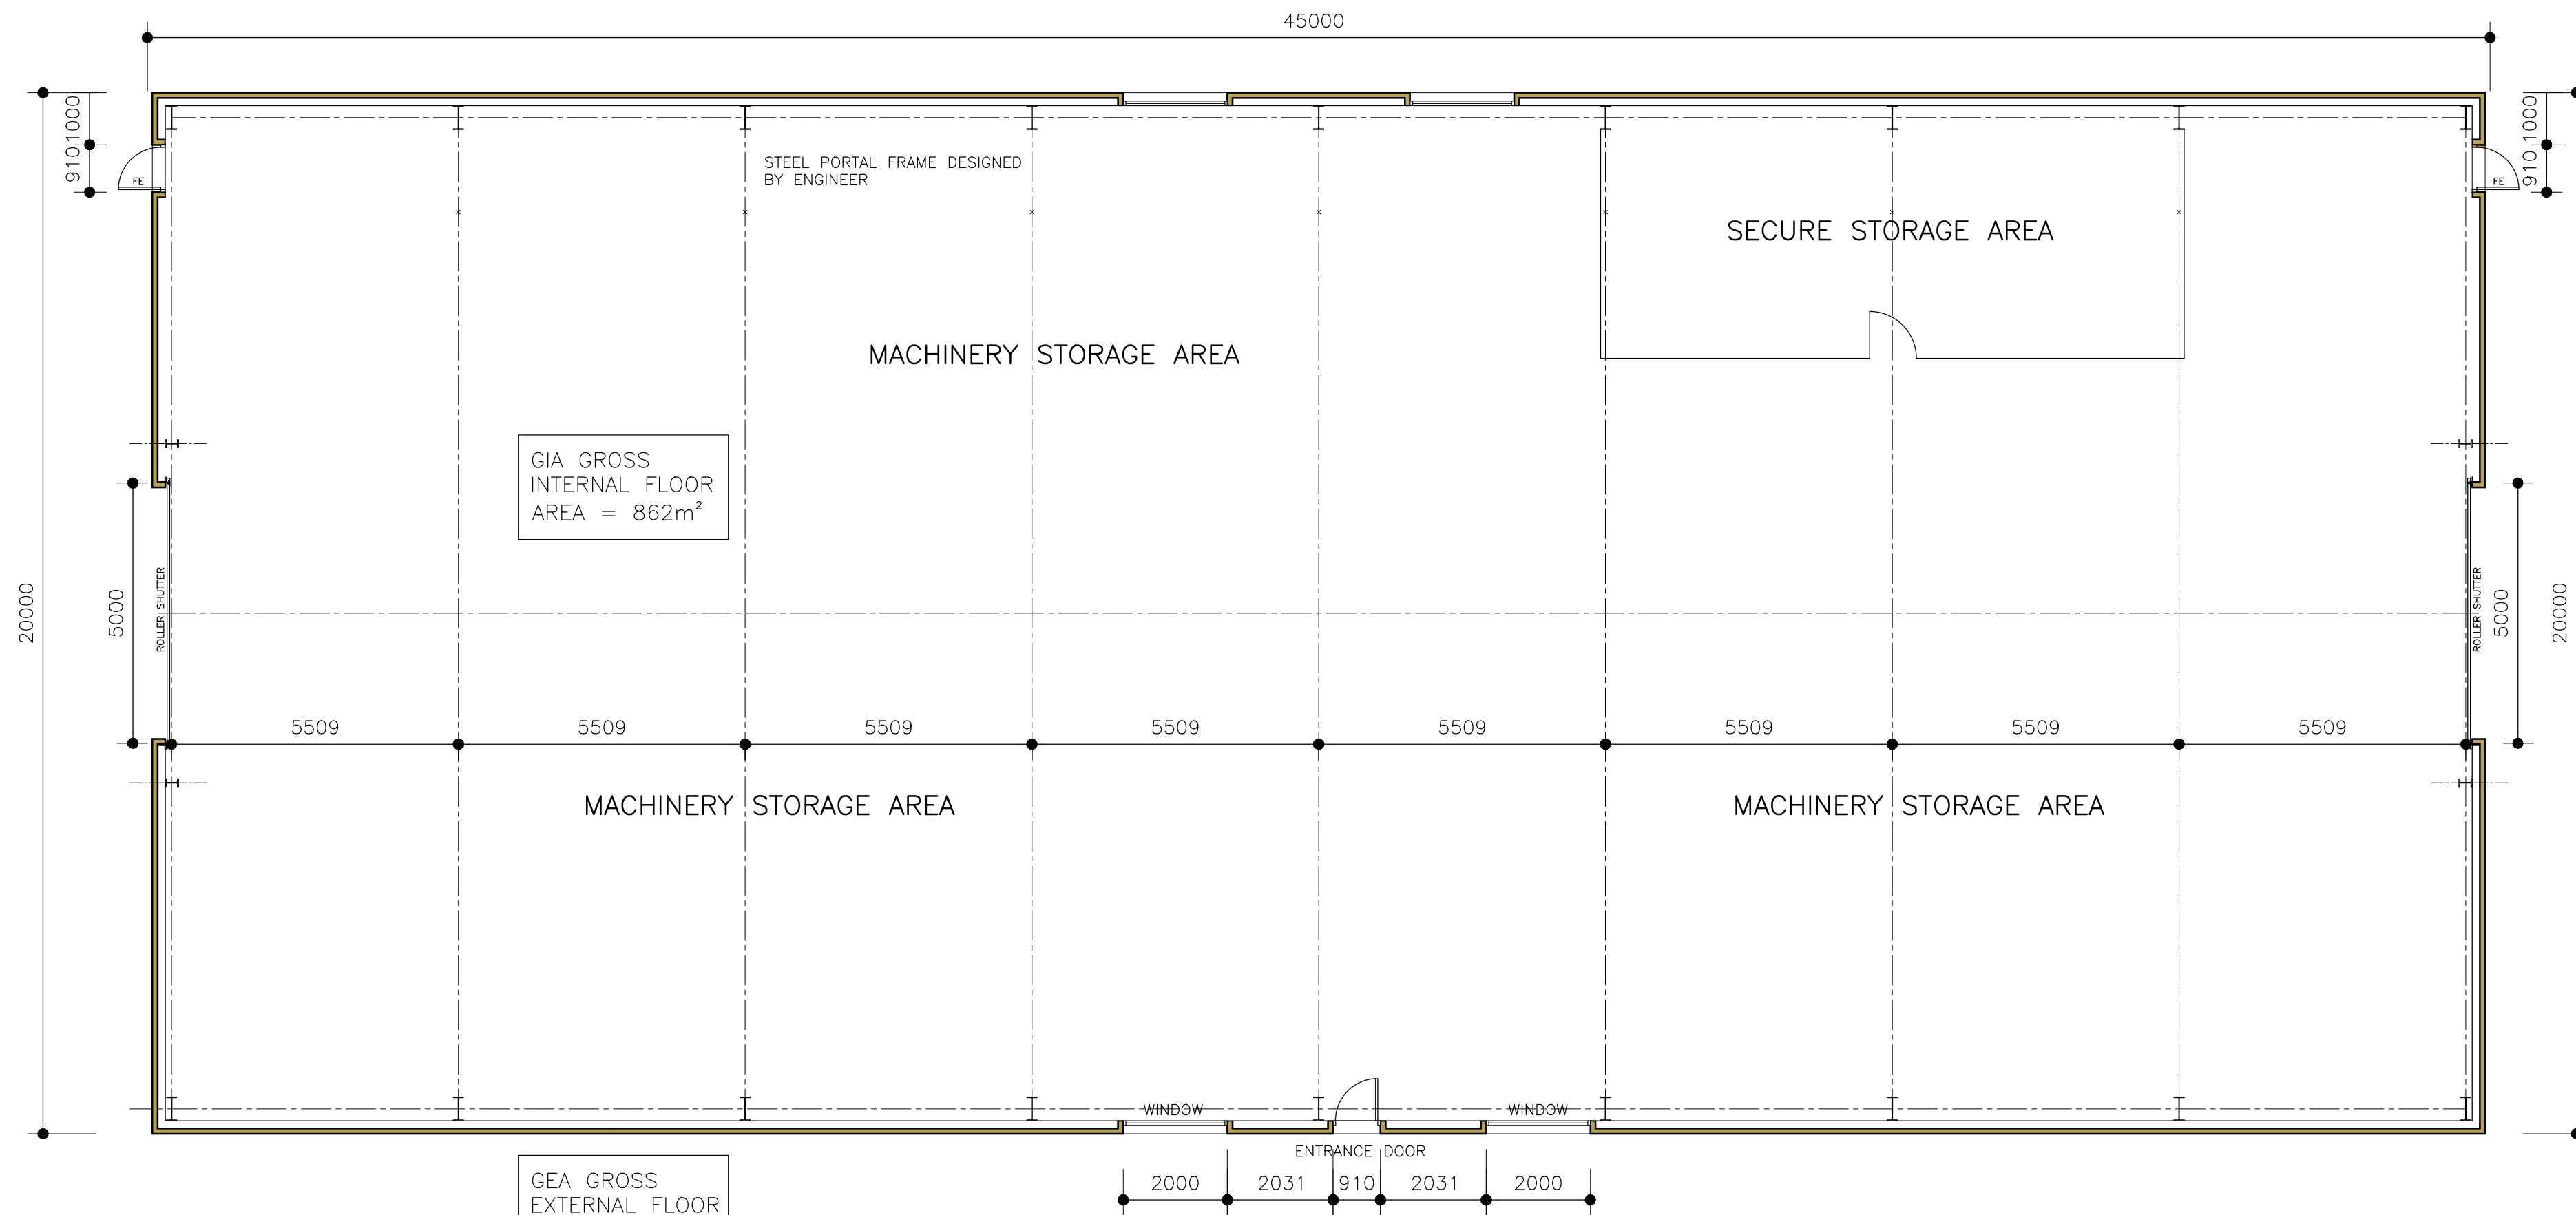

Proposed Roof Plan  
Scale 1:100

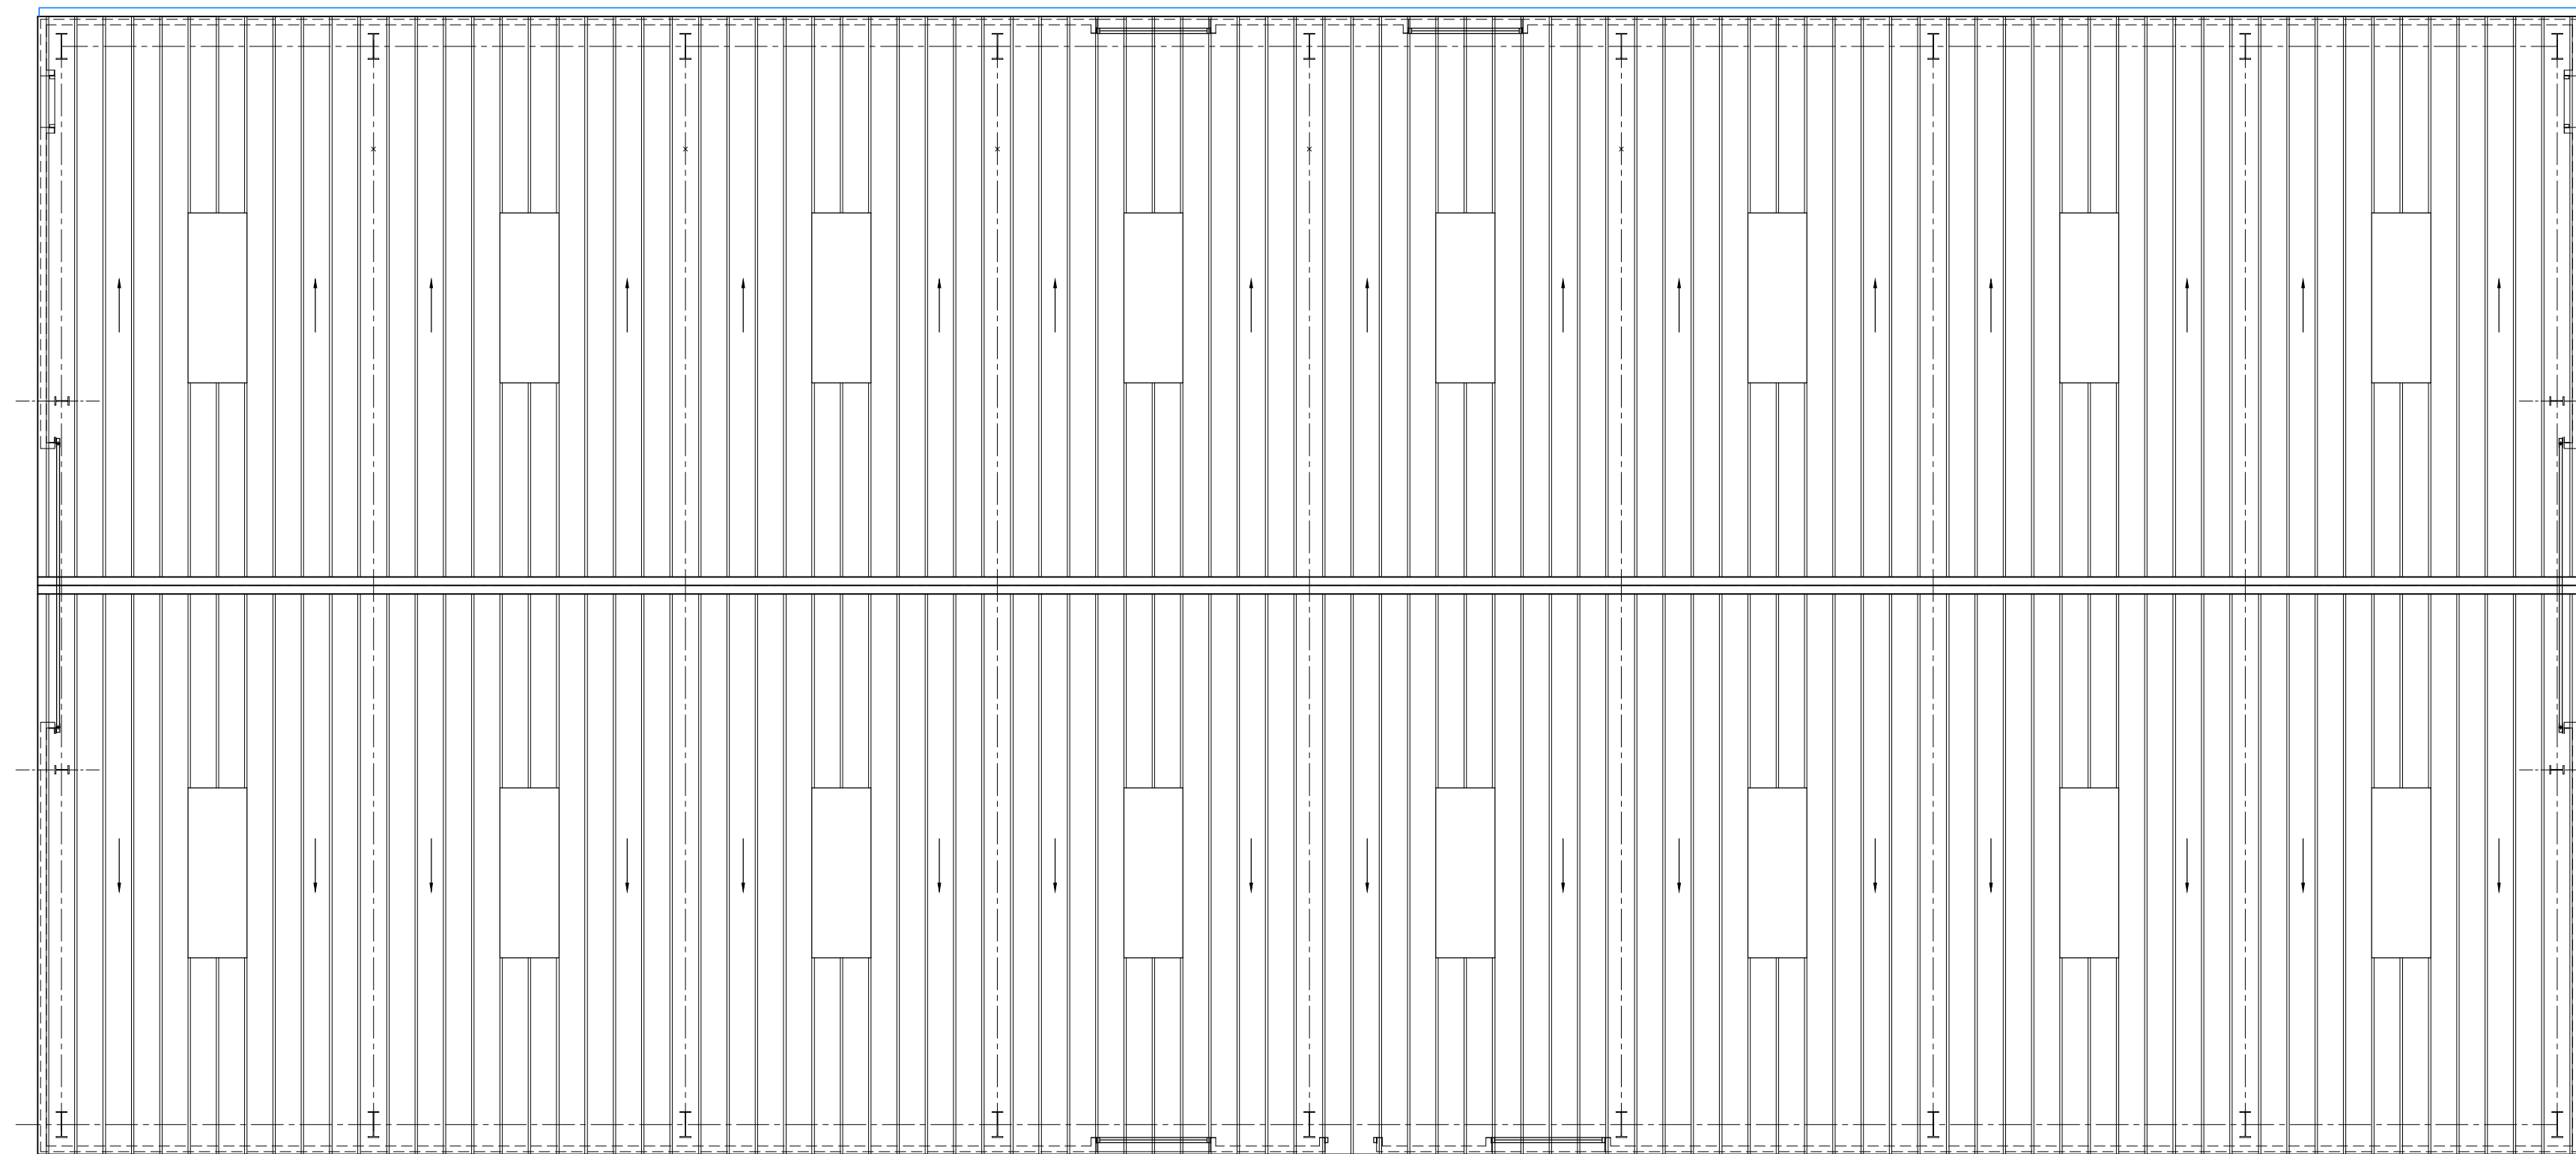

drawing number  
PD-211-02

[illegible]