




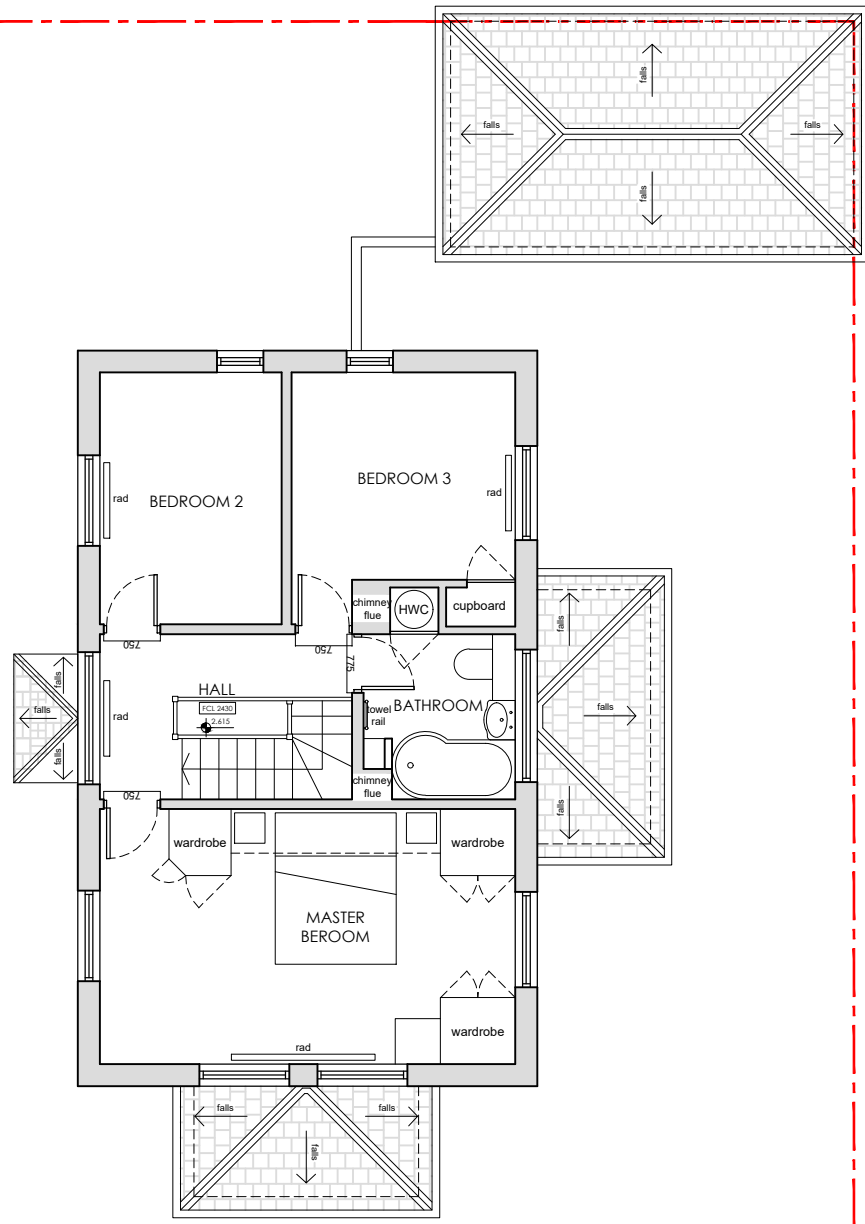

1 EXISTING FIRST FLOOR PLAN
SCALE 1:100

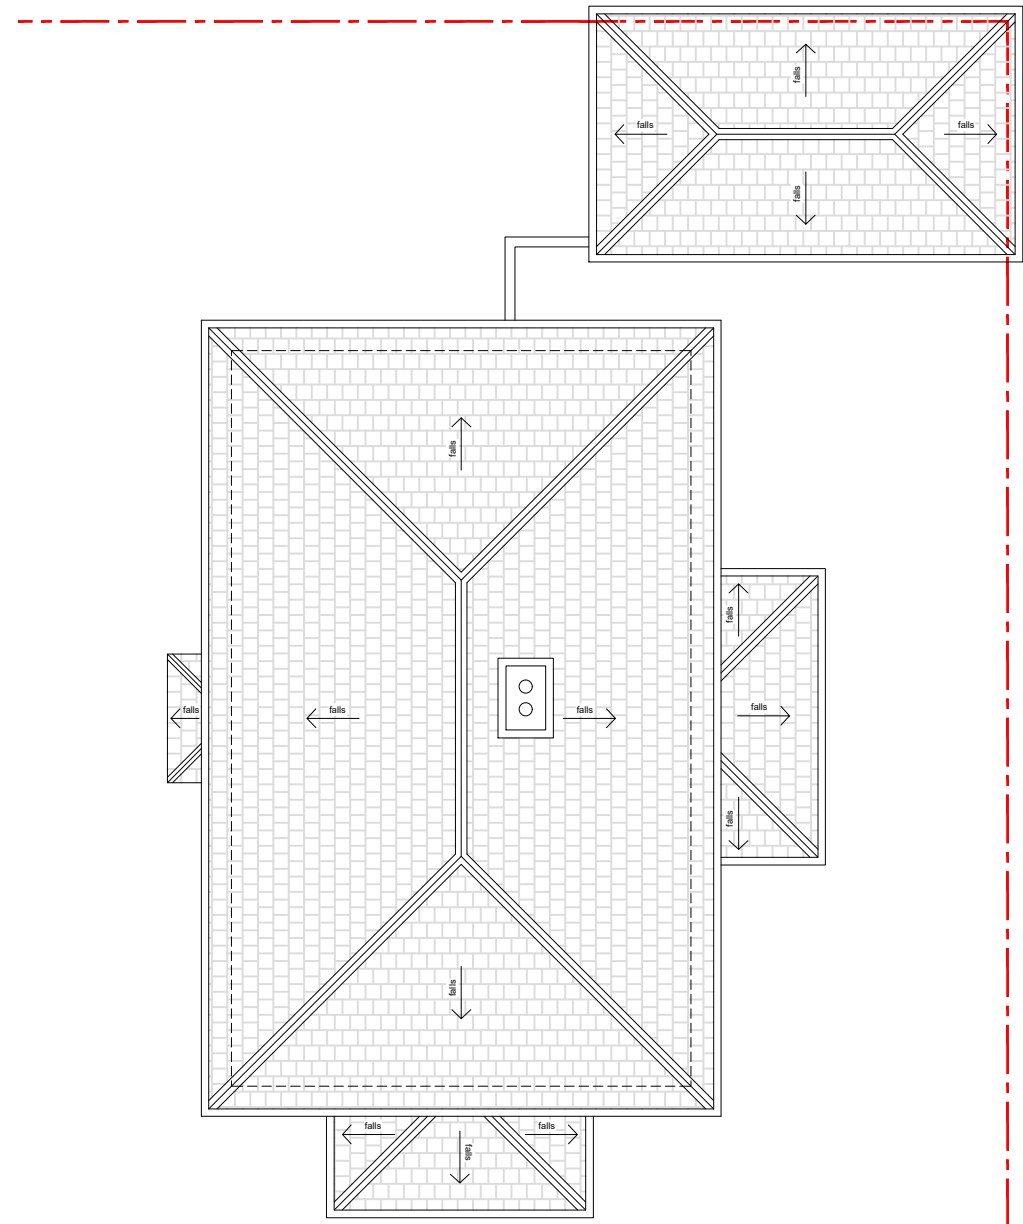

2 EXISTING ROOF PLAN
SCALE 1:100

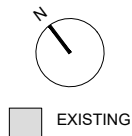

REVISIONS

STATUS		PROJECT	
EXISTING		6 PICKERS GREEN, LINDFIELD	
		TITLE	
		EXISTING FIRST FLOOR & ROOF PLAN	
SCALE	DATE	DRAWING NUMBER	REV
1:100	2025.05.26	003	*

VICTORIA MUSTARD ARCHITECT
135 Crawley Down Road, Felbridge, East Grinstead RH19 2PS
Mob 07779 245 093 vicki@victoriarmustardarchitects.com