



1

EXISTING FRONT NORTH - WEST ELEVATION

SCALE 1:100



2

EXISTING SIDE SOUTH - WEST ELEVATION


SCALE 1:100



3

EXISTING REAR SOUTH - EAST ELEVATION

SCALE 1:100

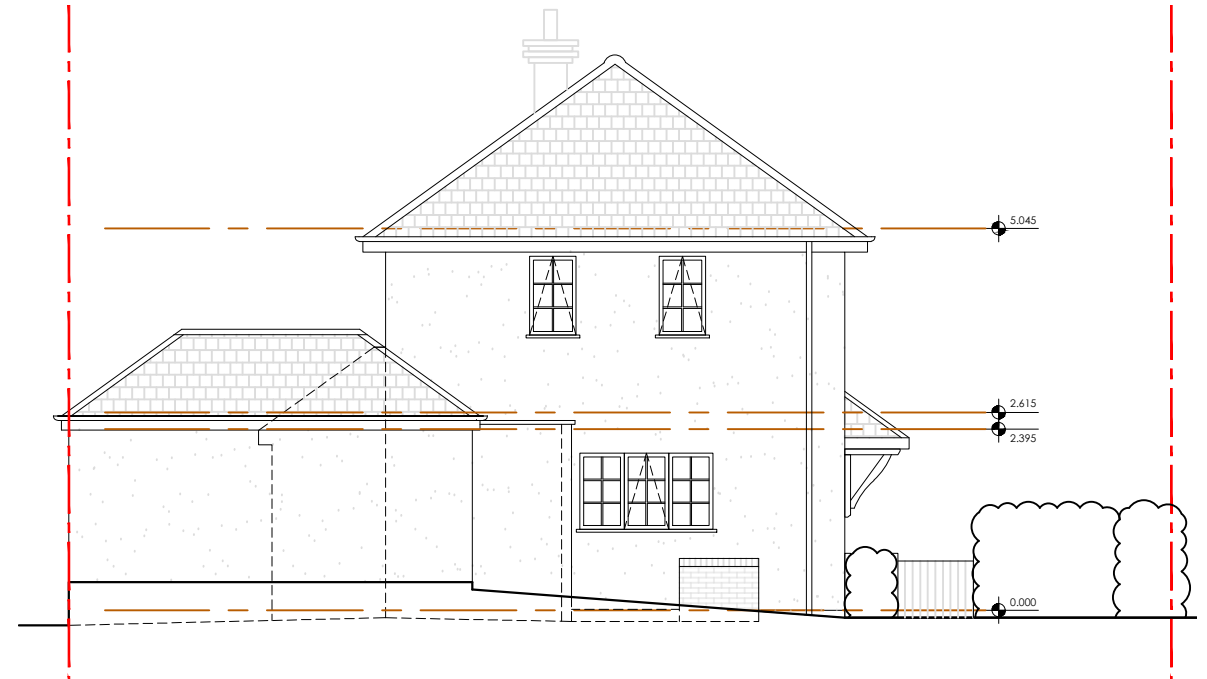

4

EXISTING SIDE NORTH - EAST ELEVATION

SCALE 1:100



REVISIONS

* *

STATUS
EXISTING

PROJECT
6 PICKERS GREEN, LINDFIELD

TITLE
EXISTING FRONT, REAR & SIDE ELEVATIONS

SCALE
1:100

DATE
2025.05.26

DRAWING NUMBER
004

REV
*

VICTORIA MUSTARD ARCHITECT

135 Crawley Down Road, Felbridge, East Grinstead RH19 2PS
Mob 07779 245 093 vicki@victoriarmustardarchitects.com