


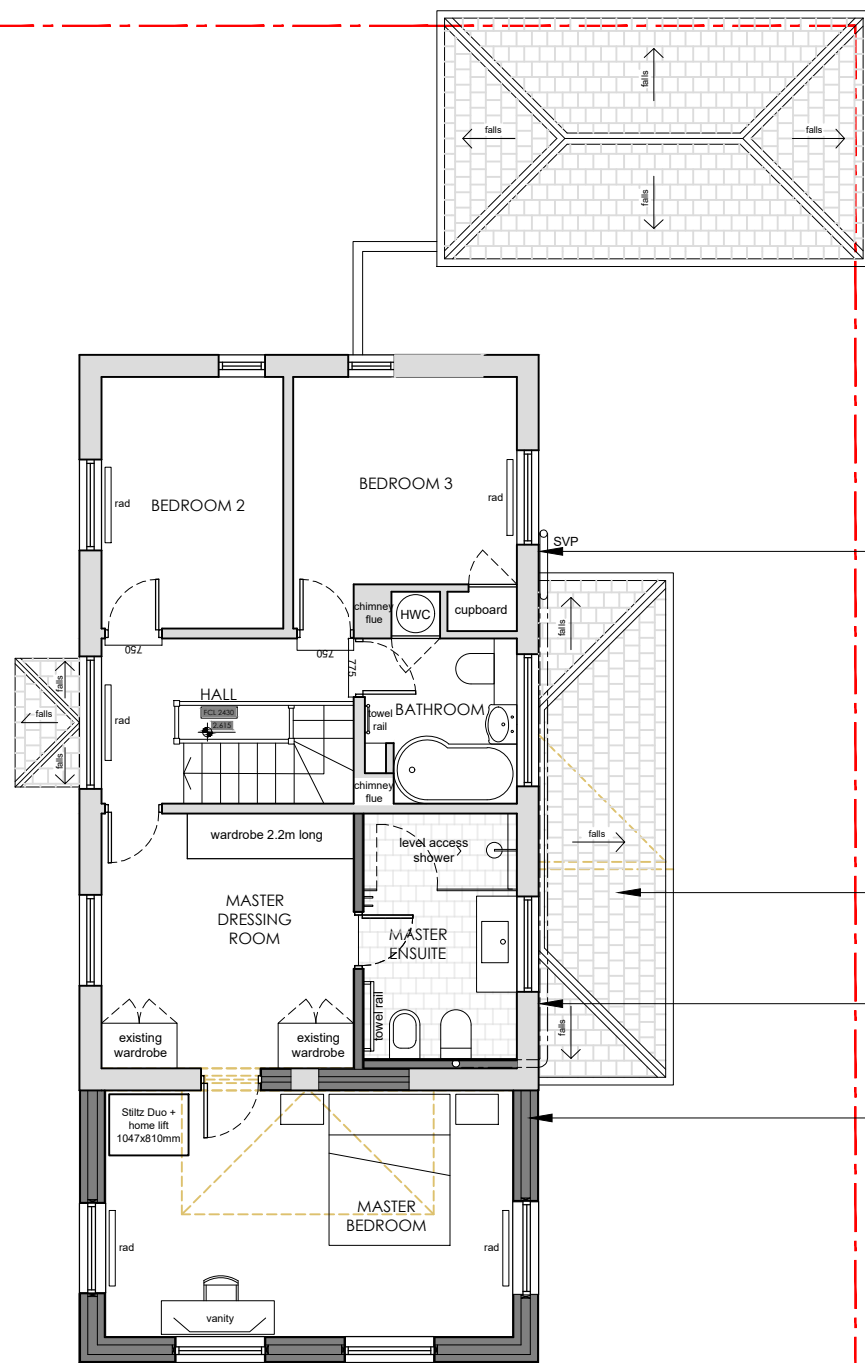

1 PROPOSED FIRST FLOOR PLAN
SCALE 1:100


Soil pipe from new Master Ensuite to connect to existing soil pipe in roof of extended bay window.

Extended bay window at ground floor.


Soil pipe from new Master Ensuite to connect to existing soil pipe in roof of extended bay window.

New cavity wall with render finish to match existing.

Existing roof extended with clay tile finish to match existing.

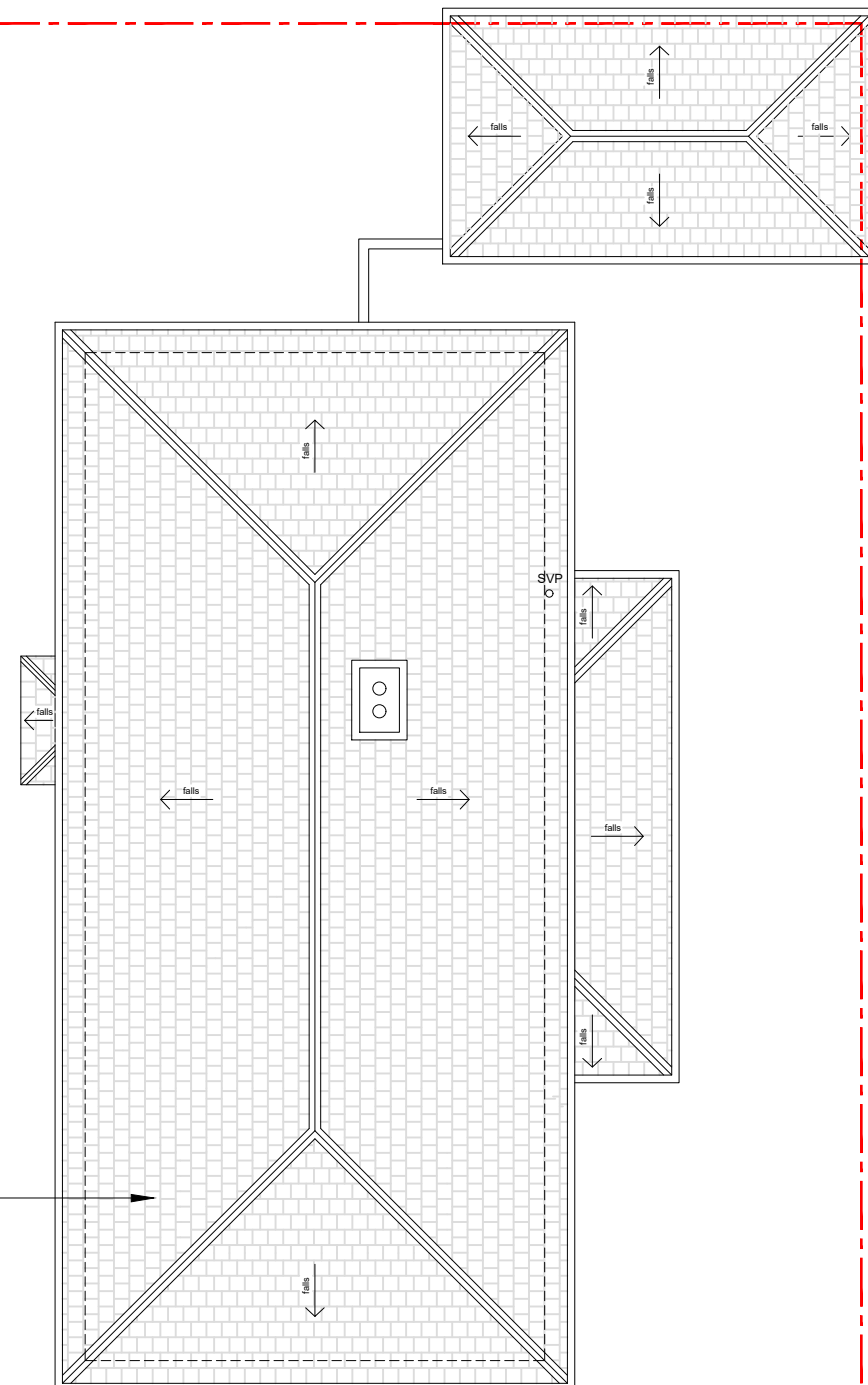

2 PROPOSED ROOF PLAN
SCALE 1:100

 

EXISTING
PROPOSED

REVISIONS

STATUS PROPOSED		PROJECT 6 PICKERS GREEN, LINDFIELD		TITLE PROPOSED FIRST FLOOR & ROOF PLAN	
SCALE 1:100	DATE 2025.05.30	DRAWING NUMBER 202	REV *		

VICTORIA MUSTARD ARCHITECT
135 Crawley Down Road, Felbridge, East Grinstead RH19 2PS
Mob 07779 245 093 vicki@victoriarmustardarchitects.com