



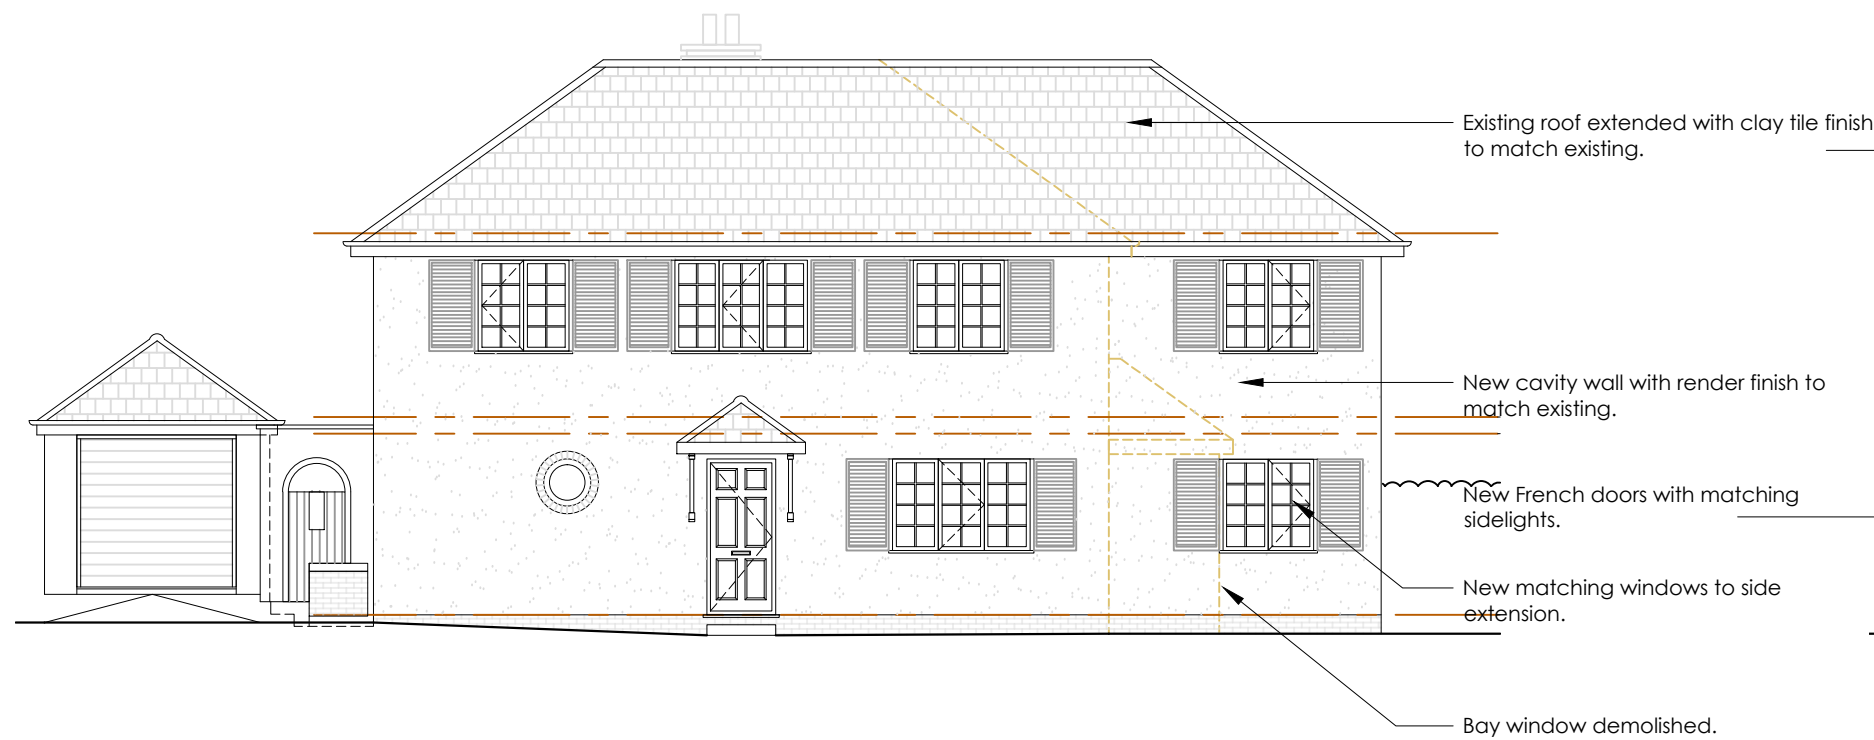


1 PROPOSED FRONT NORTH - WEST ELEVATION
SCALE 1:100



2 PROPOSED SIDE SOUTH - WEST ELEVATION
SCALE 1:100

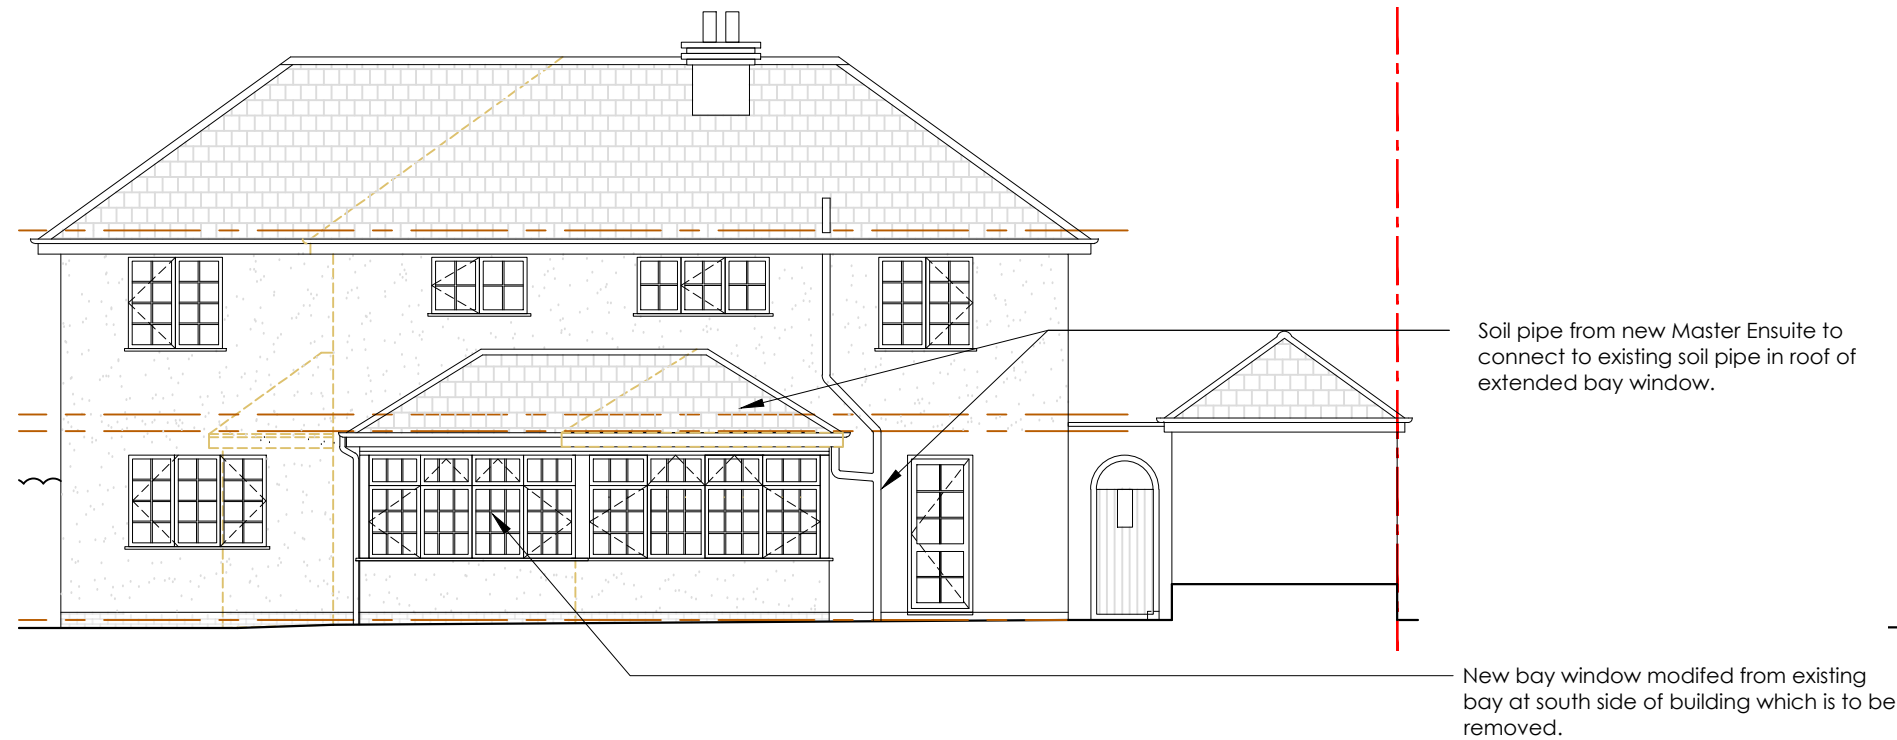

3 PROPOSED REAR SOUTH - EAST ELEVATION
SCALE 1:100

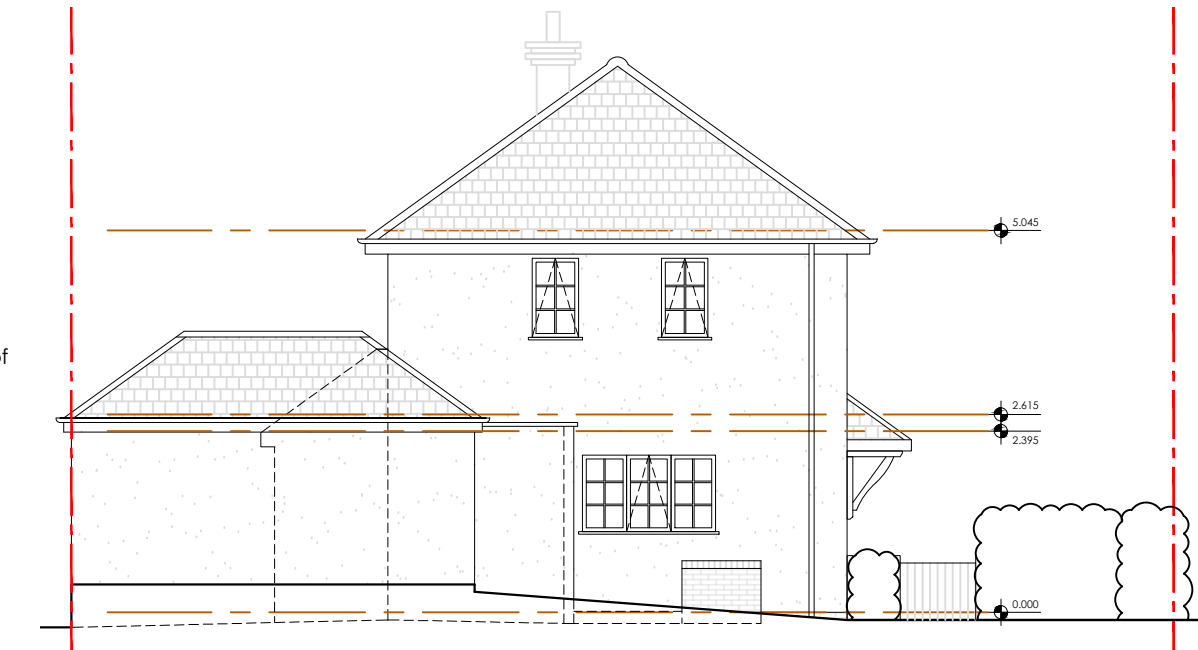

4 PROPOSED SIDE NORTH - EAST ELEVATION
SCALE 1:100



REVISIONS
* *

STATUS PROPOSED		PROJECT 6 PICKERS GREEN, LINDFIELD	
		TITLE PROPOSED FRONT, REAR & SIDE ELEVATIONS	
SCALE 1:100	DATE 2025.05.30	DRAWING NUMBER 203	REV *

VICTORIA MUSTARD ARCHITECT
135 Crawley Down Road, Felbridge, East Grinstead RH19 2PS
Mob 07779 245 093 vicki@victoriarmustardarchitects.com