



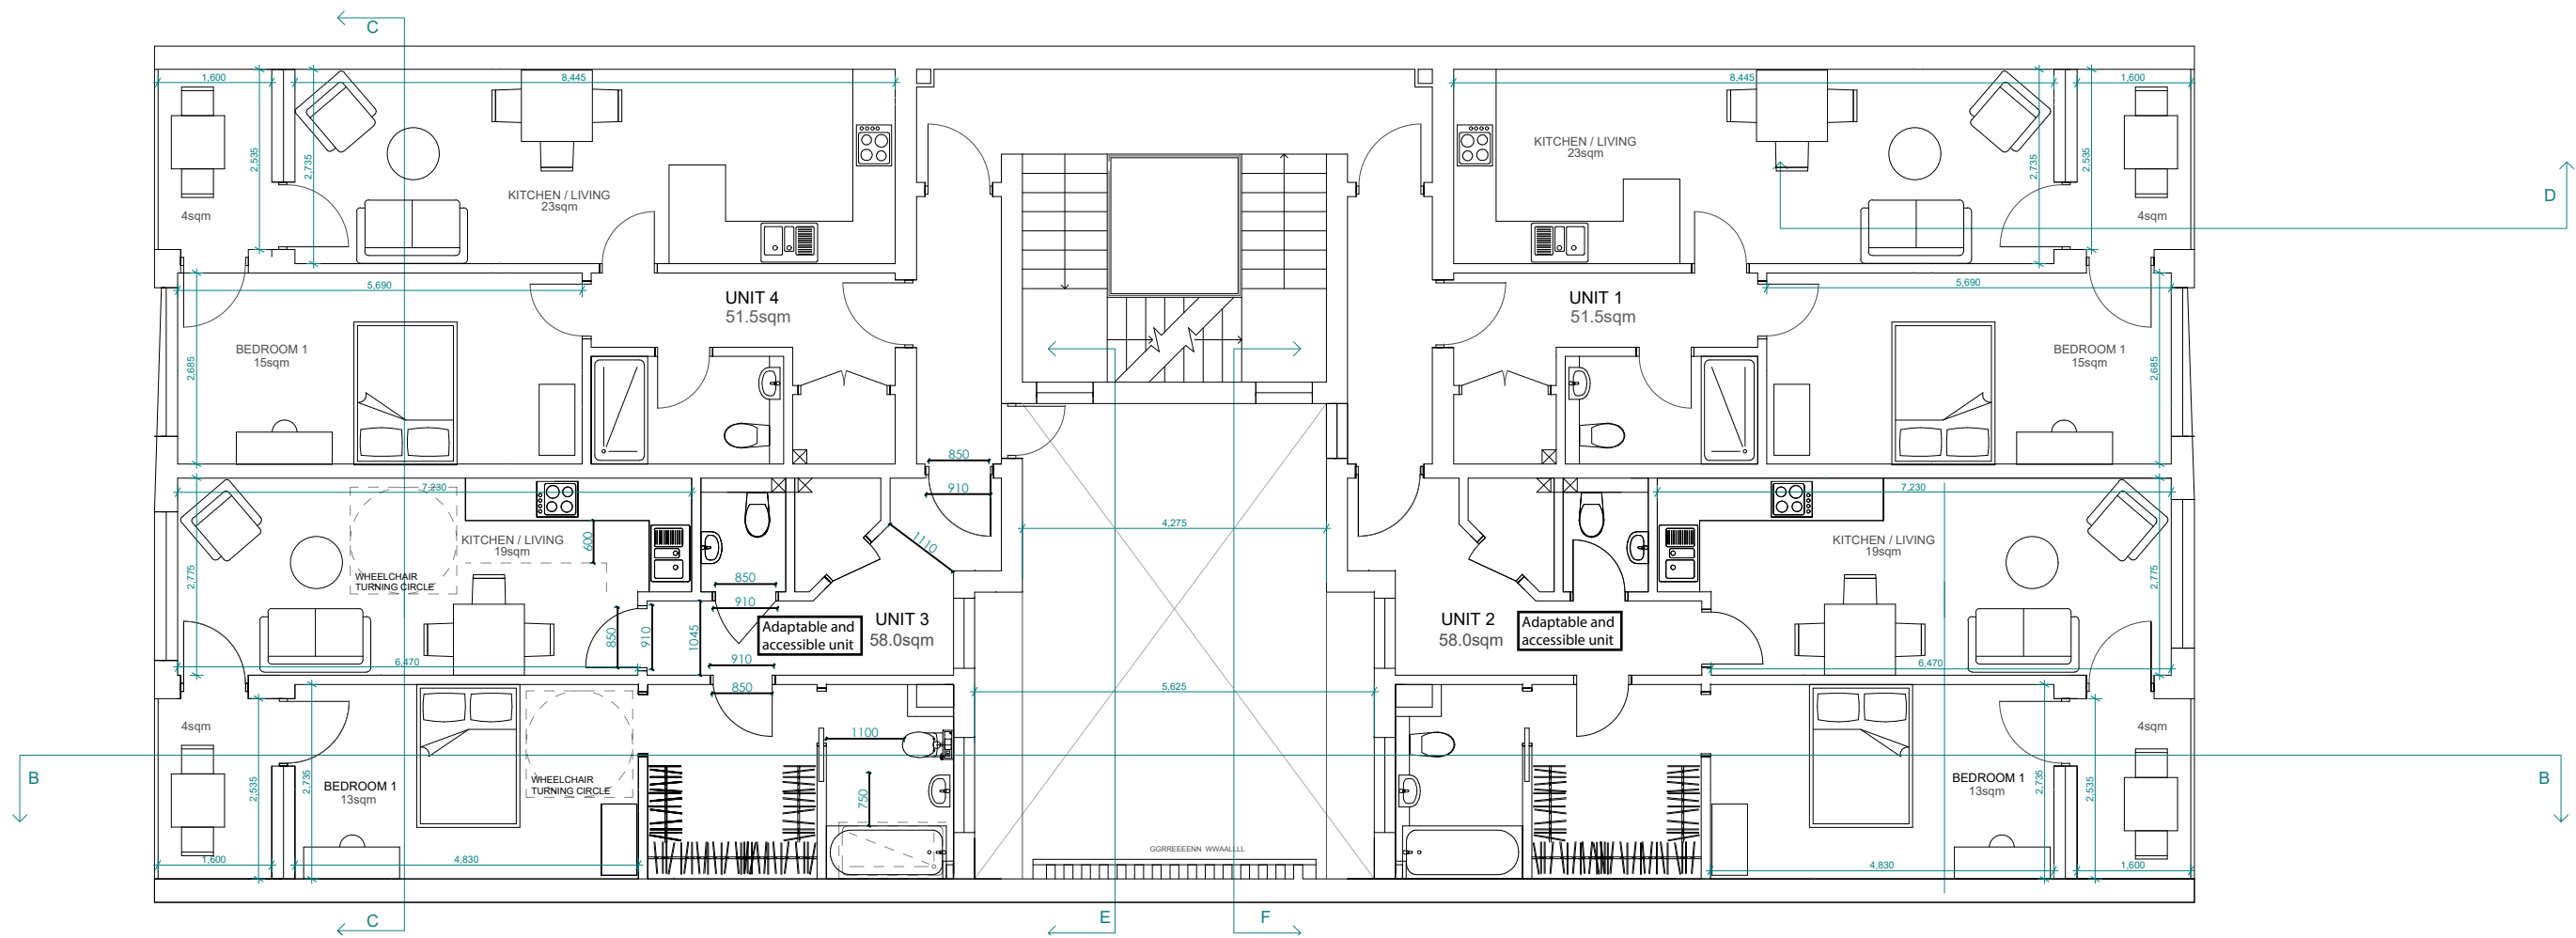

Proposed First Floor Plan 1:50

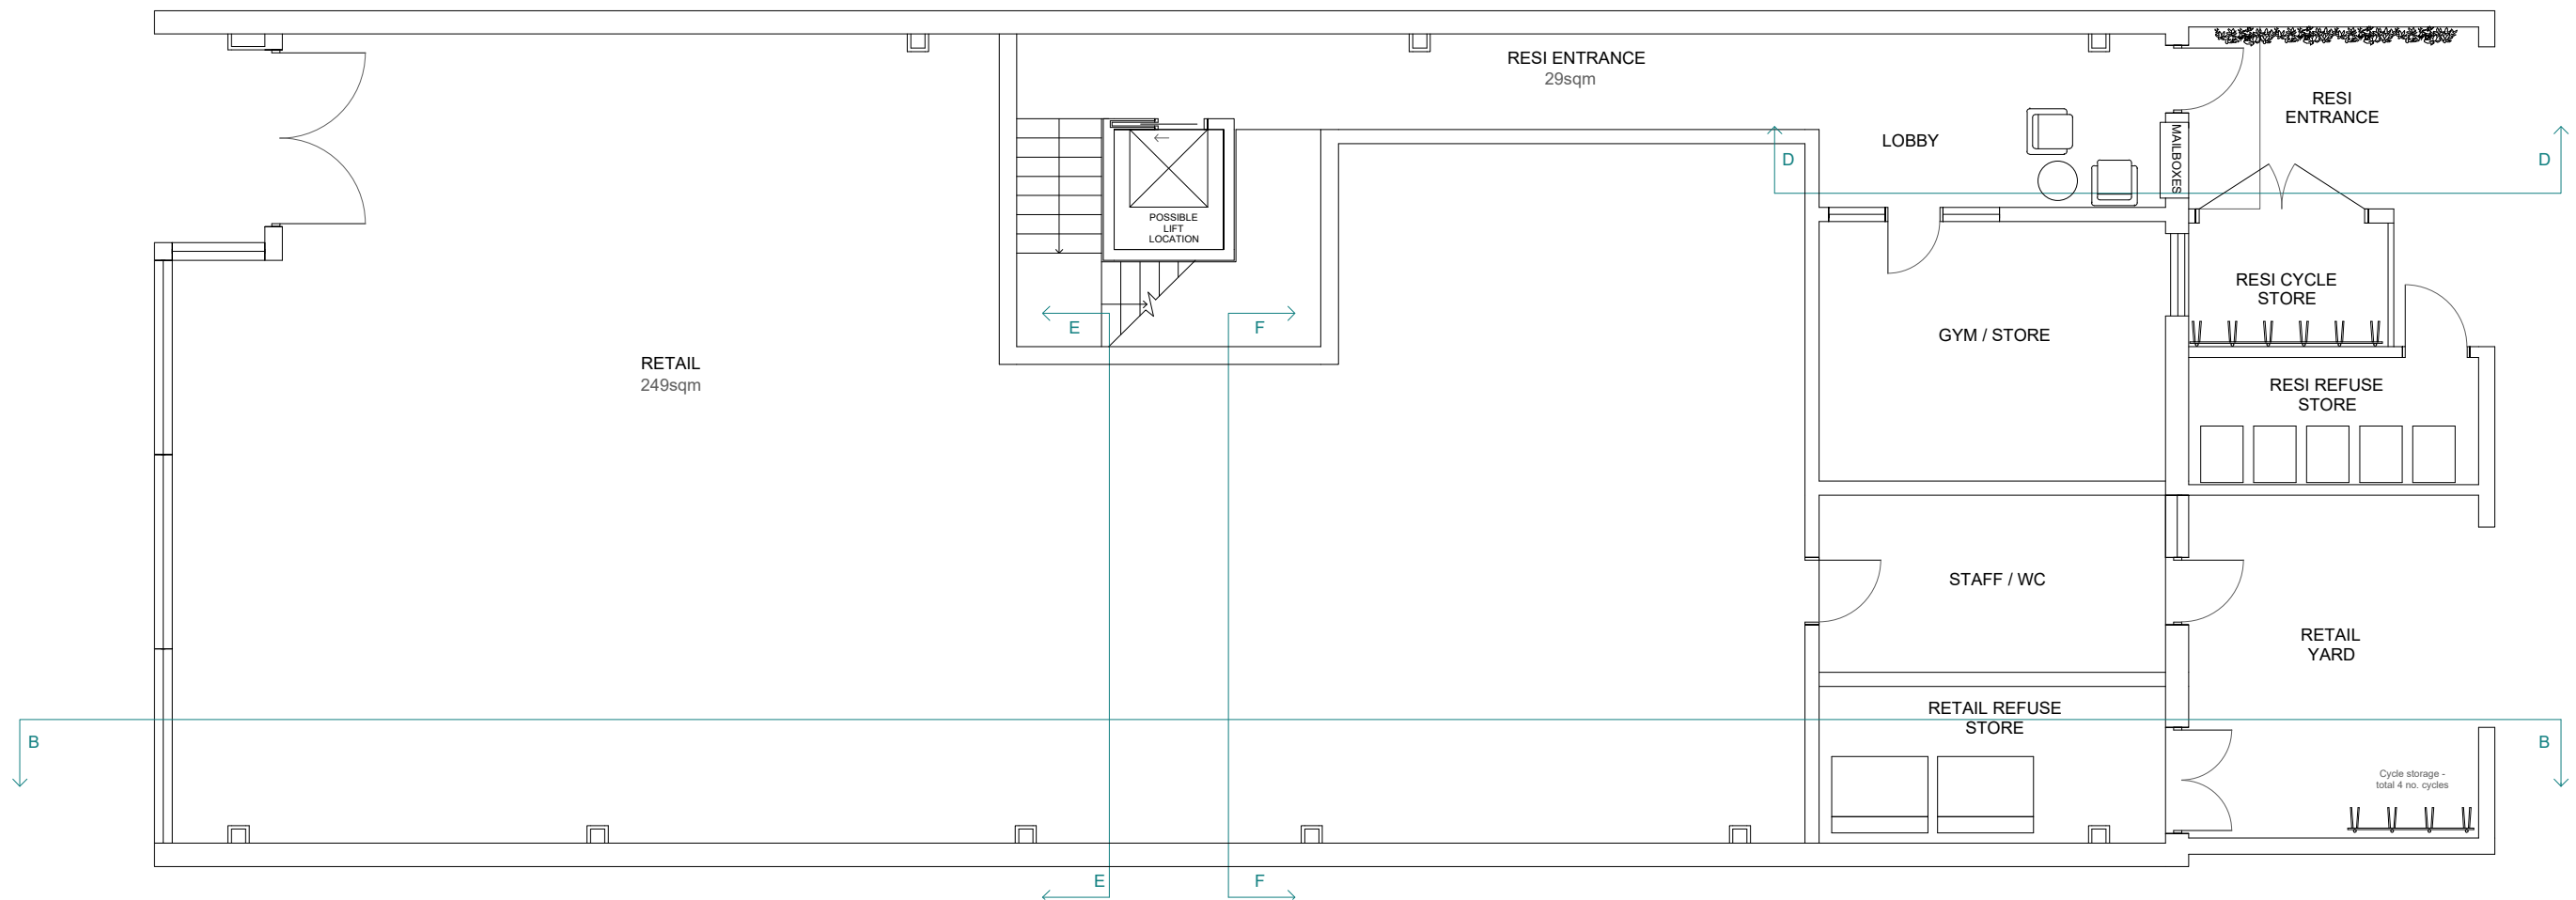

Proposed Ground Floor Plan 1:50



SURVEY DRAWING	
NOTES: - Copyright of this drawing remains the property of Buchan Rum Architects Ltd and should not be reproduced in full or parts or re-issued without written permission from Buchan Rum Architects Ltd. - These drawings must be read in conjunction with the structural engineers drawings & details, and with all other consultants, sub-contractor and specialist's drawings & details. - All dimensions are in millimetres, unless stated otherwise. - All goods materials workmanship to conform with current building regulations BSS and COP's. - All dimensions must be checked on site, and any discrepancies verified with the architect. - Do not scale from the drawing. - Any discrepancies between the drawings, details and specification must be reported to the architect immediately before work is put in hand. - All works to be carried out in full accordance with current Building Regulations, British Standards and all Health & Safety Regulations. - If in doubt please ask.	
Client:	
Site address:	68-70 Church Walk Burgess Hill
Job Title:	M&Co
Drawing Title:	PROPOSED GROUND & FIRST FLOOR PLANS
buchan rum 9 SAVILL ROAD LINDFIELD WEST SUSSEX RH162NY E : info@buchanrumarchitects.co.uk	
Scale:	1:50
Date:	09/2024
Drawn By:	BRA
Rev:	PL_100_00
Size:	A1
Rev:	13