


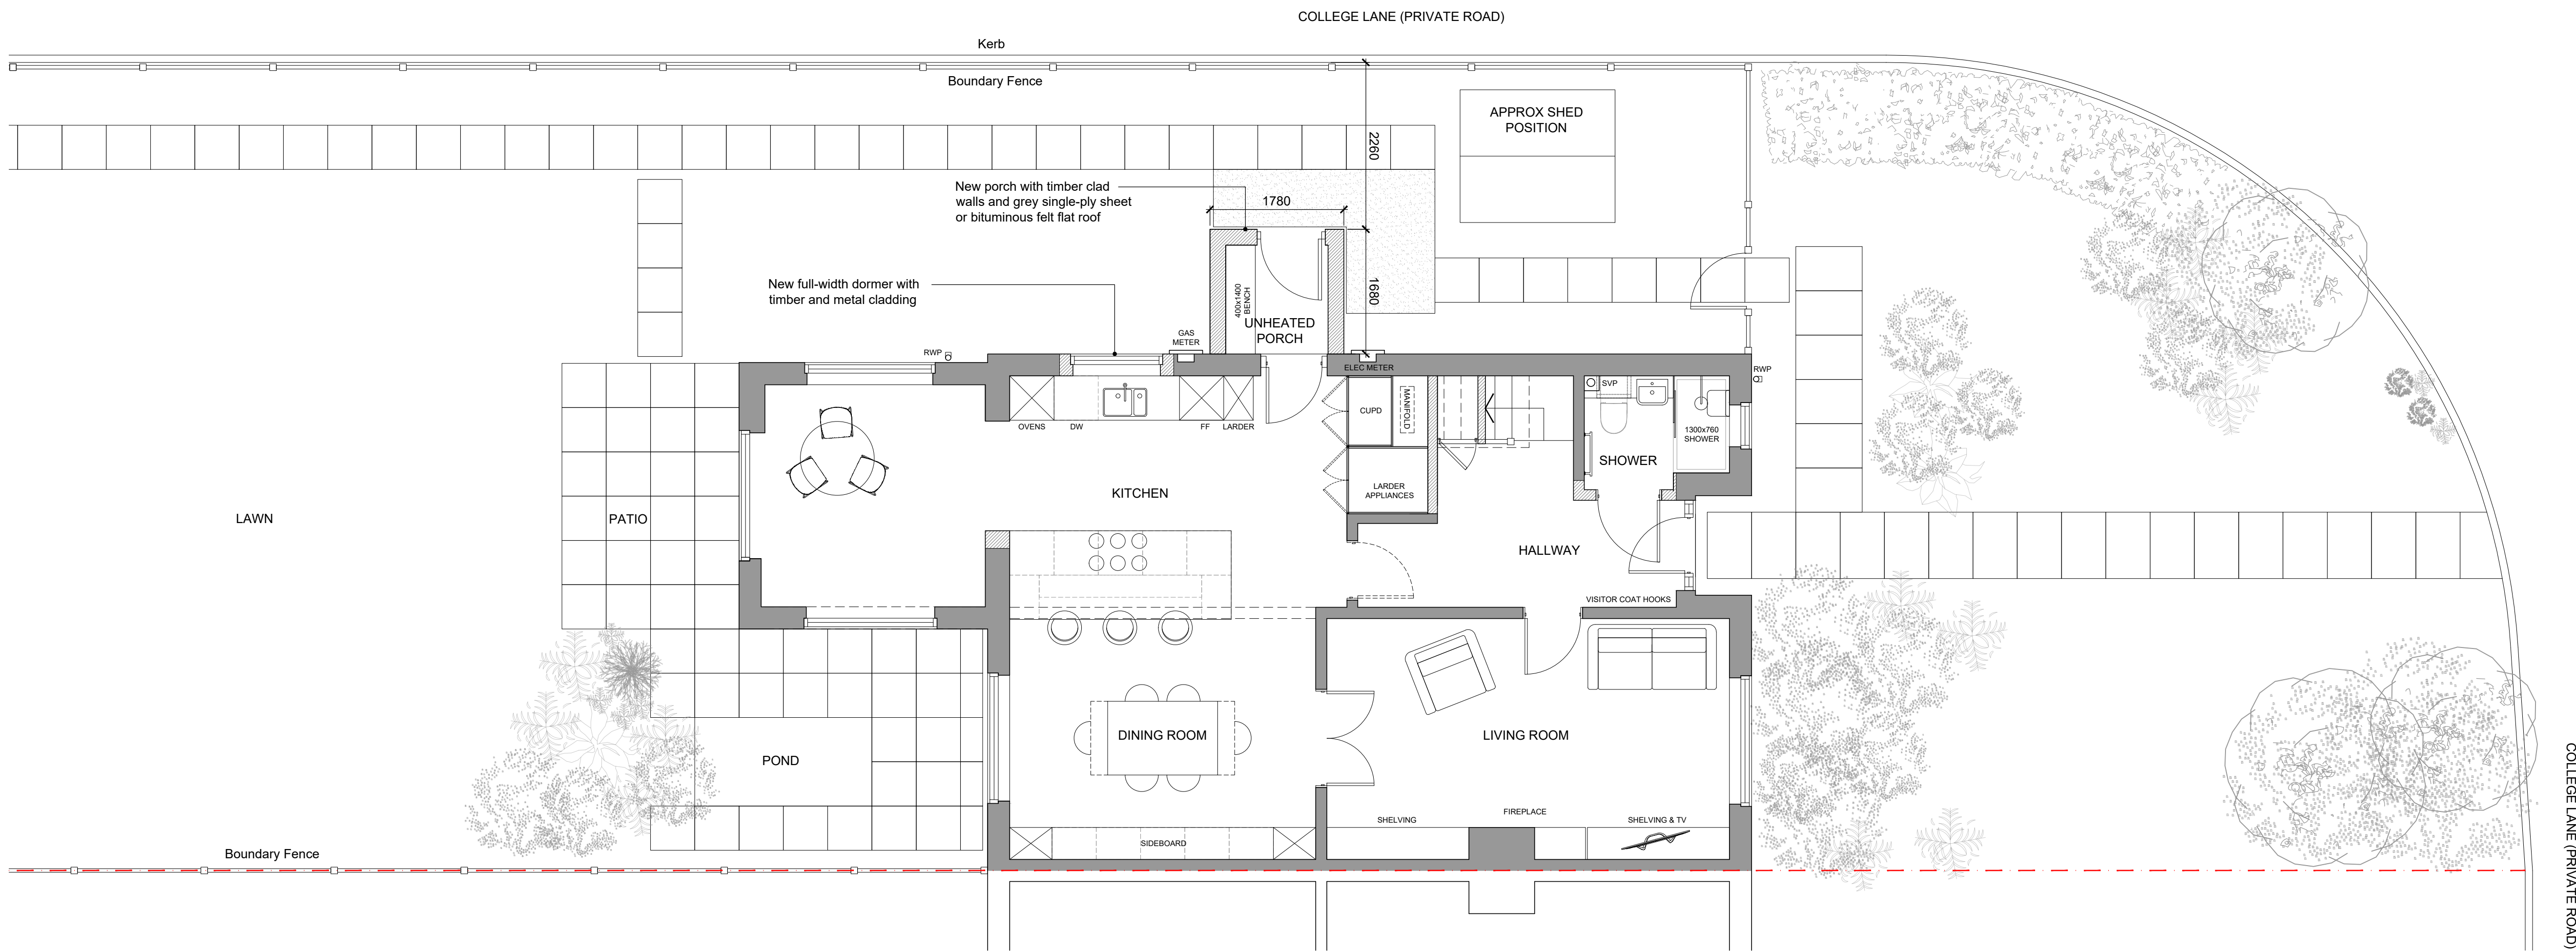

01 Ground Floor Plan
Scale 1:50@A1 / 1:100@A3

GENERAL NOTES:

The contractor shall check and verify all dimensions on site and report any discrepancies in writing to the Architect before proceeding with work.

Drawings shall not be scaled.

KEY PLAN:


COLLEGE LANE

41


SCALE BAR:

0m 1m 2m 4m

Scale 1:50@A1 / 1:100@A3

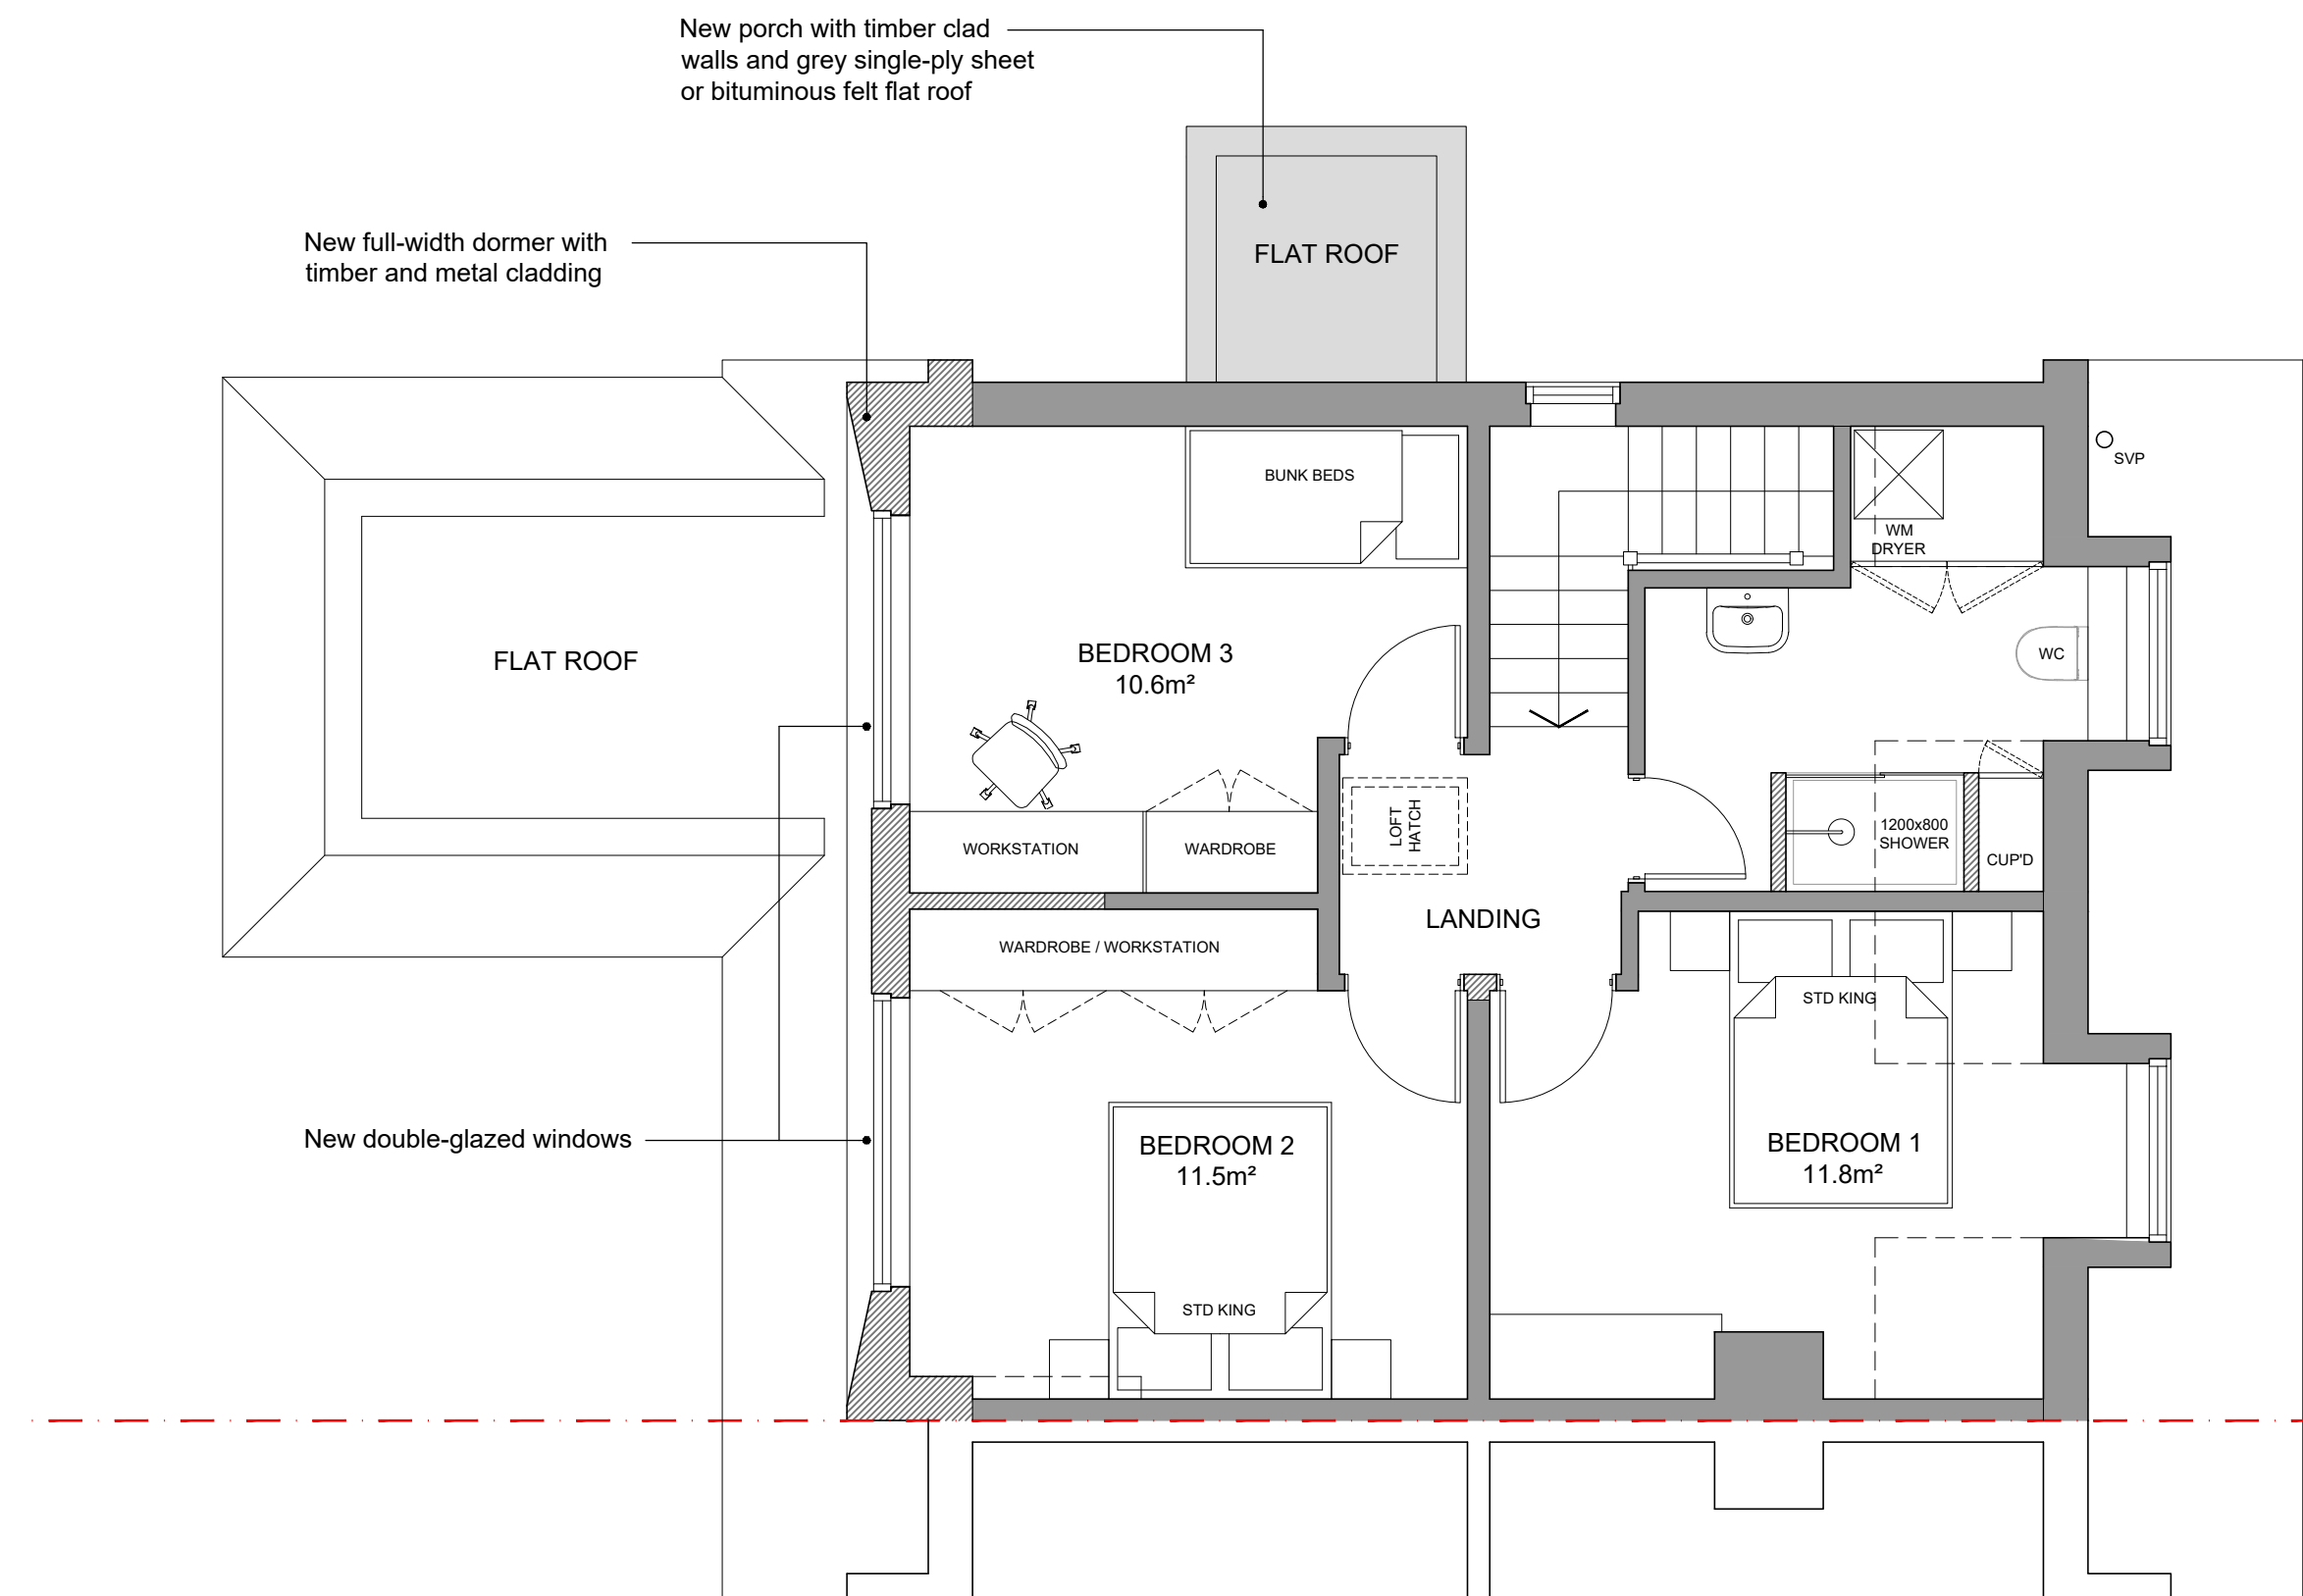

02 First Floor Plan
Scale 1:50@A1 / 1:100@A3

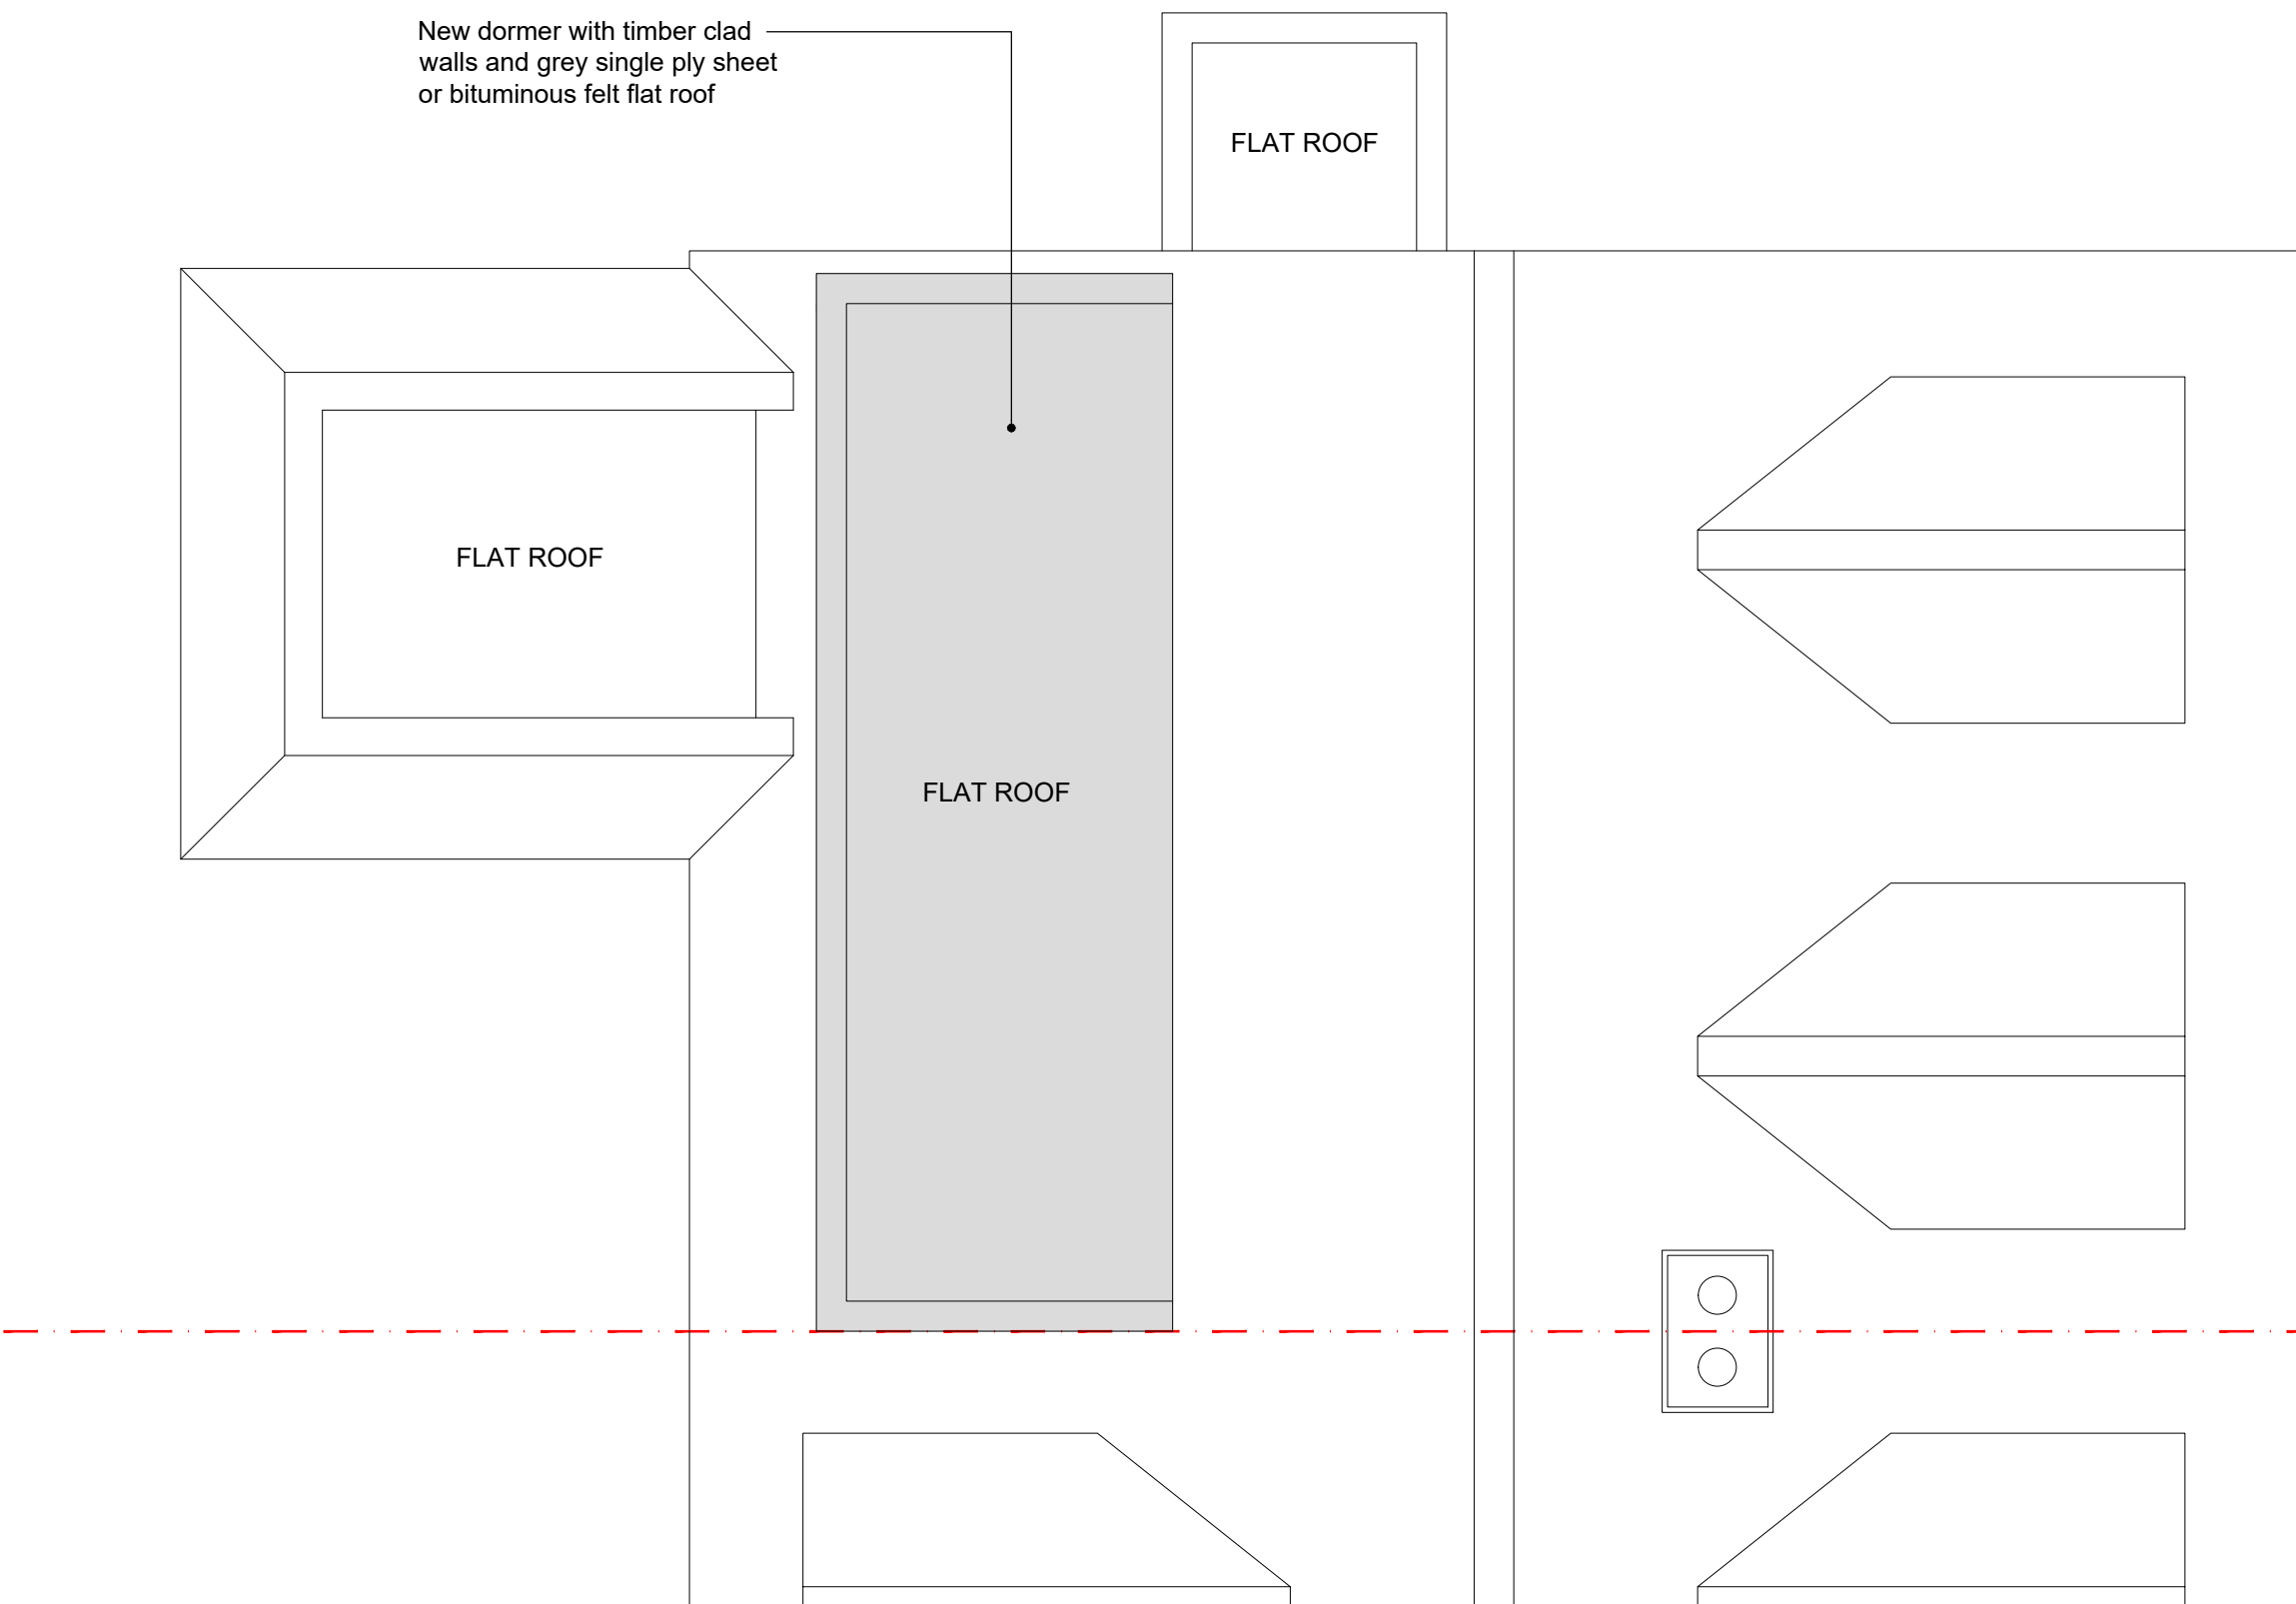

03 Roof Plan
Scale 1:50@A1 / 1:100@A3

A	09.01.26	Lawful Development App	DMc	DMc
Rev	Date	Reason for Issue	Checked by	Approved by

DMCA ARCHITECTS

T: +44 (0)20 3488 1405
E: studio@dmca-architects.com

Project
New Porch and Rear Dormer
at 41 College Lane
Client
Juliet Merrifield & John Gaventa
Location
41 College Lane, Hustlerpoint
West Sussex, BN6 9AD

Title
Ground Floor, First Floor & Roof
Proposed Plans

Status RIBA Stage 3	Scale 1:50@A1 / 1:100@A3
Project Code P175-20	
Drawing Number (20)0-501	Rev. A