

Notes



Do not scale from this drawing except for planning purposes. All dimensions must be checked on site before any work begins.

All goods, materials, and workmanship must comply with current Building Regulations, British Standards, and relevant Codes of Practice.


© Ecotecture Ecological Design Limited.

All rights reserved. This drawing and its design are the property of Ecotecture Ecological Design Limited and may not be reproduced, copied, or used for any purpose other than that for which they were issued, without prior written consent.


Drawing to be printed A1

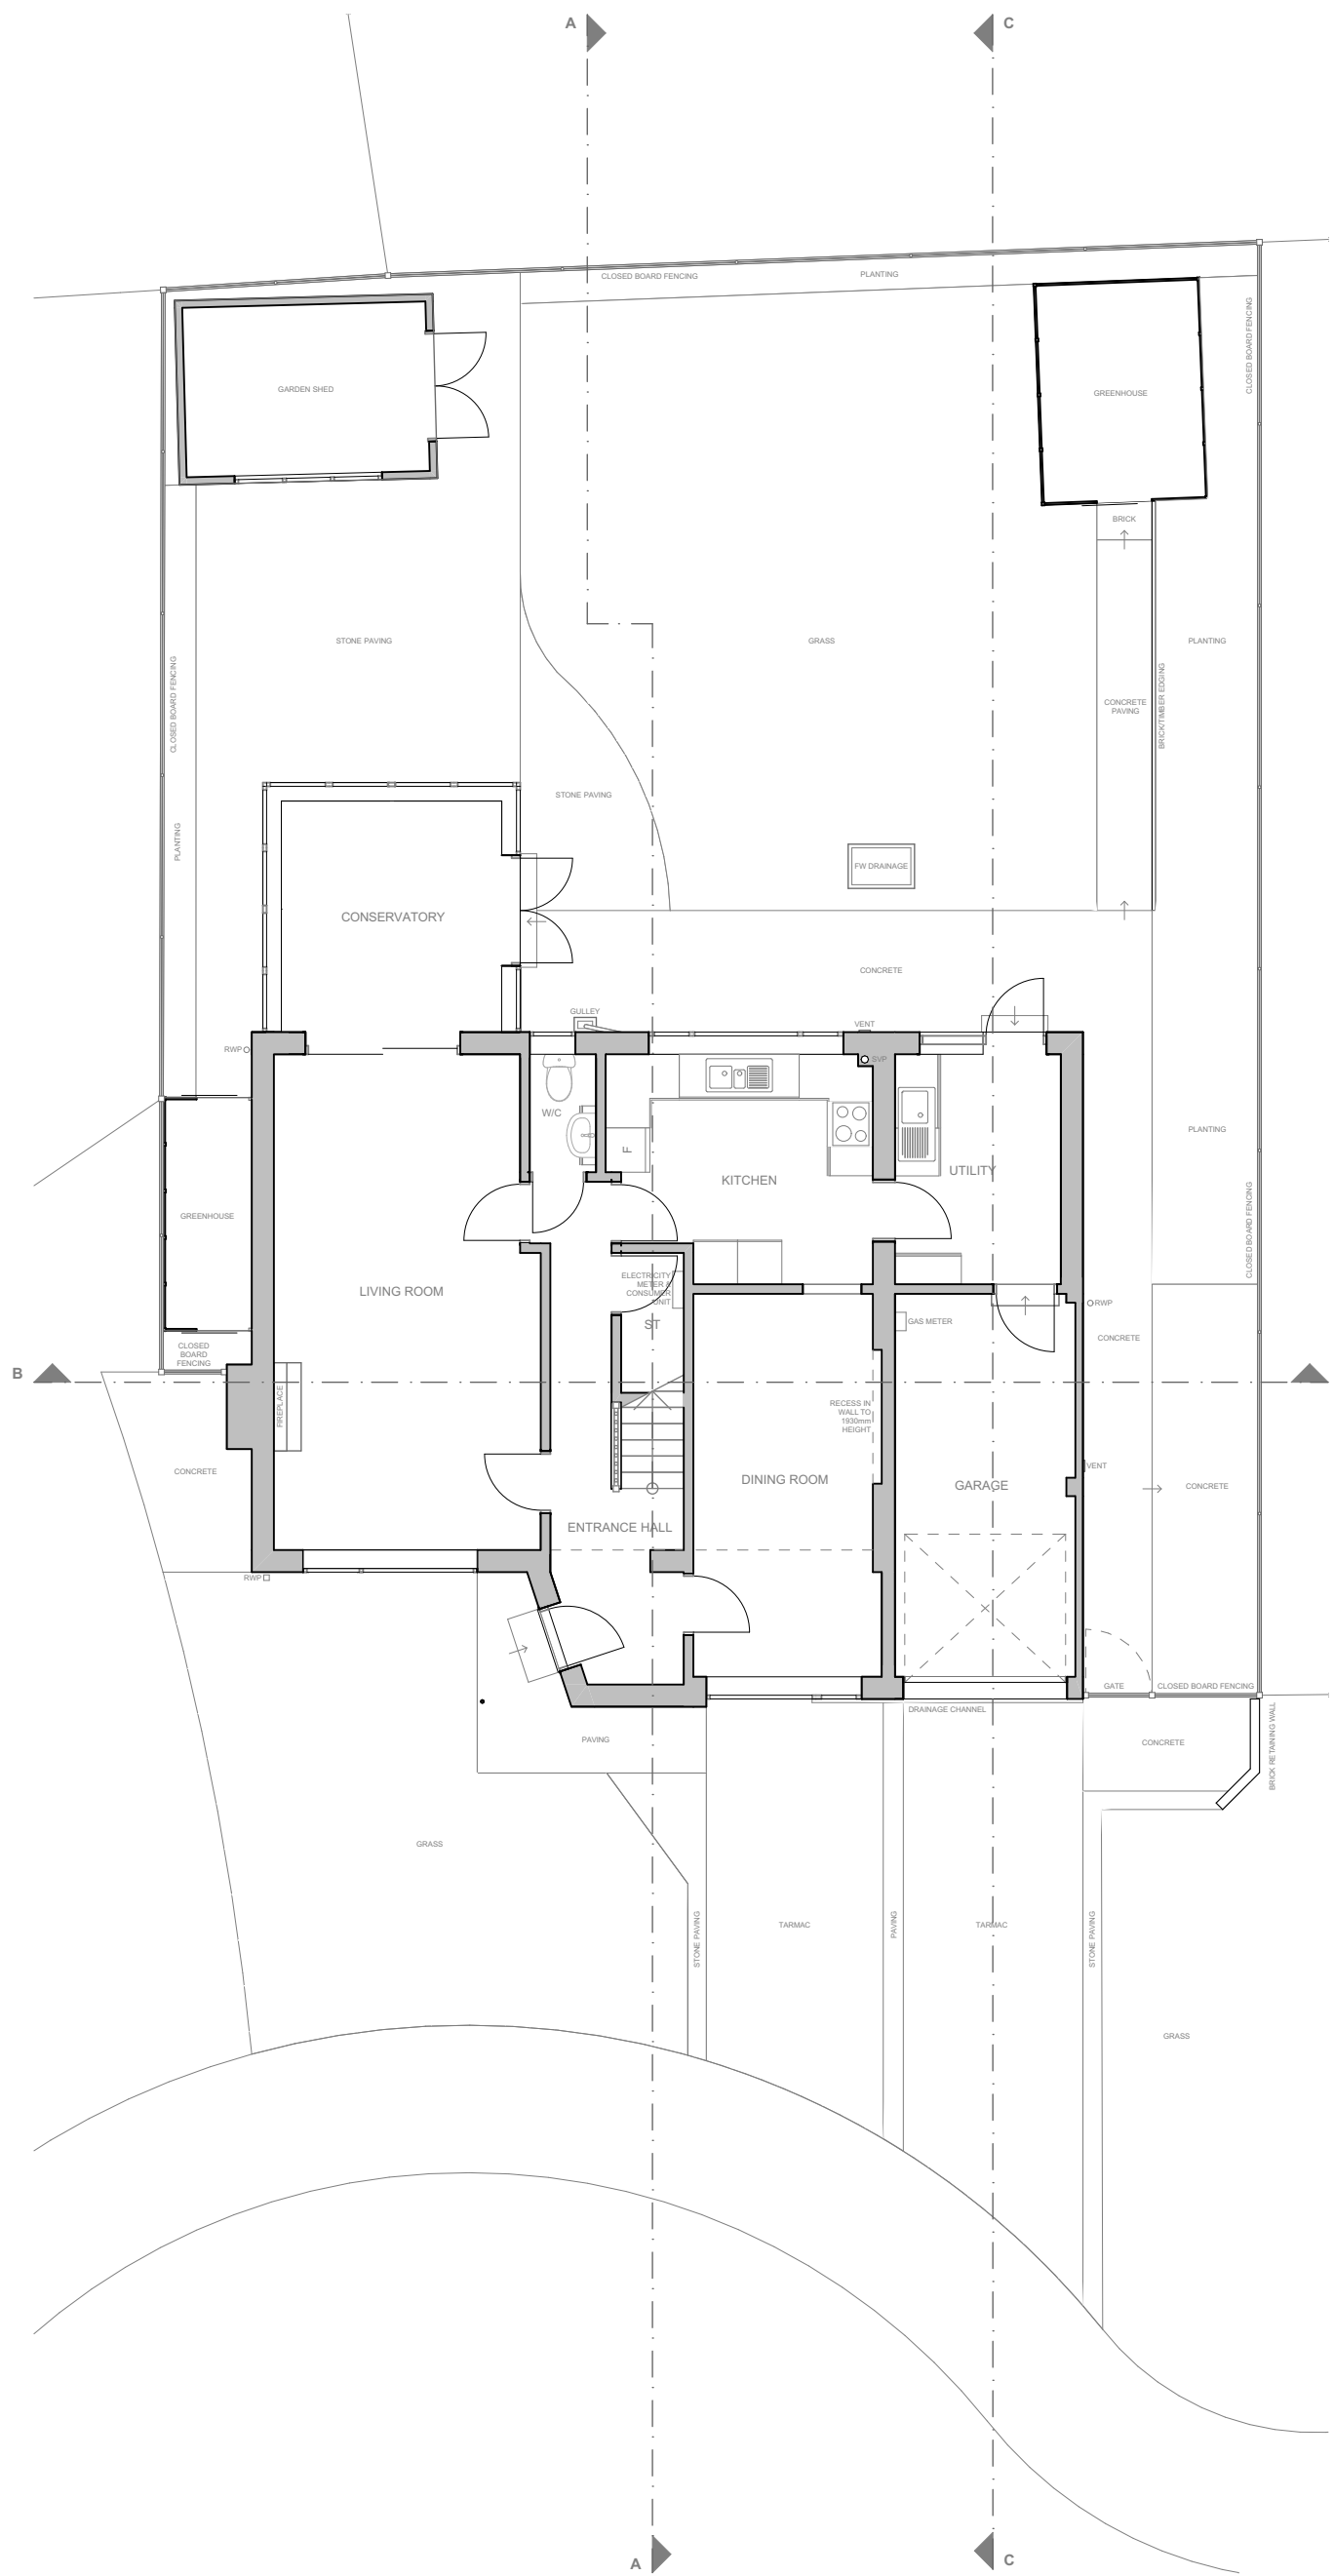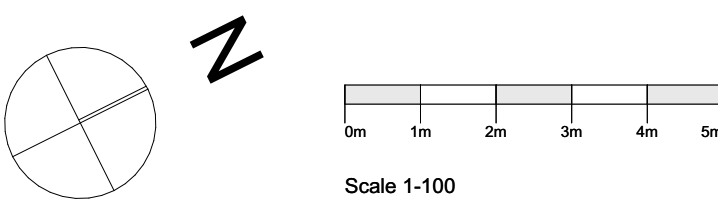

Existing Ground Floor Plan

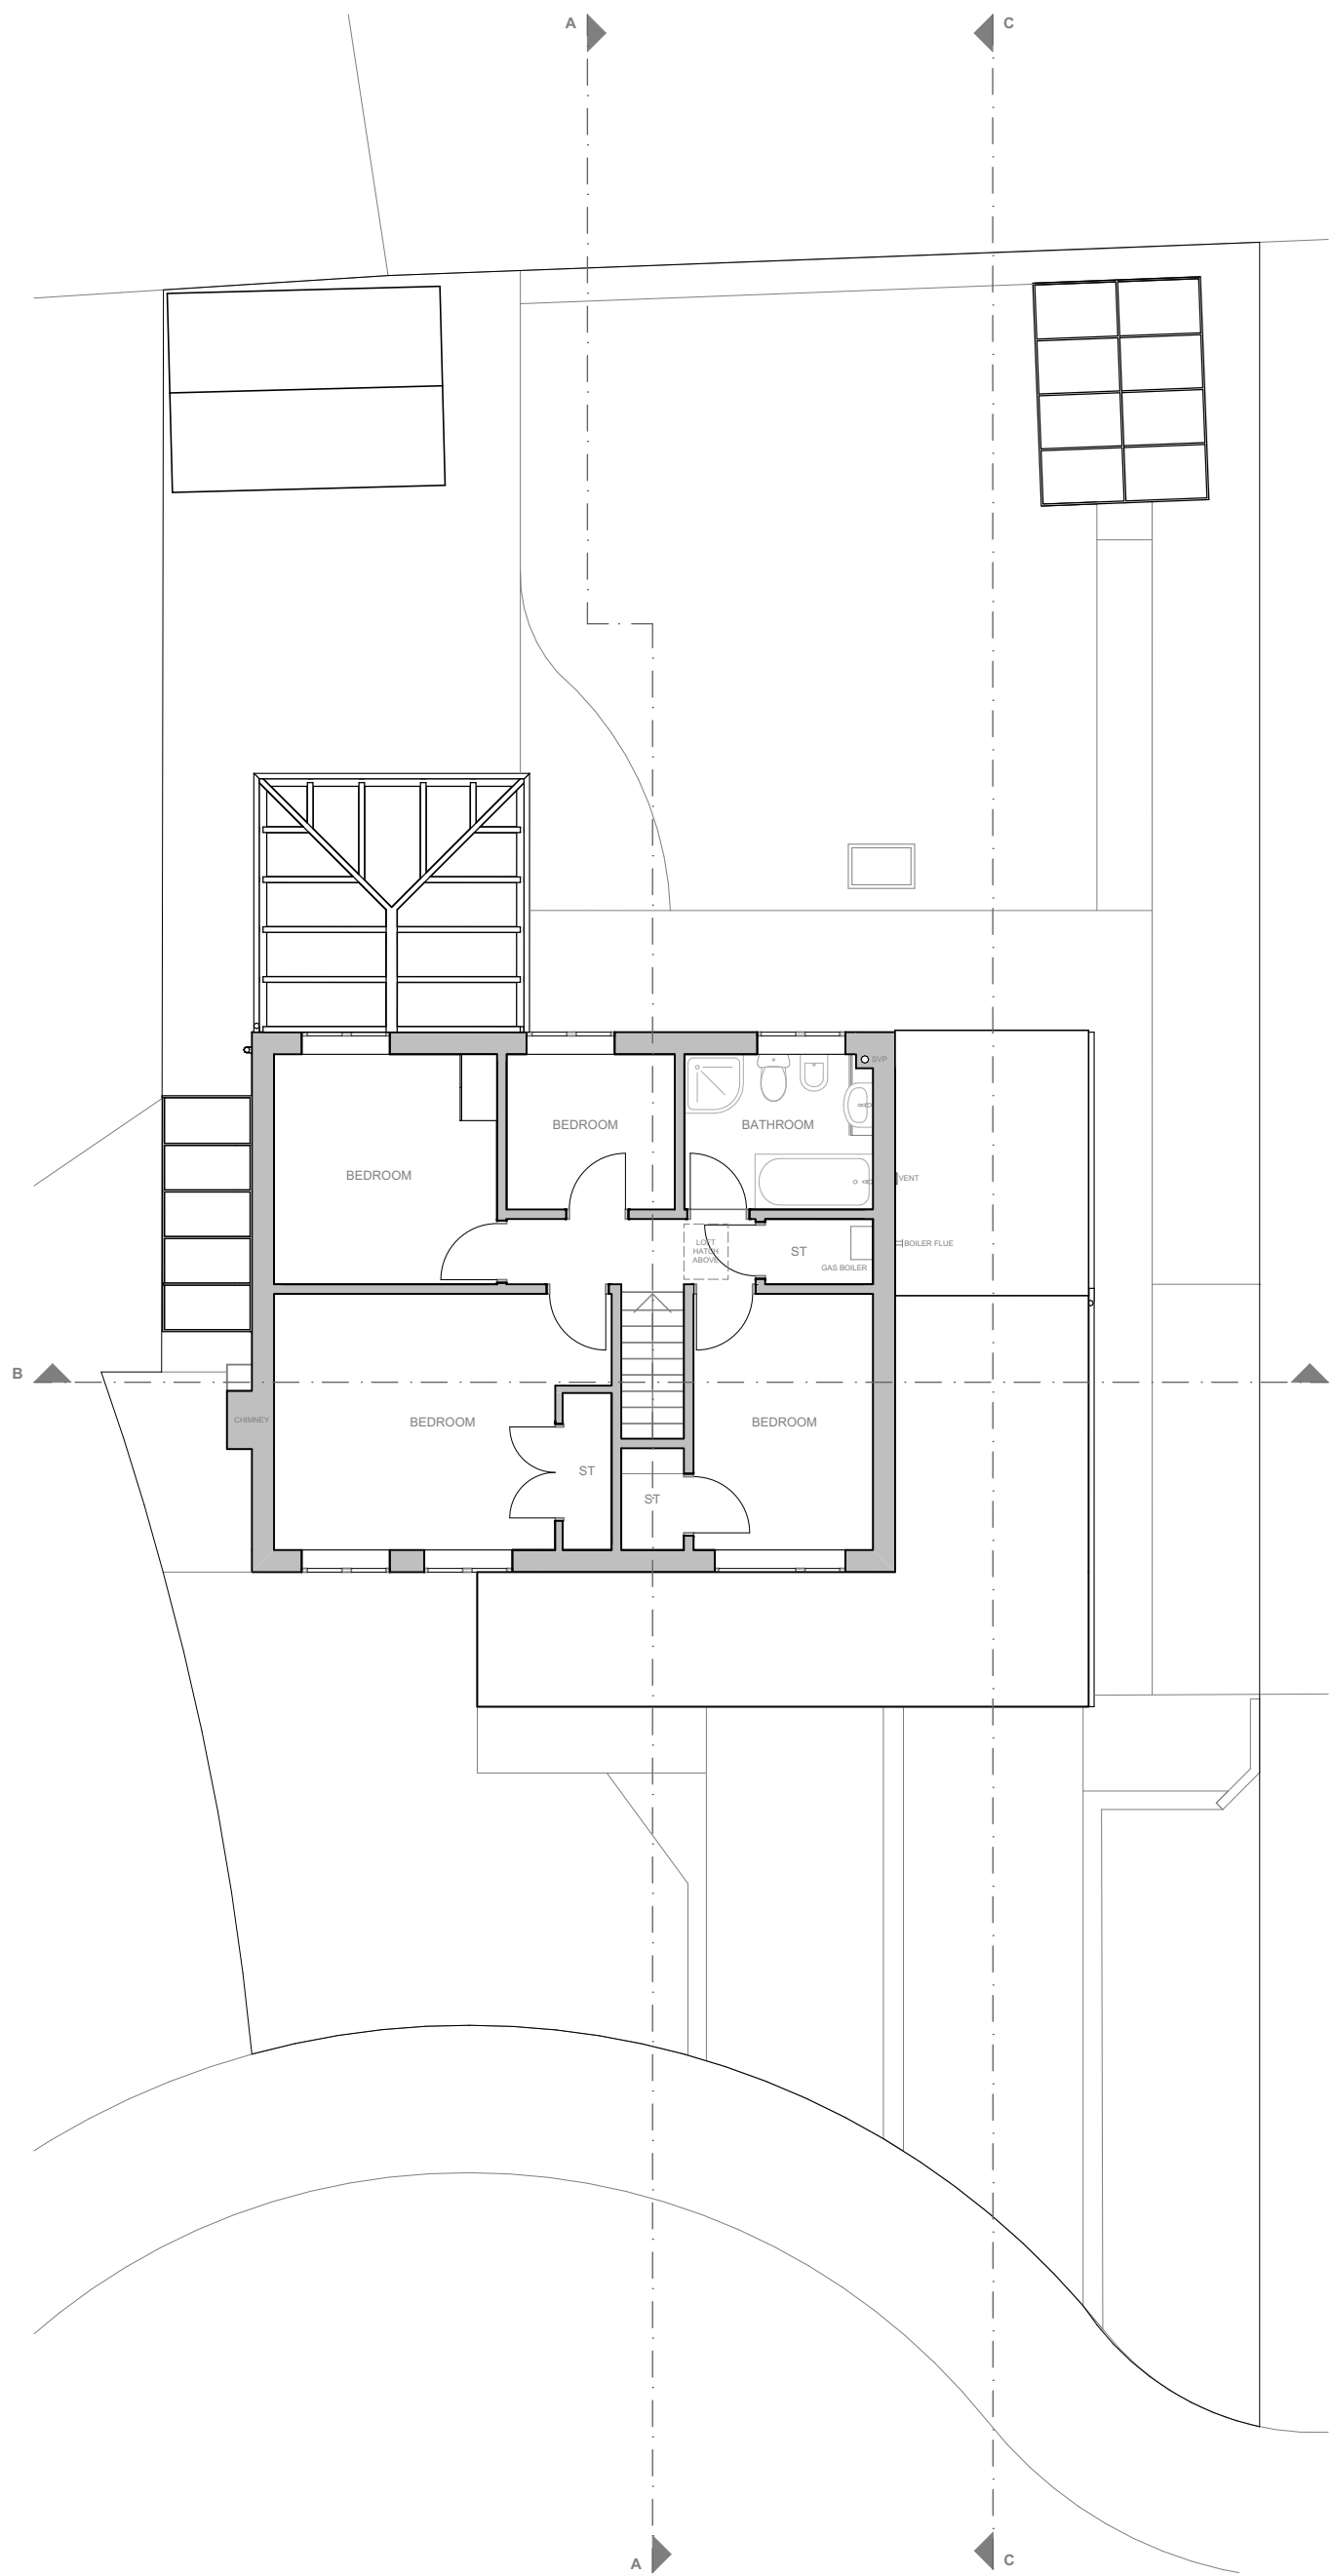

Existing First Floor Plan

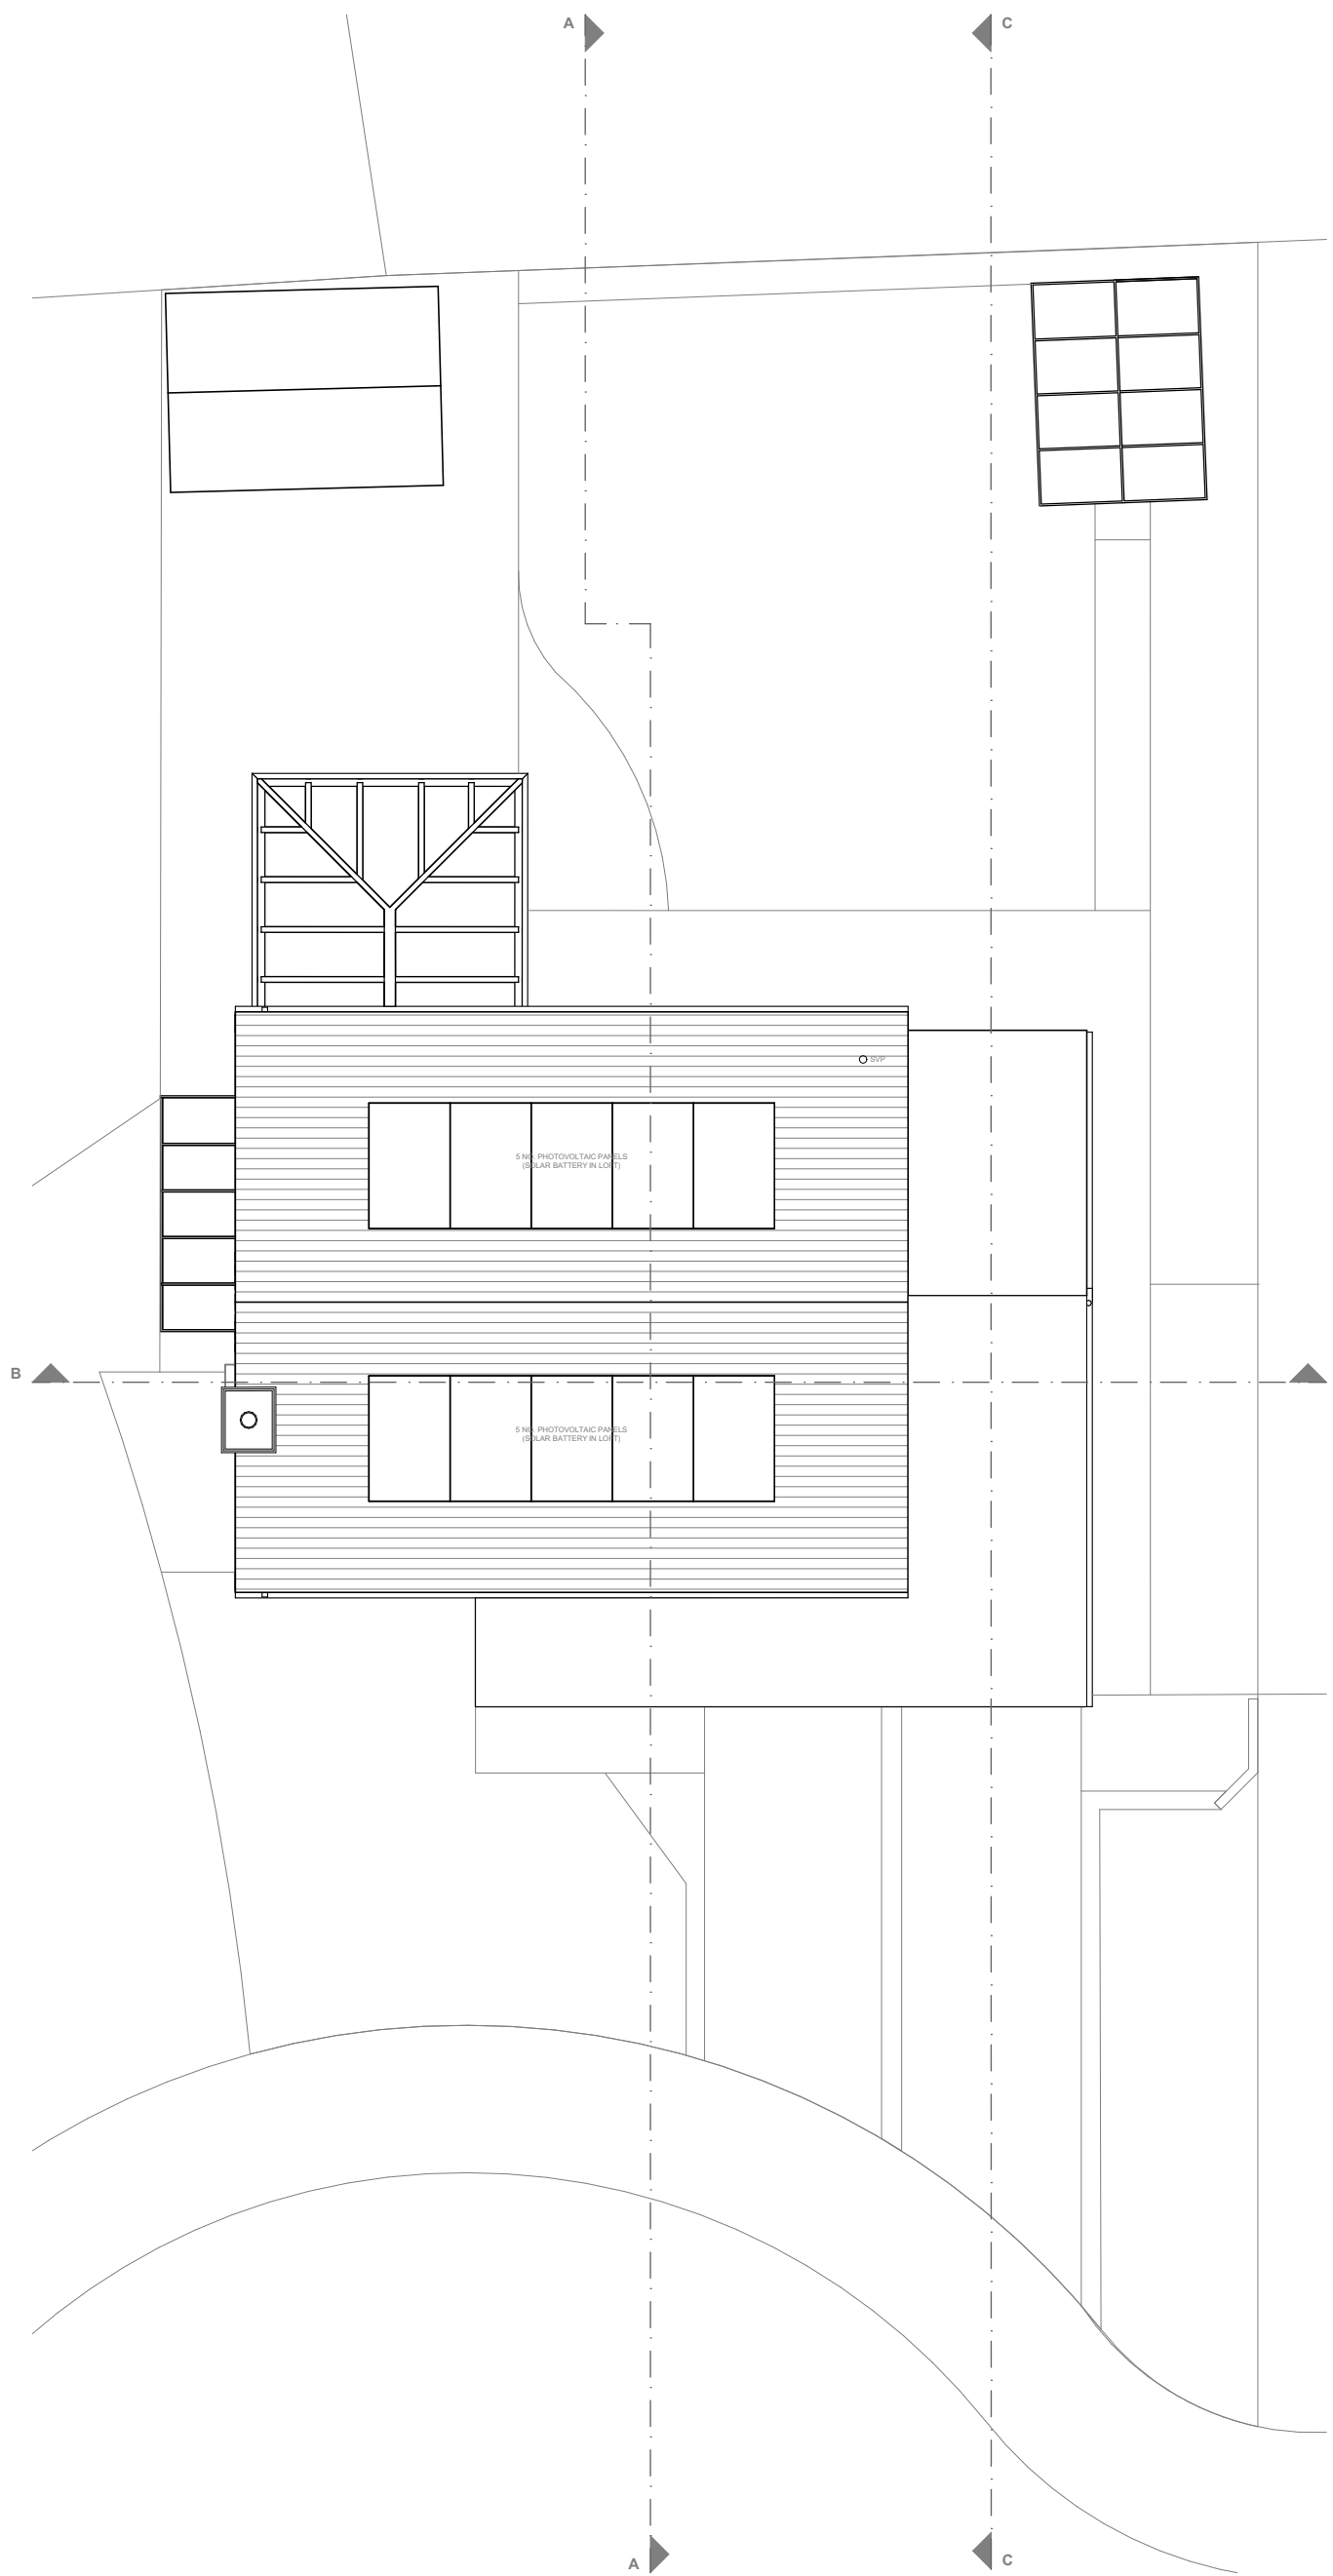

Existing Roof Plan

Rev/D	Transmitted By	Trans Initial Set Date	Layout Comment



01444 416745	info@ecotecture.co.uk
31 Sussex Road	Haywards Heath
West Sussex	RH16 4DZ
Client:	John & Vikki Batchelor

Address:	16 Birch Way
	Haywards Heath
	West Sussex
	RH17 7SG

Description: Existing Floor Plans

Scale:	1:100	Date:	May 2026
Drawn:	AT	Checked:	JS
Drawing No:	873		110B