

Notes


Do not scale from this drawing except for planning purposes. All dimensions must be checked on site before any work begins.

All goods, materials, and workmanship must comply with current Building Regulations, British Standards, and relevant Codes of Practice.

© Ecotecture Ecological Design Limited.

All rights reserved. This drawing and its design are the property of Ecotecture Ecological Design Limited and may not be reproduced, copied, or used for any purpose other than that for which they were issued, without prior written consent.

Drawing to be printed A1

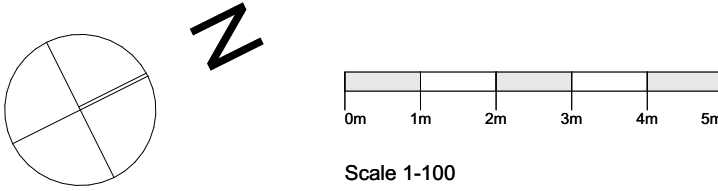

- EXISTING
- PROPOSED
- FOOTPRINT OF EXISTING DWELLING

Rev/D	Transmitted By	Trans Initial Set Date	Layout Comment


ecotecture
ECOLOGICAL ARCHITECTURE

01444 416745 info@ecotecture.co.uk
www.ecotecture.co.uk
31 Sussex Road Haywards Heath
West Sussex RH16 4DZ
Client: John & Vikki Batchelor


Address: 16 Birch Way
Haywards Heath
West Sussex
RH17 7SG

Description: Proposed Floor Plans


Scale: 1:100 Date: May 2026
Drawn: AT Checked: JS
Drawing No: 873 /210E

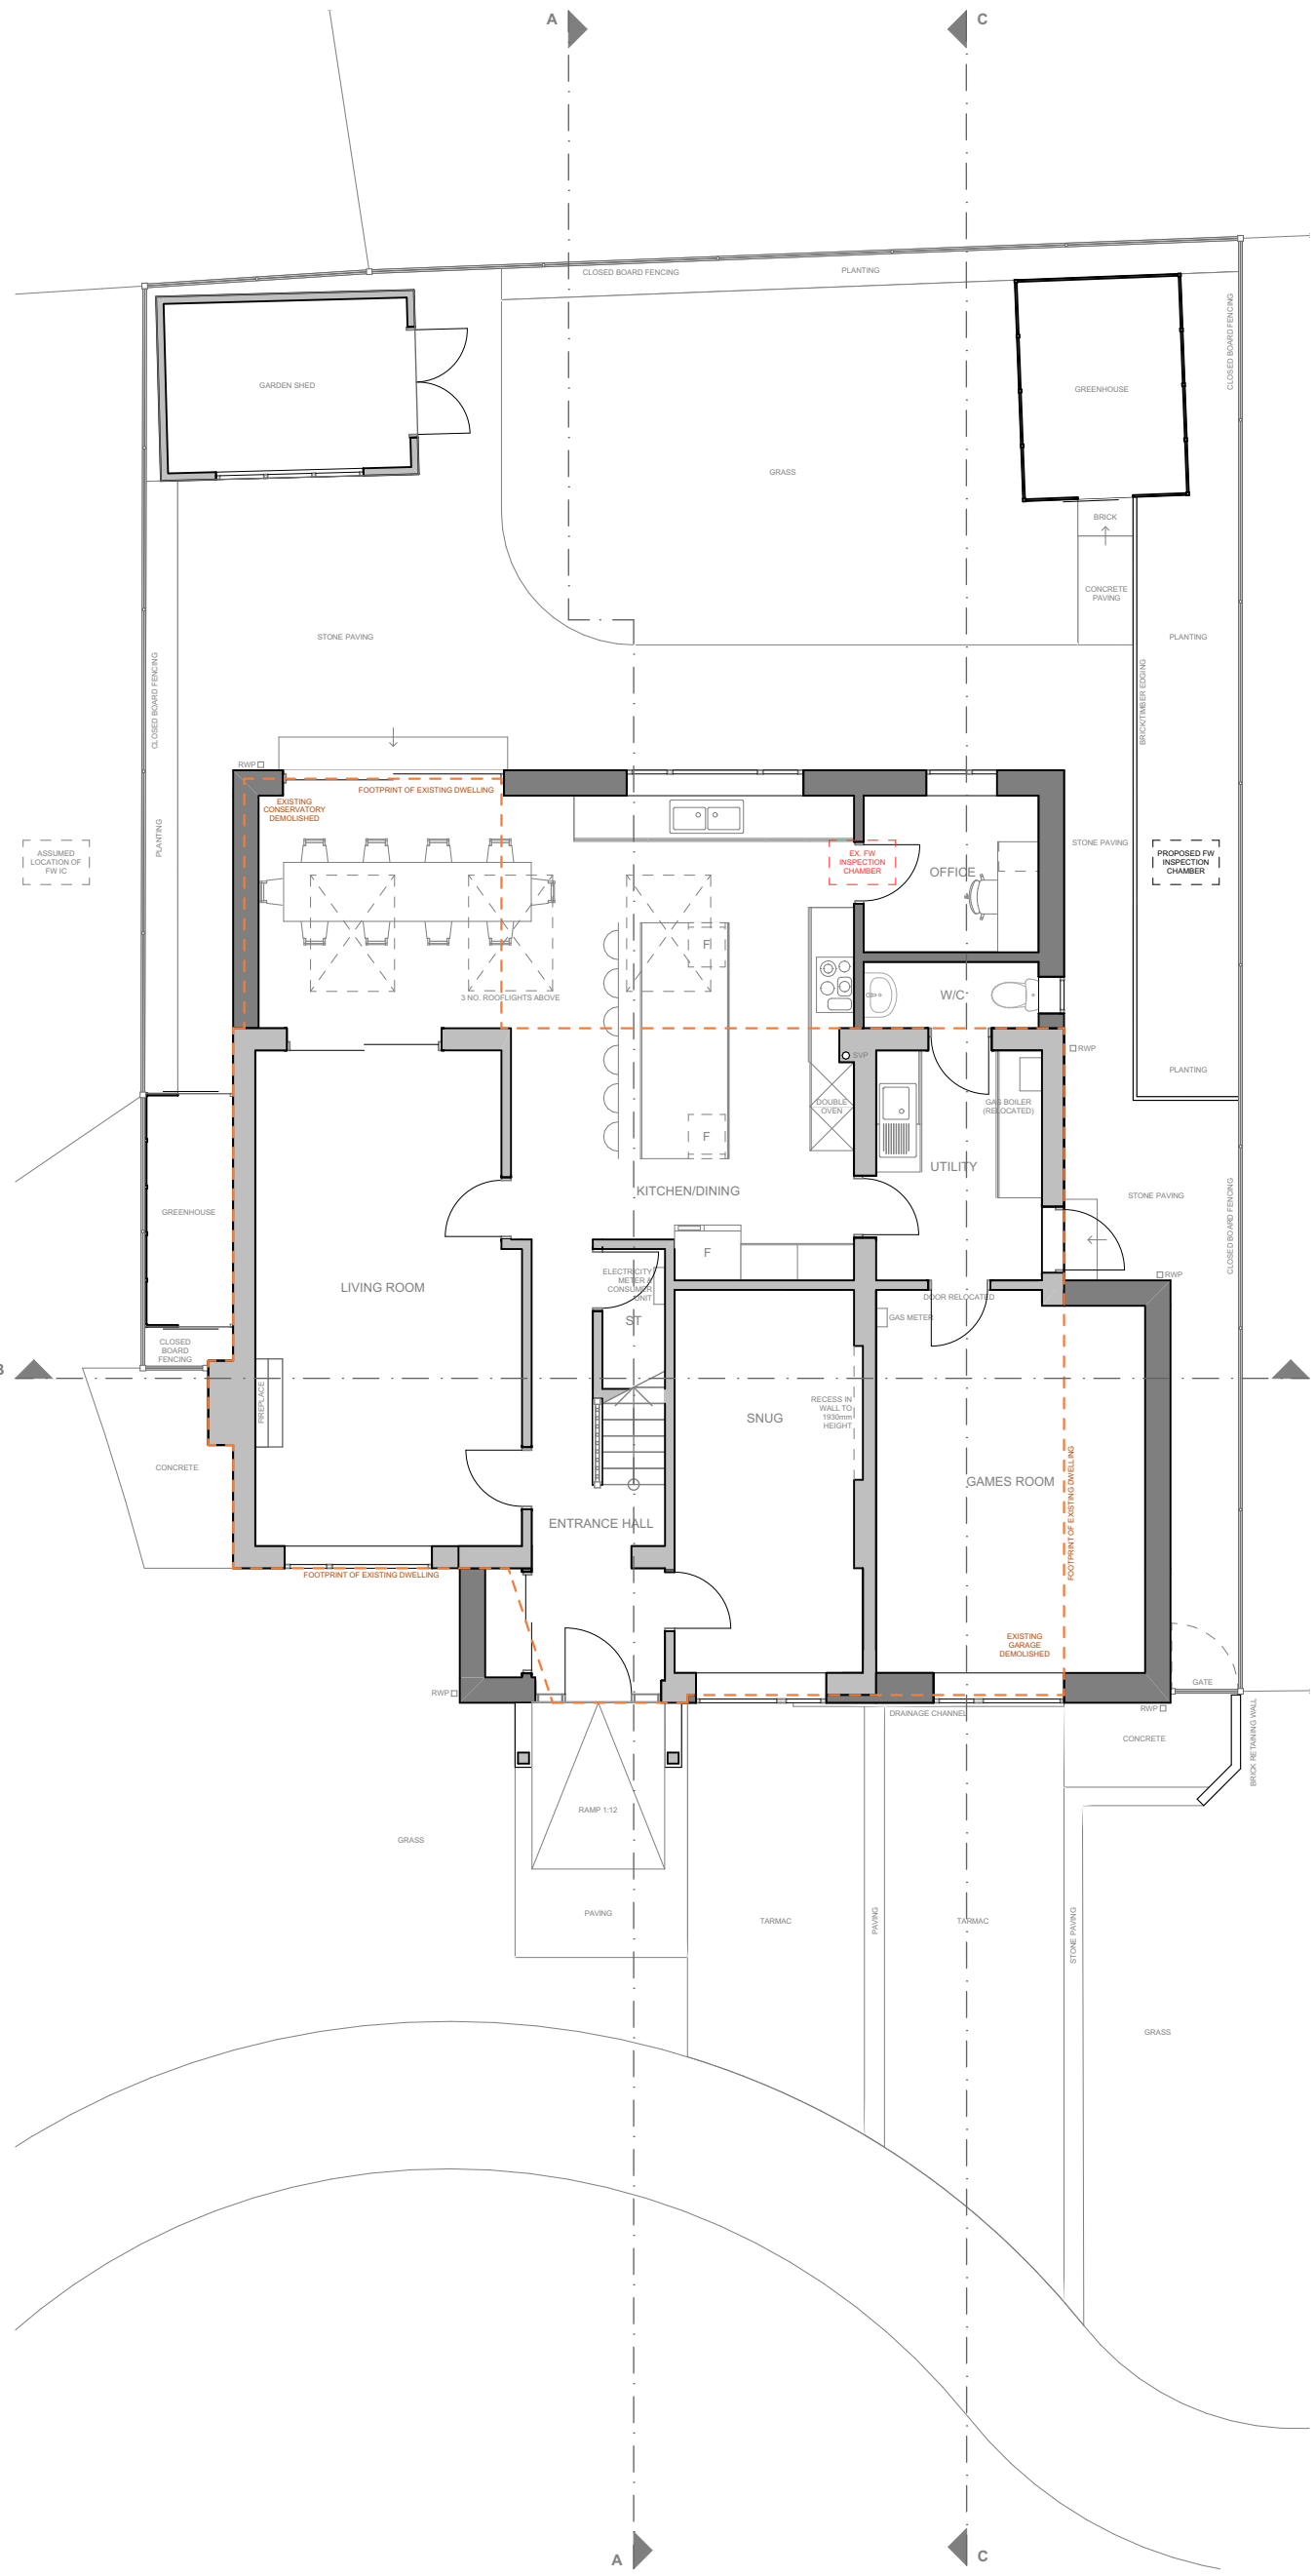

Proposed Ground Floor Plan

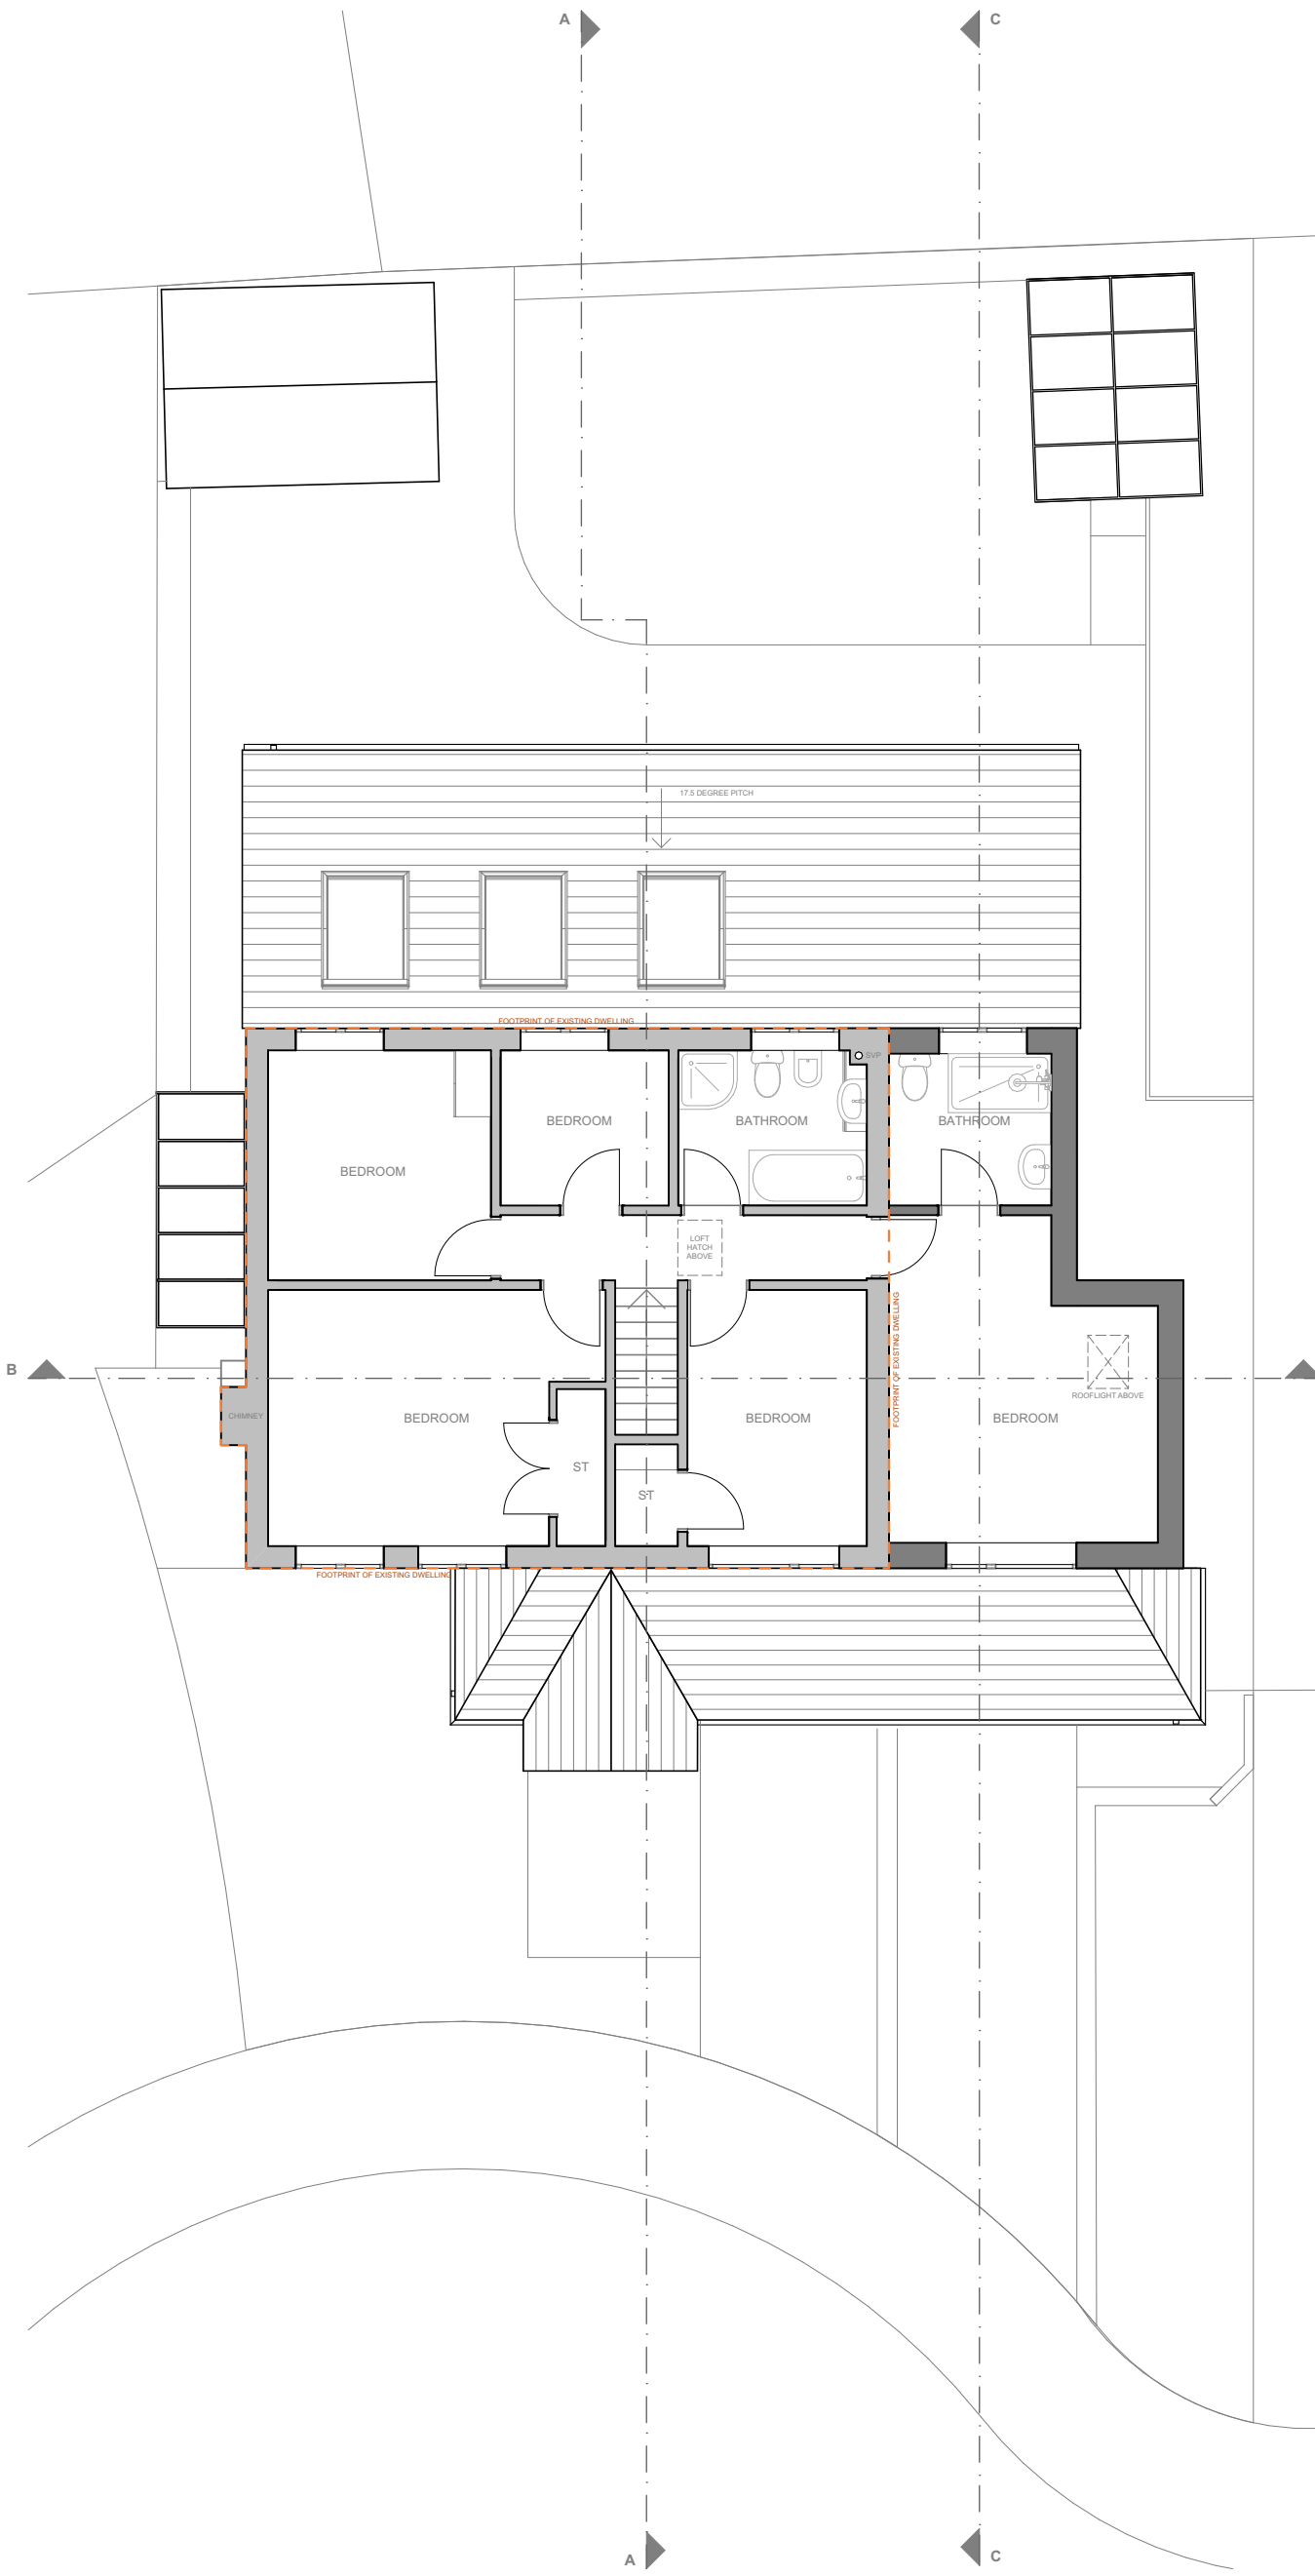

Proposed First Floor Plan

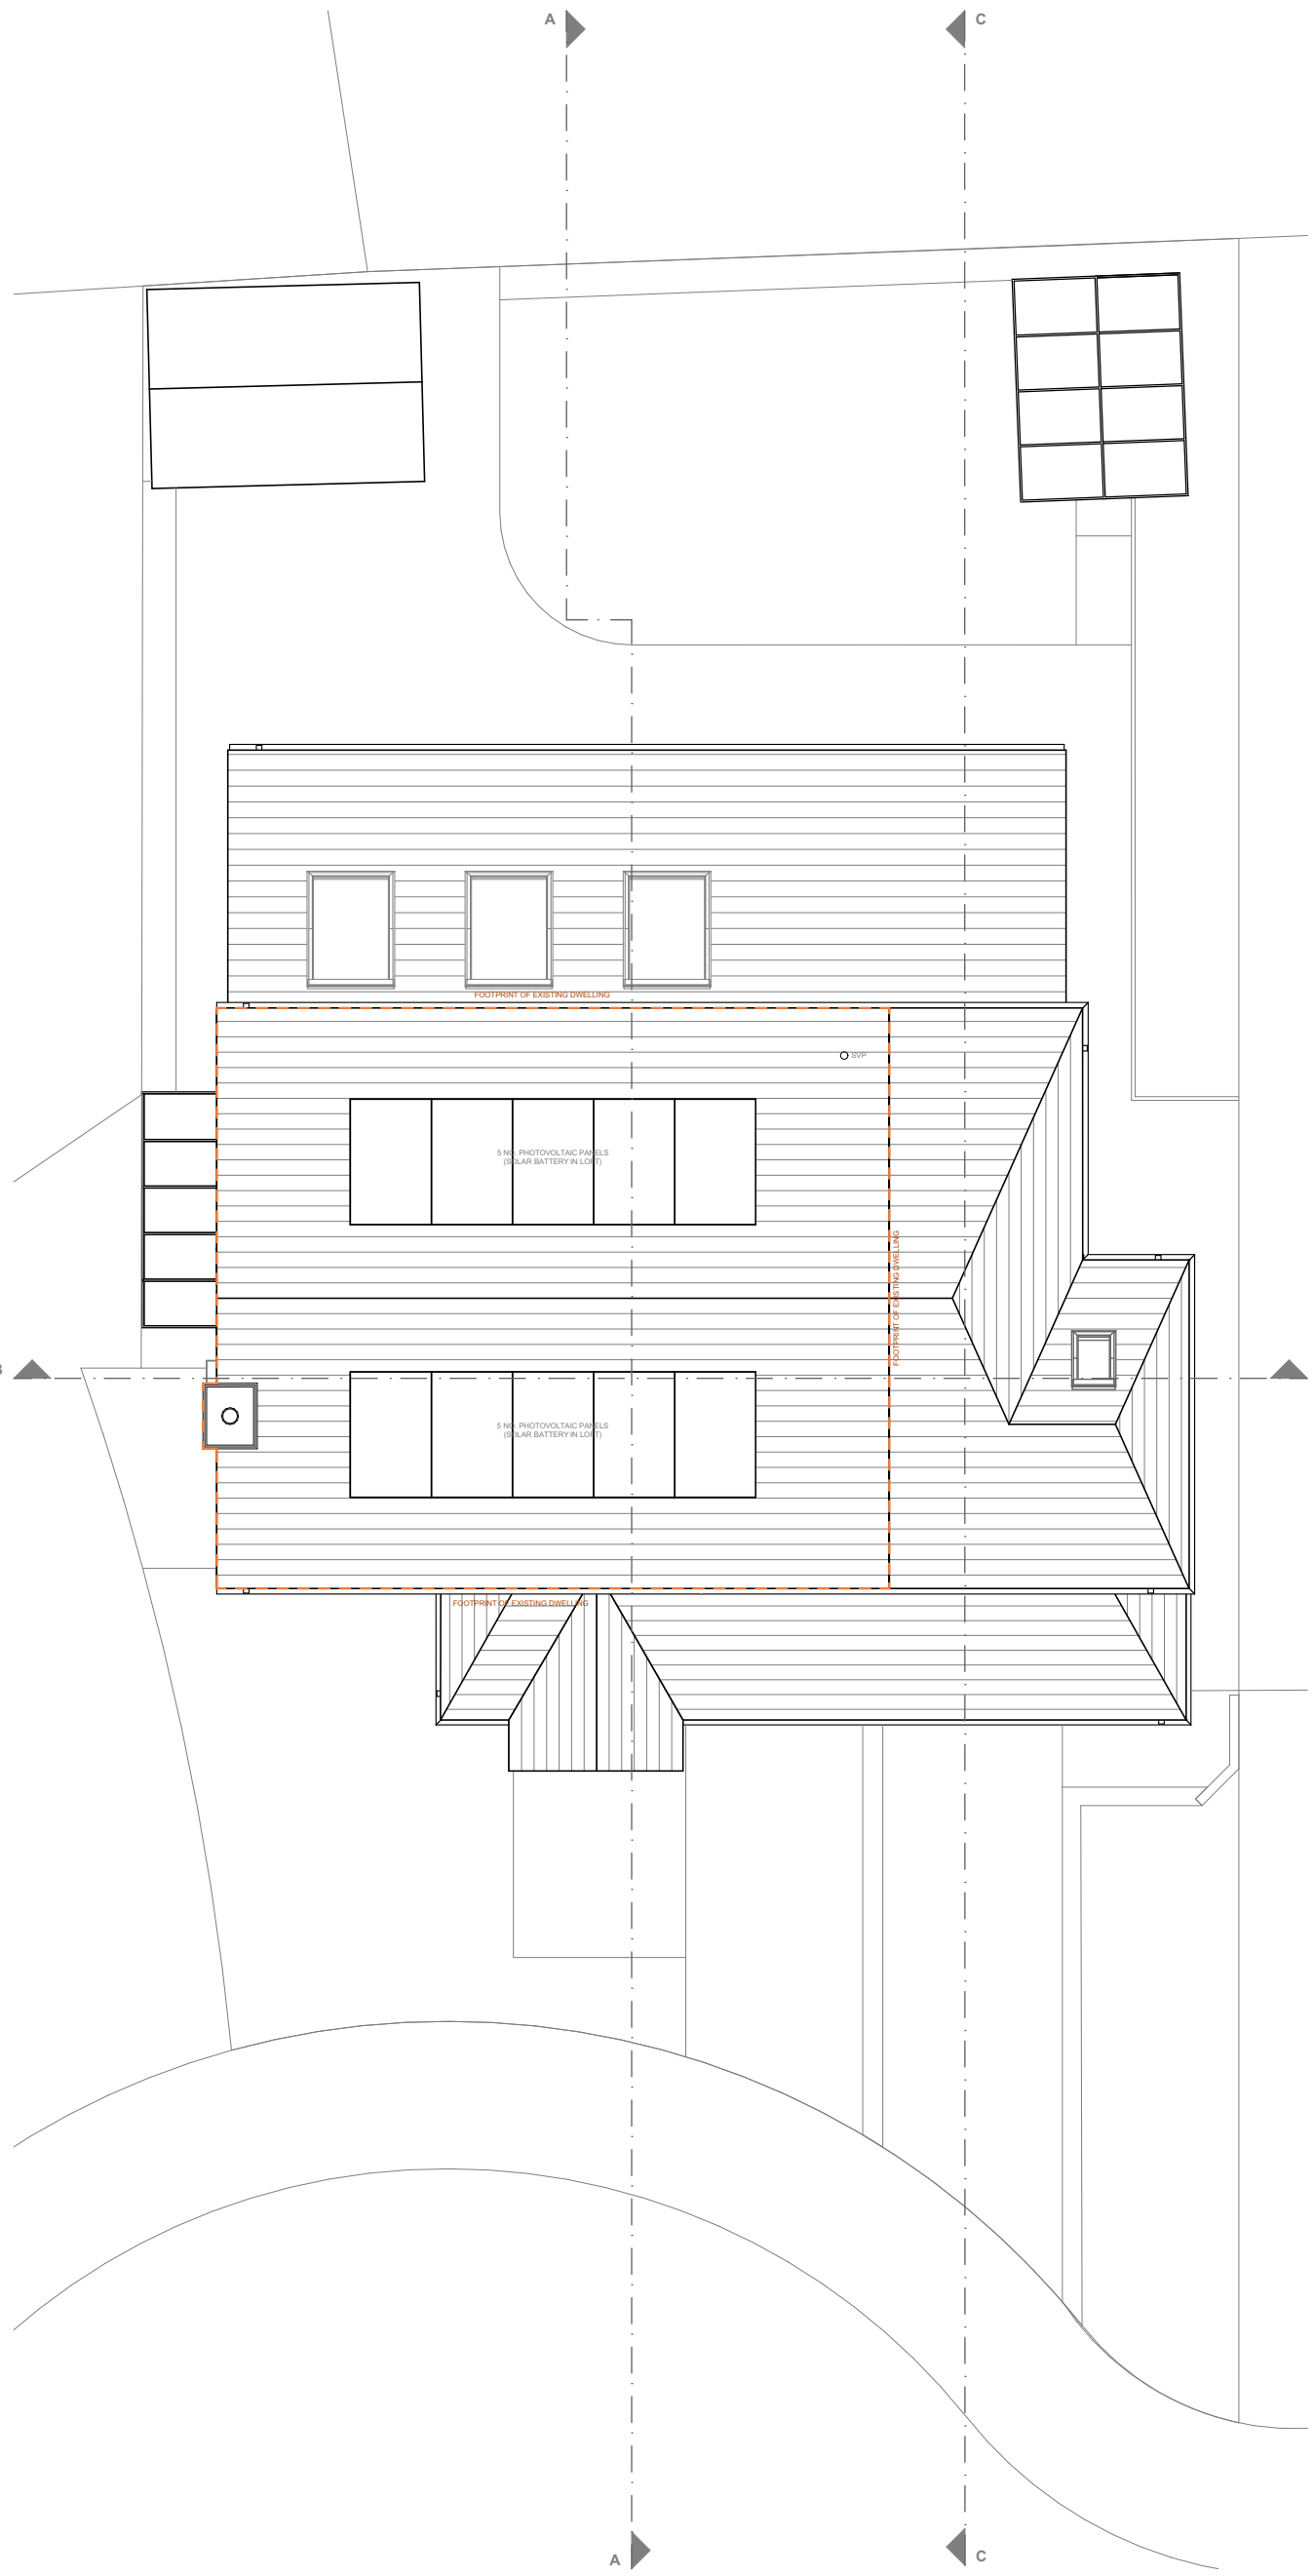

Proposed Roof Plan