


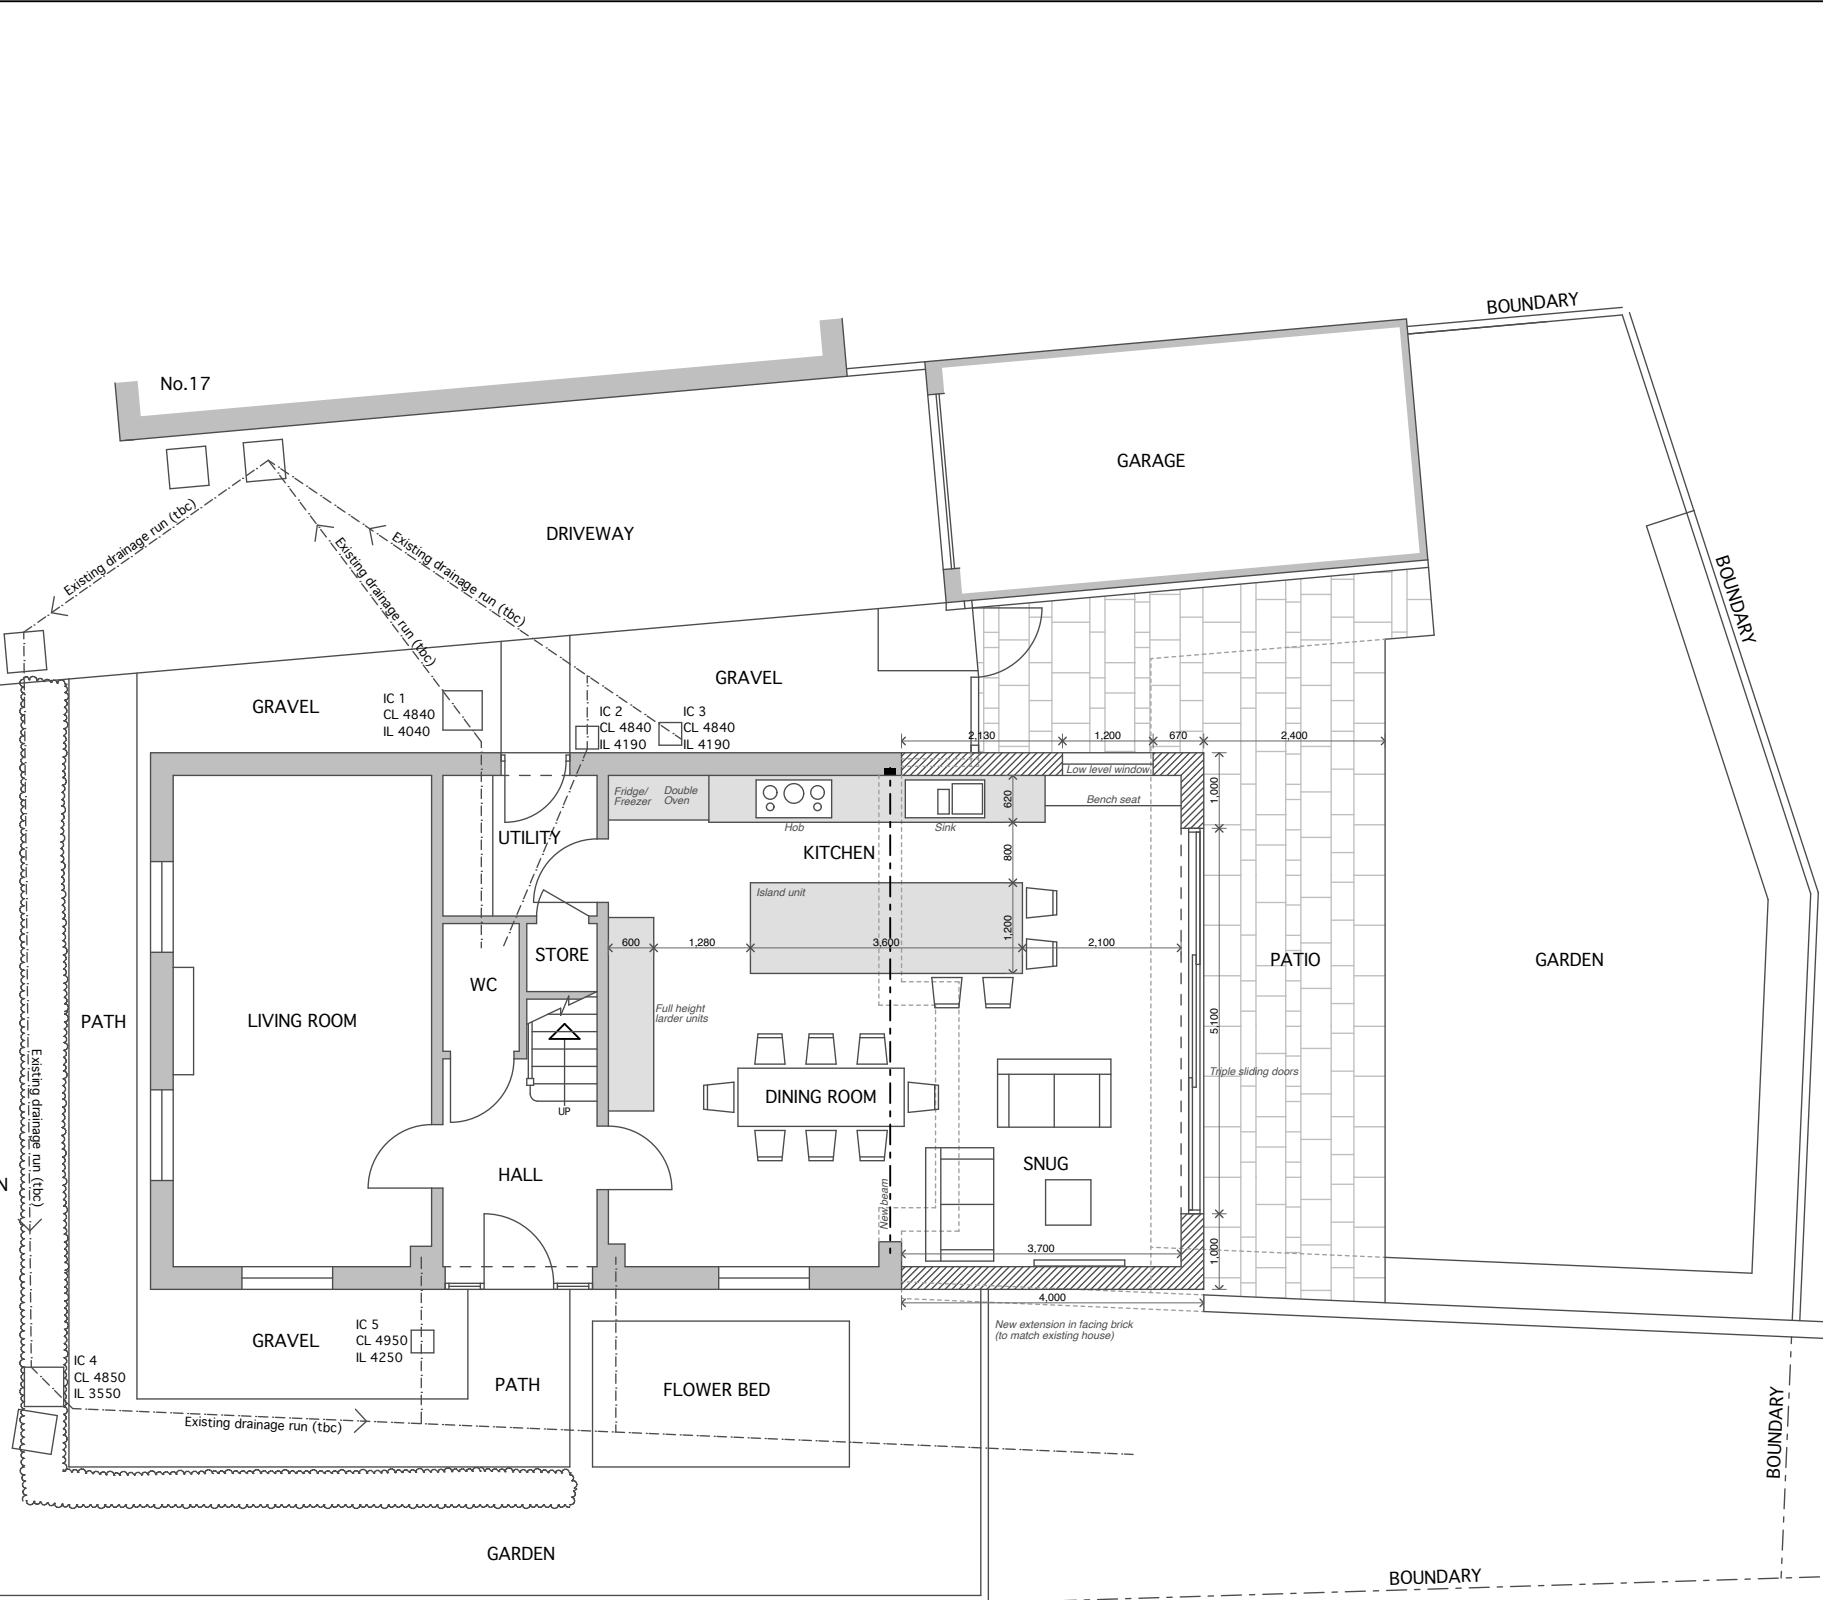


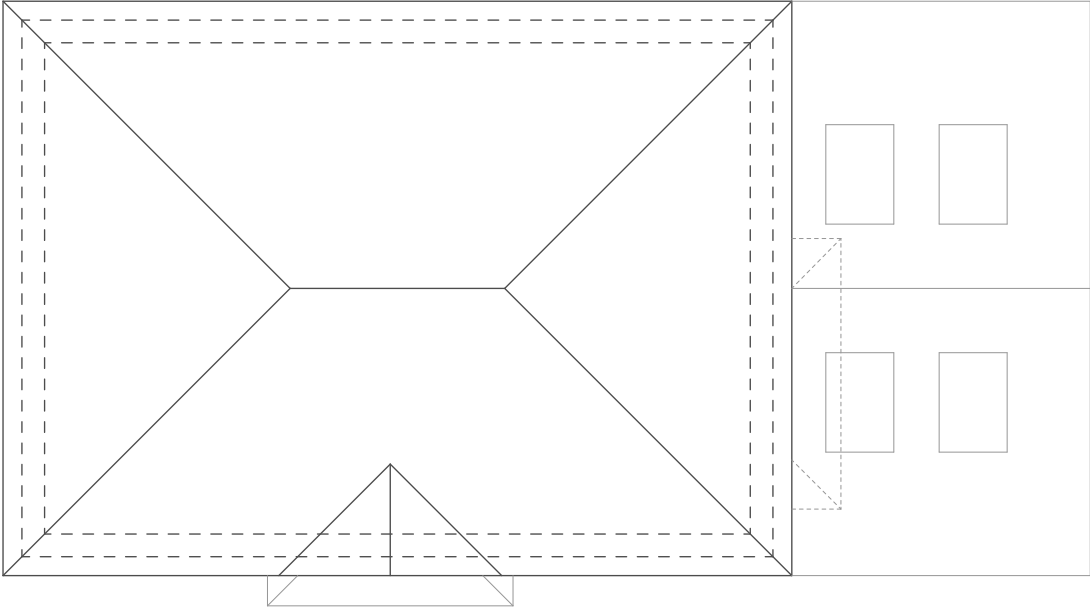

GROUND FLOOR PLAN 1:100

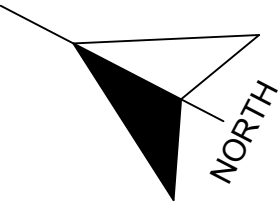

ROOF PLAN 1:100

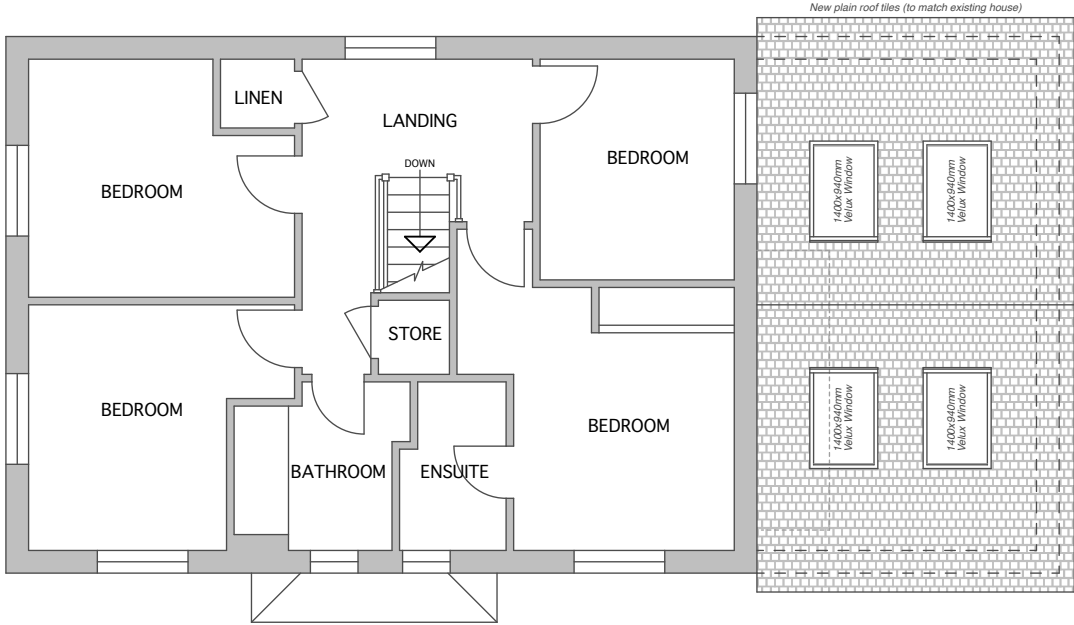

FIRST FLOOR PLAN 1:100



Stuart Beckett, BSc (Hons) ICIOB
Architectural Technician
t: 07879 418520
e: beckettarchitectural@hotmail.com
www.beckettarchitectural.co.uk

Revisions:

Scheme **19 St. Andrews Place, Hassocks, BN6 9QE**
Title **Proposed Floor Plans**

Drawn By **SRB**
Date **MAR 2026**
Date plotted **22/04/2026**

Scale **1:100 @ A3**
Drawing Number **2603-005**