




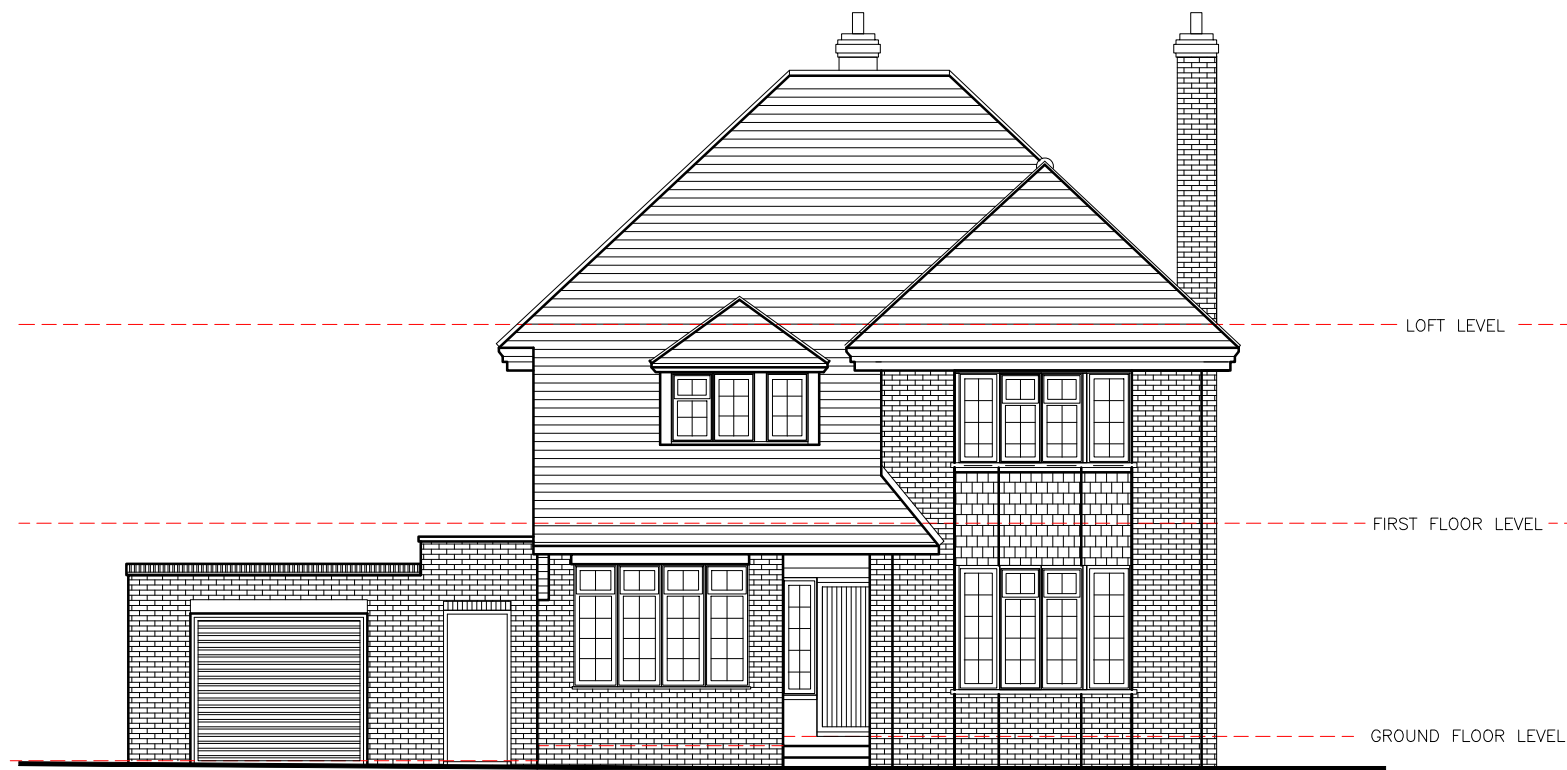


A) Existing Front Elevation

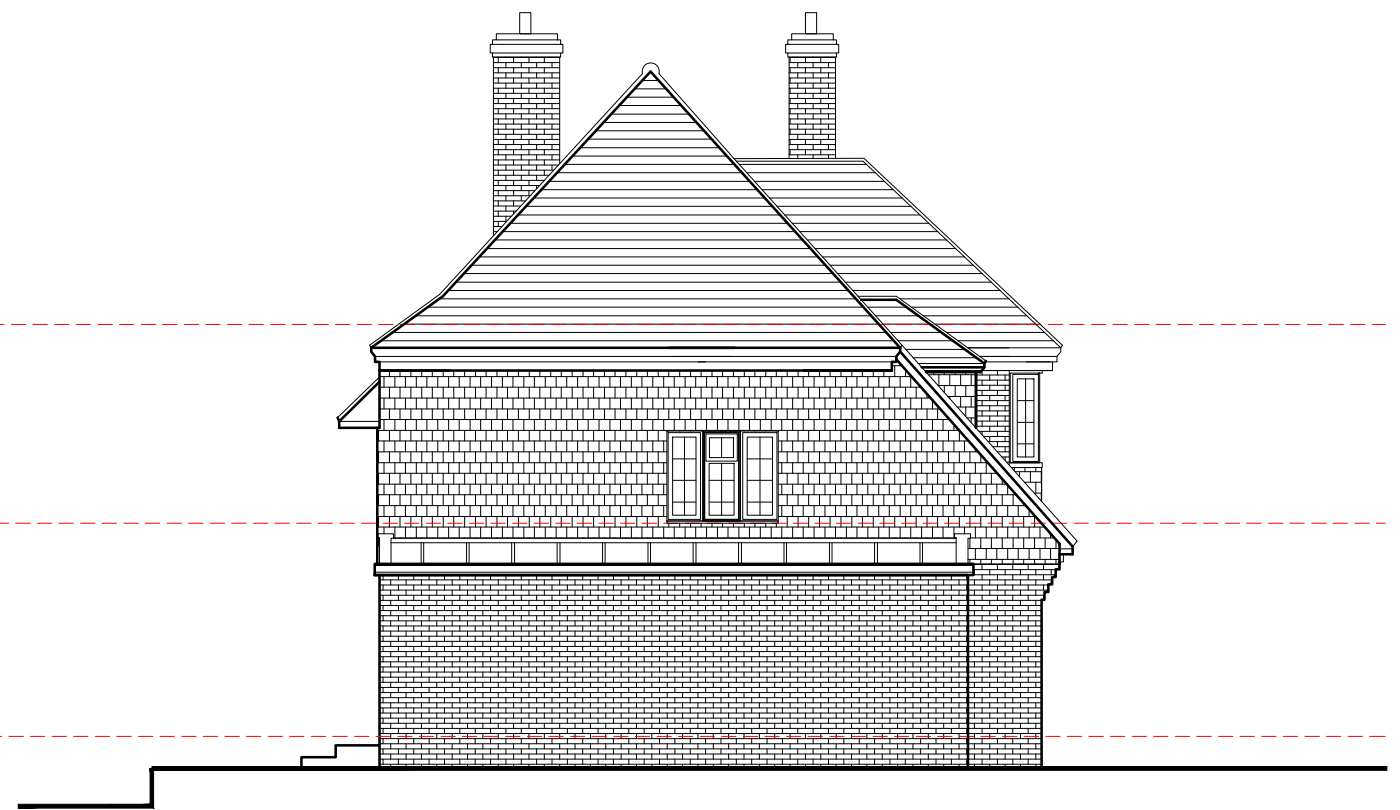

B) Existing Side Elevation

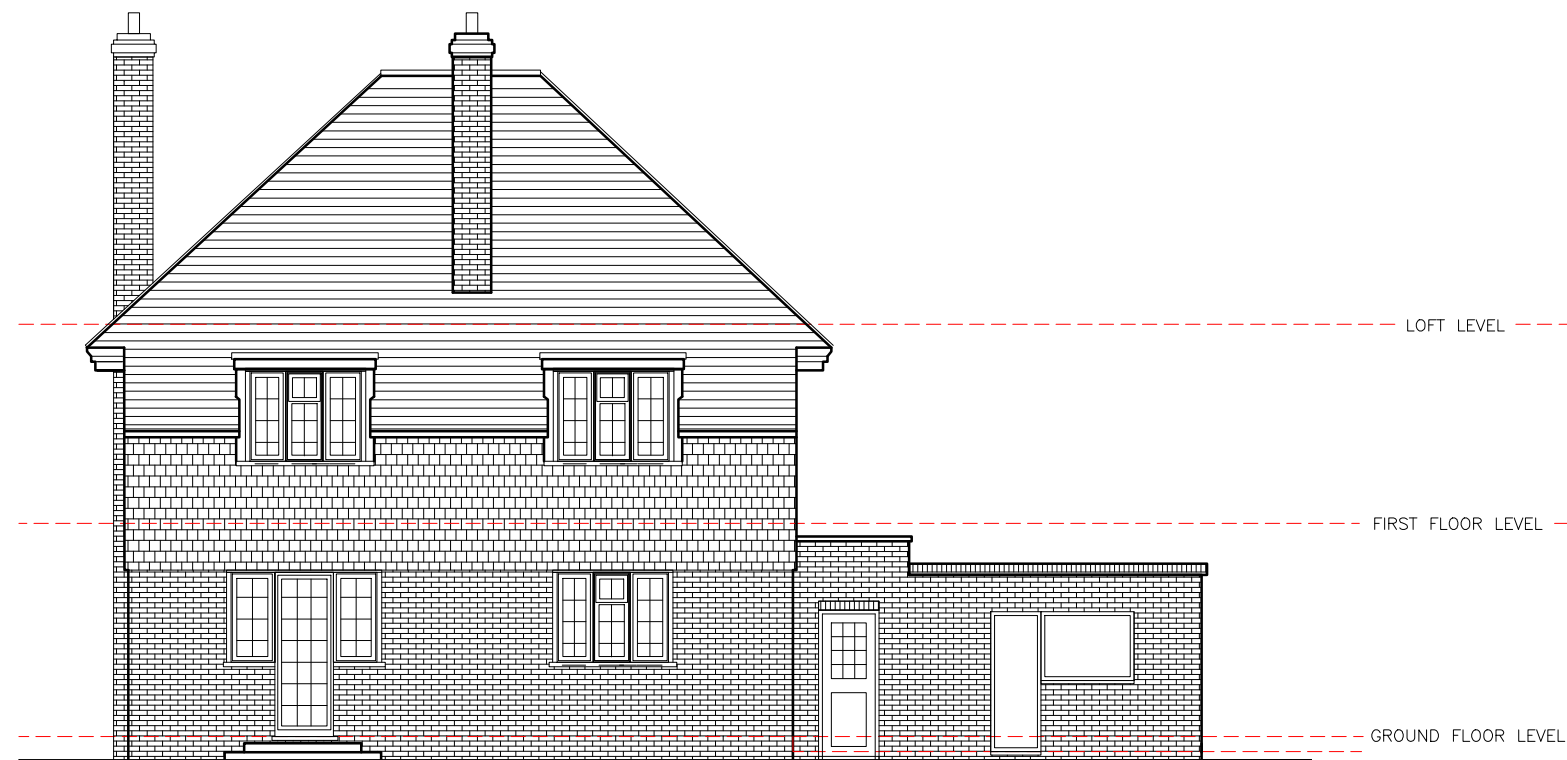


C) Existing Rear Elevation

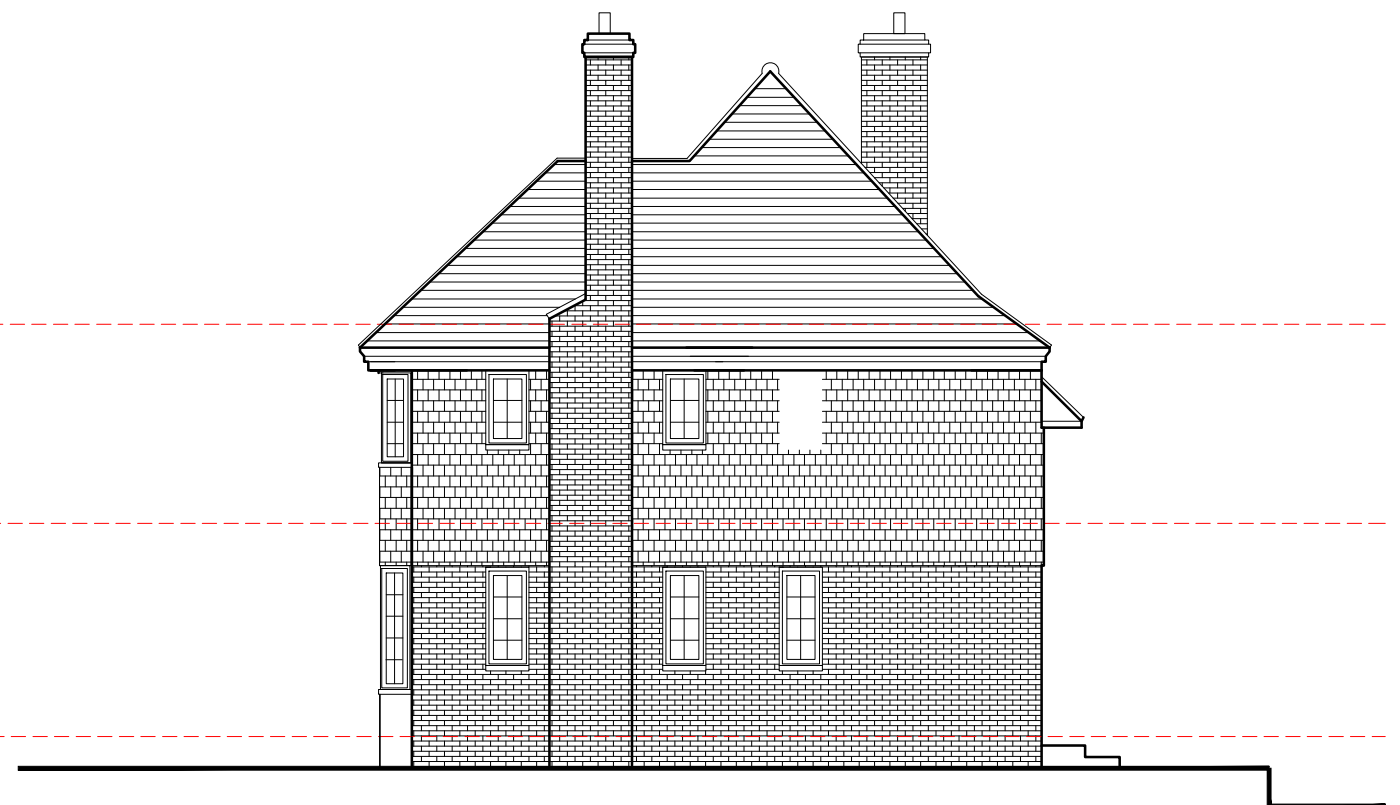

D) Existing Side Elevation

PLANNING DRAWING

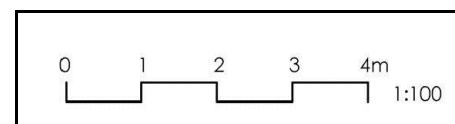

Title Existing Elevations				SARAH BREEZE RIBA	
Drawn by SB		Checked by YM&AM		Client Yulia & Aynur Mukhametshina	
Scale A3 @ 1:100		Date 22/05/2025		Project 29 Wickham Way Haywards Heath West Sussex RH16 1UJ	
Project no.	Dwg. no.	Revision	Prelim.		
BA208	02	--			