






Proposed Front Elevation

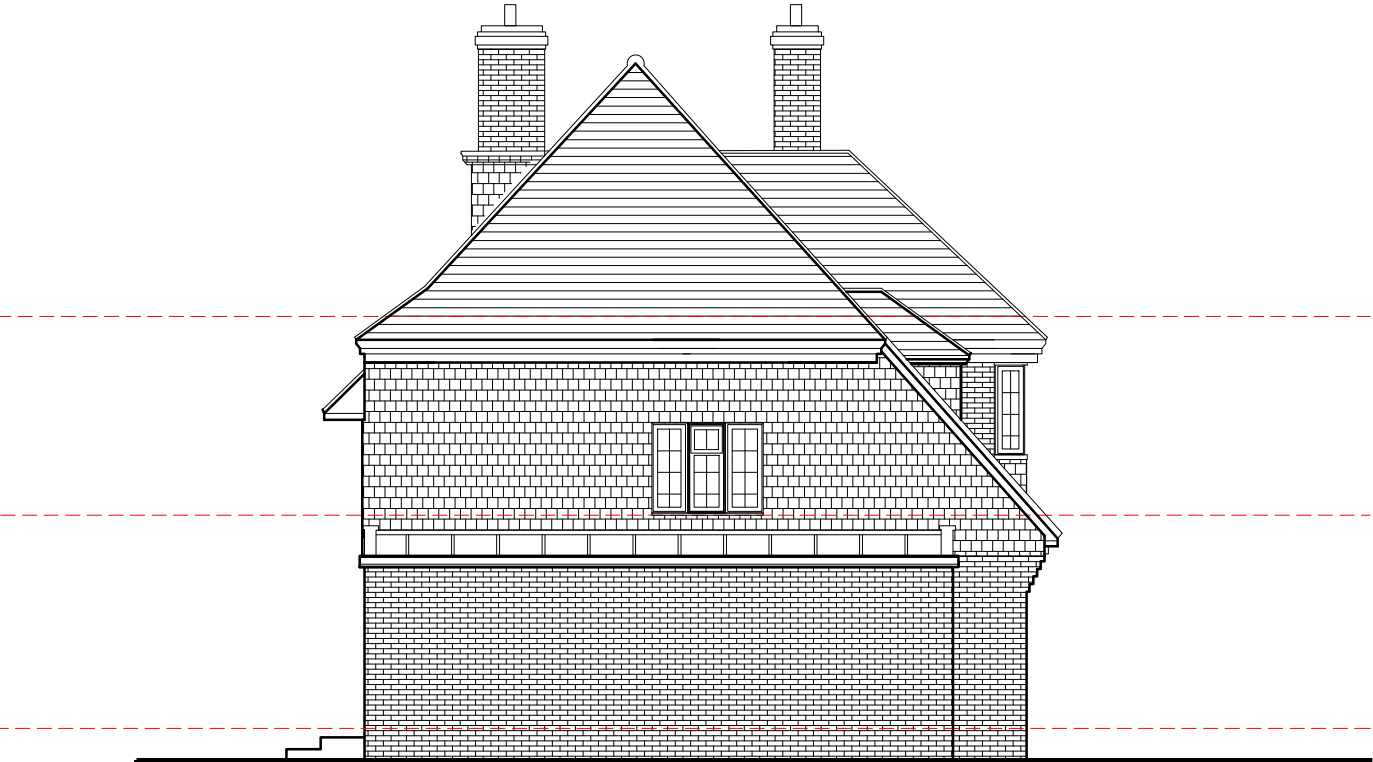

Proposed Side Elevation

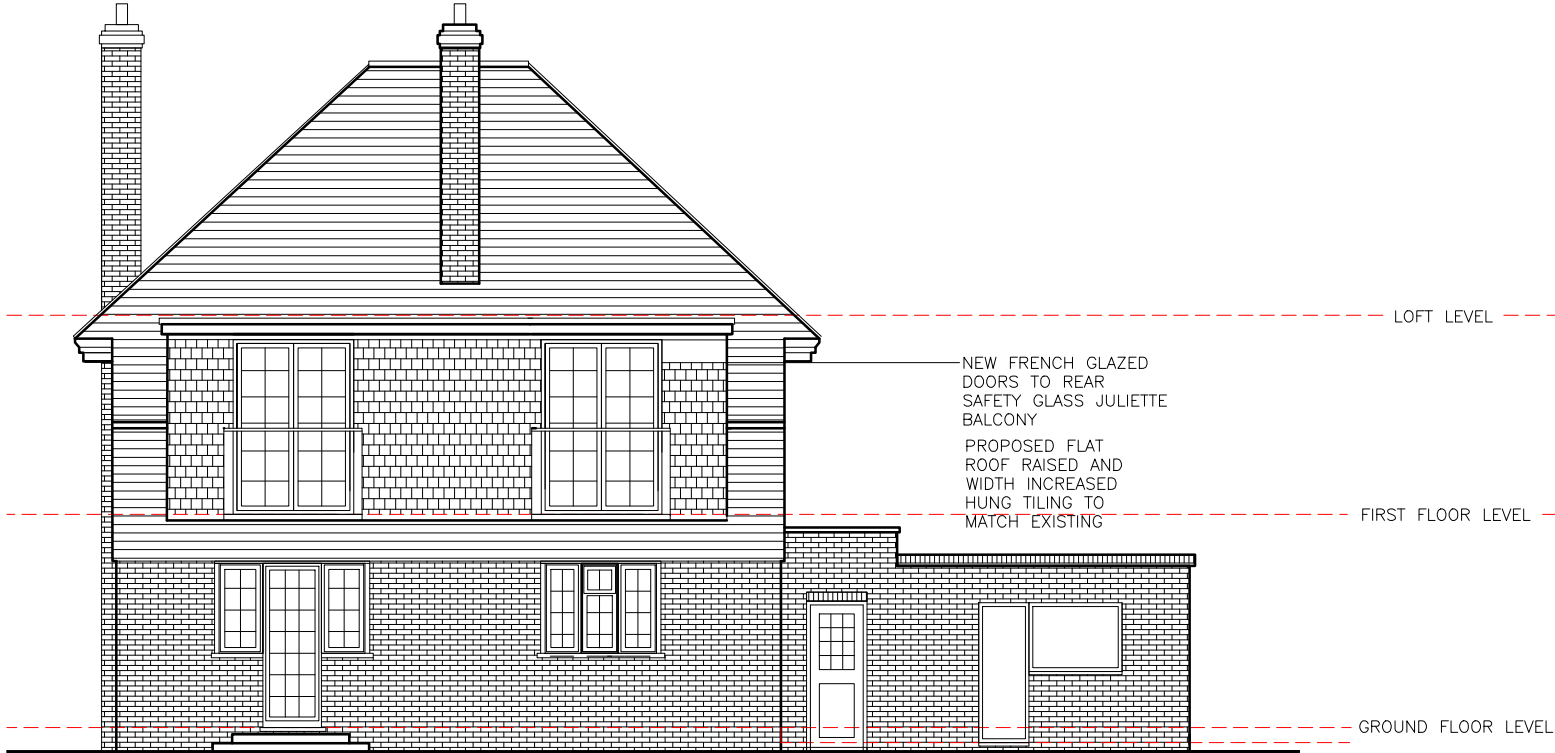


Proposed Rear Elevation

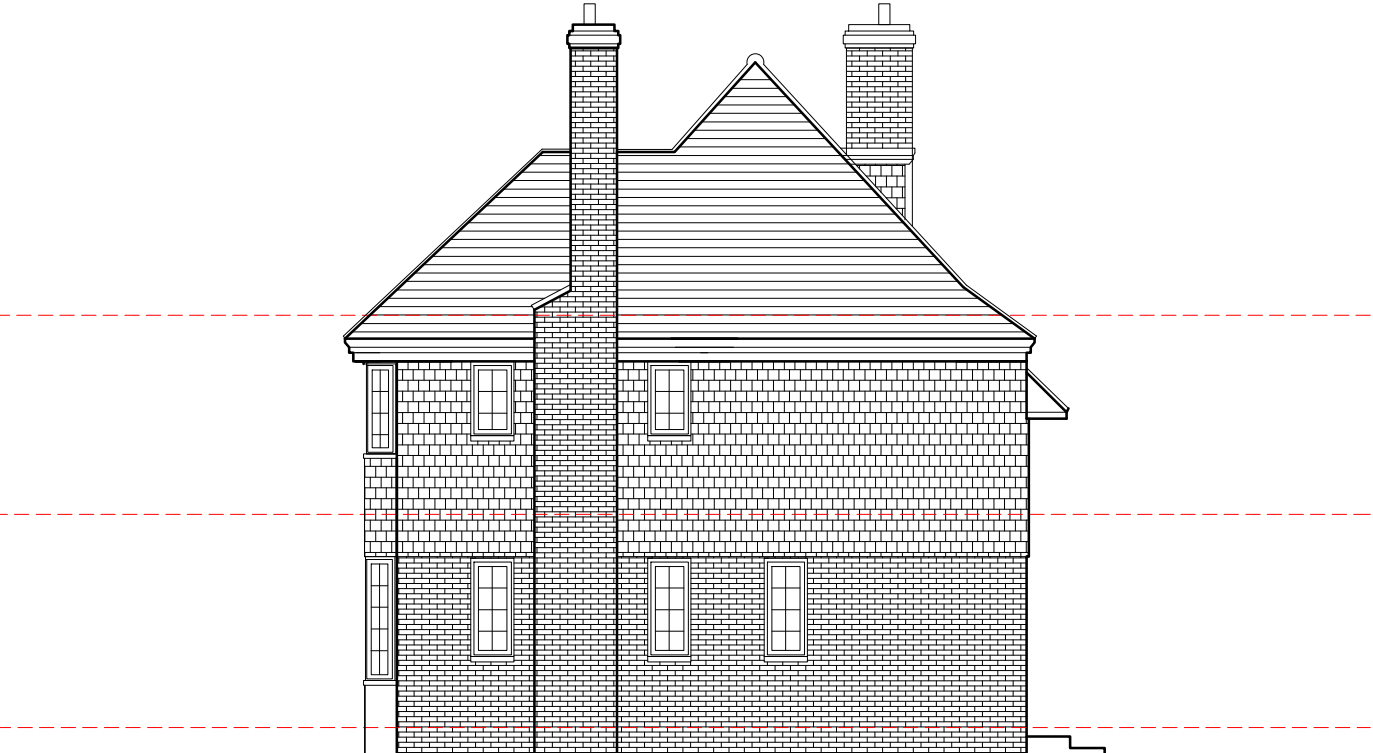

Proposed Side Elevation

PLANNING DRAWING

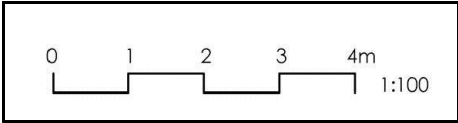

Title Proposed Elevations				SARAH BREEZE RIBA	
Drawn by SB		Checked by YM&AM		Client Yulia & Aynur Mukhametshina	
Scale A3 @ 1:100		Date 27/11/25		Project 29 Wickham Way Haywards Heath West Sussex RH16 1UJ	
Project no. BA208	Dwg. no. 12	Revision --	Prelim.		