



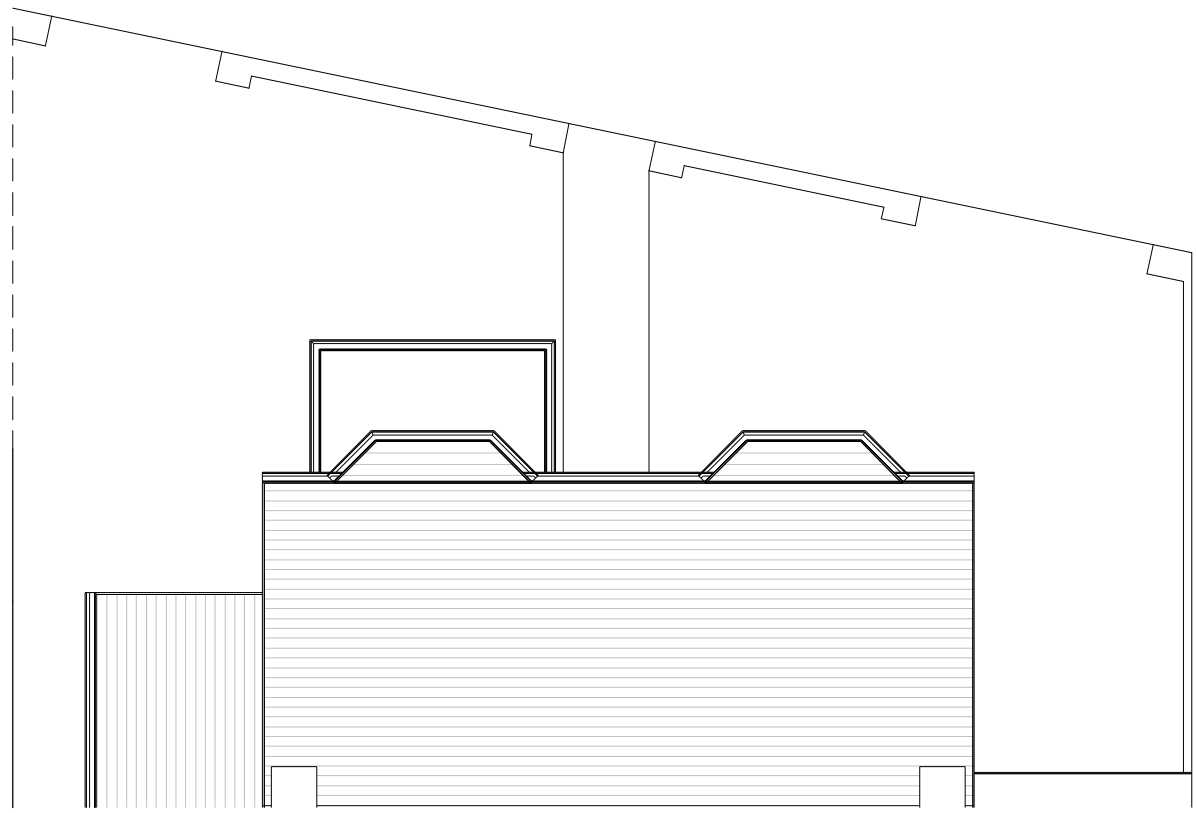

Boundary wall

Existing

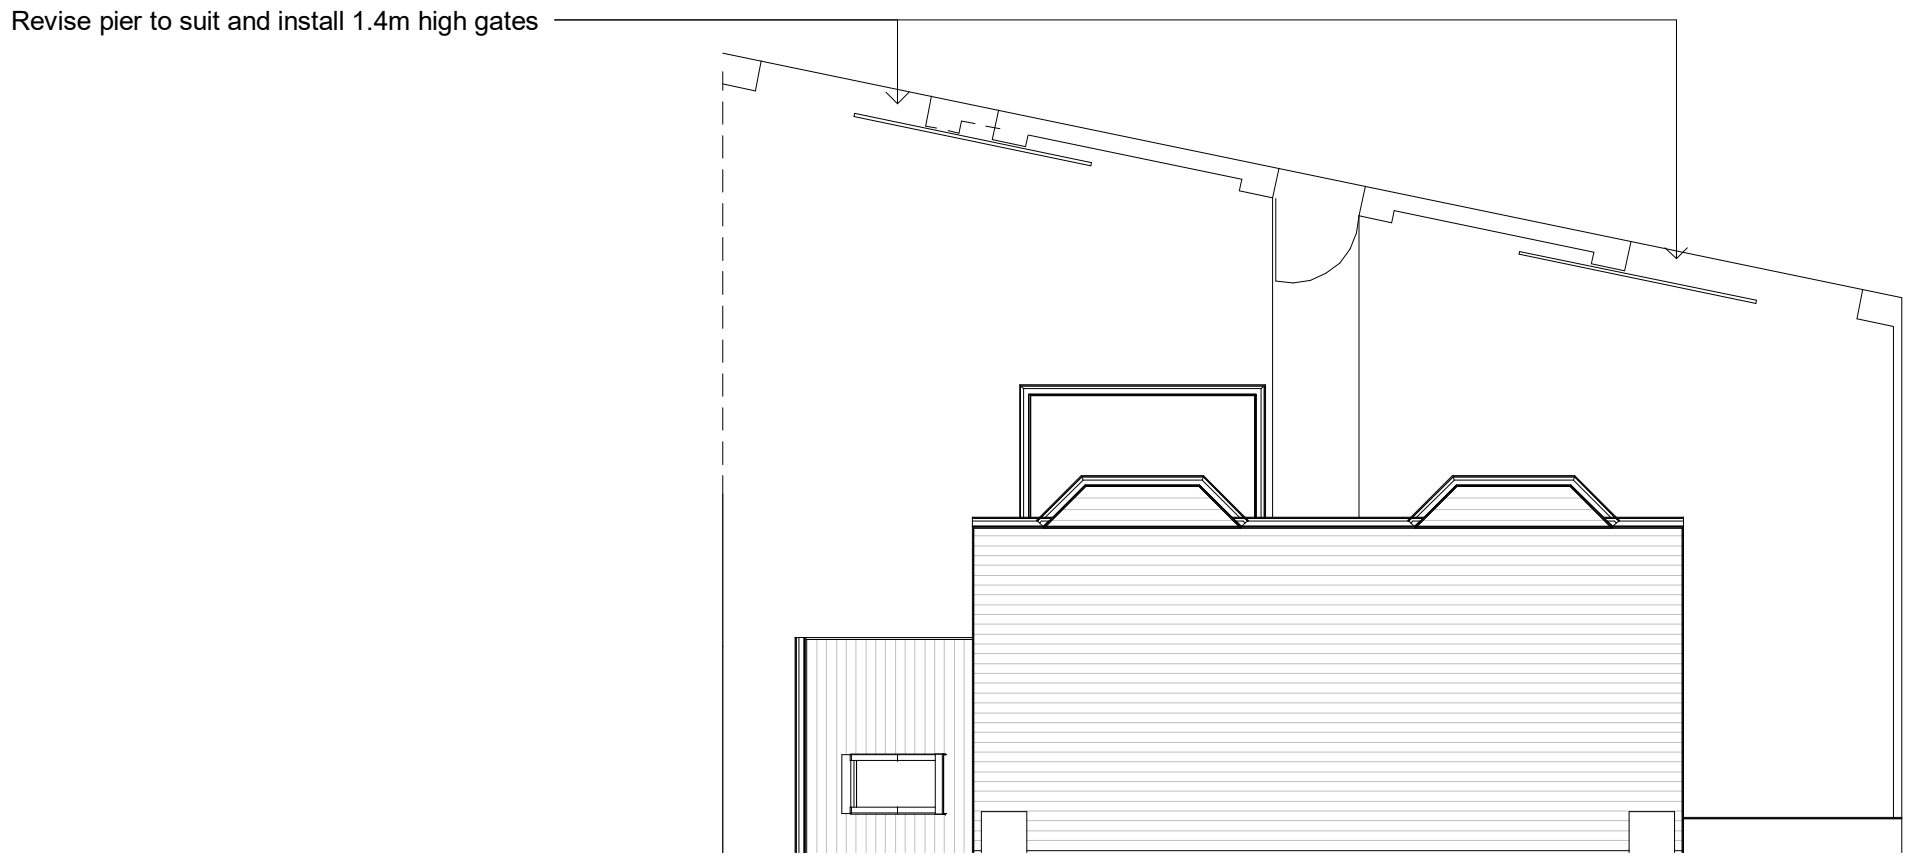


Boundary wall

Proposed




Front Elevation

Existing

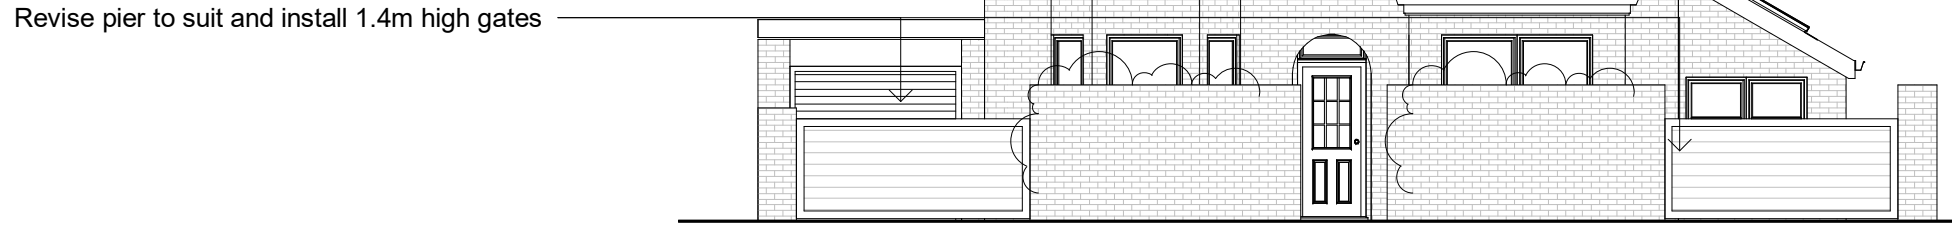


Front Elevation

Proposed

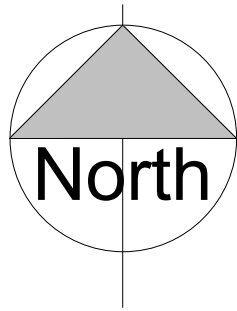


Site plan 1:500

Site plan 1:1250

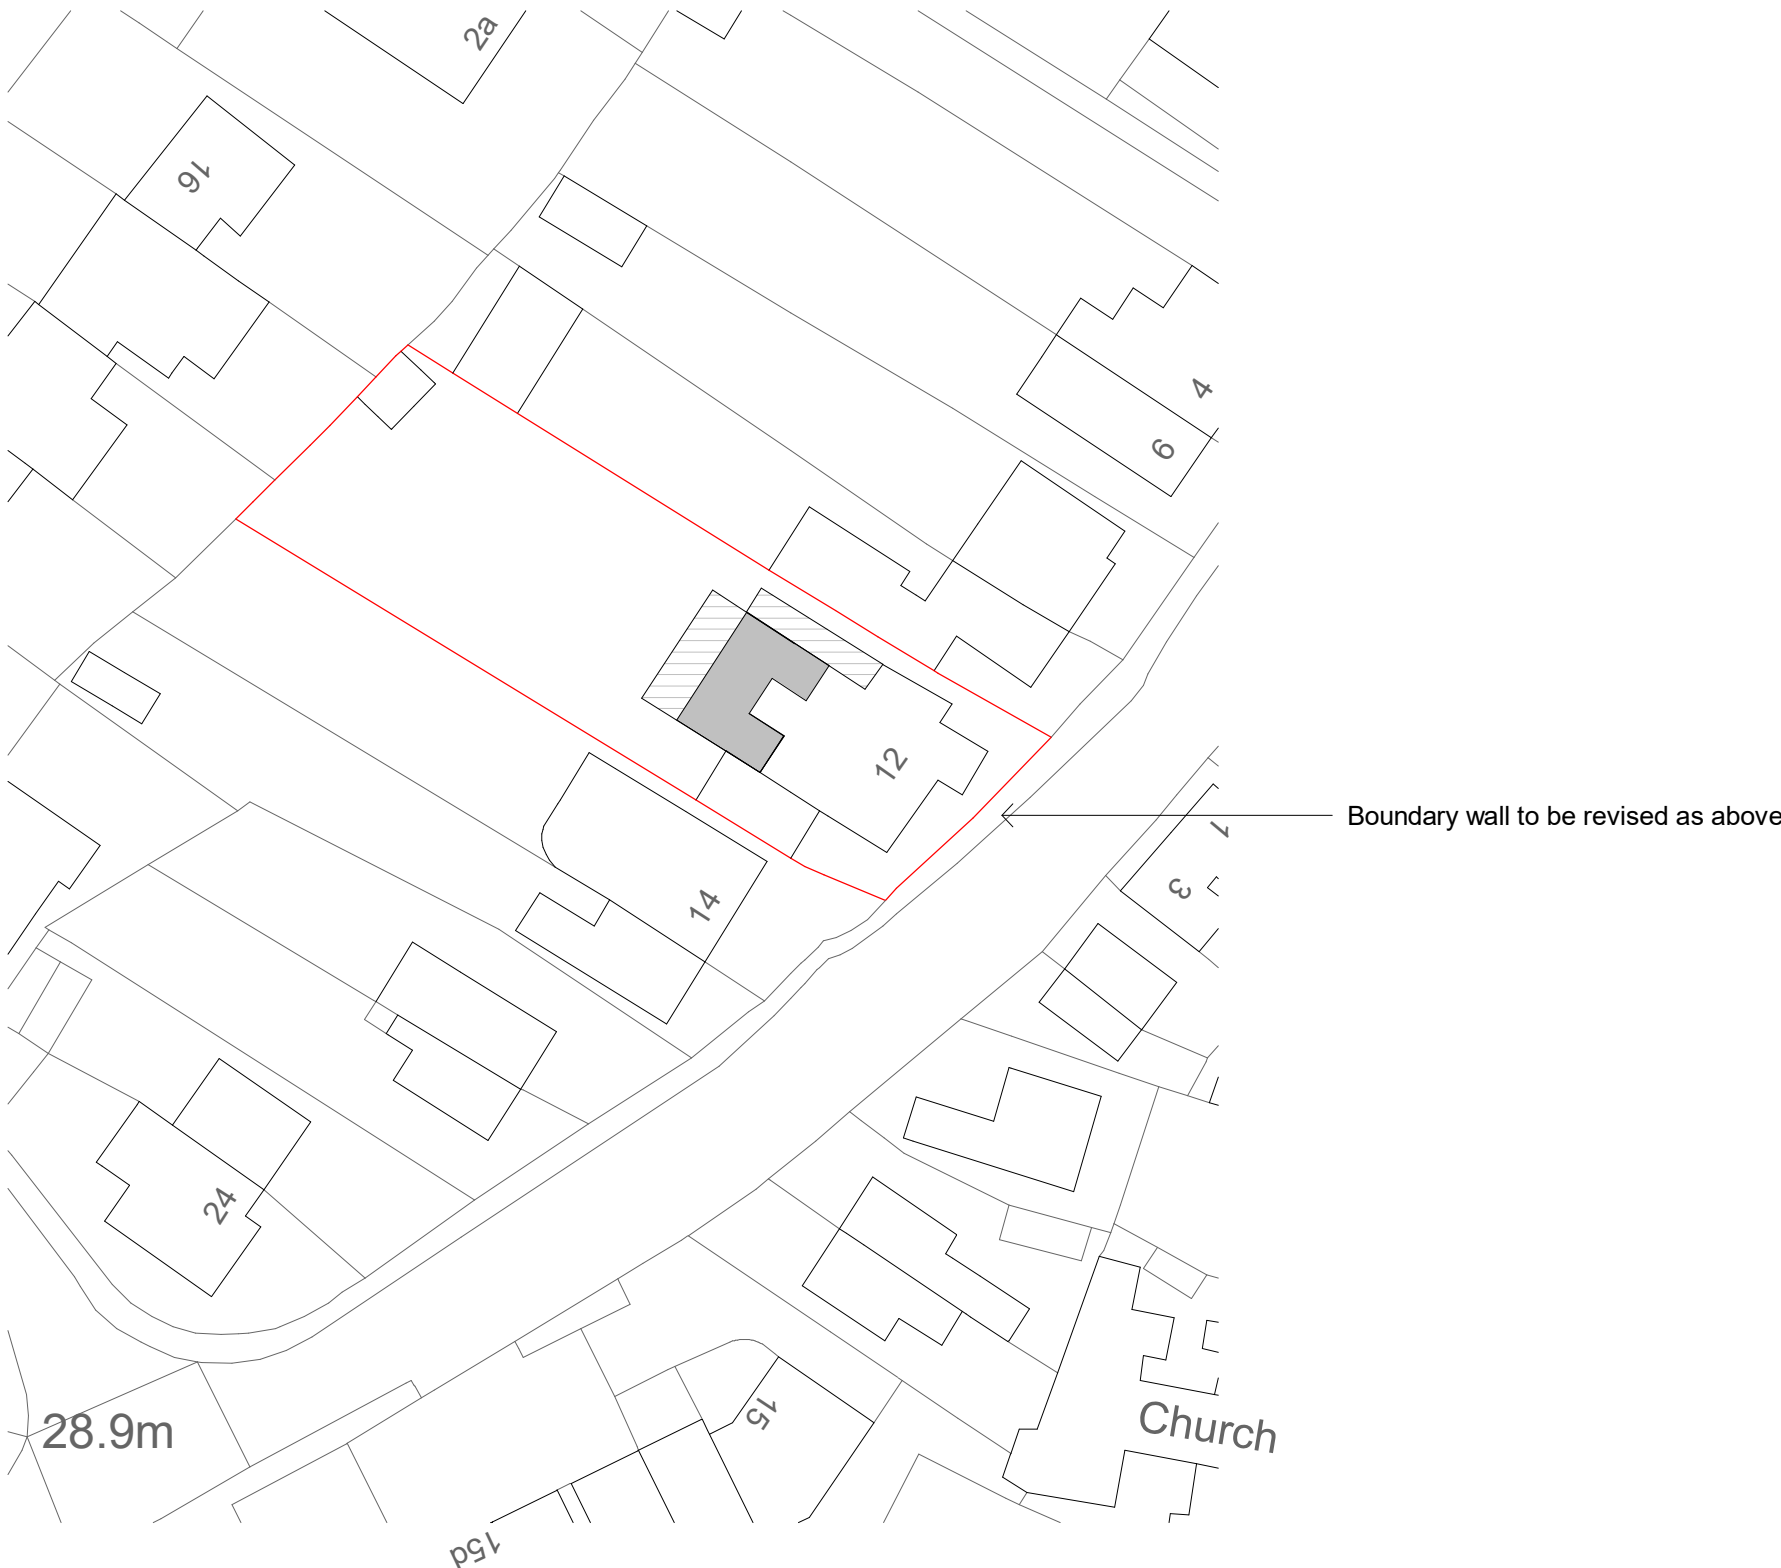

Revisions

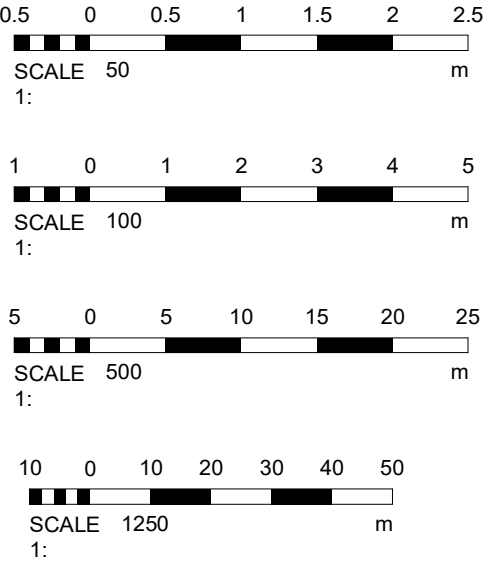

Materials

Drawing Number	2025/98	Sheet	4 of 4
----------------	---------	-------	--------

Size	A1	Scale	1:50, 1:100, 1:500, 1:1250
------	----	-------	-------------------------------

Project	Proposed details May 2025
---------	------------------------------

Job Title	12 Western Road Hurstpierpoint Hassocks BN6 9TA
-----------	--

Do Not scale from this drawing except for planning as photocopies will be subject to distortion
Drawings to be read in conjunction with all other Designers and structural engineers contract drawings and specifications: Any discrepancies must be brought to the attention of the Designer immediately.
The contractor must verify all dimensions by site measurement before ordering materials or manufacturing components
Substitute materials and products to those named will be acceptable if proven to be of equal or higher performance and not in conflict with other elements

M.J.Humphrey
Ltd



Mel Humphrey MRICS 9 Aldsworth Avenue Goring By Sea West Sussex BN12 4XQ	Adam Humphrey MCIOB 21 Pendine Avenue Worthing West Sussex BN11 2NA
--	---

Mel@mjhumphrey.co.uk 07701055182	Adam@mjhumphrey.co.uk 07812419142
-------------------------------------	--------------------------------------