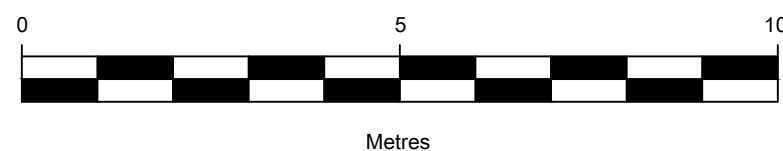
DIRECTION
OF NORTH

SHEET SIZE A1

Copyright © City Geomatics Ltd. Any discrepancies between this drawing and any other information should be reported to City Geomatics Ltd.

Drawing Naming Convention:

Job No/Dwg type/Location/Ref

Dwg Type:	B = Building S = Section	E = Elevation T = Topographical
Location:	B = Basement E = External G = Ground I = First R = Roof M = Mezzanine	C = Ceiling Plan F = Front S = Side R = Rear AA = General Layout Section A-A
Ref	Ref is individual dwg I.D. (e.g. Revision)	

Standard Abbreviations (where applicable):

Building Survey	Land Survey
-----------------	-------------

ACU	AIR CONDITIONING UNIT	BB	BOLLARD
AD	ADDITIONAL HATCH	BB	BLIND BEACON
AP	ACCESS PANEL	B	B T COVER
AS	ACCESS	CM	CAMERA
BP	BEAM HT	CM	CANV
BSL	BEAM HT	CL	COVER COVER
BR	BOILER	ELEC	ELECTRIC COVER
CB	CABIN OFFBOARD	ER	ELECTRIC POLE
CC	CLEARANCE CHANGE	ER	ERD ROD
CH	CLEAR INTERNAL HT	FW	FUEL WATER
CI	CLIP TO APEX HT	GU	GULLY
CL	CLIP TO HEAD HT	GU	GAS VALVE
C-S	CLIP TO SPRING HT	FH	FIRE HYDRANT
DB	DOOR BEAM	IN	INSPECTION COVER
DD	DOOR HEAD HT	IN	INVERT LEVEL
DR	DRAIN	LP	LAMP POST
EX	EXTINGUISHER	LP	MANHOLE
FA	FIRE ALARM	POST	OVERHEAD SIGN
FE	FLOOR TO APEX HT	P	PARKING MARK
F-H	FLOOR TO CLIP HT	PI	PIPE
F-S	FLOOR TO SPRING HT	RO	RODGING EYE
GEA	GROSS EXTERNAL AREA	RS	ROAD SIGN
GU	GROSS INTERNAL AREA	RT	RETAINING WALL
GU	GULLY	RWP	RAIN WATER PIPE
HT	HEATER	SA	SITE AREA
HW	HEAD WATER TANK	SL	SOFFIT LEVEL
NIA	NET INTERNAL AREA	SV	SIGN VALVE
NT	NOT TO SCALE	SV	SINK VENT PIPE
RAD	RAD	SW	STORM WATER
RE	RECESS HEAD HEIGHT	SW	STORM WATER
RFV	ROOF FLOOR	T	TENT OF FENCE
RL	ROLLER LIGHT	UTL	UNABLE TO LIFT
RSH	ROLLER SHUTTER	UTL	UNABLE TO WALL
RWP	RAIN WATER PIPE	UTL	UNABLE TO WALL
SVP	SOIL VENT PIPE	VP	WATER METER
V	VENT	WT	WATER PATE
WA	WARDROBE		

Symbols (where applicable)

			
SWITCHED FUSED SPUR	SHAVER SOCKET	PLUG SOCKET 2 = NO. OF SOCKETS	LIGHT SWITCH 1 = NO. OF SWITCHES
			
WALL LIGHT	PENDANT LIGHT	SPOT LIGHT	FLOOR TO STRUCTURAL CEILING HT
			
			FLOOR LEVEL RELATIVE TO DATUM

Notes:

The Survey has been computed on the OS grid.

All Levels are in metres and relate to OS datum.

All direction arrows indicate UP unless otherwise stated.

Drainage pipe sizes (where shown) have been gauged from the surface (for safety reasons) and should be regarded as approximate only.


Visible features in the vicinity of any boundaries, as shown on this survey, may not represent the extent of legally conveyed ownership.

Whilst every effort has been made to determine wall materials, no guarantee is given. Materials should be regarded as assumed unless verified by a qualified third party.

Tree spread and height are approximate. Species should be regarded as assumed unless verified by a qualified third party.

Sheet Layout:

Rev	Date	By	Description
-----	------	----	-------------

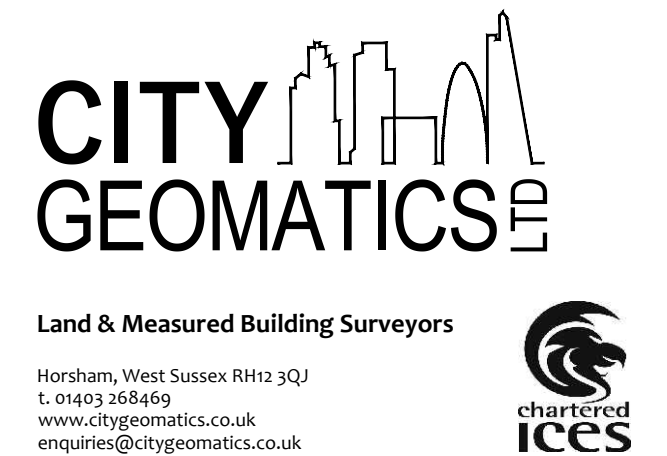

Client: **Gould Baxter**

Project: 6 Glendale Road
Burgess Hill
West Sussex RH15 0

Drawing Title:

Existing Topographical Site Plan

Date: Mar - 26	Scale: 1:100	Surveyor: RD	Drawn: BP	Checked: CGL
Job No: 26/398	Drawing No: 26398 - G	Sheet No: 1 of 2	Rev: -	