



NOT FOR CONSTRUCTION

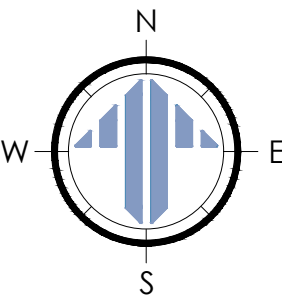


- First Floor General Arrangement Key:
- 1 - Existing staircase - retained
 - 2 - Landing
 - 3 - Existing door and wall removed, and new door opening formed within new wall
 - 4 - New wall to enlarge rear Bedroom
 - 5 - Existing Bedroom
 - 6 - Bedroom
 - 7 - New doors to access Balcony
 - 8 - Balcony
 - 9 - 1.8m high frosted glass balustrade to prevent overlooking
 - 10 - Dummy pitched roof to front elevation of Garage
 - 11 - Walk-on Rooflight
 - 12 - Balustrade
 - 13 - Shared En Suite (formed from Family Bathroom)
 - 14 - Bedroom
 - 15 - New door and wall to extend Bedroom entrance
 - 16 - Main Bedroom Lobby
 - 17 - Bedroom (Existing, unchanged)
 - 18 - En Suite (Existing, unchanged)
 - 19 - Existing (covered) opening to receive roof lantern
 - 20 - Extended Porch roof

Red dashed lines denote elements to be demolished

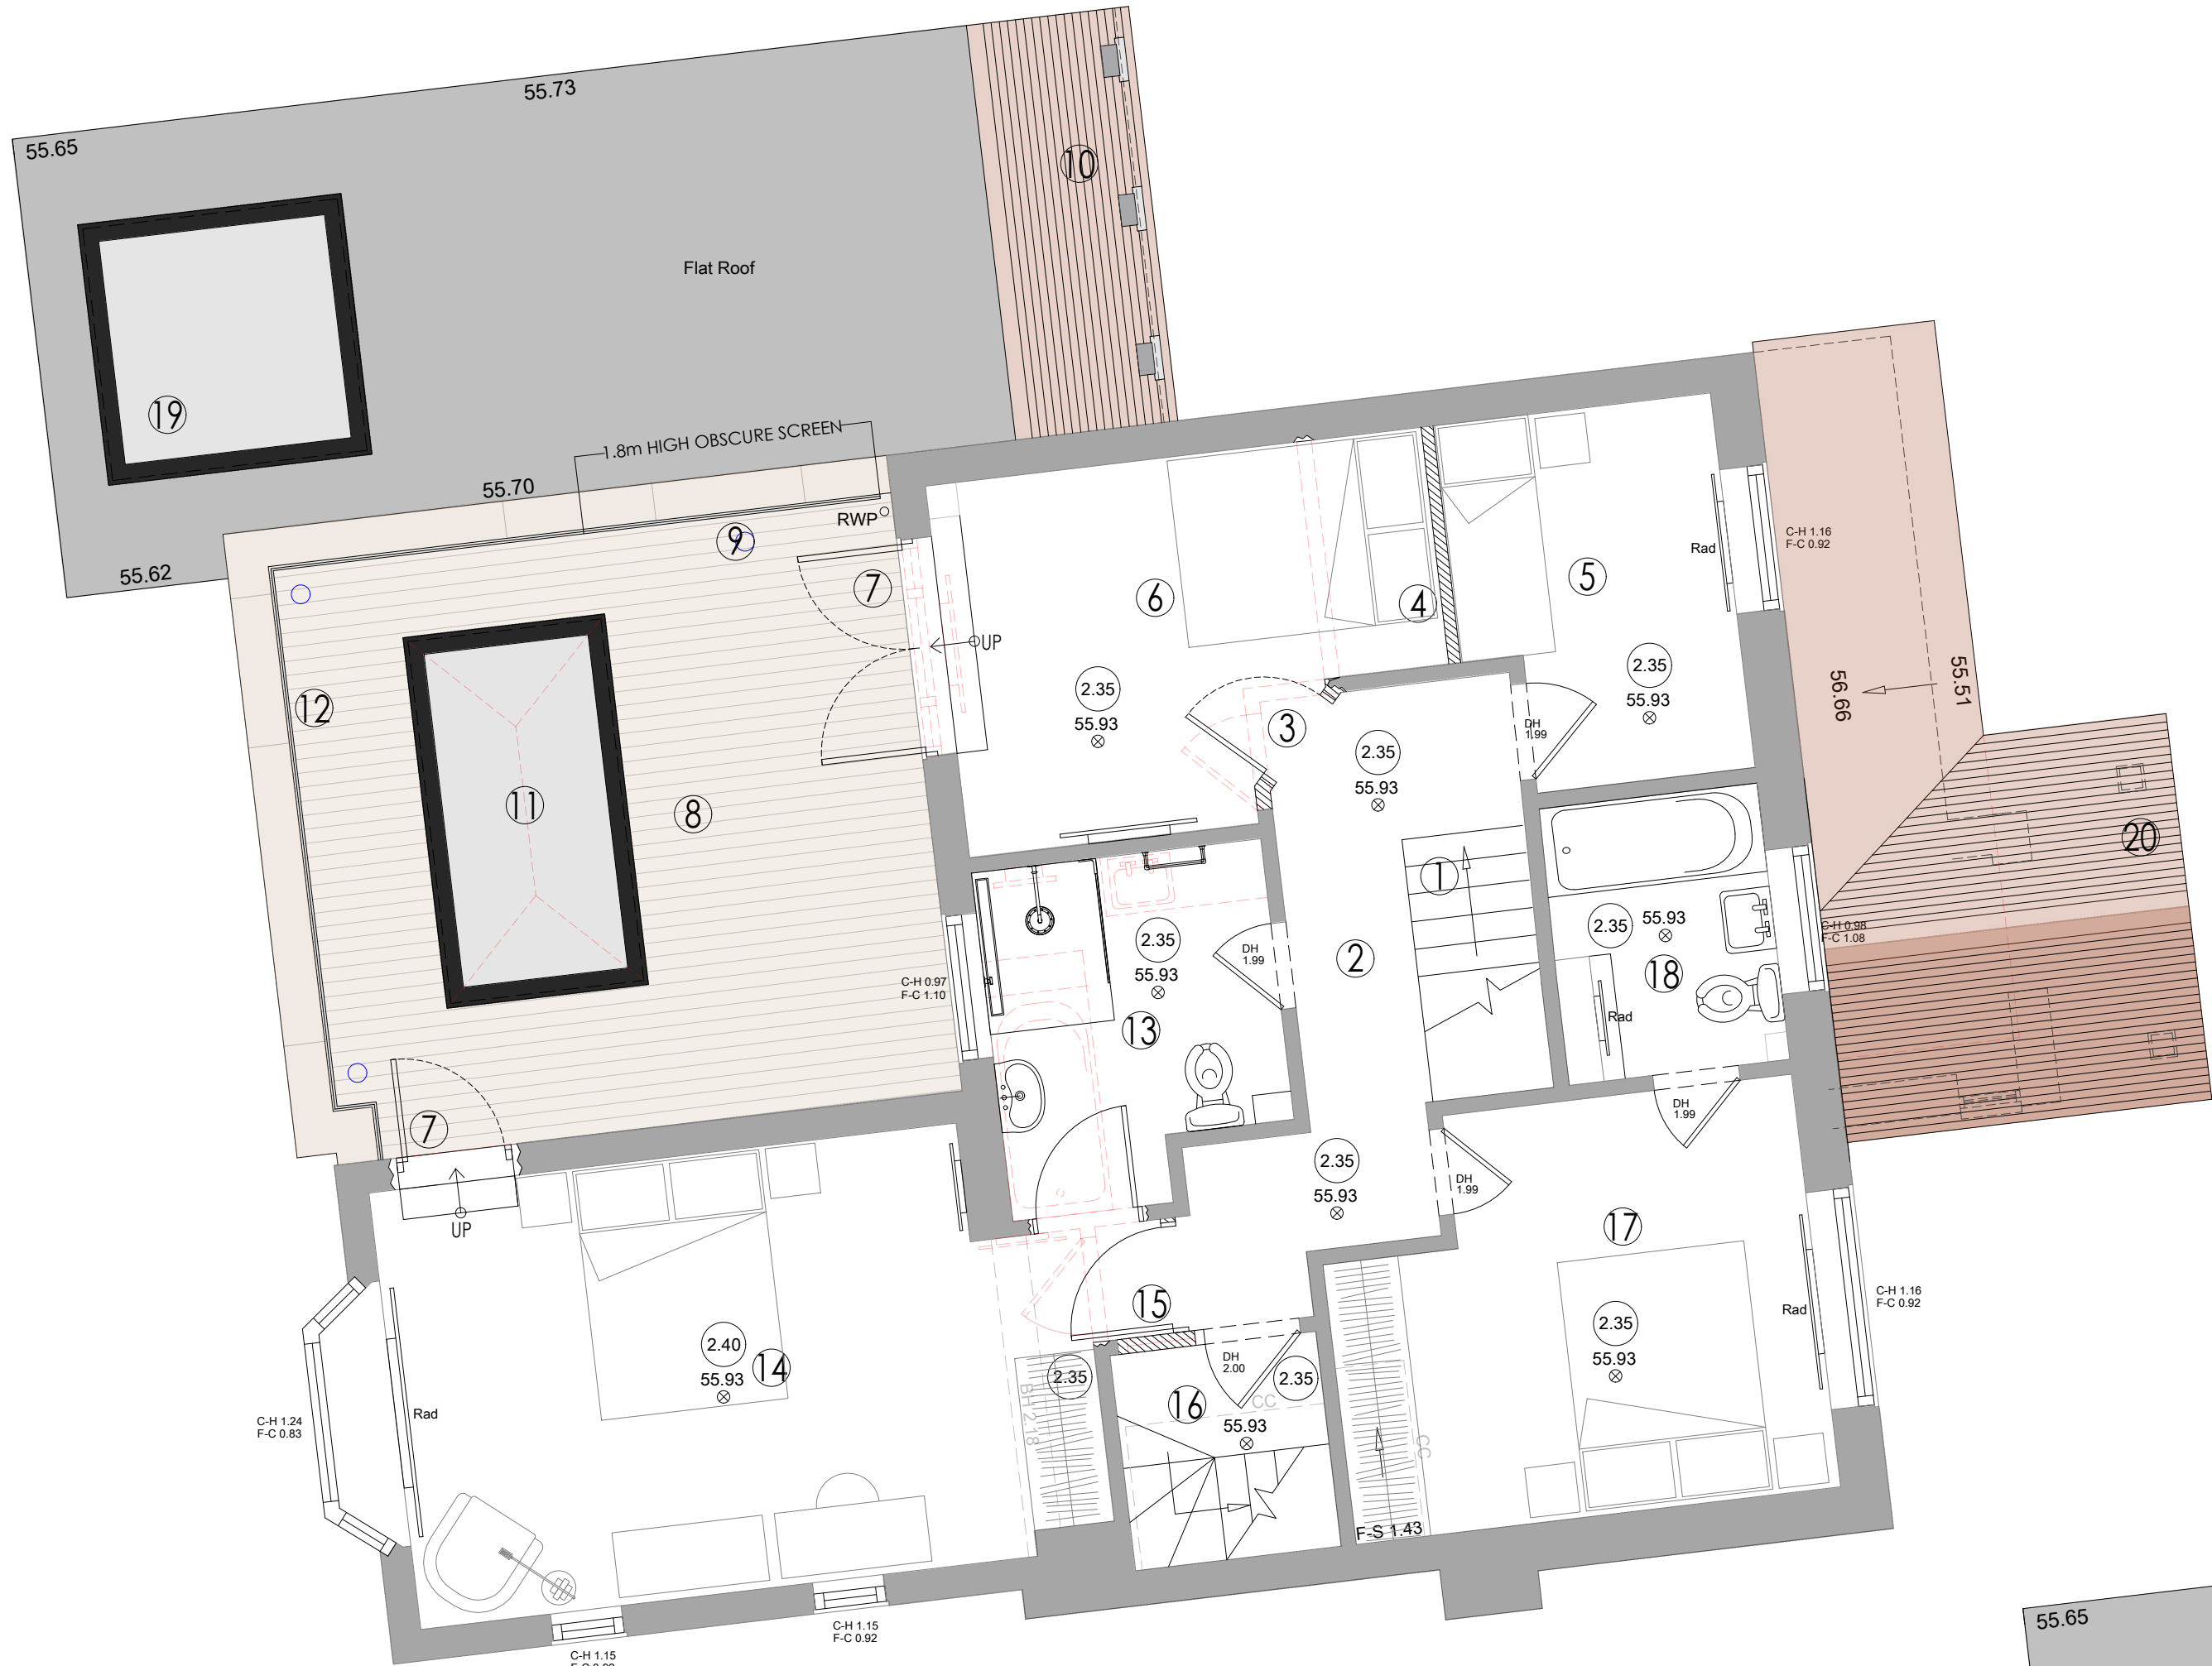


FIRST FLOOR GENERAL ARRANGEMENT - AS PROPOSED
SCALE @ 1:50 ON AN A1 SHEET

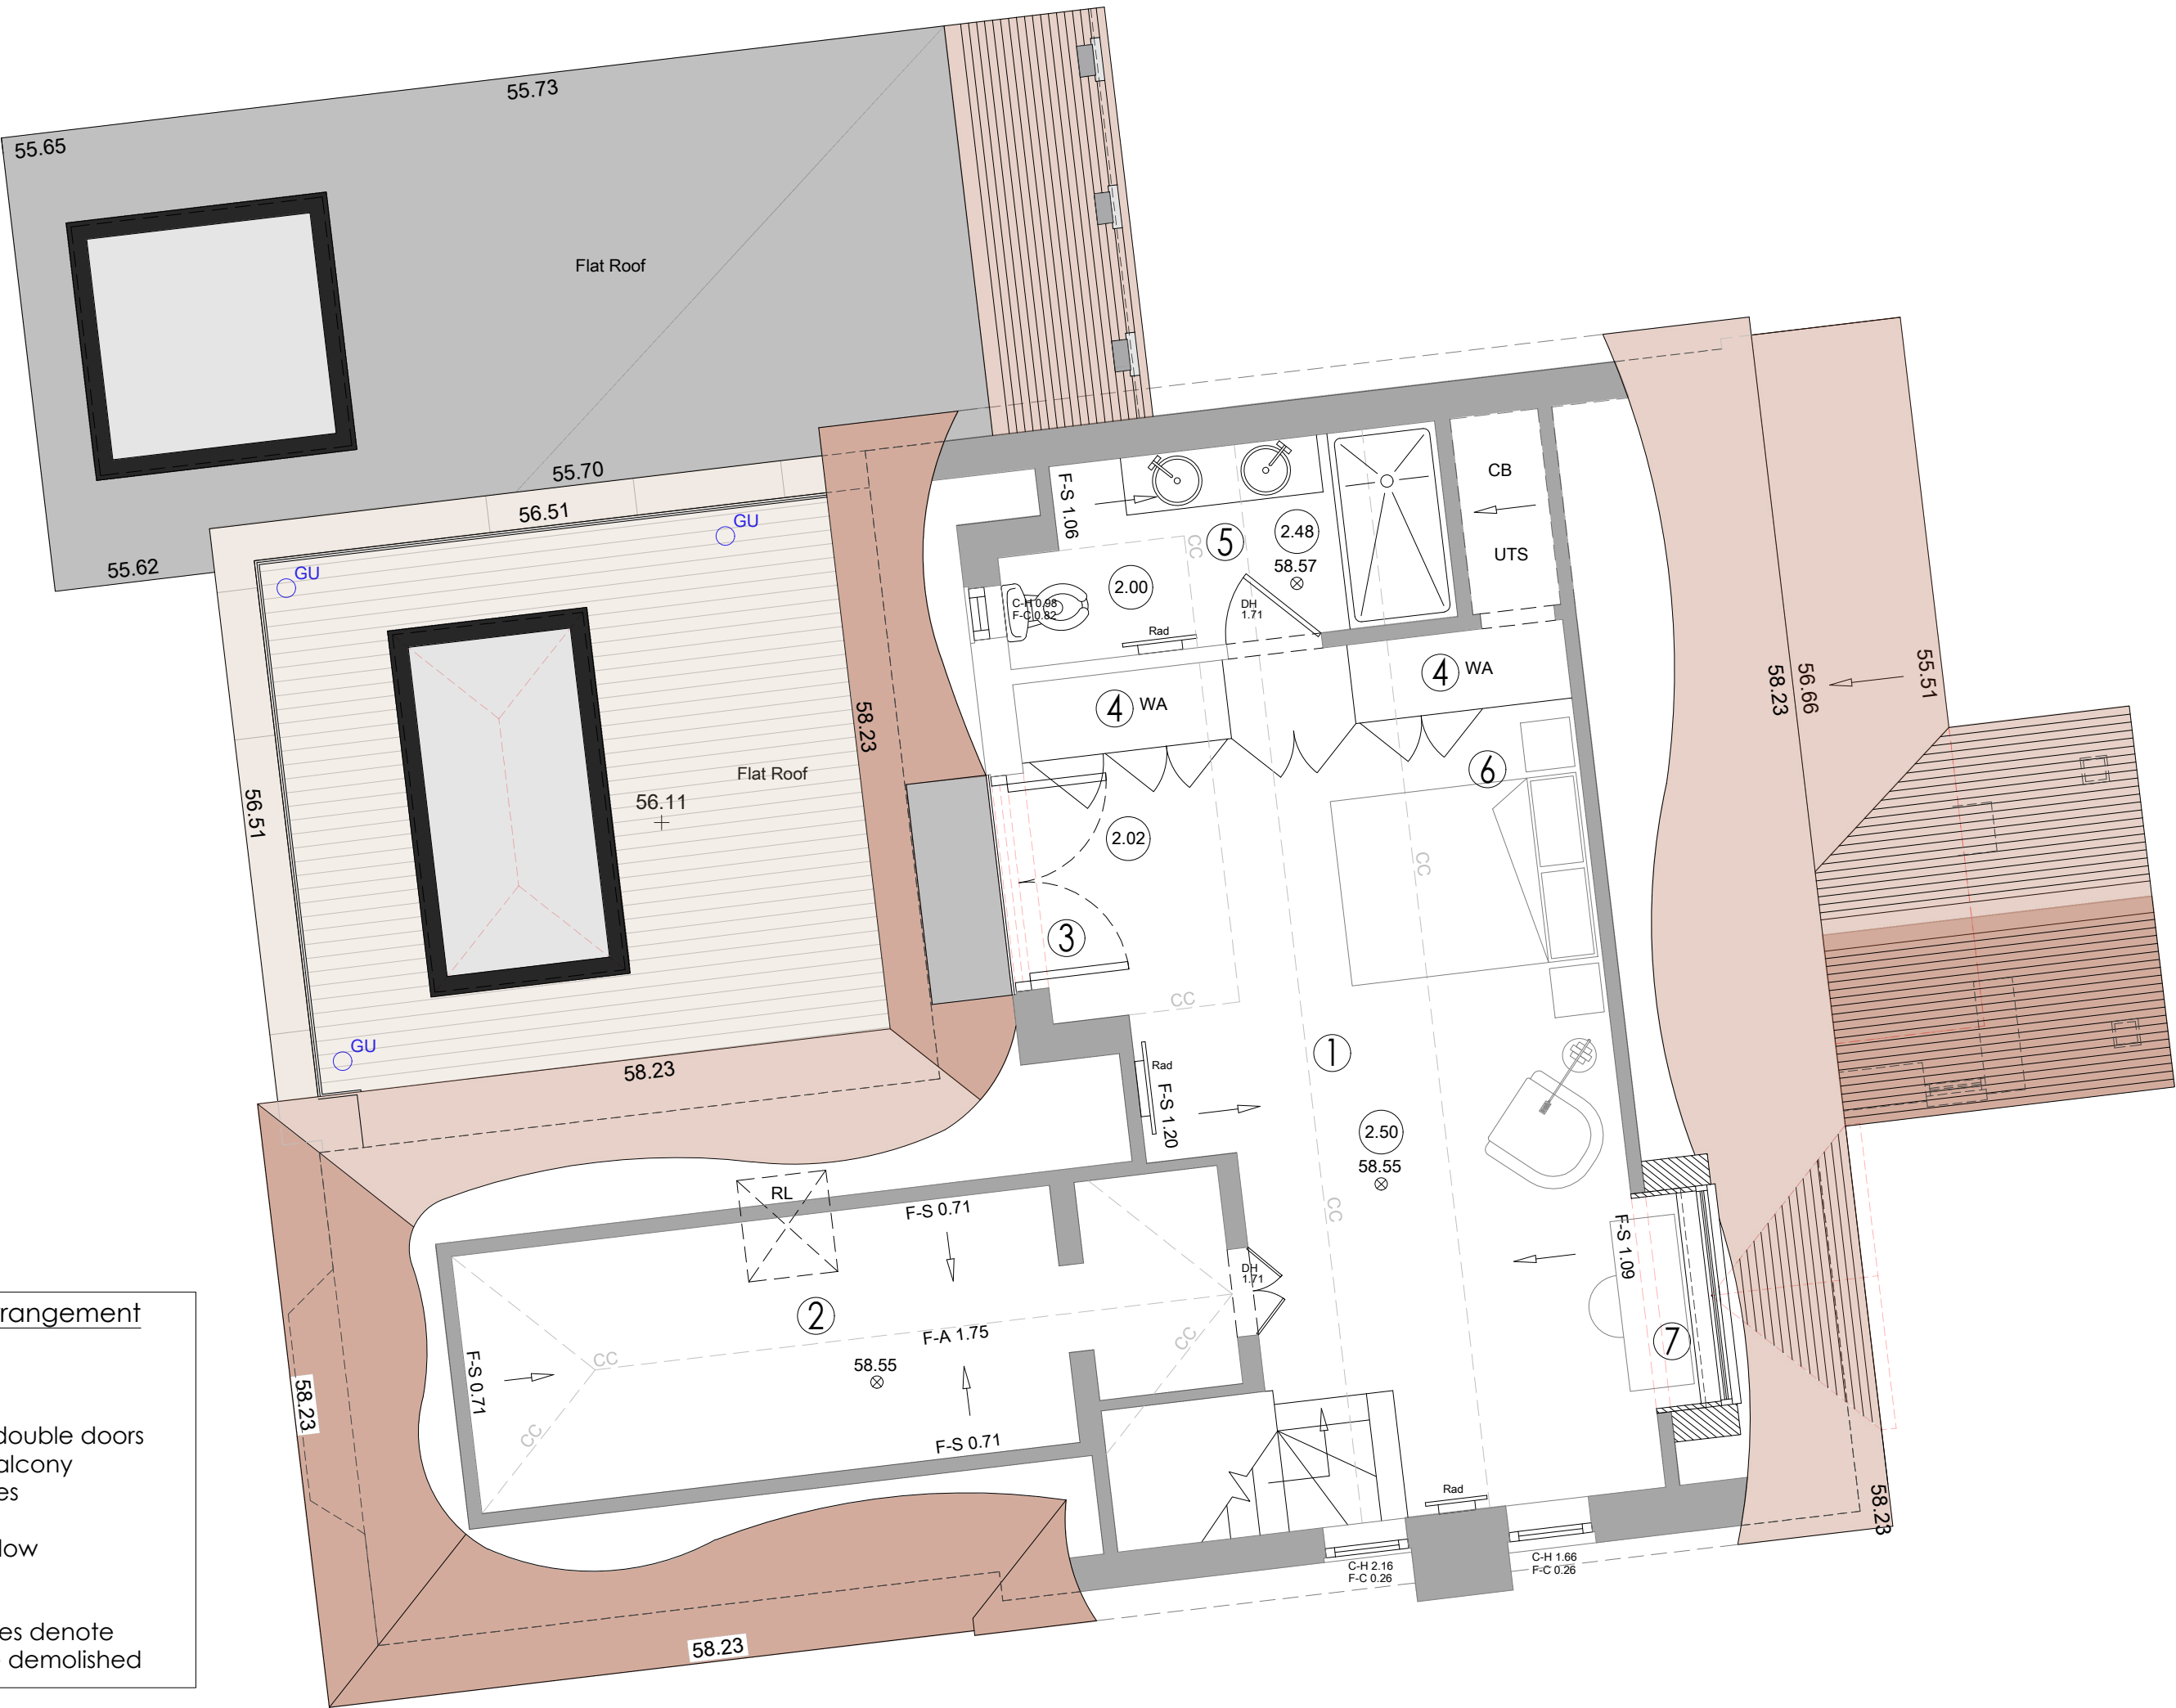


- Second Floor General Arrangement Key:
- 1 - Bedroom
 - 2 - Dressing Room
 - 3 - Window removed and double doors inserted to form Juliet balcony
 - 4 - Existing built-in wardrobes
 - 5 - En Suite
 - 6 - Conservation Roof Window
 - 7 - New Dormer Window
- Red dashed lines denote elements to be demolished


SECOND FLOOR GENERAL ARRANGEMENT - AS PROPOSED
SCALE @ 1:50 ON AN A1 SHEET

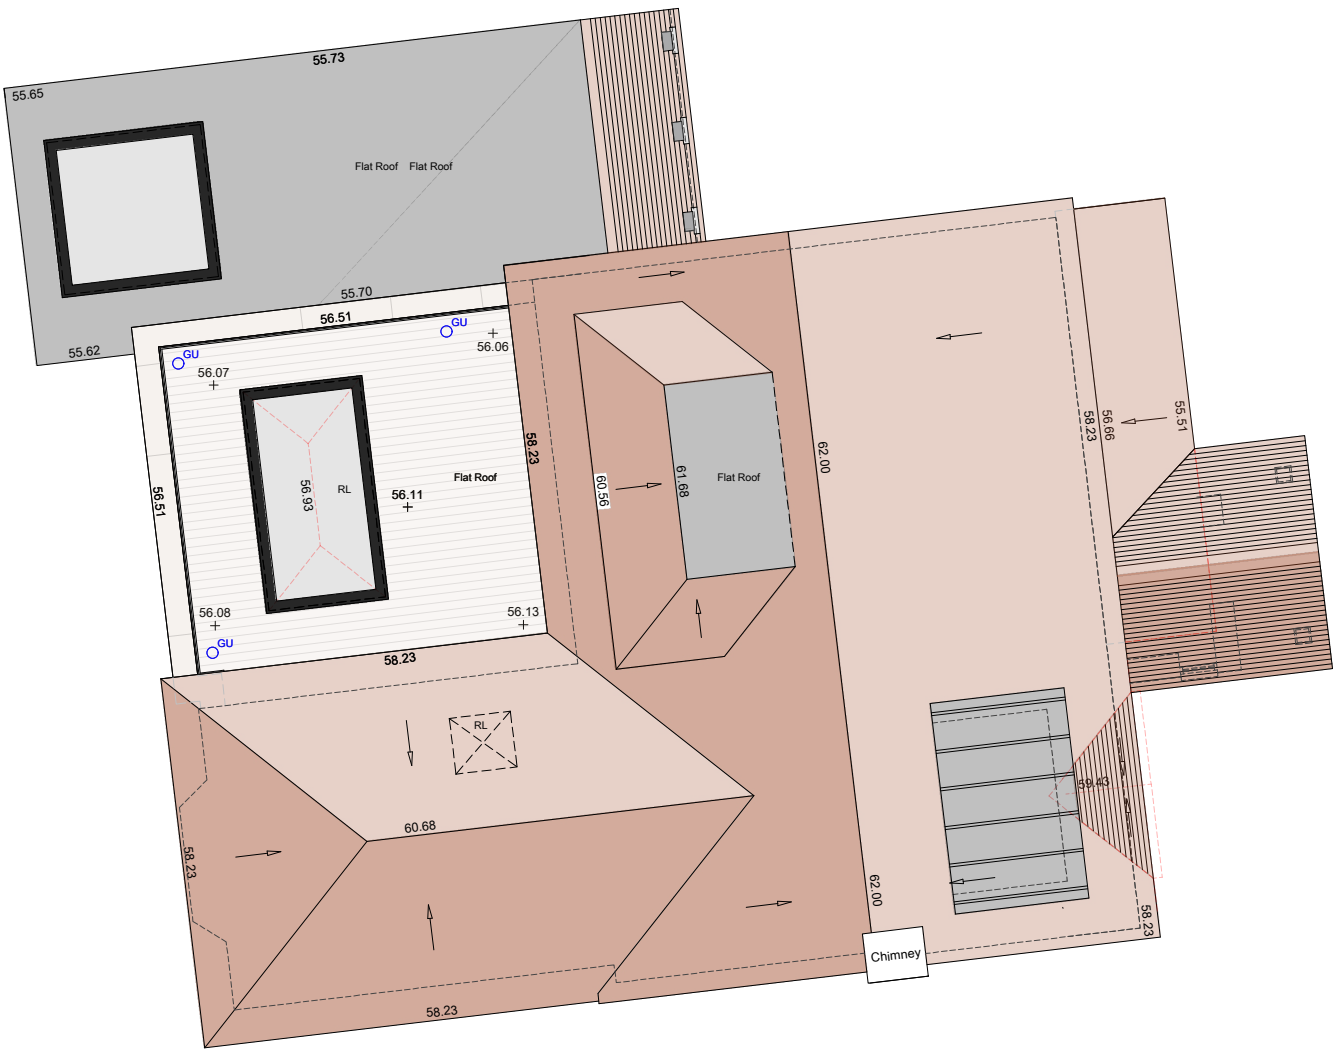

ROOF PLAN - AS PROPOSED
SCALE @ 1:100 ON AN A1 SHEET

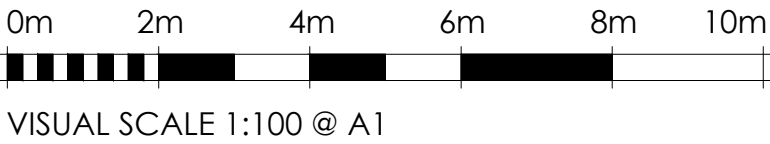

VISUAL SCALE 1:100 @ A1

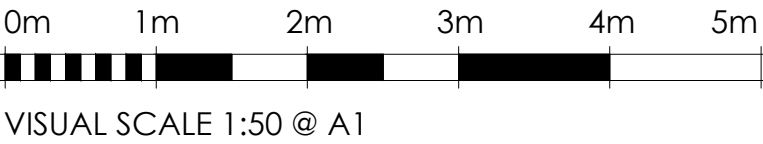

VISUAL SCALE 1:50 @ A1

	*	*	*	*	*
REV.	DATE.	BY.	AMENDMENT.		CHK.

PLANNING



2 Lucastes Mews, Paddockhall Road,
Haywards Heath,
West Sussex, RH16 1HE
(01444) 452604
hh@gouldbaxter.co.uk
www.gouldbaxter.co.uk

NOTES:
DO NOT SCALE OFF THIS DRAWING UNLESS FOR PLANNING PURPOSES.
CHECK ALL DIMENSIONS ON SITE BEFORE ANY WORK IS COMMENCED.
ALL GOODS MATERIALS AND WORKMANSHIP MUST CONFORM WITH
CURRENT BUILDING REGULATIONS, BRITISH STANDARDS AND CODES OF
PRACTICE.

COPYRIGHT OF THIS DRAWING IS RETAINED BY GOULD PROPERTY
CONSULTANTS LLP T/A GOULD-BAXTER AND IT MUST NOT BE REPRODUCED
WITHOUT WRITTEN CONSENT.

CLIENT:
Mrs. A. Prestwich

PROJECT:
6 Glendale Road
Burgess Hill
West Sussex
RH15 0EJ

DRAWING:
First and Second Floor General
Arrangement, and Roof Plan,
As Proposed

DATE: 09.06.2026	SCALE AT A1: 1:50 / 1:100	DRAWN BY: RH CHECKED BY: *
---------------------	------------------------------	-------------------------------

JOB NO. GH1068	DRAWING NO. PL.003	REV. *
-------------------	-----------------------	-----------