

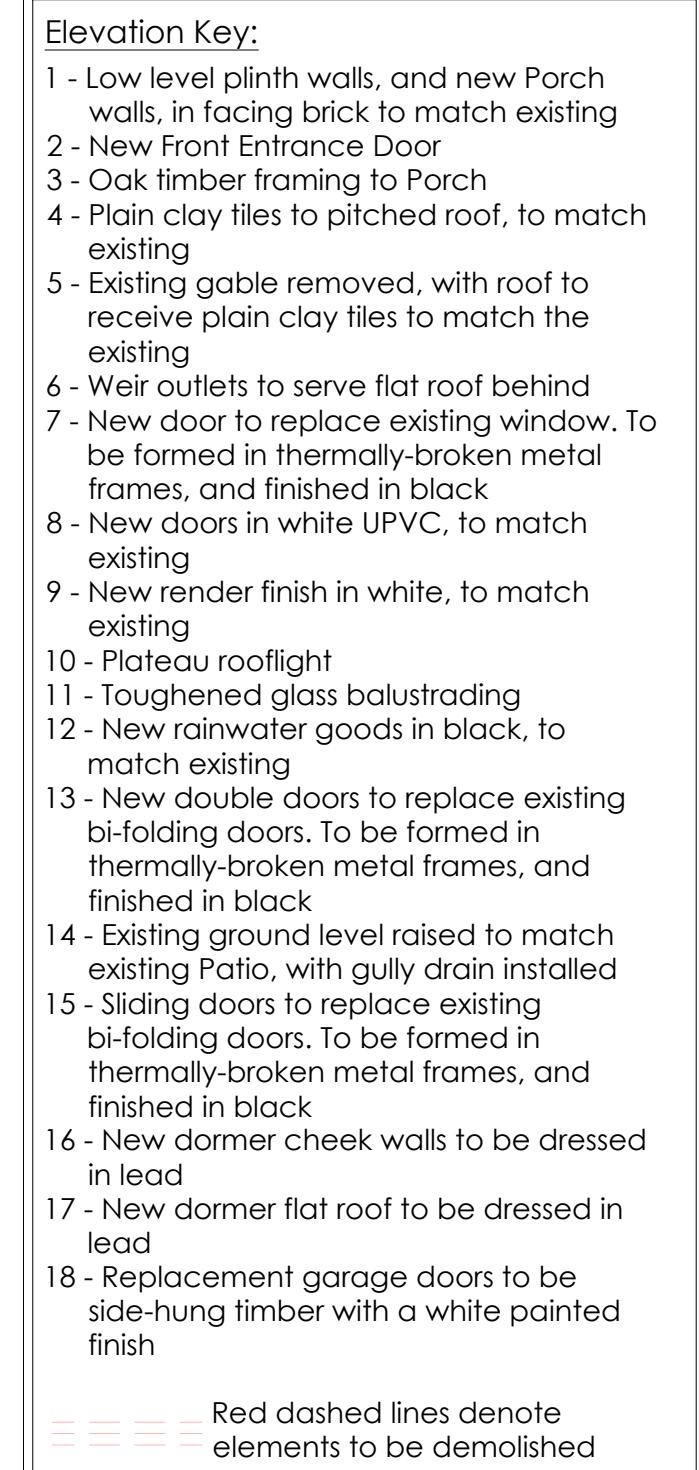


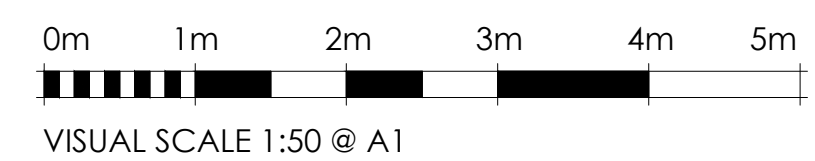

NORTH ELEVATION - AS PROPOSED
SCALE @ 1:50 ON AN A1 SHEET

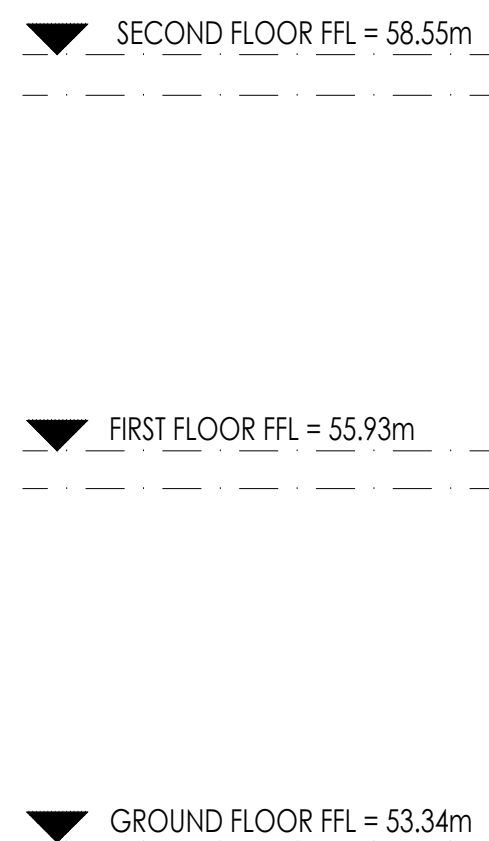

*	*	*	*	*
REV.	DATE.	BY.	AMENDMENT.	CHK.
 gould baxter 2 Lucaslee Mews, Paddockhall Road, Haywards Heath, West Sussex. RH16 1HE (01444) 452604 hb@gouldbaxter.co.uk www.gouldbaxter.co.uk				
NOTES: DO NOT SCALE OFF THIS DRAWING UNLESS FOR PLANNING PURPOSES. CHECK ALL DIMENSIONS ON SITE BEFORE ANY WORK IS COMMENCED. ALL GOODS MATERIALS AND WORKMANSHIP MUST CONFORM WITH CURRENT BUILDING REGULATIONS, BRITISH STANDARDS AND CODES OF PRACTICE. COPYRIGHT OF THIS DRAWING IS RETAINED BY GOULD PROPERTY CONSULTANTS LLP (T/A GOULD BAXTER) AND IT MUST NOT BE REPRODUCED WITHOUT WRITTEN CONSENT				
CLIENT. Mrs. A. Prestwich				
PROJECT. 6 Glendale Road Burgess Hill West Sussex RH15 0EJ				
DRAWING. North and South Elevations As Proposed				
DATE.	SCALE AT A.1.		DRAWN BY. RH	
09.06.2026	1:50		CHECKED BY. *	
JOB NO.		DRAWING NO.		REV.
GH1068		PL.005		*