




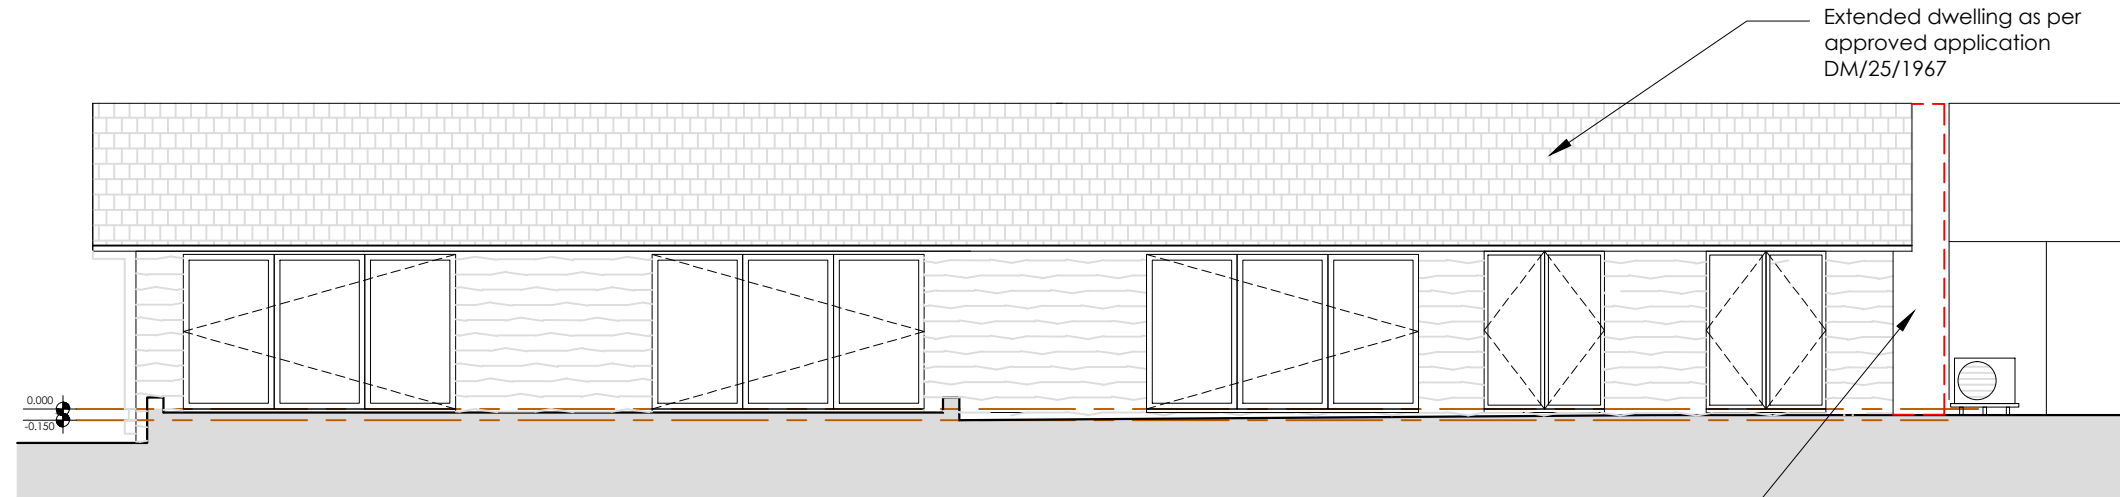

1 PROPOSED REAR WEST ELEVATION
SCALE 1:100

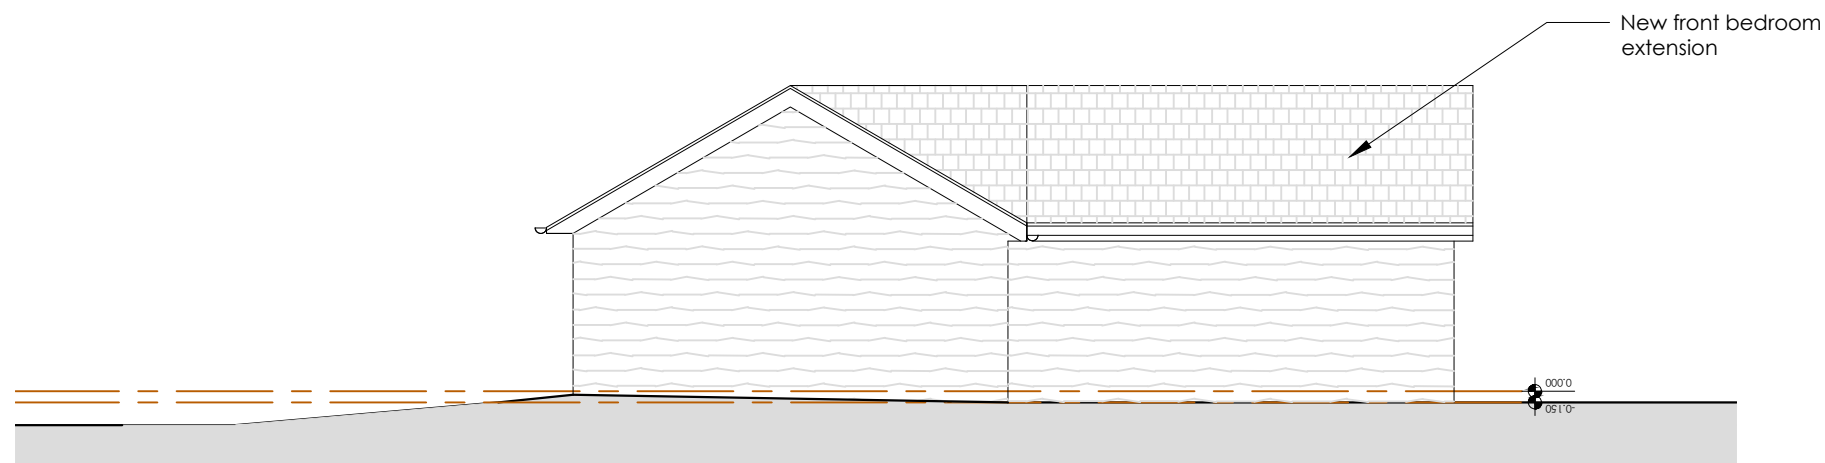

2 PROPOSED SIDE SOUTH ELEVATION
SCALE 1:100

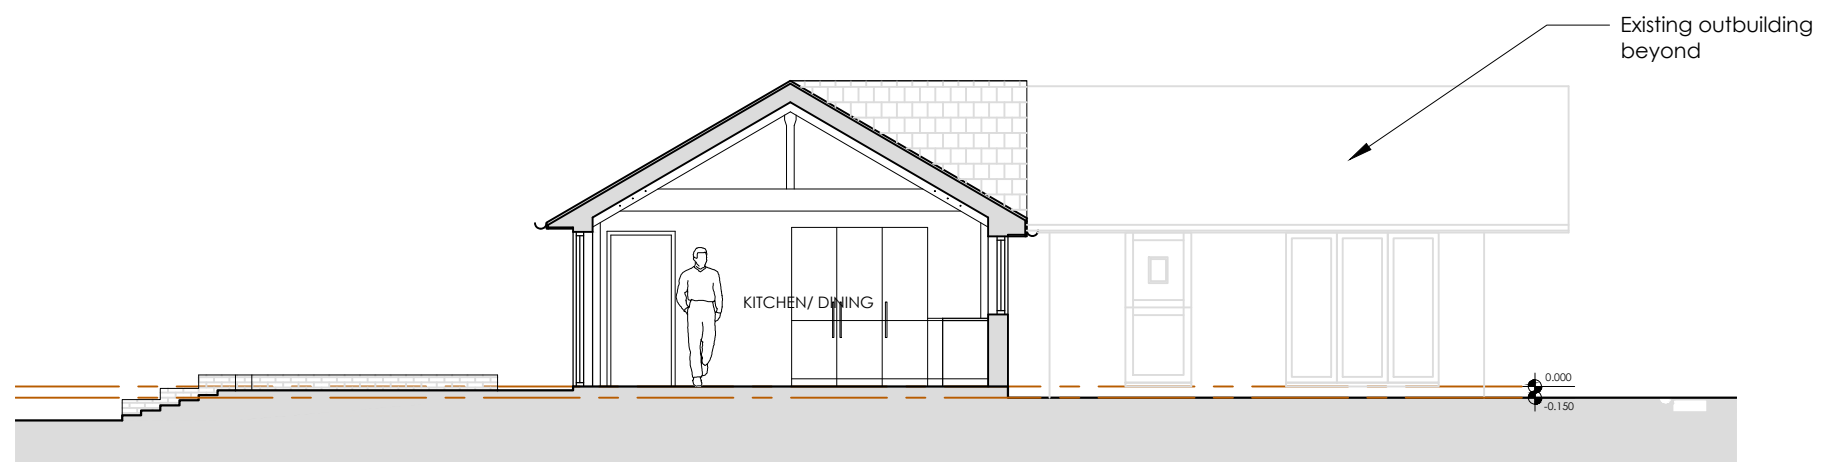

3 PROPOSED SECTIONAL ELEVATION B
SCALE 1:100



REVISIONS
* *

STATUS		PROJECT	
PROPOSED		THE STABLES, MILL HOUSE, ROWFANT	
		TITLE	
PROPOSED REAR, SIDE & SECTIONAL ELEVATIONS			
SCALE	DATE	DRAWING NUMBER	REV
1:100	2026.05.04	204	*

VICTORIA MUSTARD ARCHITECT
135 Crawley Down Road, Felbridge, East Grinstead RH19 2PS
Mob 07779 245 093 vicki@victoriarmustardarchitects.com