



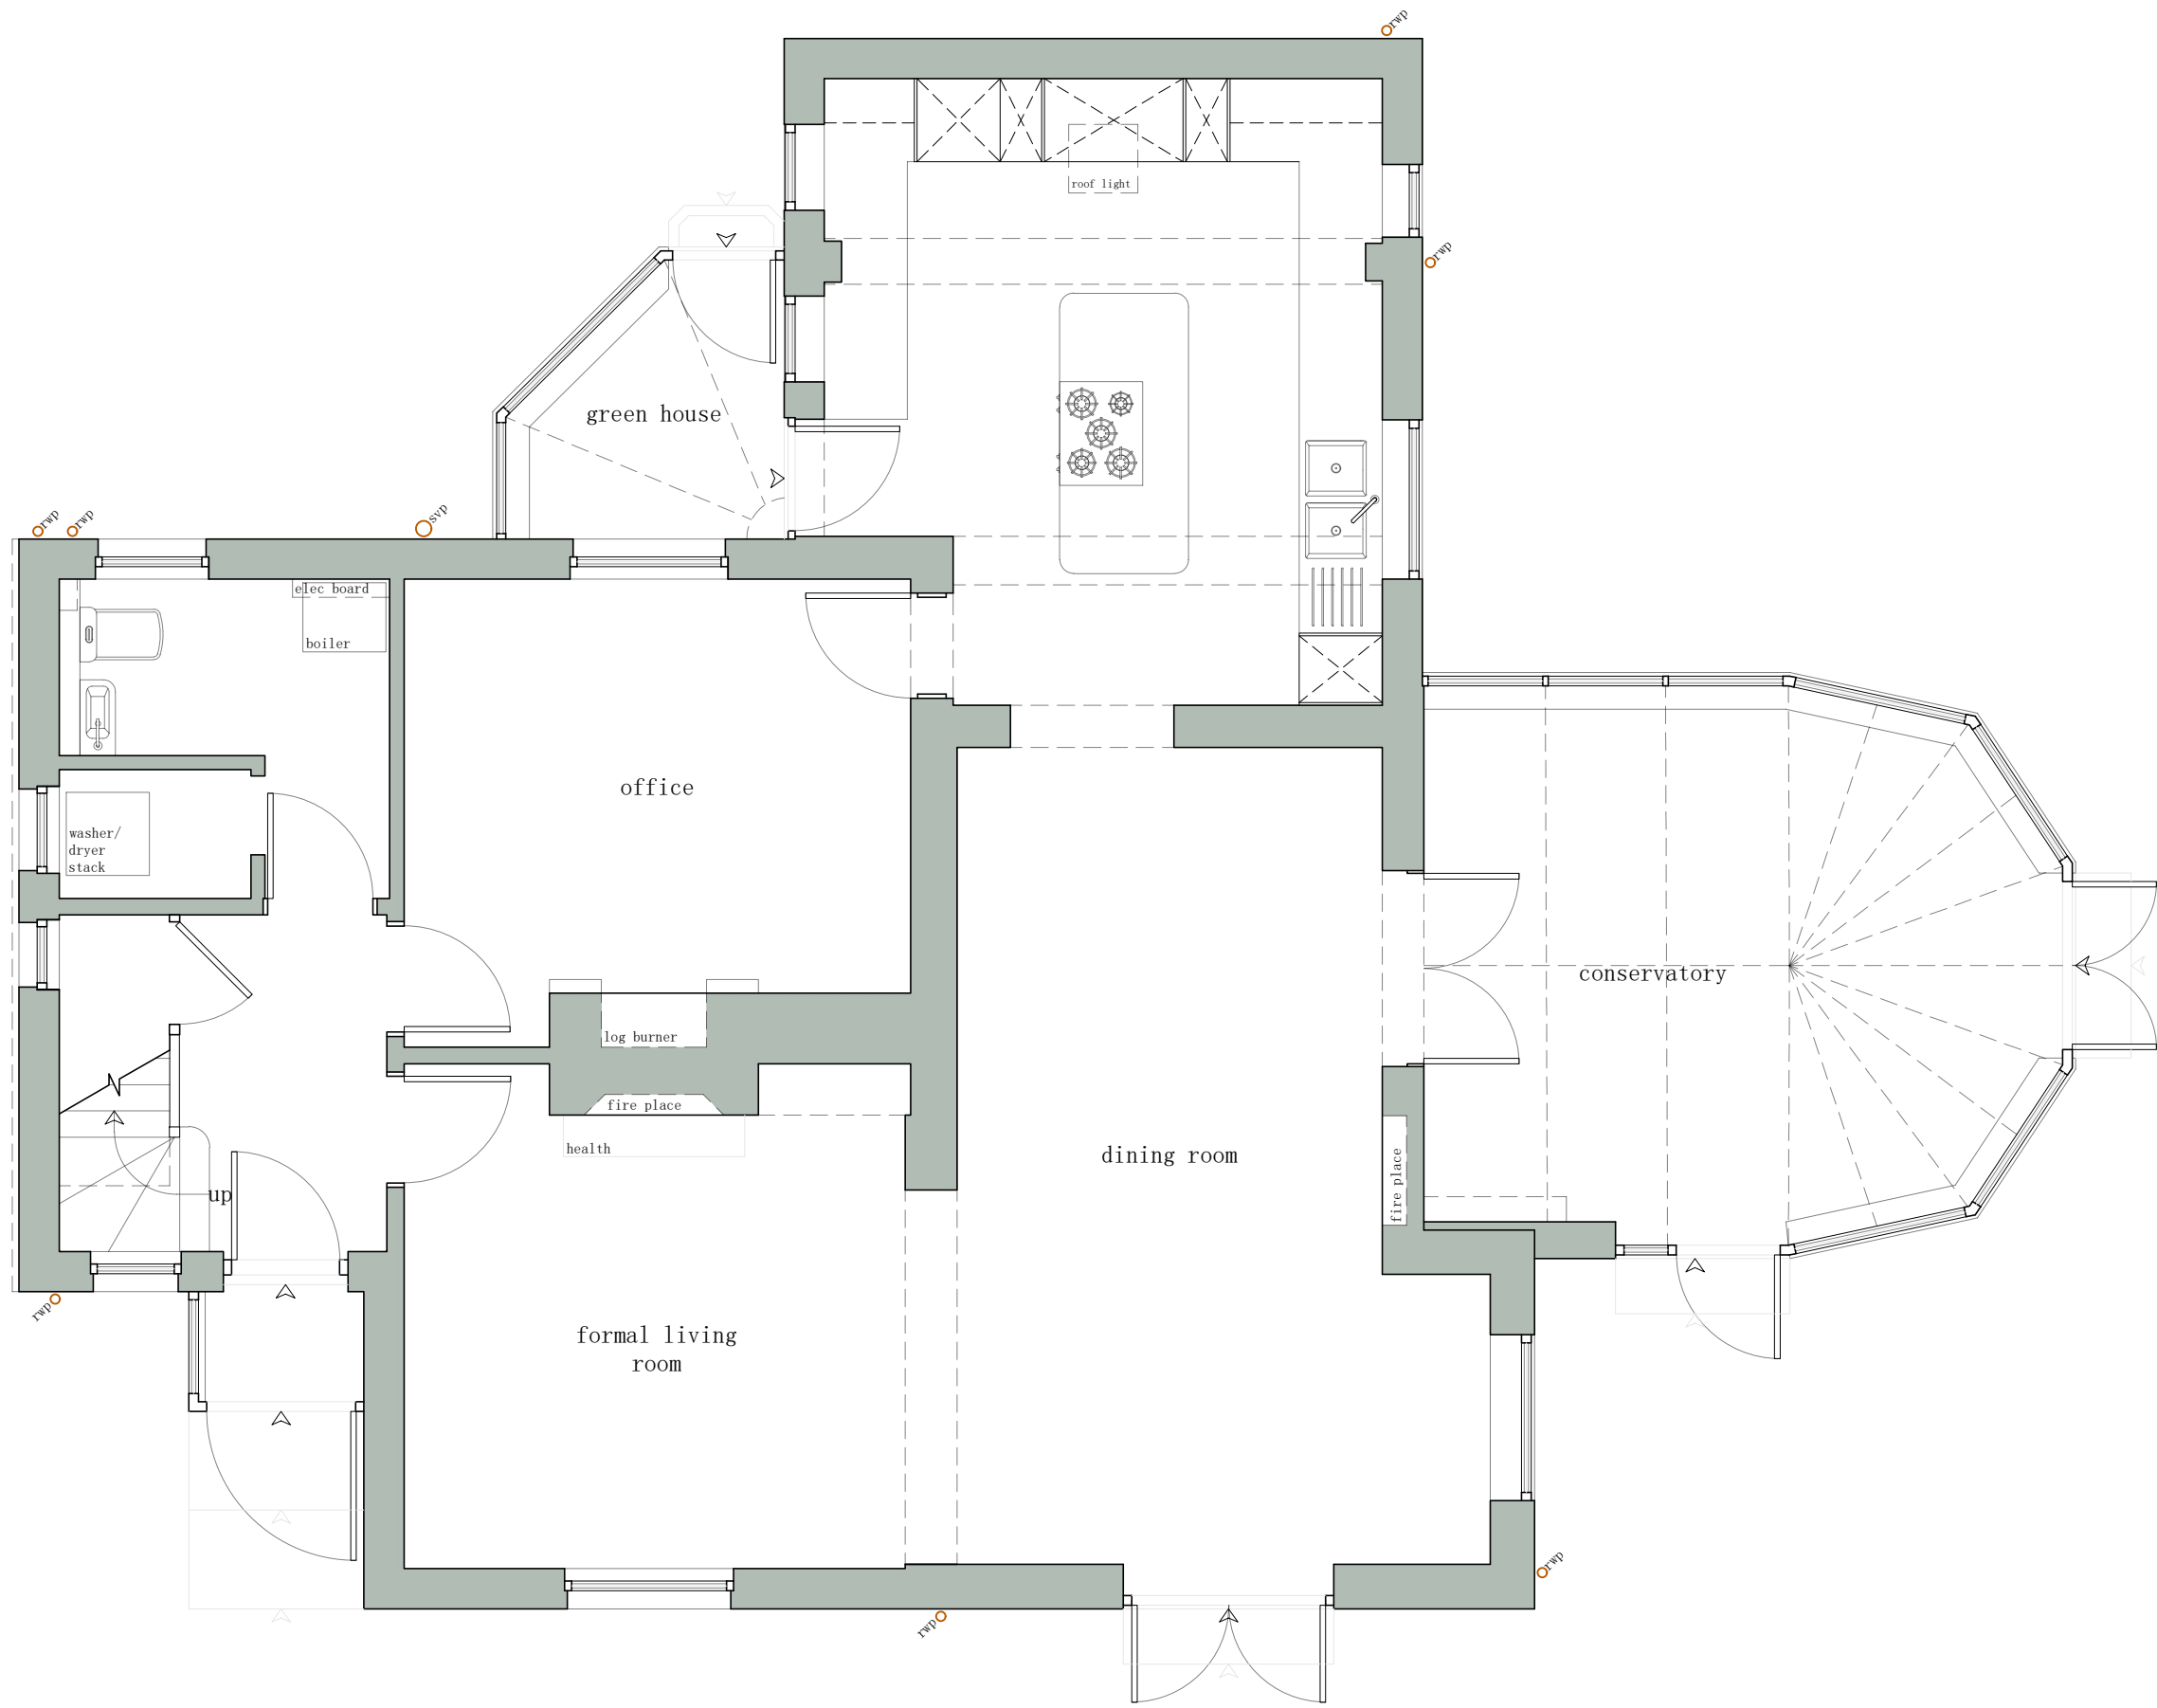


existing ground floor plan 1:50



existing first floor plan 1:50

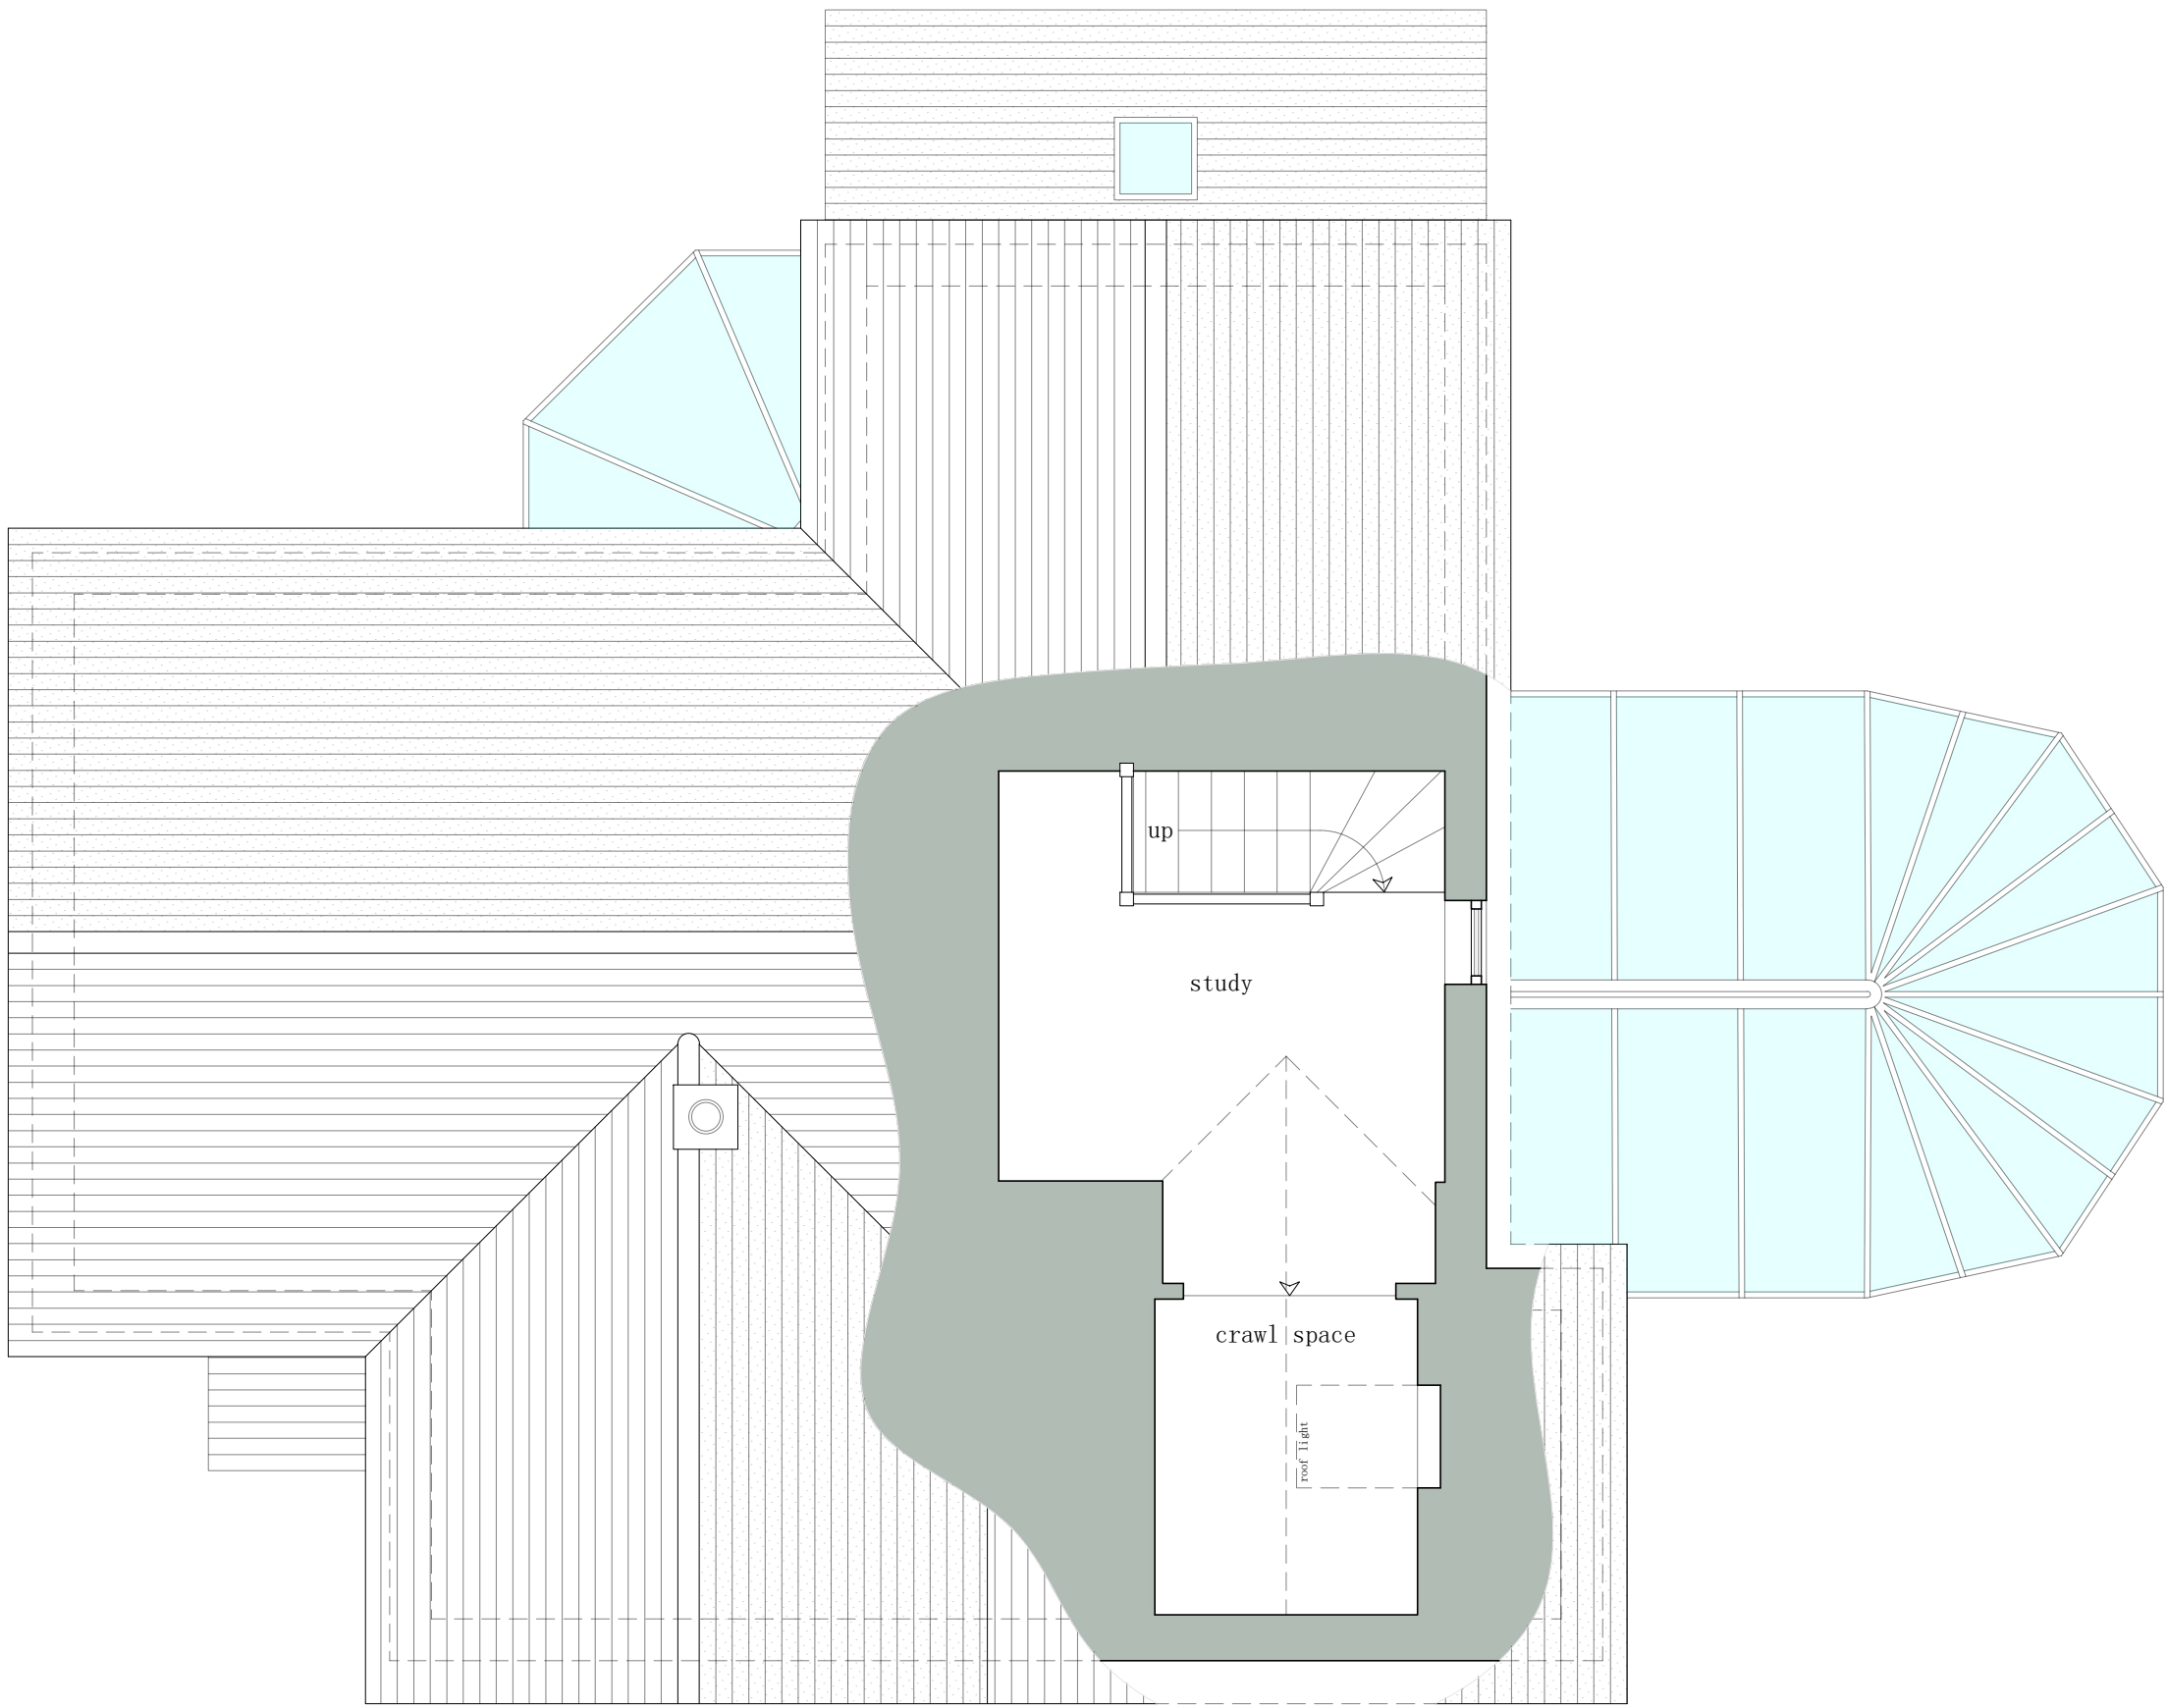

existing second floor plan 1:50

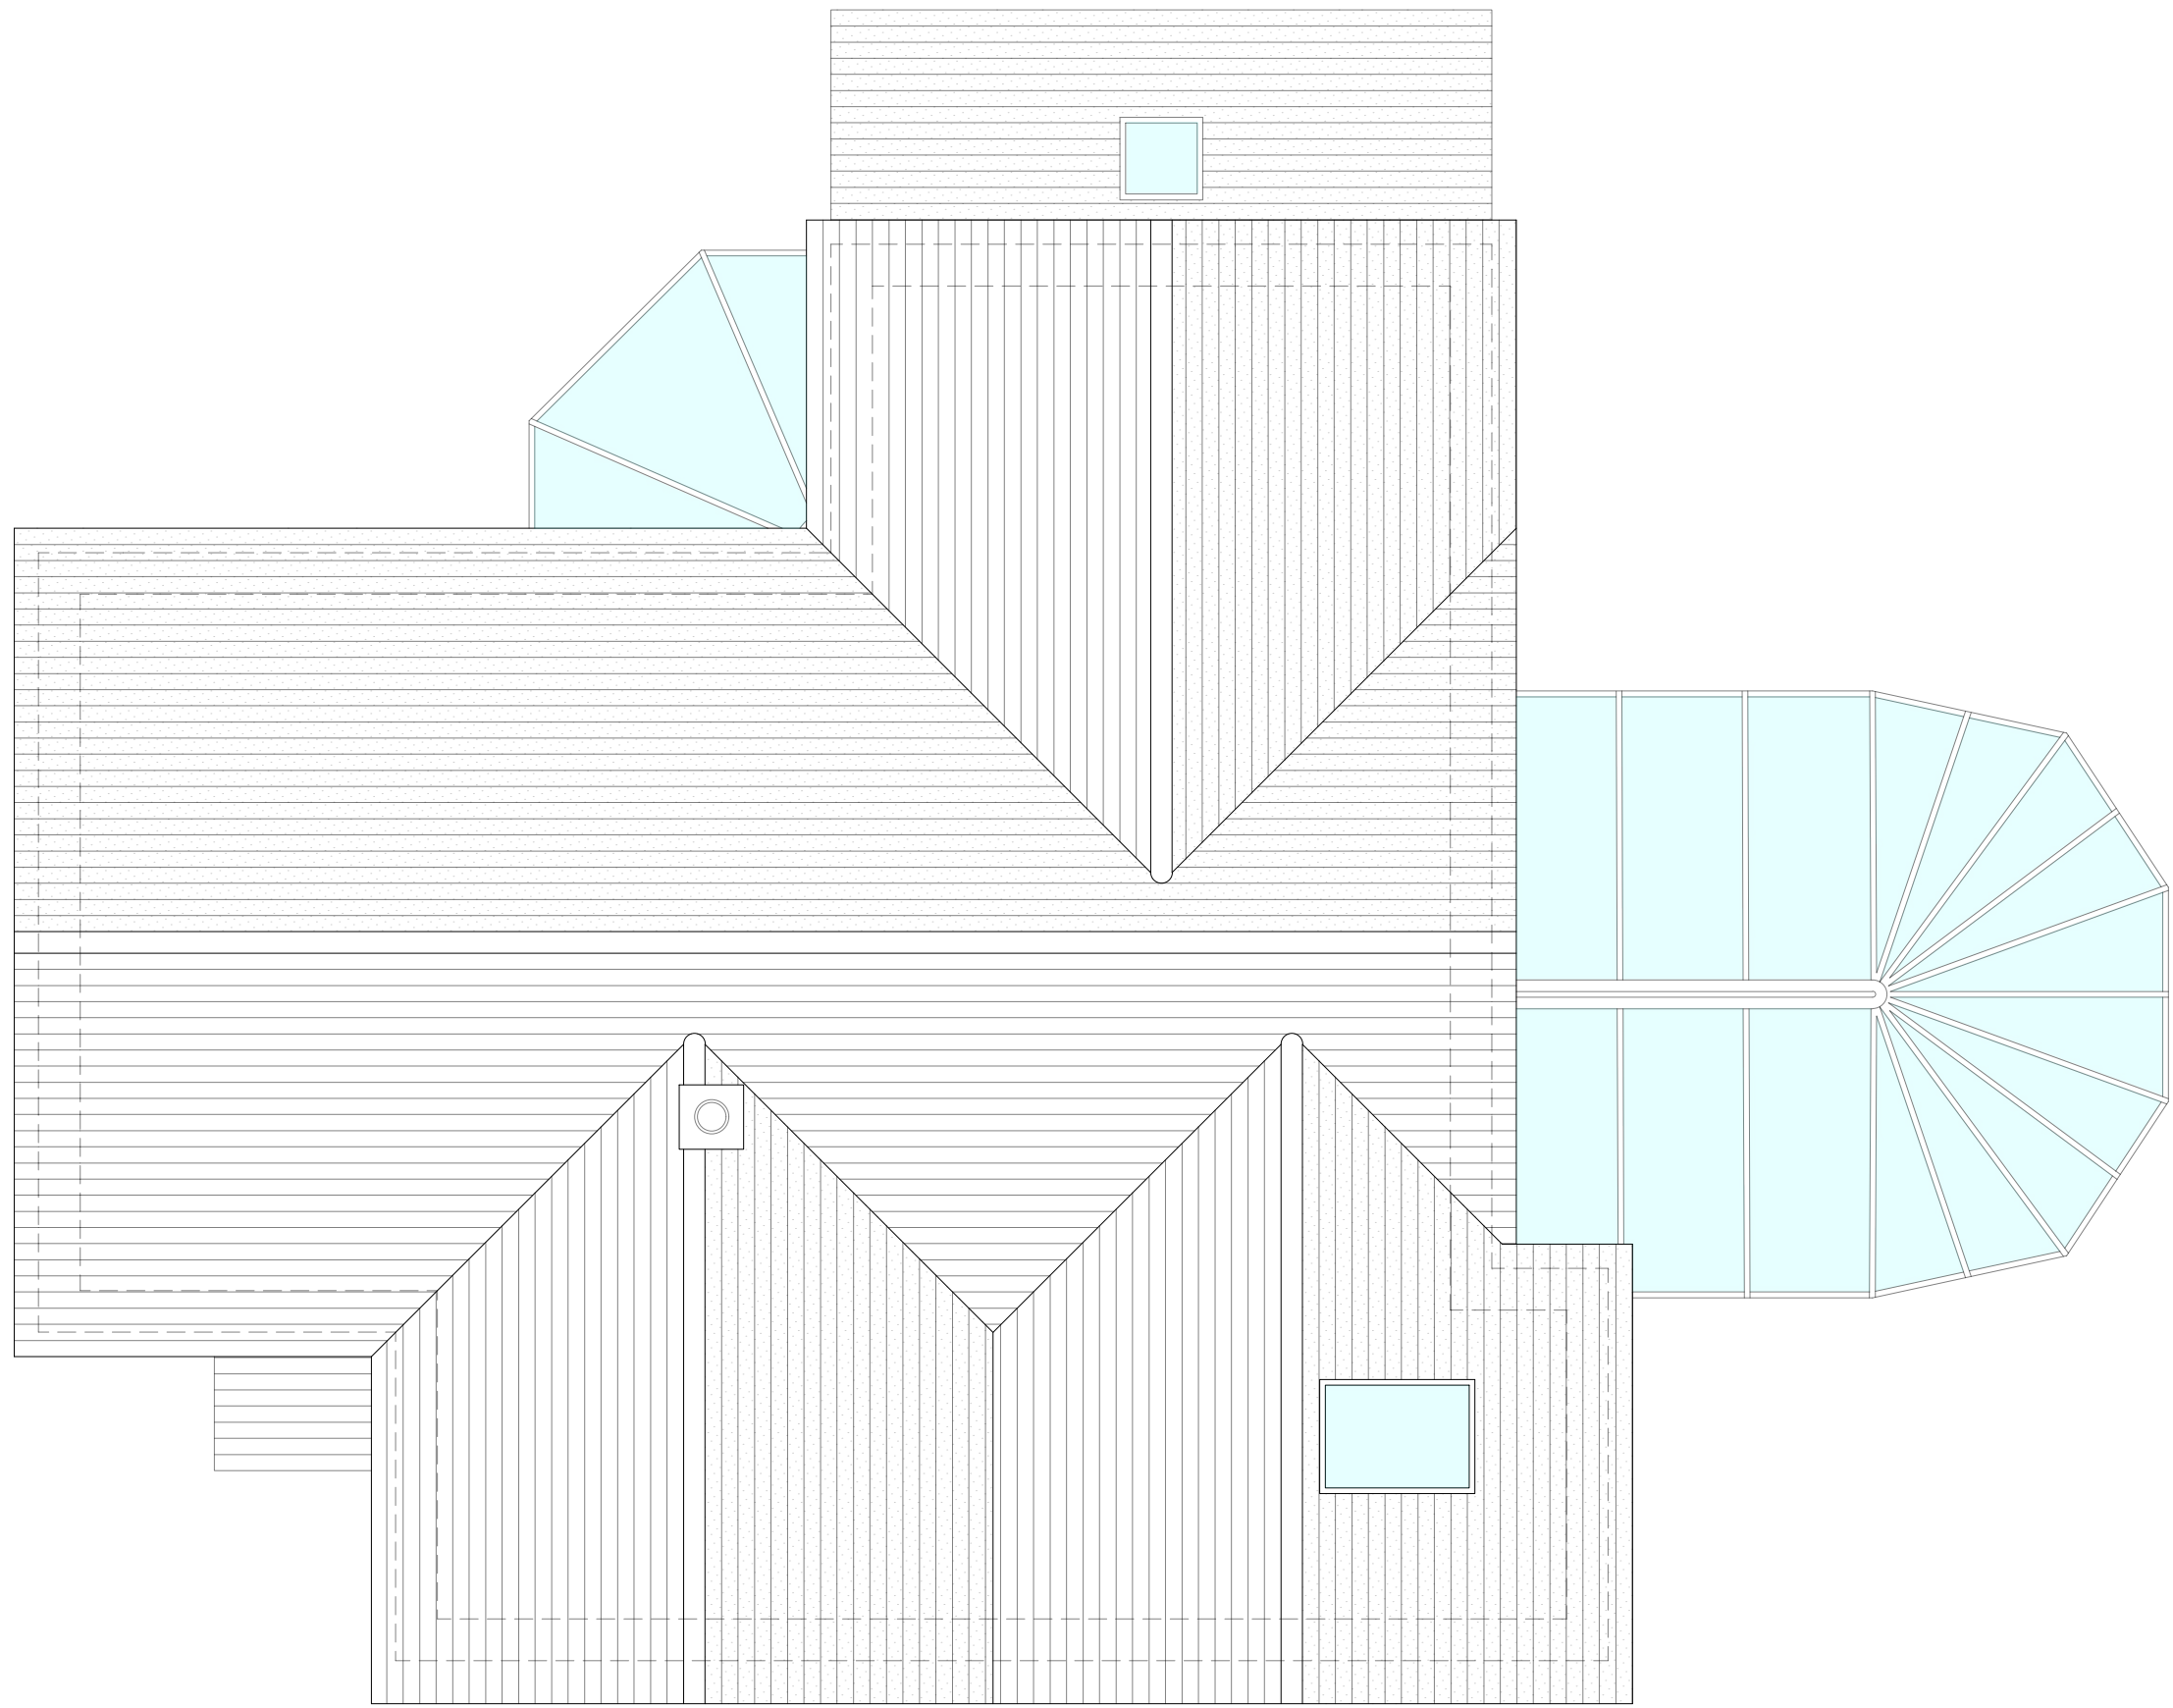

existing roof floor plan 1:50

Stage

Existing

Client

Mr & Mrs Aloy

Site address
The Vicarage Cottage
Sayers Common
Hassocks
BN6 9HN

Drawing title

Existing: Floor Plans

Scale:	Paper size:	Drawn:	Checked:
In drawing	A1	B Garrish	Director
Project No:	Drawing No:	Revision:	Date:
120	E. 01		19/02/2026