




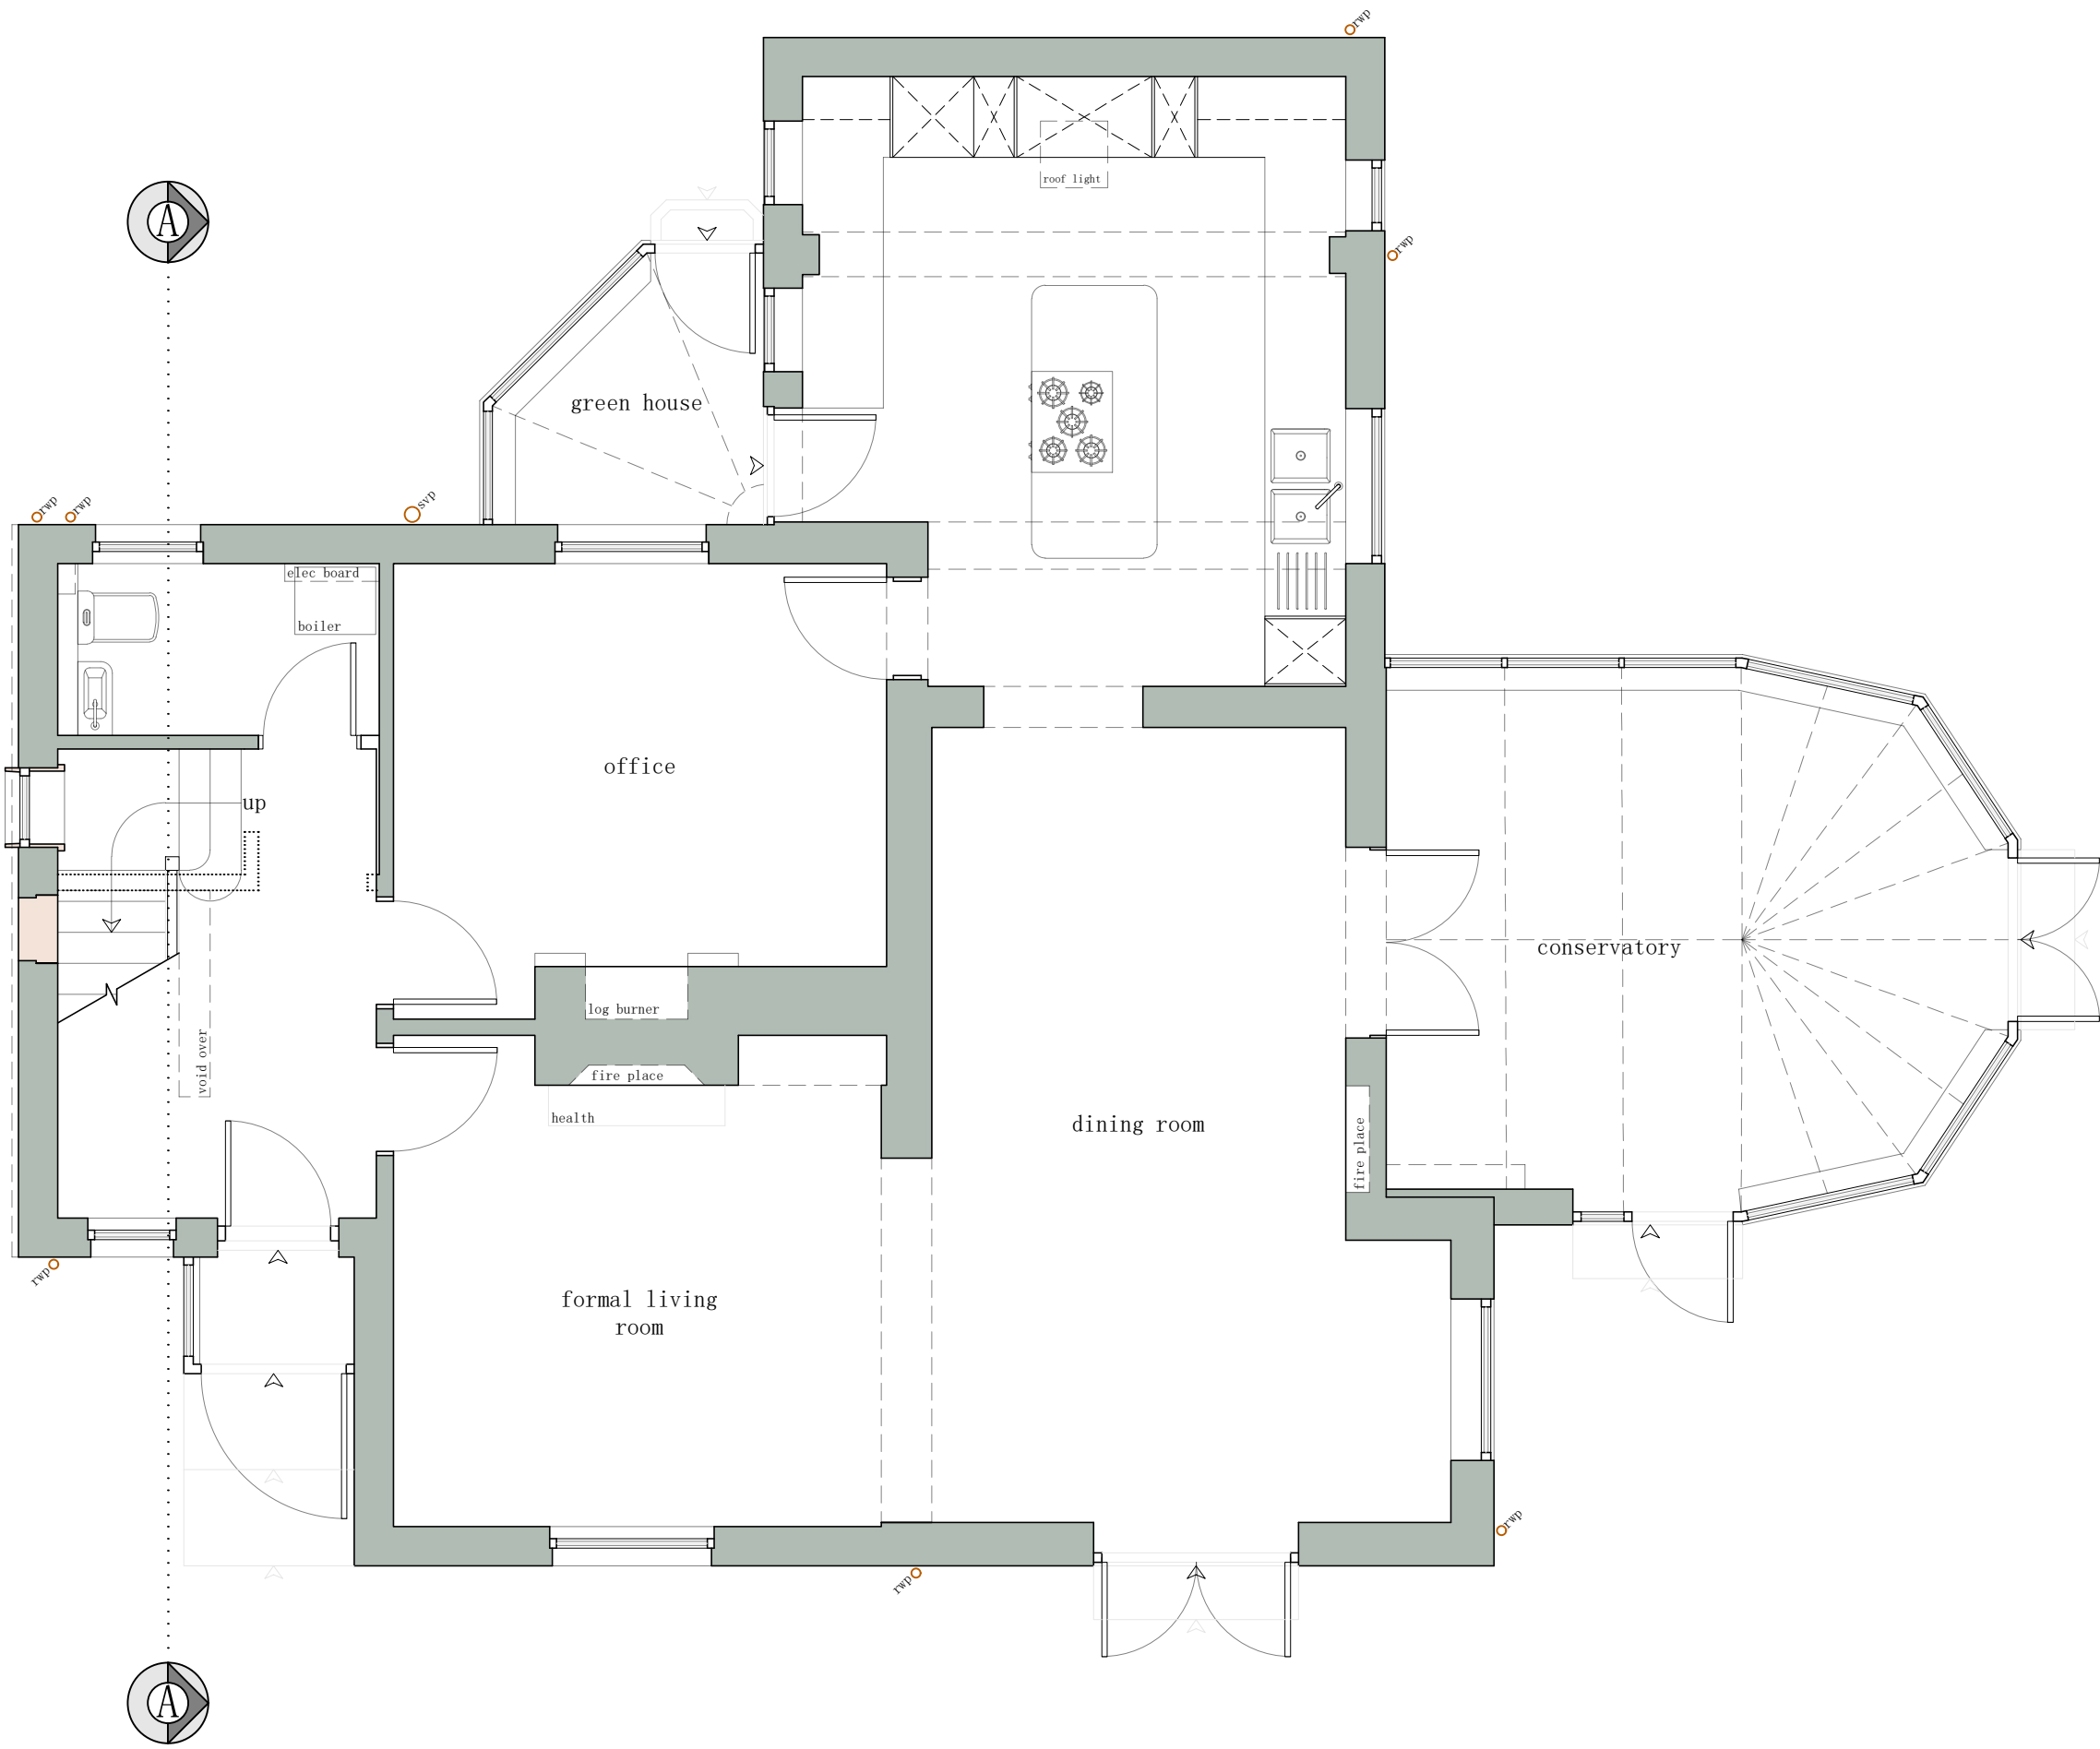


proposed ground floor plan 1:50

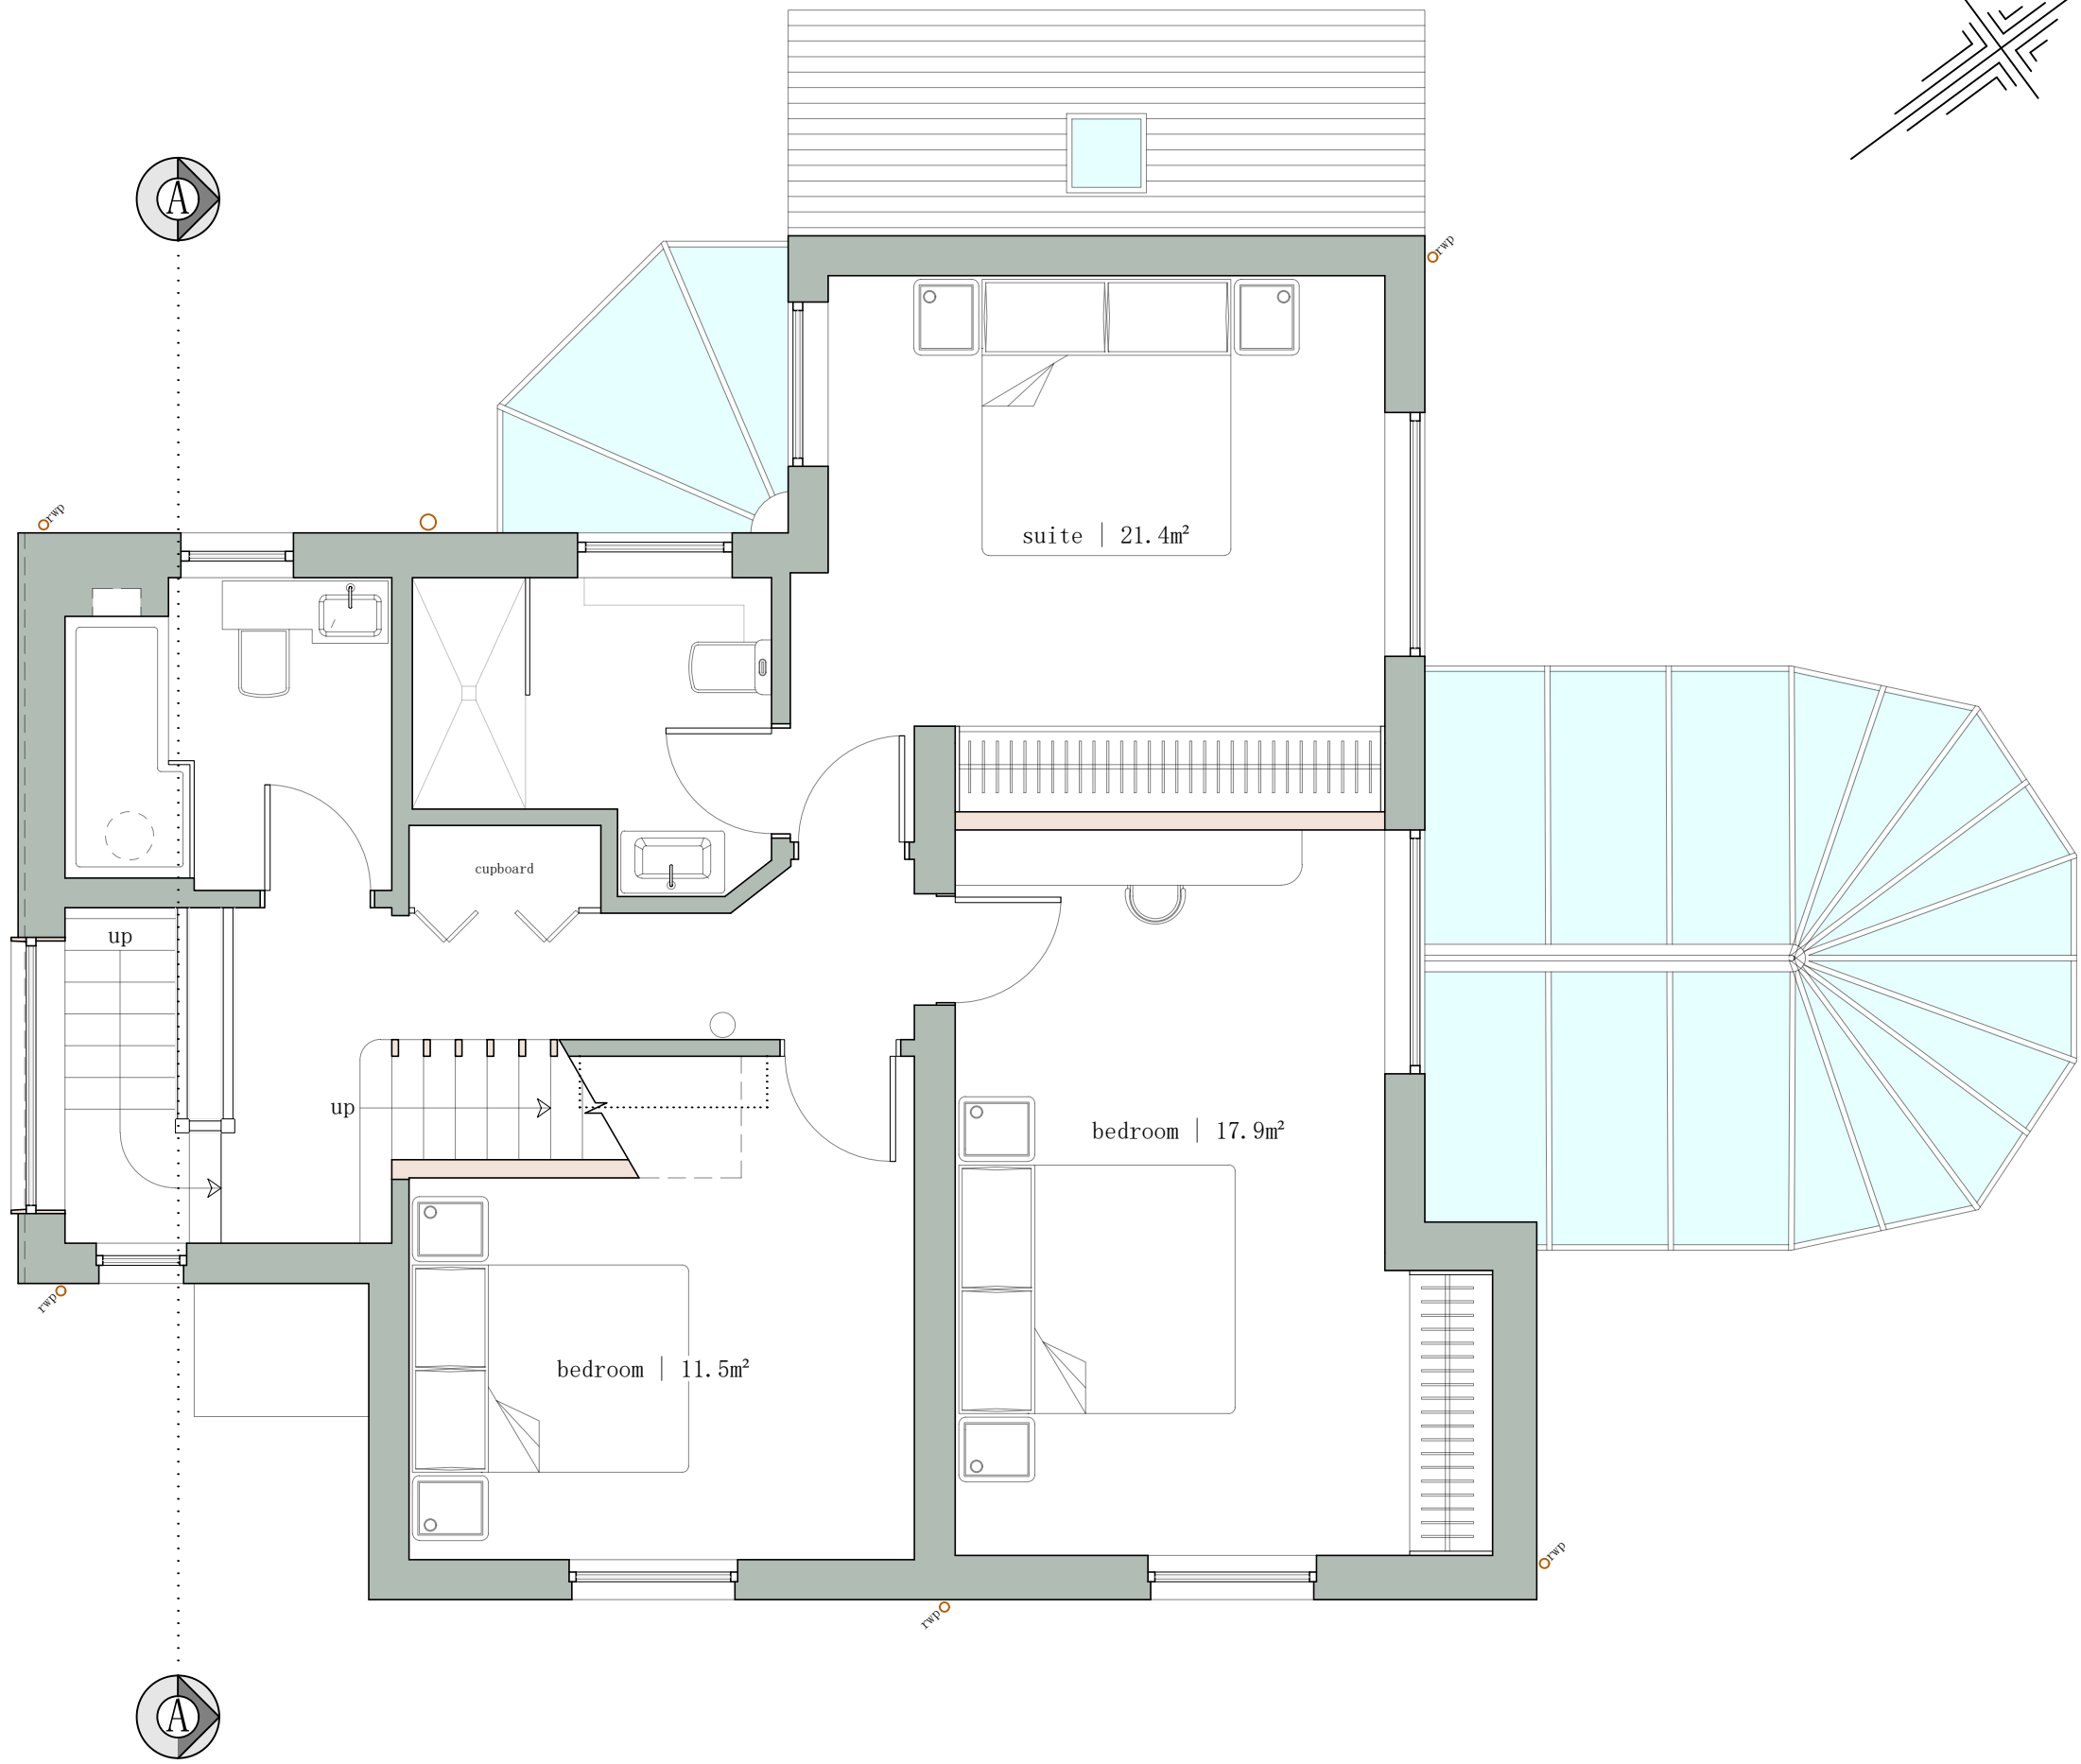

proposed first floor plan 1:50

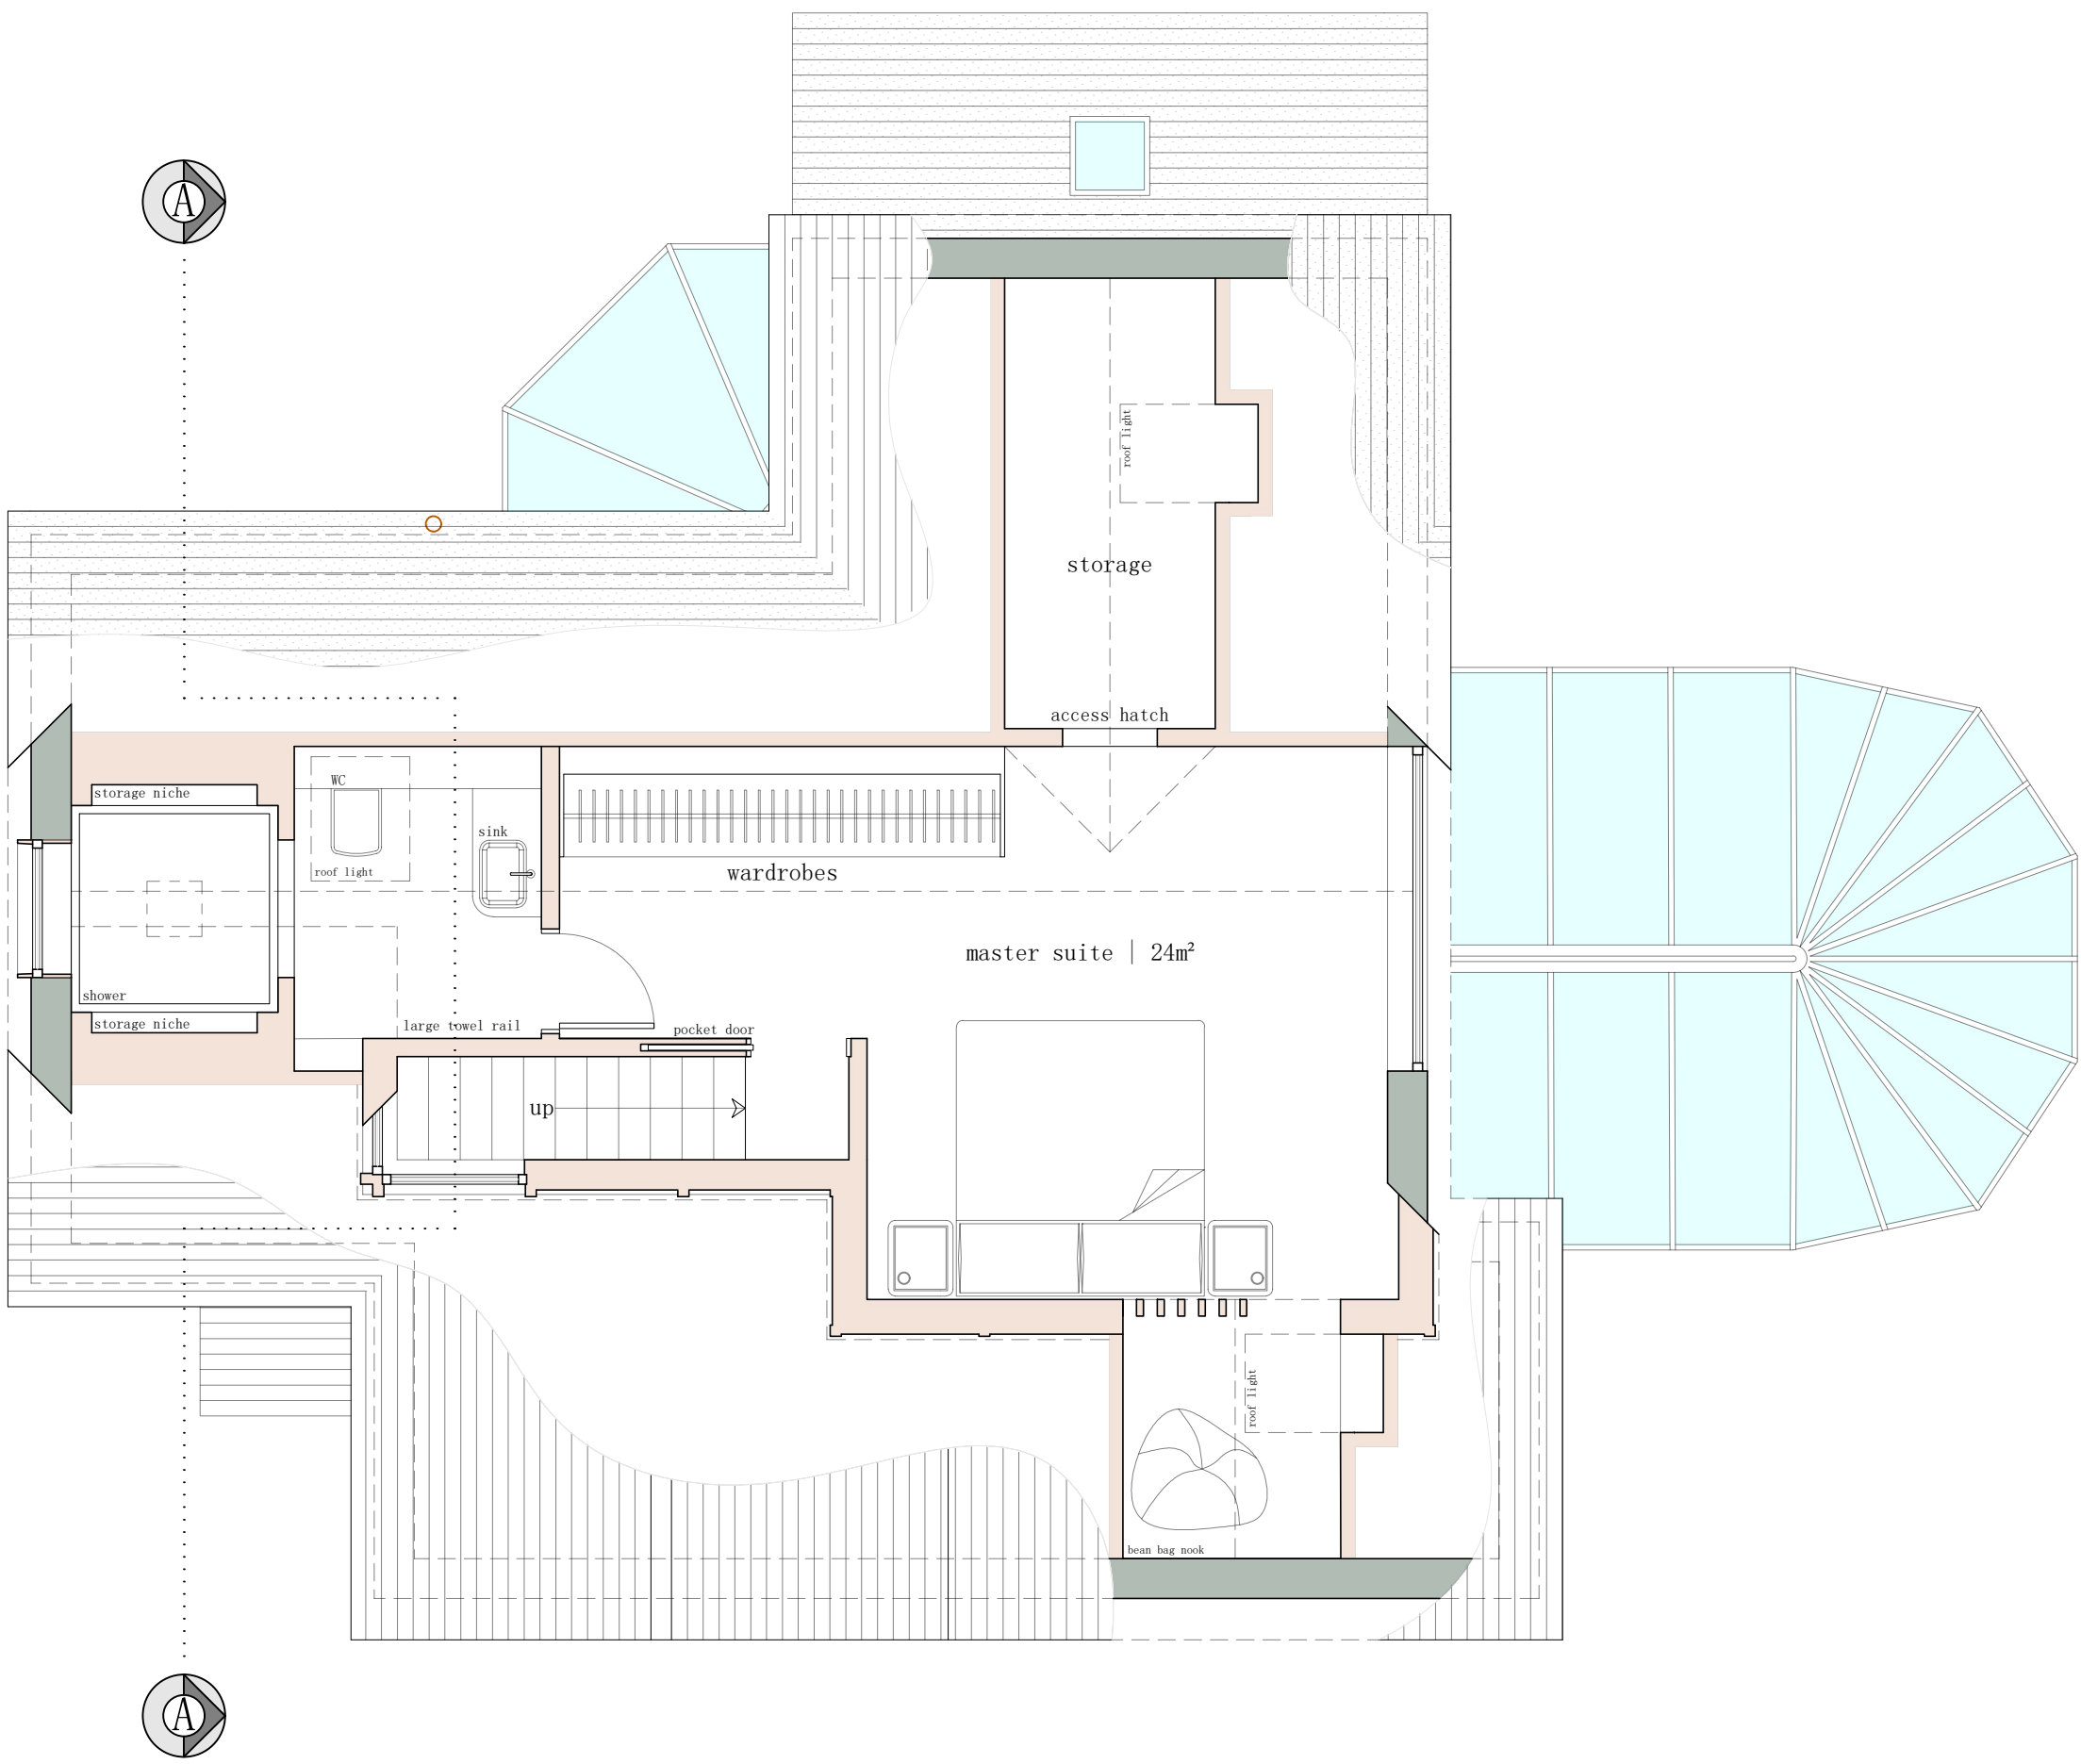

proposed second floor plan 1:50

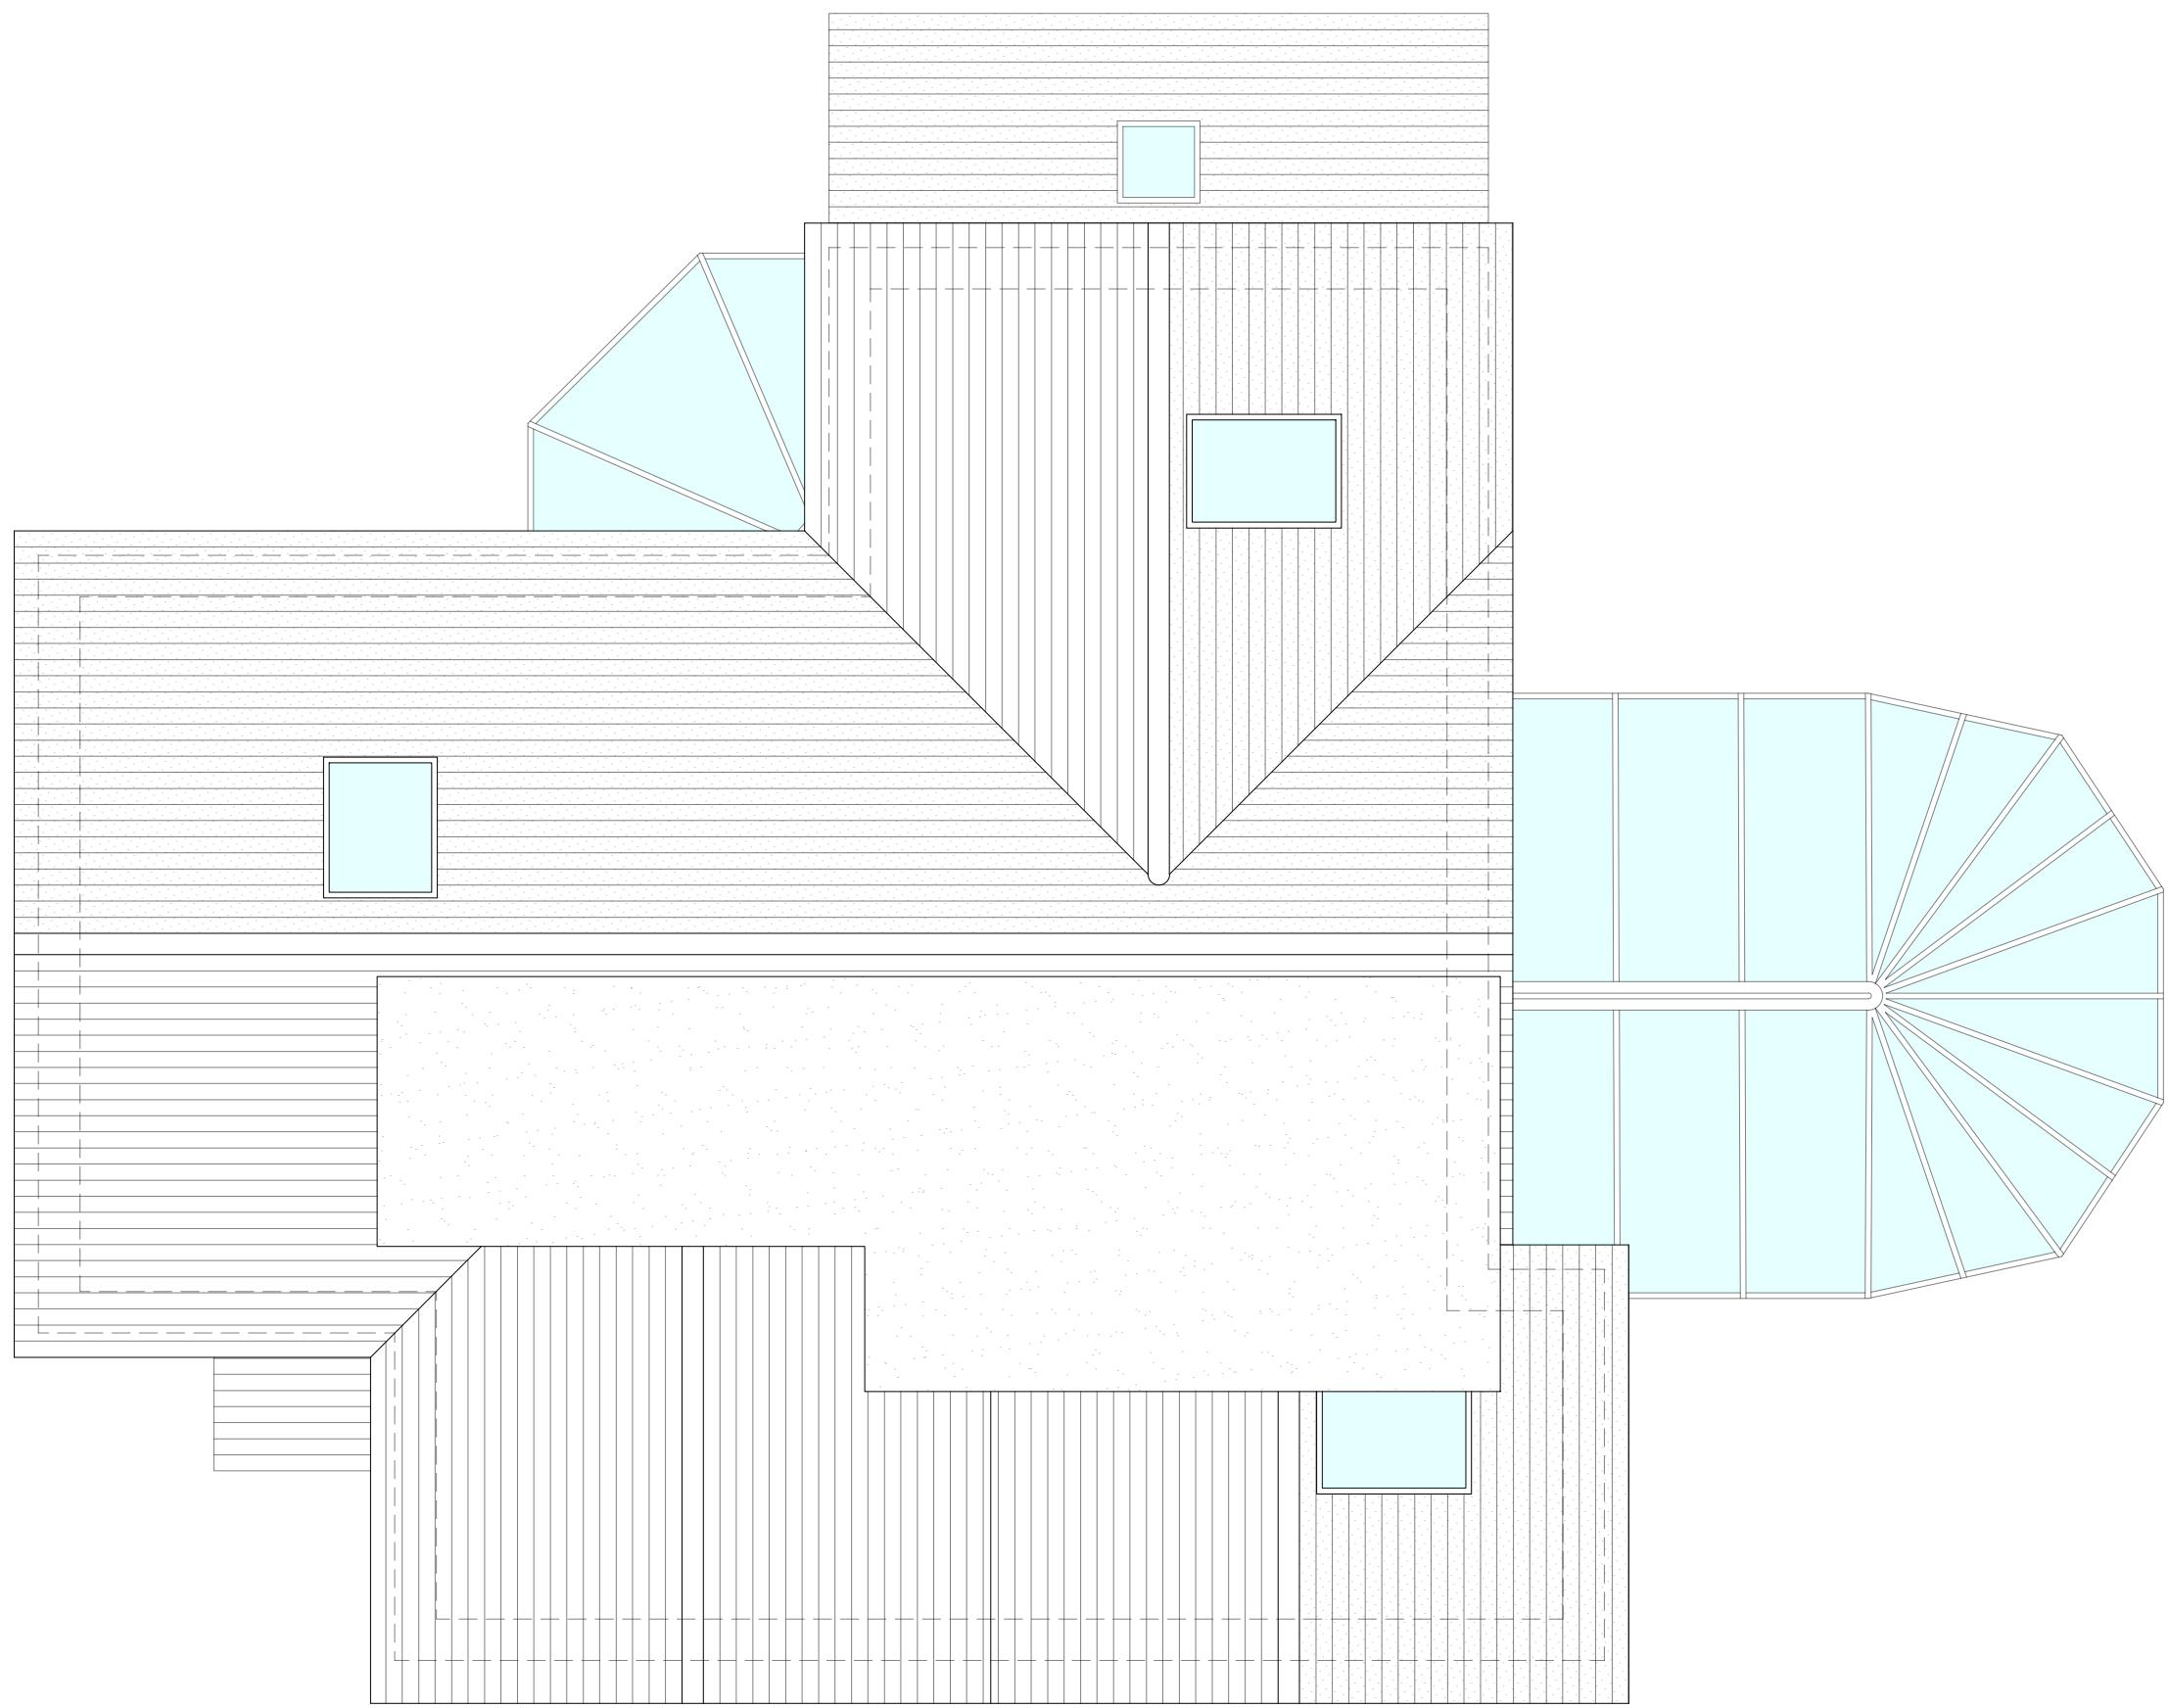

proposed roof floor plan 1:50

Stage

Proposed

Client

Mr & Mrs Aloy

Site address
The Vicarage Cottage
Sayers Common
Hassocks
BN6 9HN

Drawing title

Proposed: Floor Plans

Scale:	Paper size:	Drawn:	Checked:
In drawing	A1	B Garrish	Director
Project No:	Drawing No:	Revision:	Date:
120	P. 01		18/03/2026