



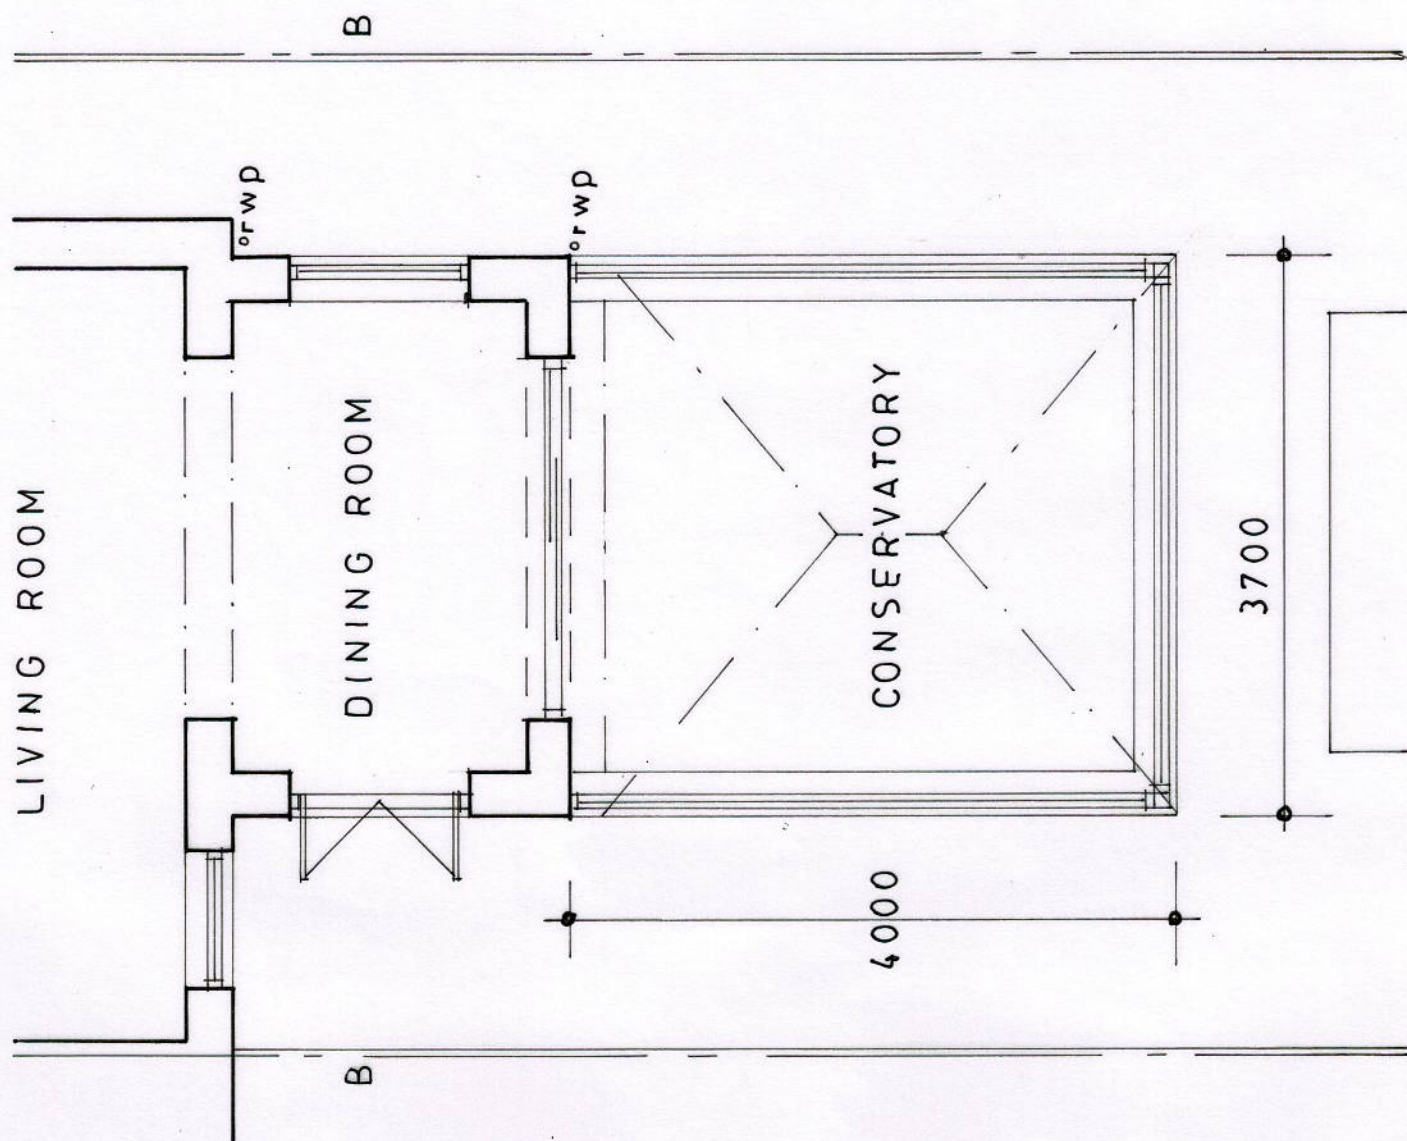

GROUND FLOOR PLAN

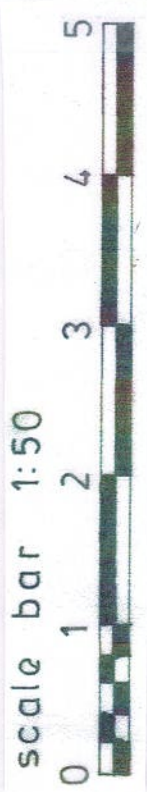

Belmont Designs Practice Limited
 37 Ashenground Road
 Haywards Heath
 West Sussex
 RH16 4PS
 email: james@belmont-designs.co.uk

Architectural Practice

Client: Mr & Mrs D St.Clair
 Site: 3 Longhurst Burgess Hill RH15 0TG
 Project: Proposed conservatory to the rear of the property
 Date: April 2026
 Scale: 1:50
 Drawn: JTM
 Drawing No: B.029.26.05
 copyright and all dimensions to be checked prior to commencement
Proposed Ground Floor Plan