


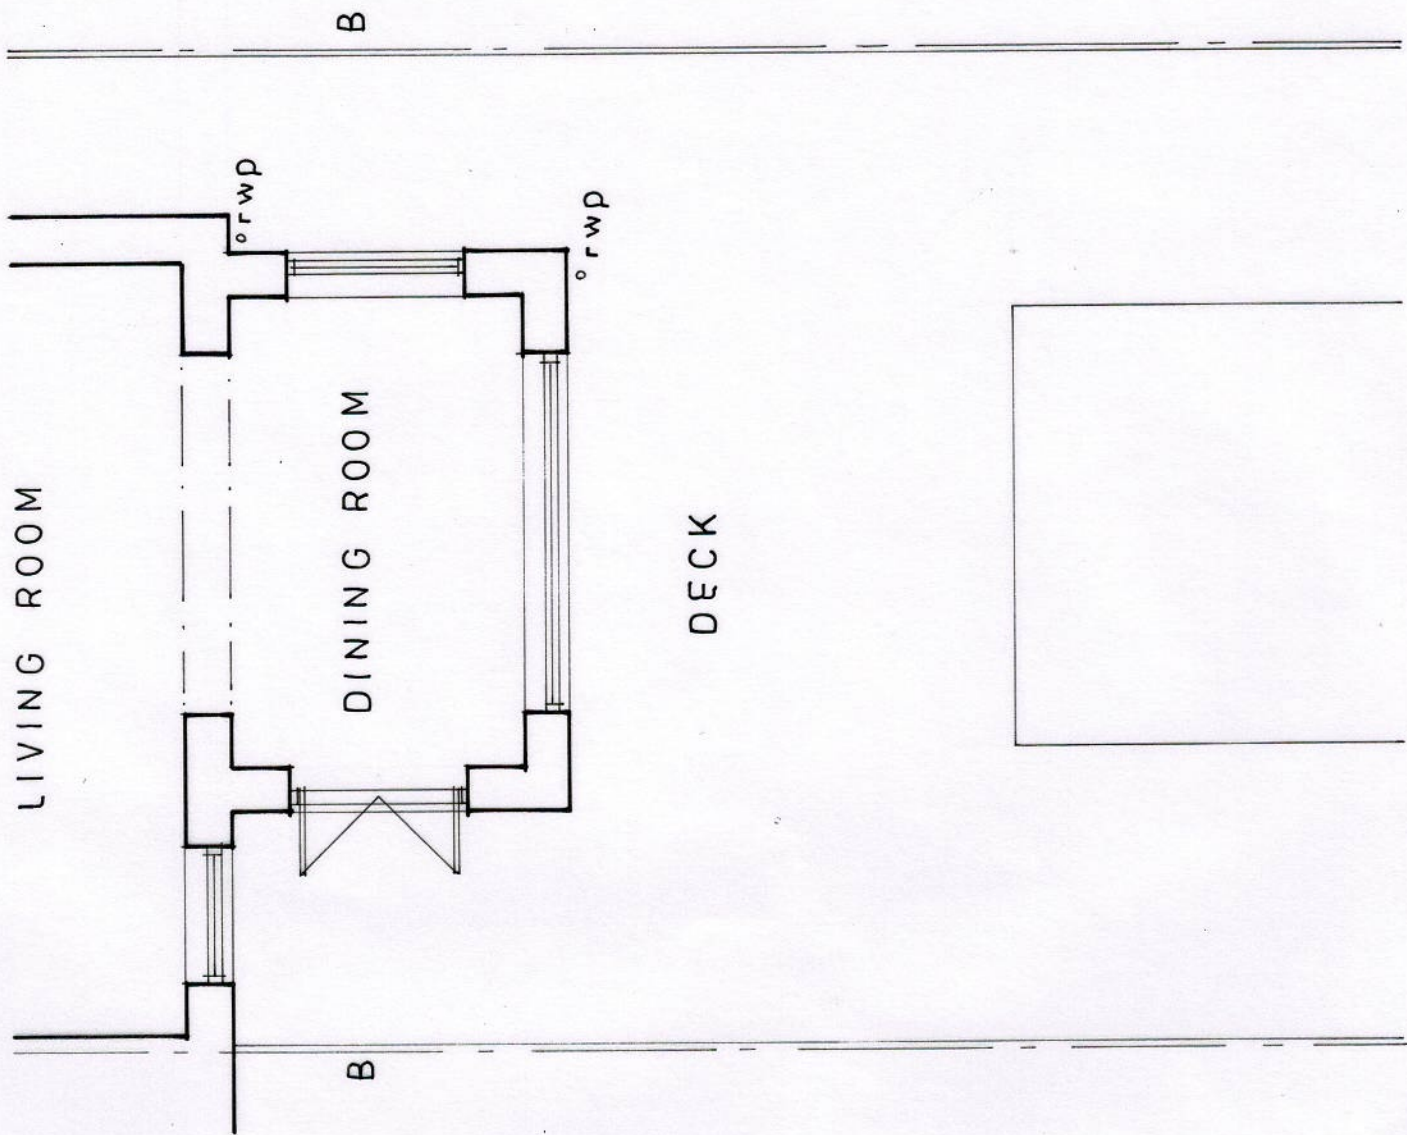

GROUND FLOOR PLAN

**Belmont Designs Practice  
Limited**

37 Ashenground Road  
Haywards Heath  
West Sussex  
RH16 4PS  
email:james@belmont-designs.co.uk

**Architectural Practice**

Client: Mr & Mrs D St.Clair  
Site: 3 Longhurst  
Burgess Hill  
RH15 0TG  
Project: Proposed conservatory  
to the rear of the  
property  
Date: April 2026  
Scale: 1:50  
Drawn: JTM  
Drawing No: B.029.26.02

copyright and all  
dimensions to be  
checked prior to  
commencement

Existing Ground Floor Plan