



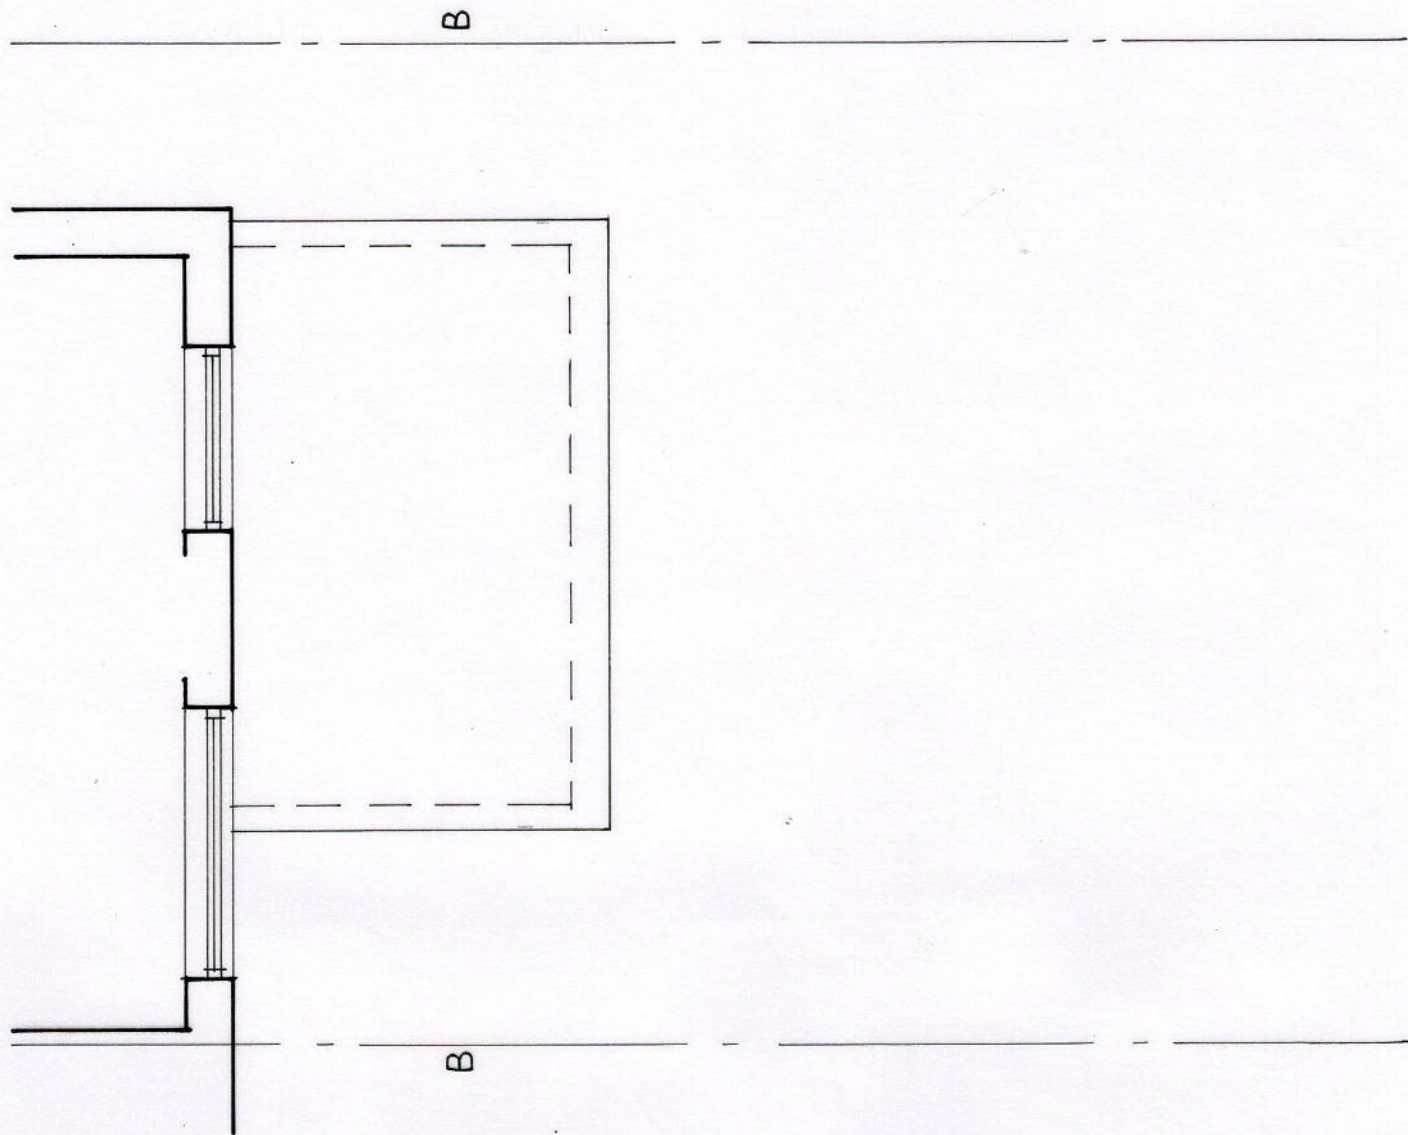

ROOF PLAN

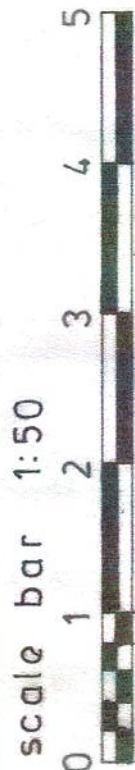

**Belmont Designs Practice
Limited**
37 Ashenground Road
Haywards Heath
West Sussex
RH16 4PS
email:james@belmont-designs.co.uk

Architectural Practice

Client: Mr & Mrs D St.Clair
Site: 3 Longhurst
Burgess Hill
RH15 0TG
Project: Proposed conservatory
to the rear of the
property
Date: April 2026
Scale: 1:50
Drawn: JTM
Drawing No: B.029.26.03
copyright and all
dimensions to be
checked prior to
commencement
Existing Roof Plan