

NOTES RELATING TO THIS DRAWING

ALL DIMENSIONS ARE TO BE CHECKED ON SITE PRIOR TO COMMENCEMENT OF ANY WORKS, AND ANY DISCREPANCIES REPORTED IMMEDIATELY TO THE ARCHITECT/DESIGNER.

THIS DRAWING IS TO BE READ IN CONJUNCTION WITH ALL OTHER DESIGN TEAM DETAILS AND SPECIFICATIONS.

DO NOT SCALE FROM DRAWINGS, EXCEPT FOR THE PURPOSES OF PLANNING ASSESSMENT.

LEGEND:

- RETAINED STRUCTURE
- NEW CAVITY WALL
- NEW STUD WALL
- NEW BLOCKWORK WALL
- NEW TIMBER STUDWORK WITH 50mm CAVITY

SCALE BAR FOR 1:100



Rev.	Description	By	Chkd.	Date
P1	ISSUE FOR INFORMATION	SPS	SPS	APR 26

Title:	ISSUE FOR INFORMATION
--------	-----------------------

Client:	
---------	--

Project:	60 CANTS LANE, BURGESS HILL, RH15 0LS
----------	---------------------------------------


Drawing:	EXISTING PLANS AND ELEVATIONS
----------	-------------------------------

Drawn:	SS	Chkd:	SS
--------	----	-------	----

Drawing Status:	PLANNING ISSUE	Rev.	P1
-----------------	----------------	------	----


Scale:	Noted @ A3	Date	APR 26
--------	------------	------	--------

Job No.	PSD/2025/686	Drawing No.	A02
---------	--------------	-------------	-----

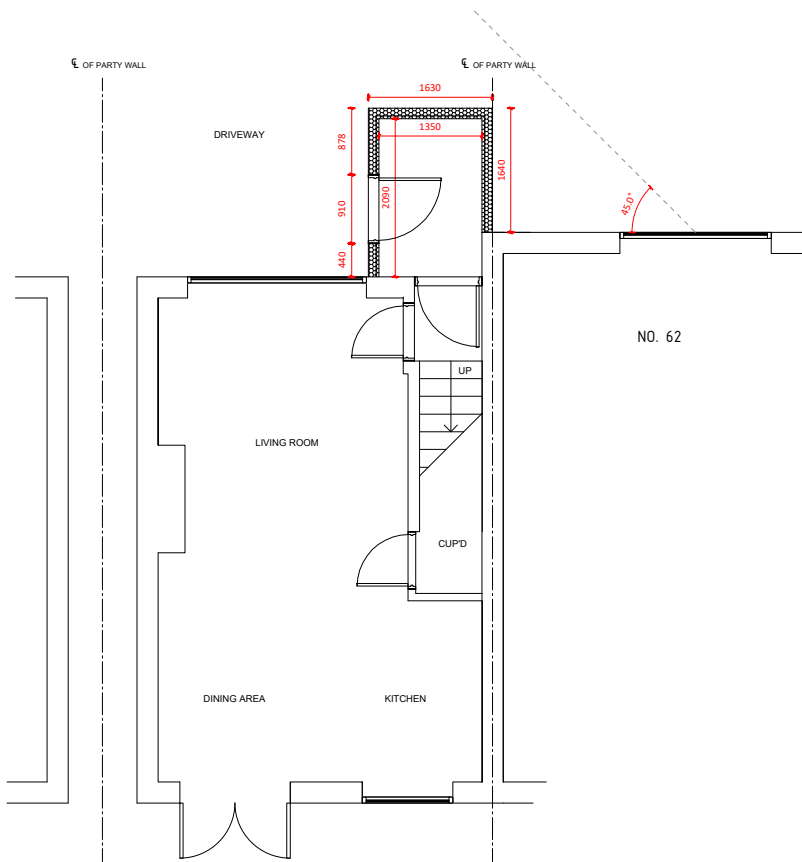


GROUND FLOOR (existing)
Scale 1:100


- NOTES:
- TIMBER CLADDING FINISH TO NEW WALL
 - TILED FINISH TO MATCH EXISTING ROOF
 - NEW DOOR TO MATCH EXISTING APPEARANCE

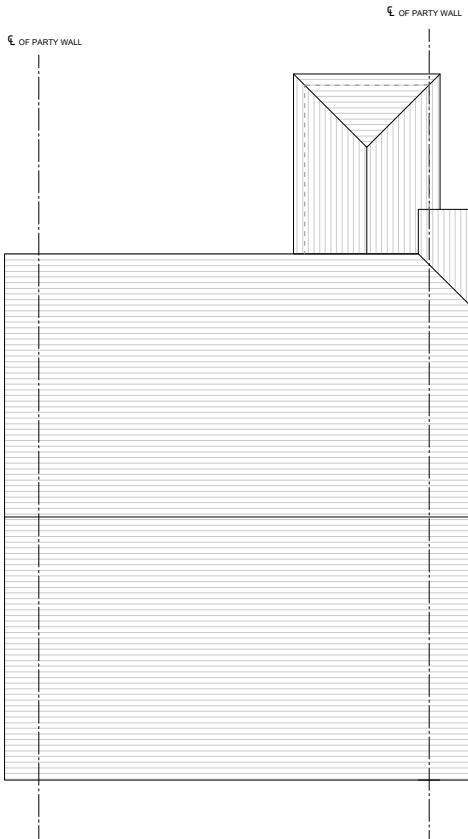


ROOF PLAN (existing)
Scale 1:100

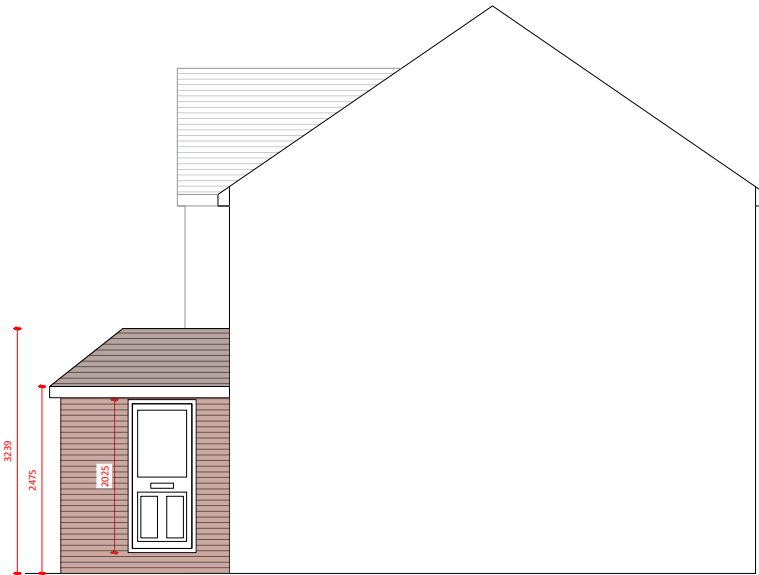


SIDE ELEVATION 1 (existing)
Scale 1:100

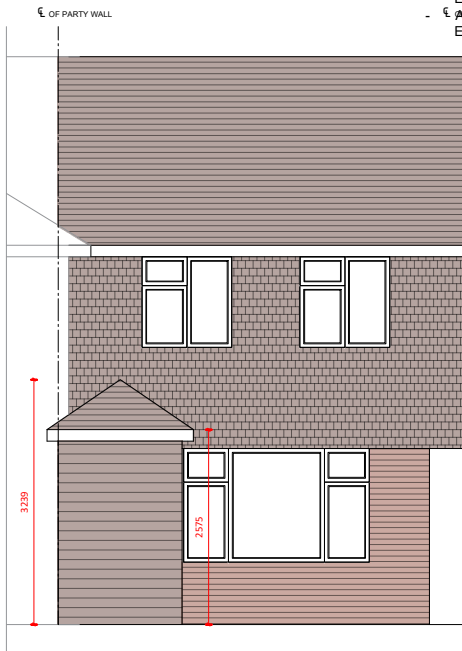

FRONT ELEVATION (existing)
Scale 1:100

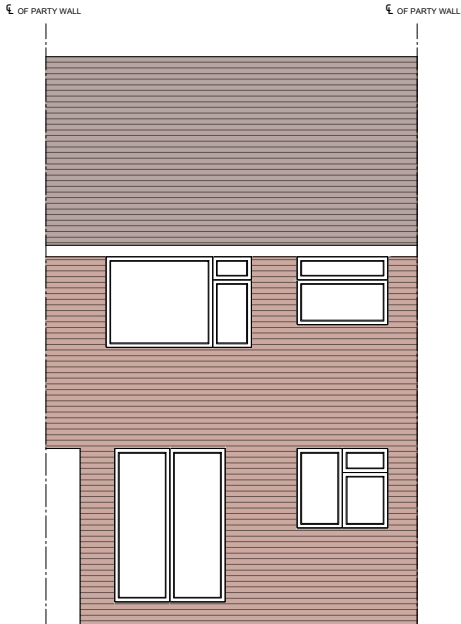

REAR ELEVATION (existing)
Scale 1:100

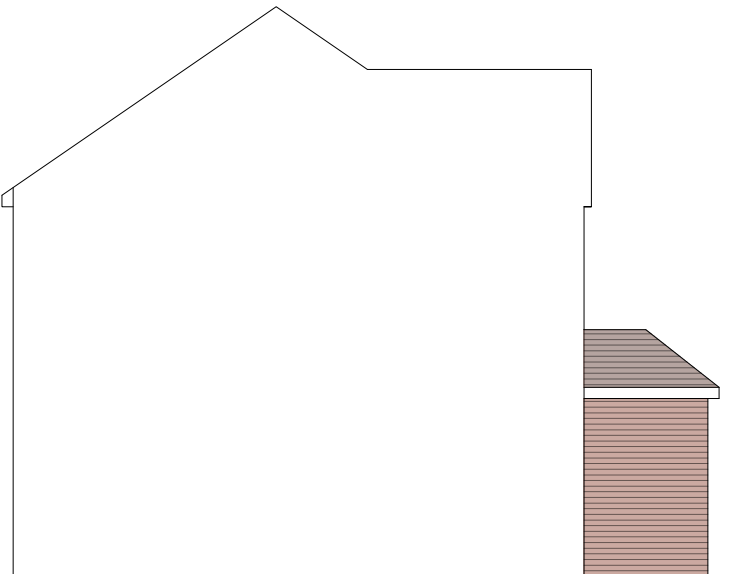

SIDE ELEVATION 2 (existing)
Scale 1:100