




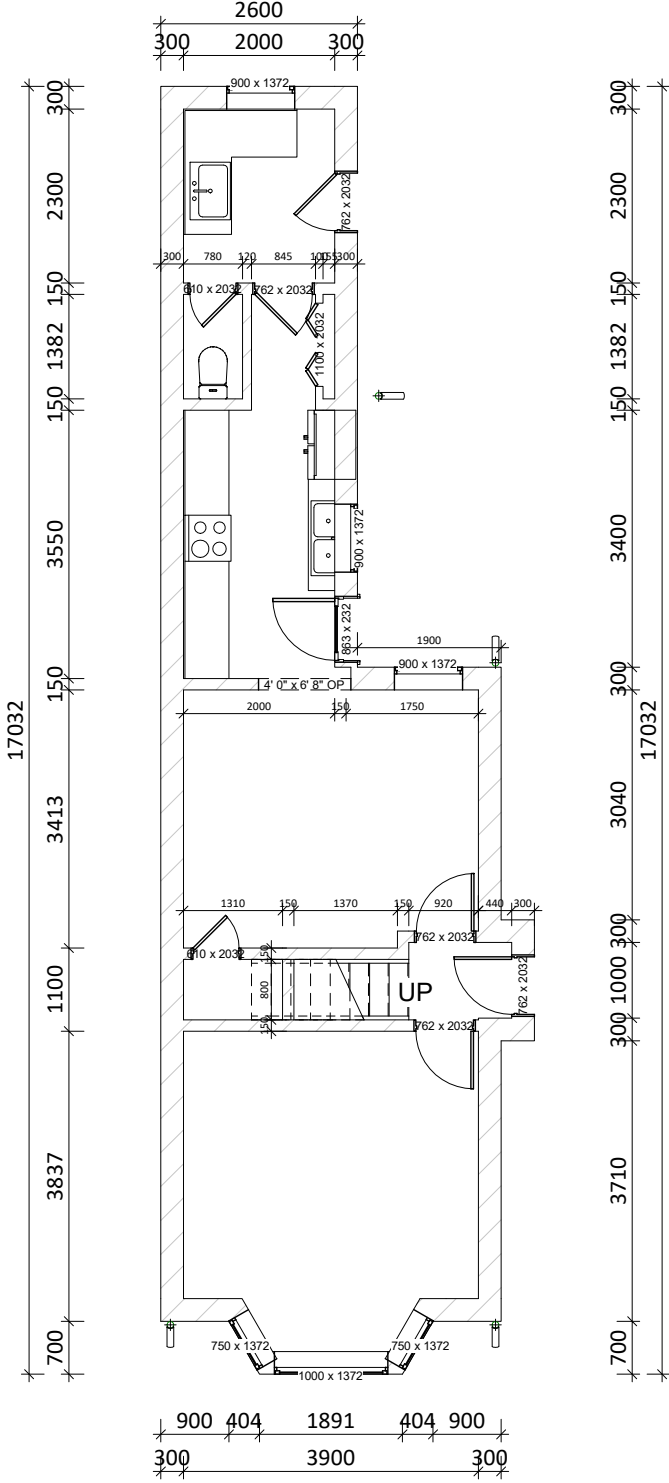

EXISTING GROUND FLOOR PLAN
1 : 100 @A1; 1:200 @A3

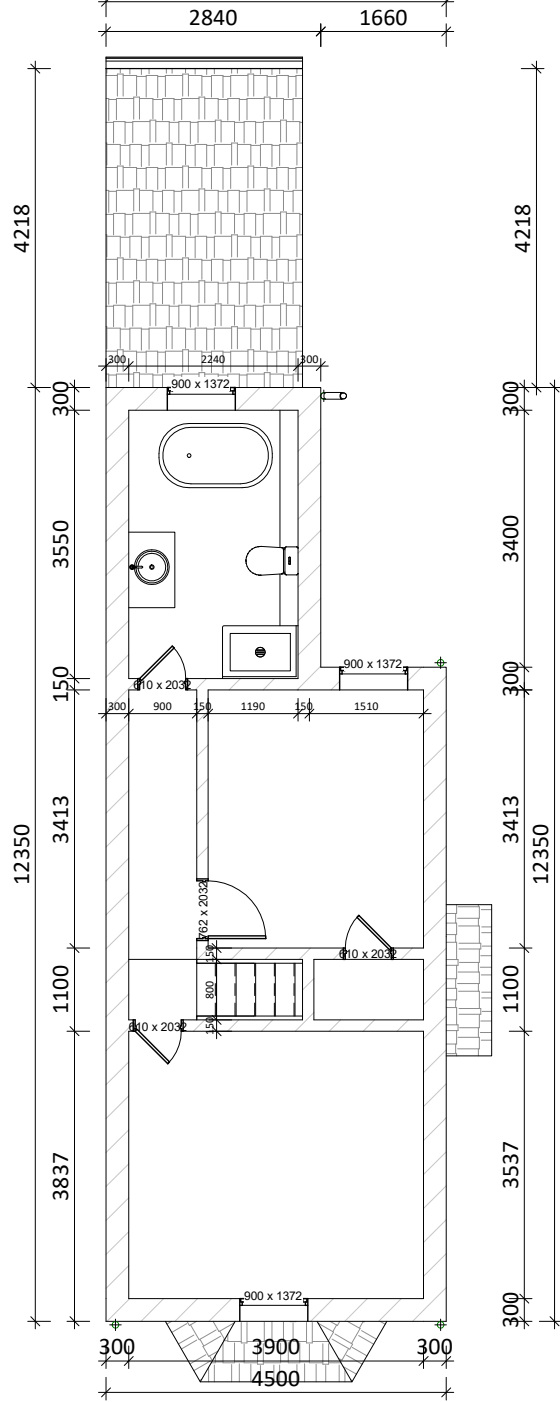


EXISTING FIRST FLOOR
1 : 100 @A1; 1:200 @A3

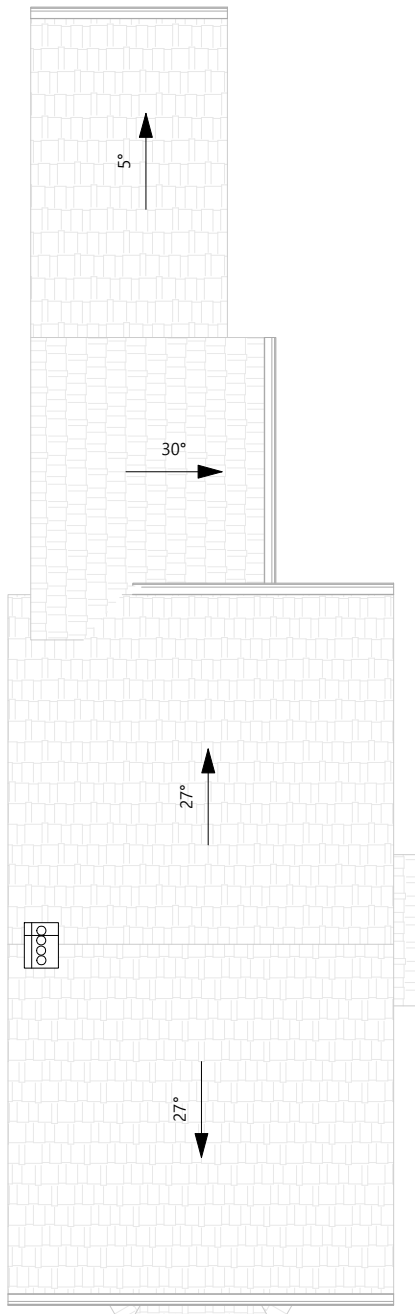


EXISTING ROOF PLAN
1:100 @A1; 1:200 @A3




LOCATION PLAN
1 : 1250

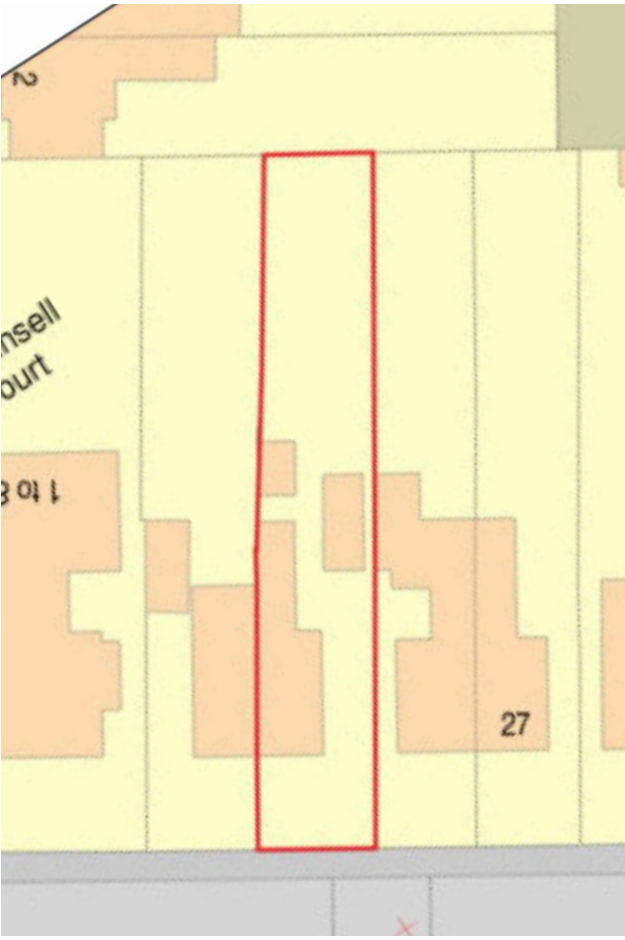


EXISTING SITE PLAN
1 : 500

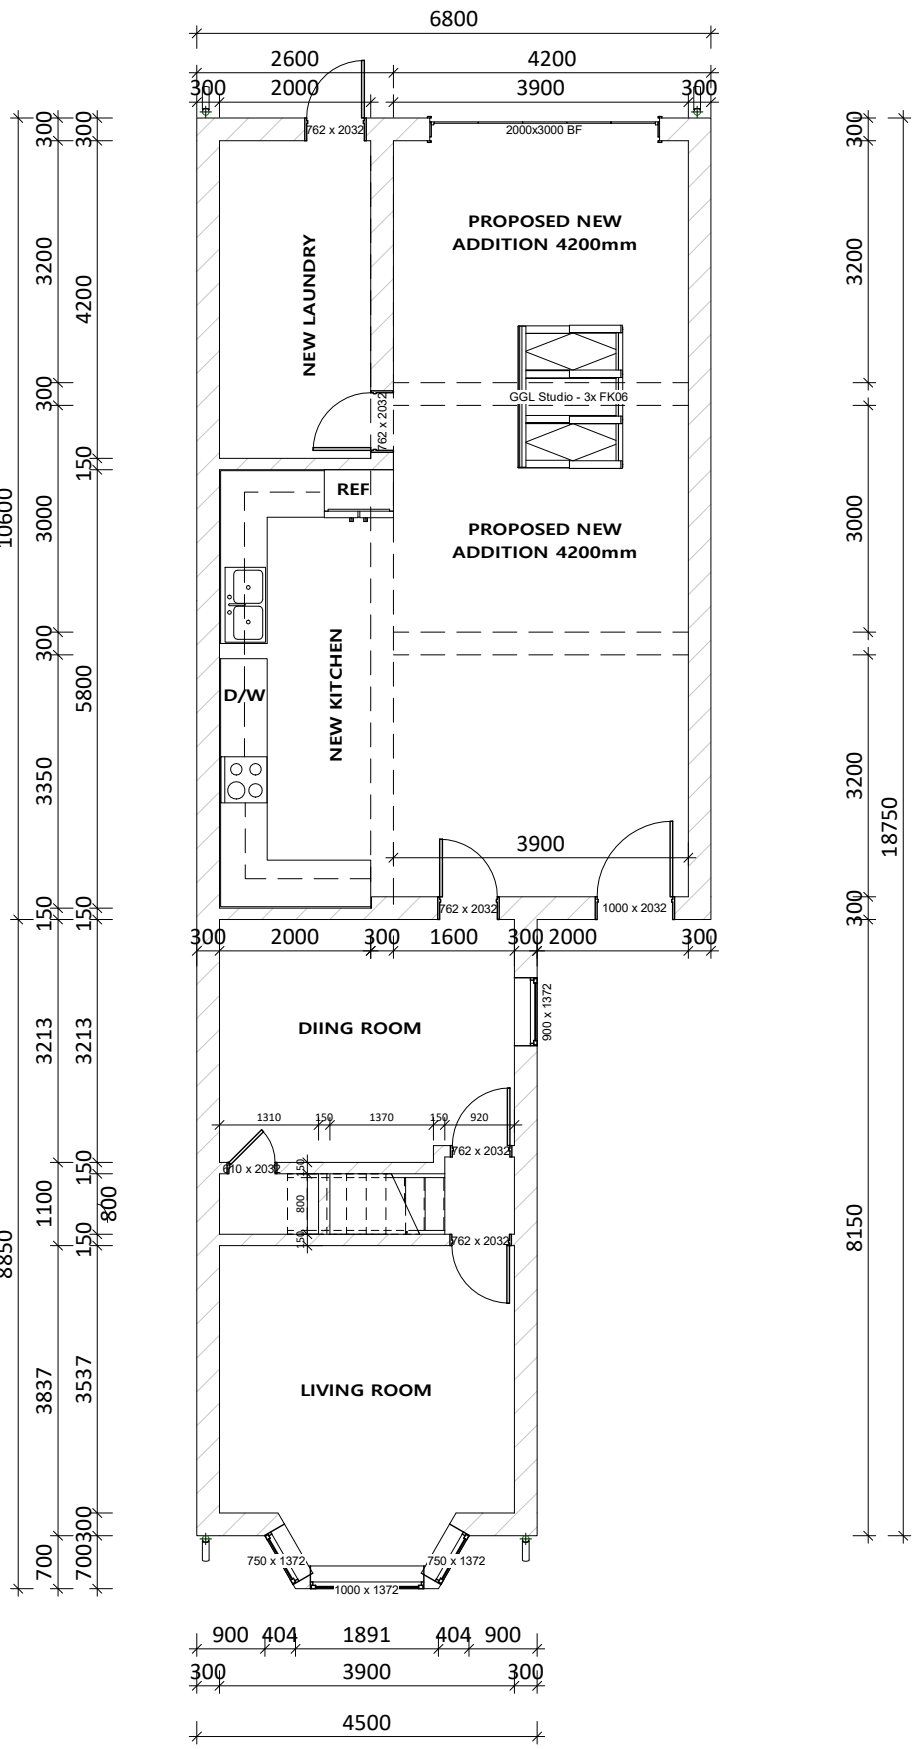


PROPOSED GROUND FLOOR
1 : 100 @A1; 1:200 @A3

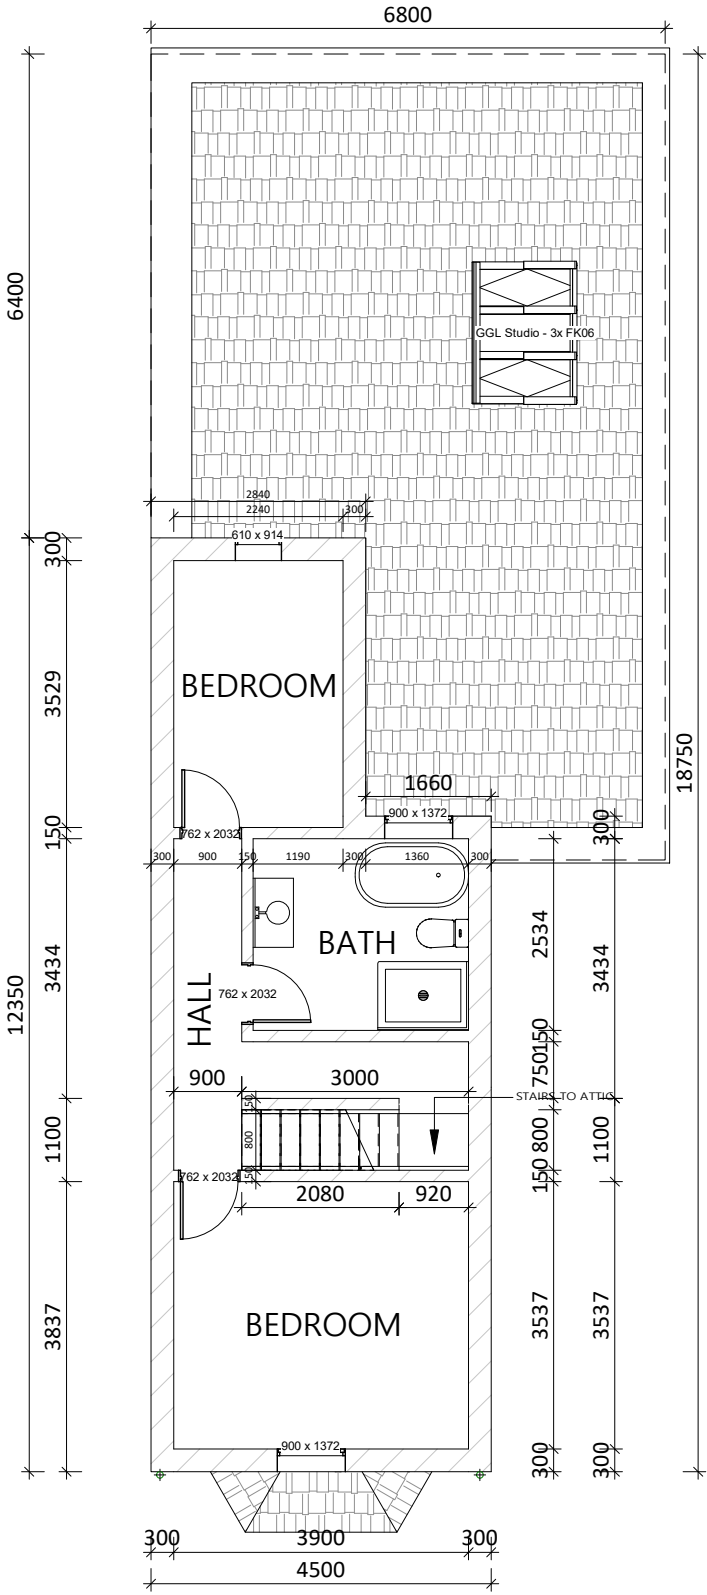


PROPOSED FIRST FLOOR PLAN
1 : 100 @A1; 1:200 @A3

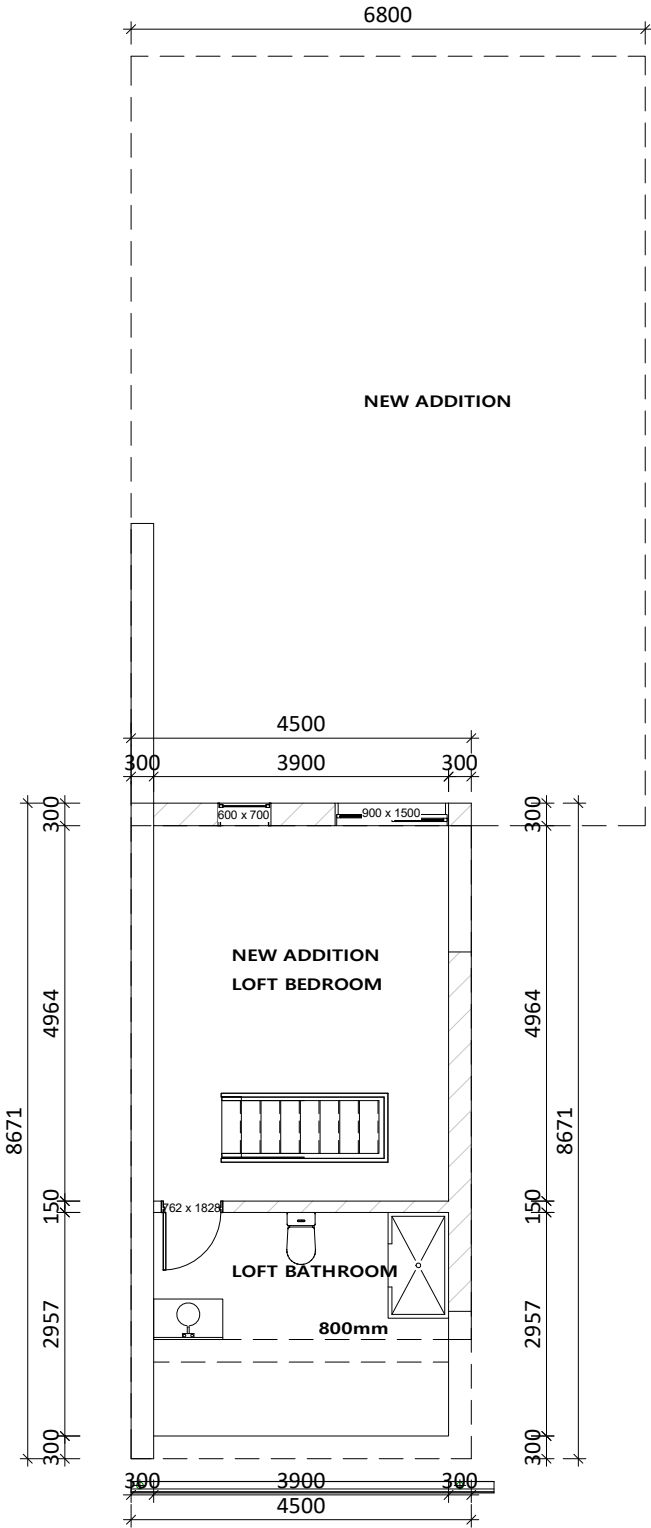

LOFT SPACE
1 : 100 @A1; 1:200 @A3








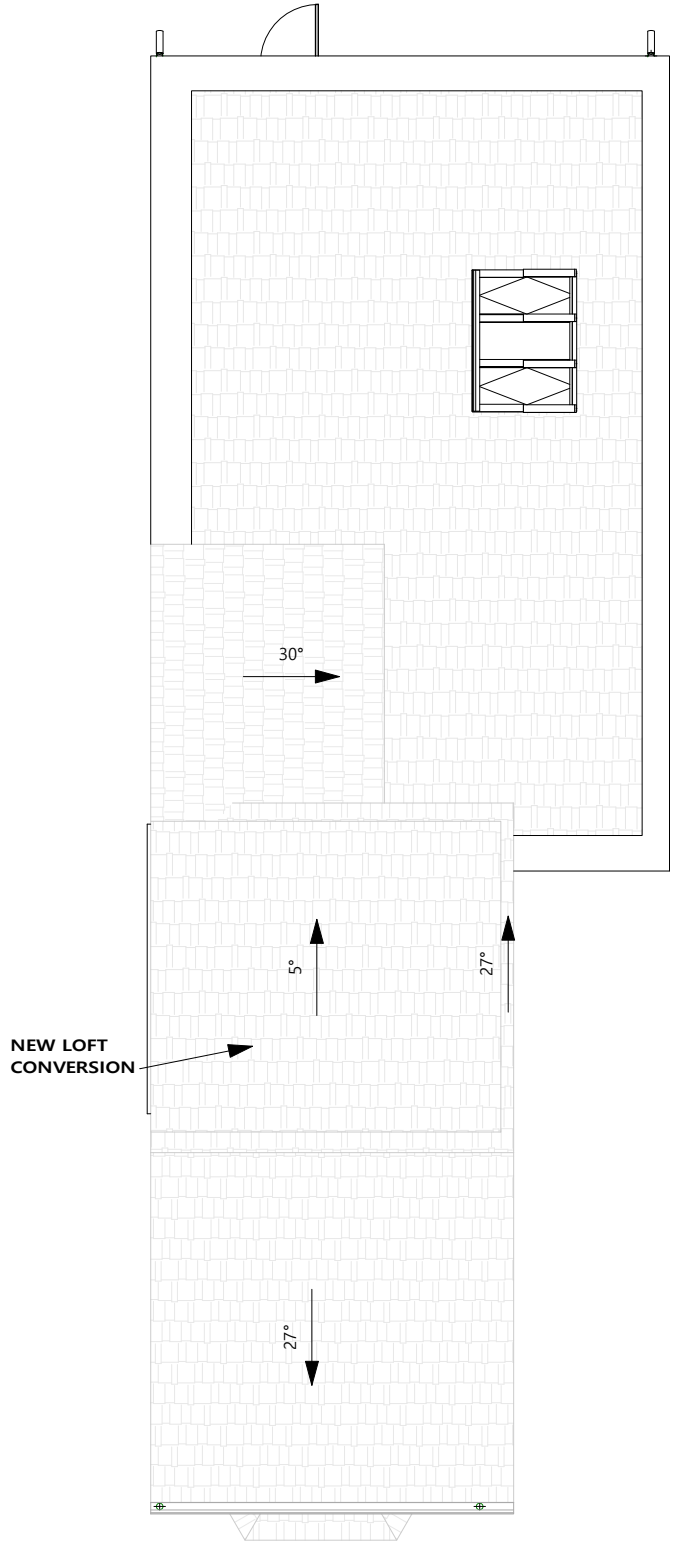


PROPOSED ROOF PLAN
1 : 100 @A1; 1:200 @A3

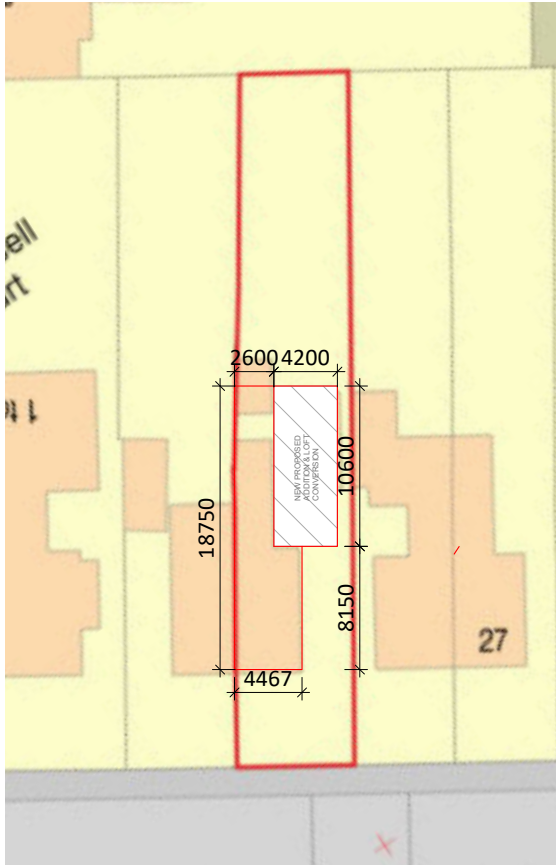

PROPOSED SITE PLAN
1 : 500

FOR PLANNING

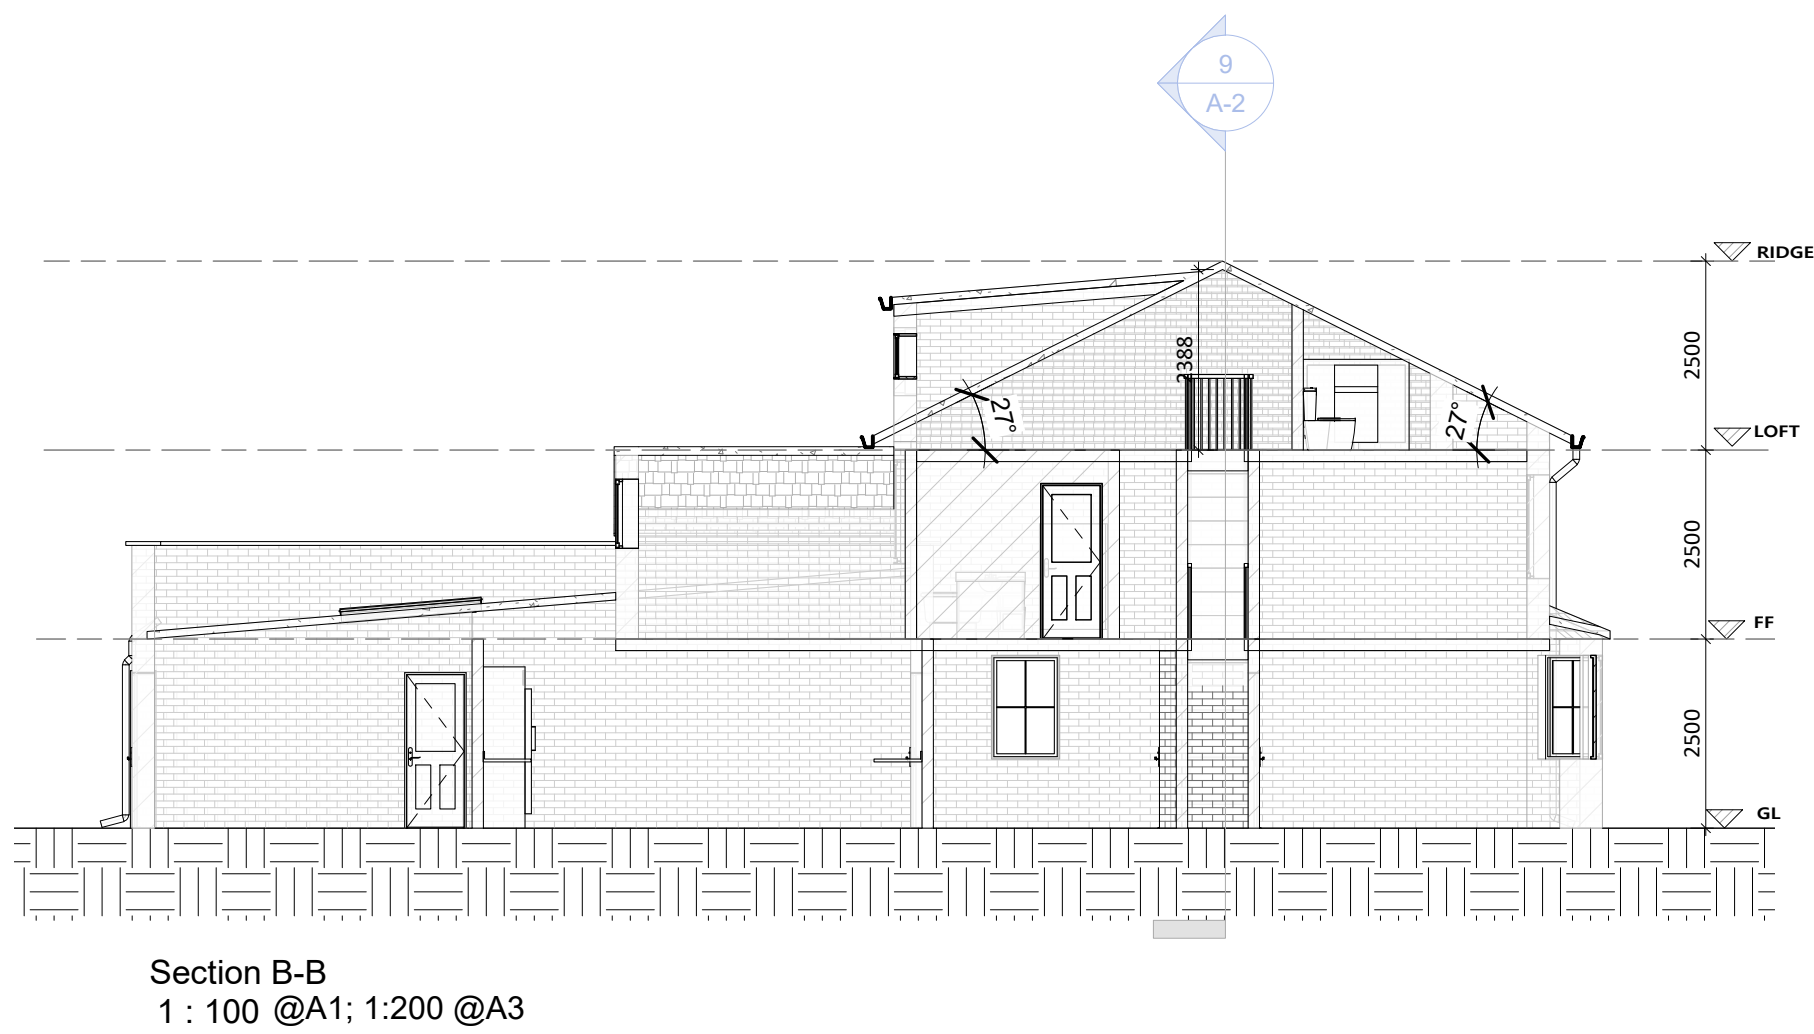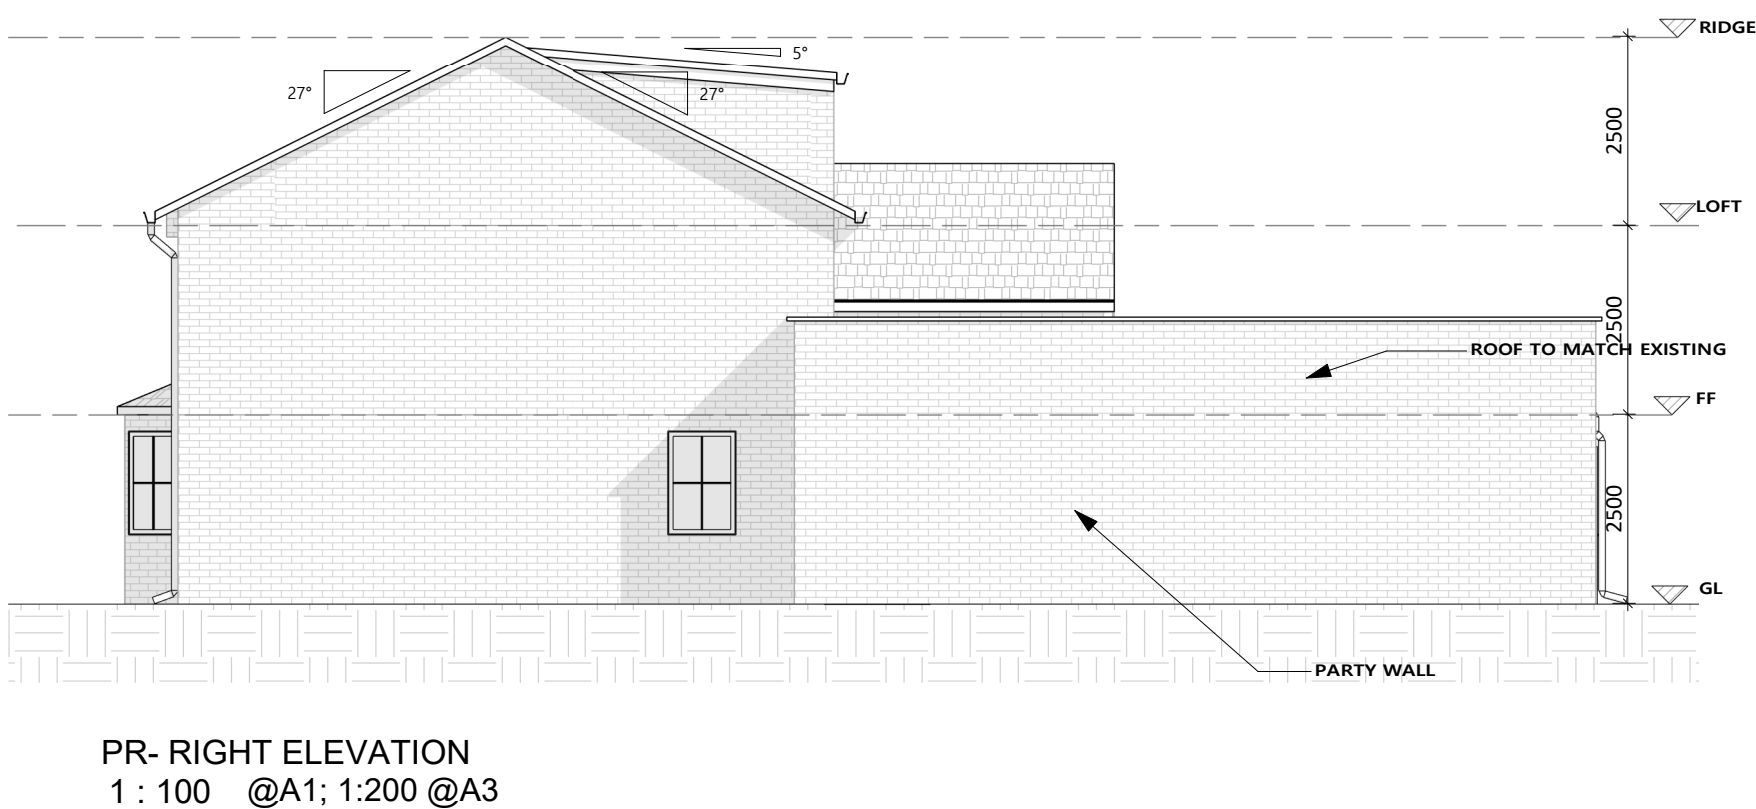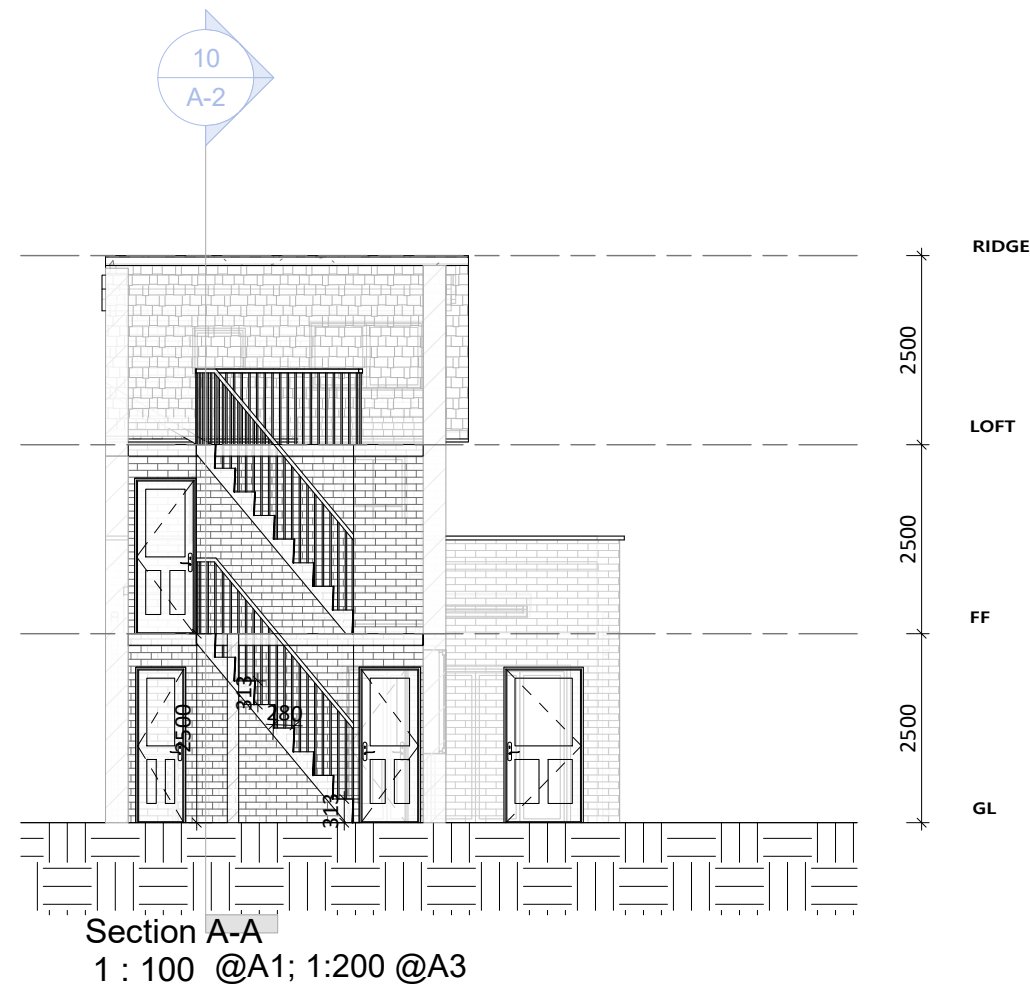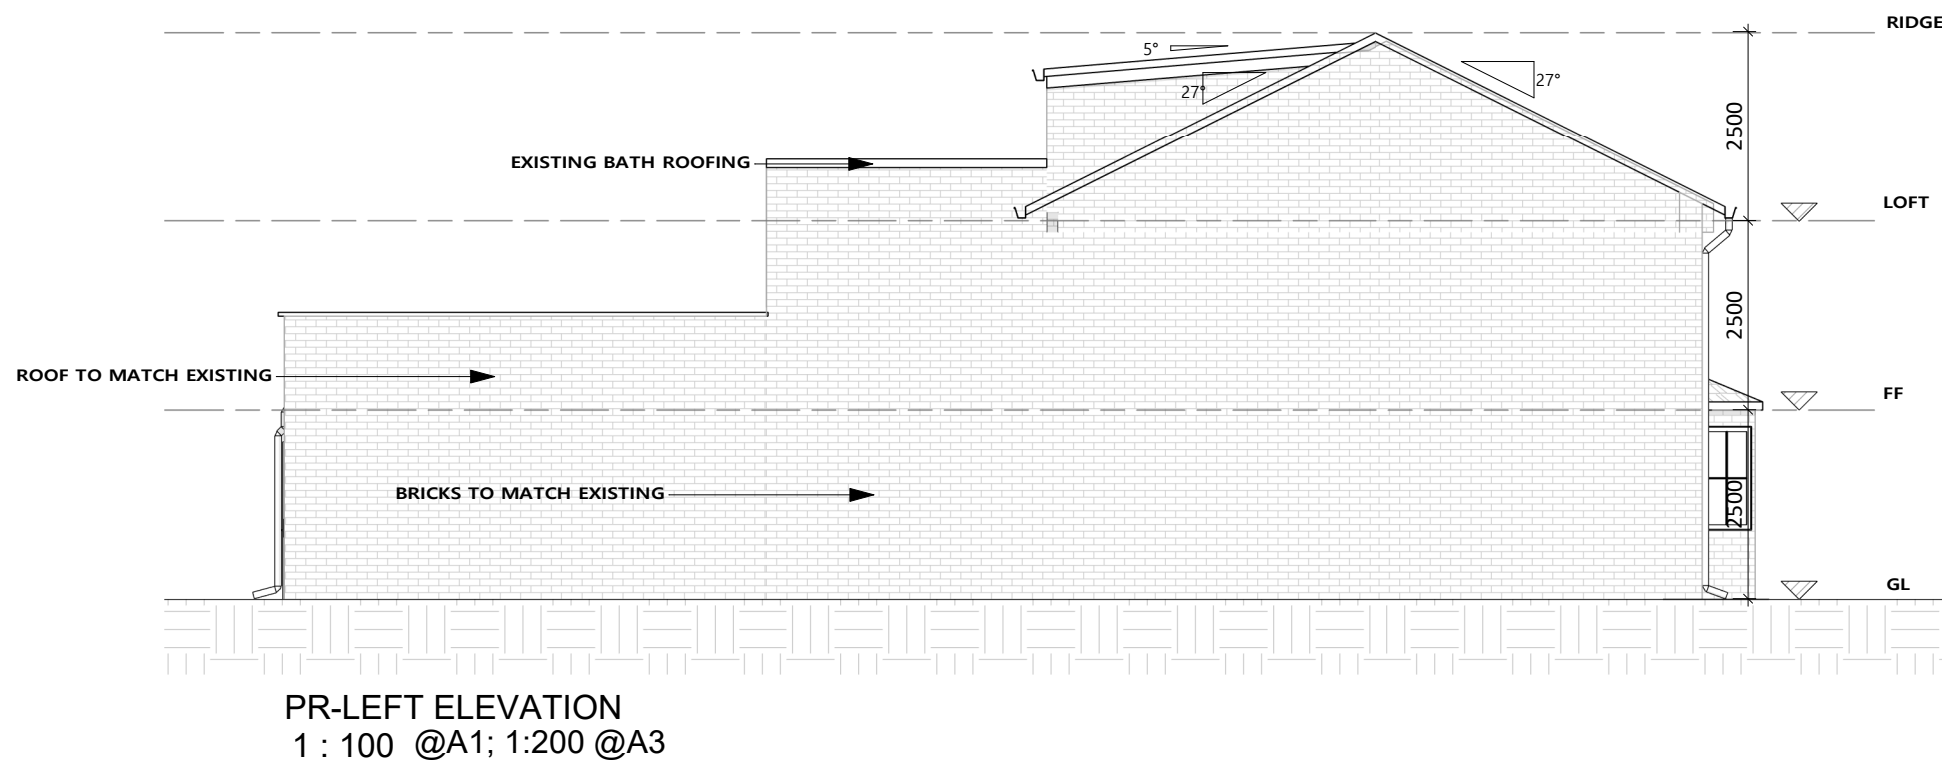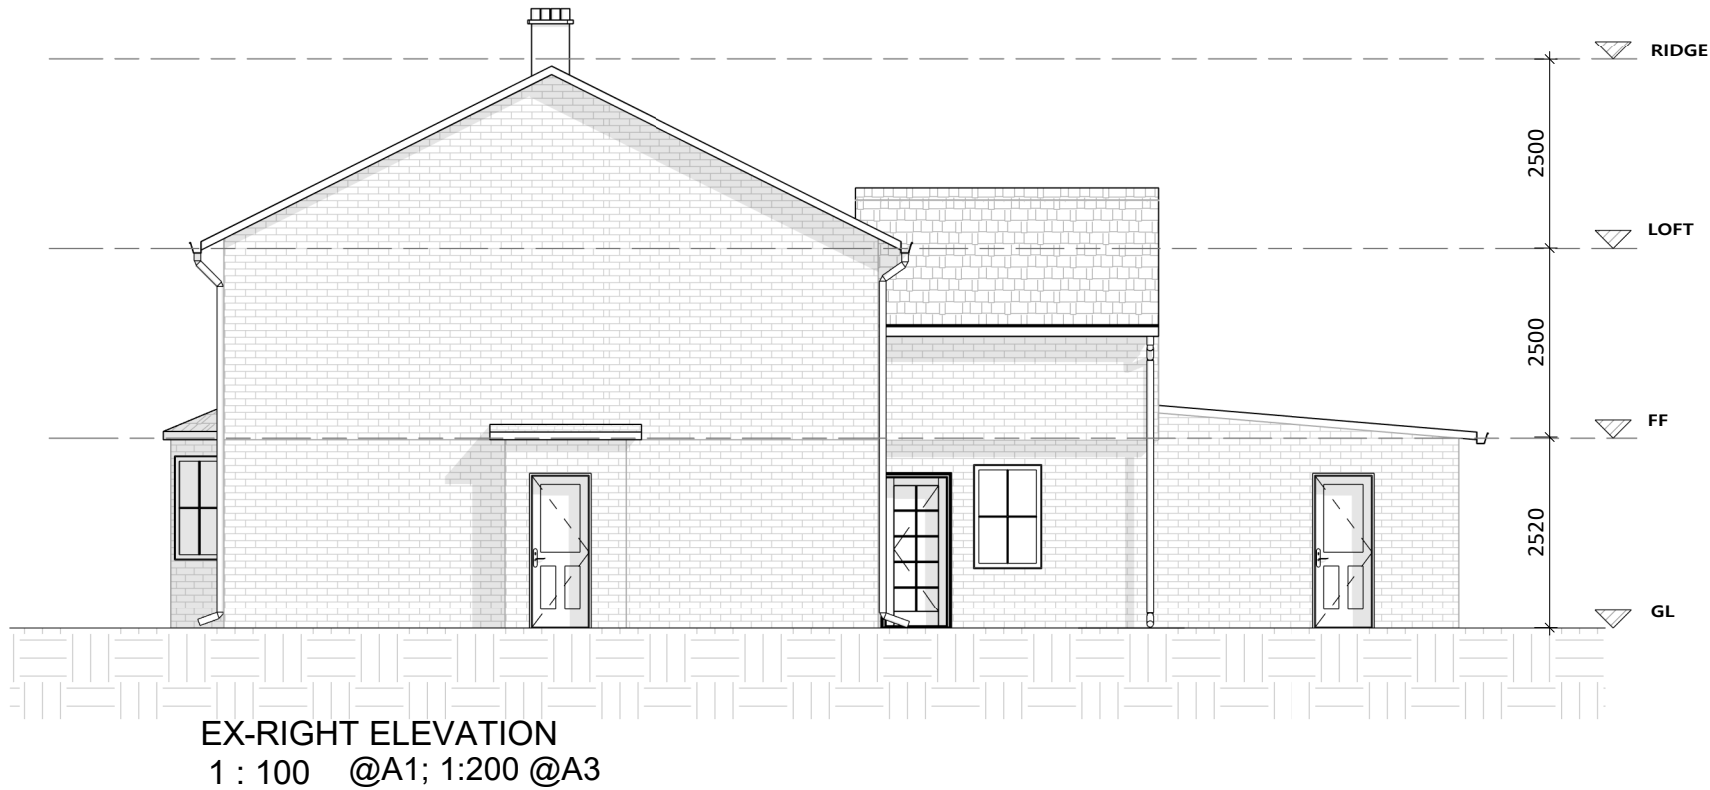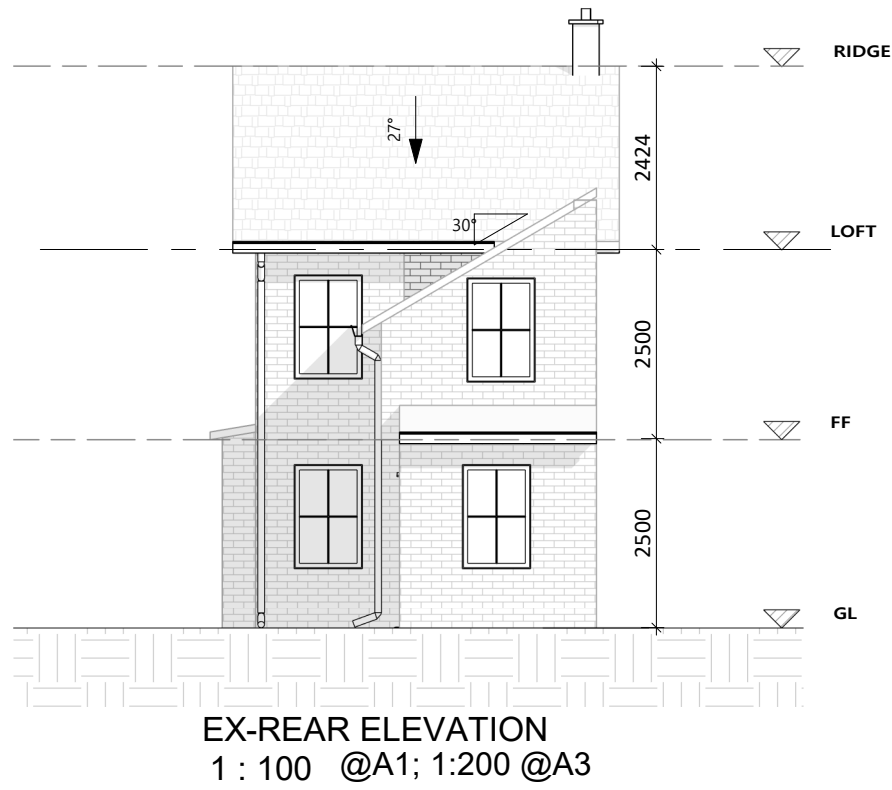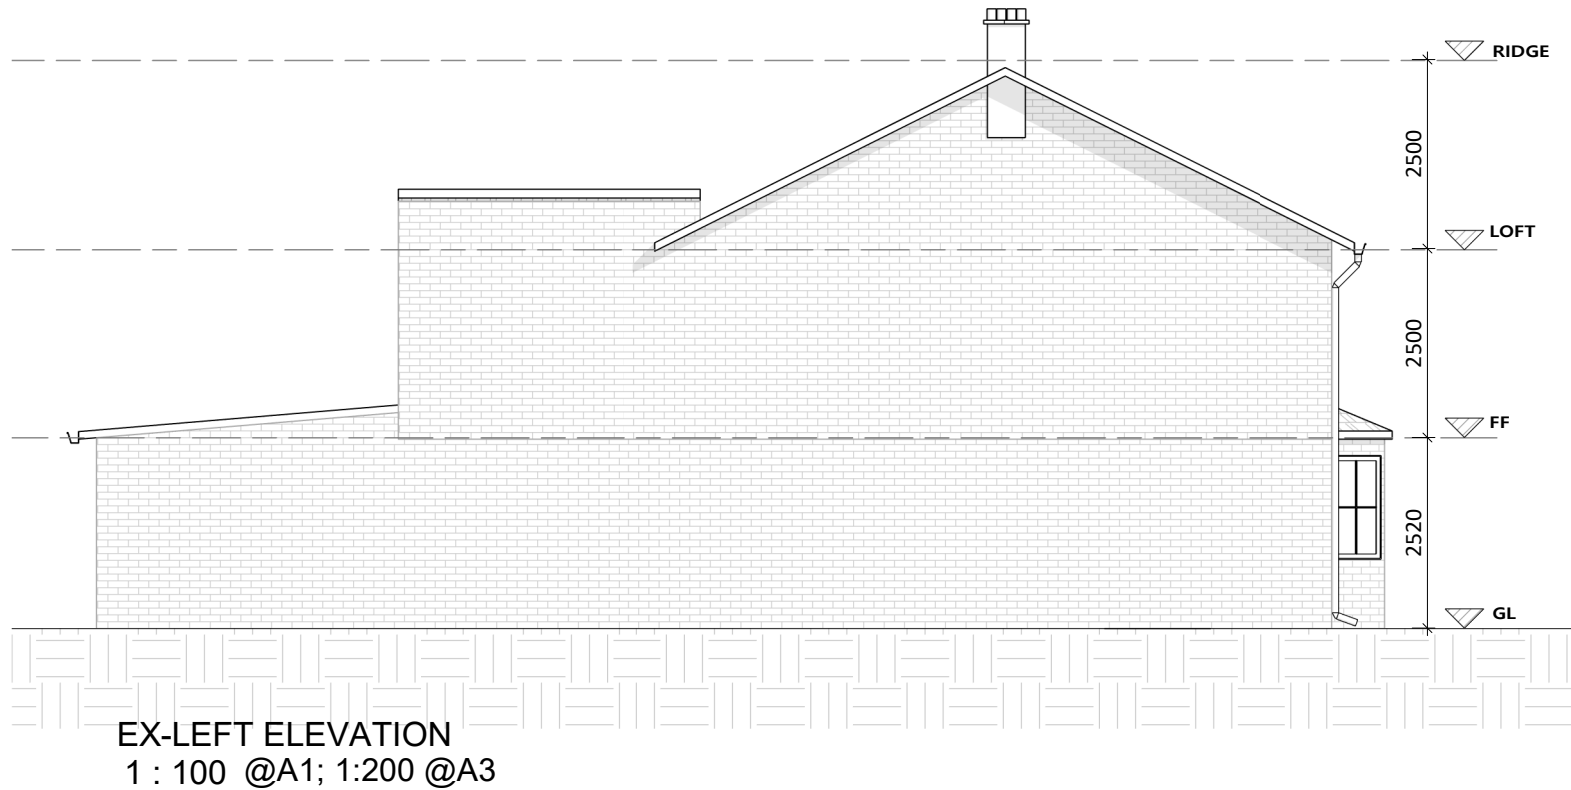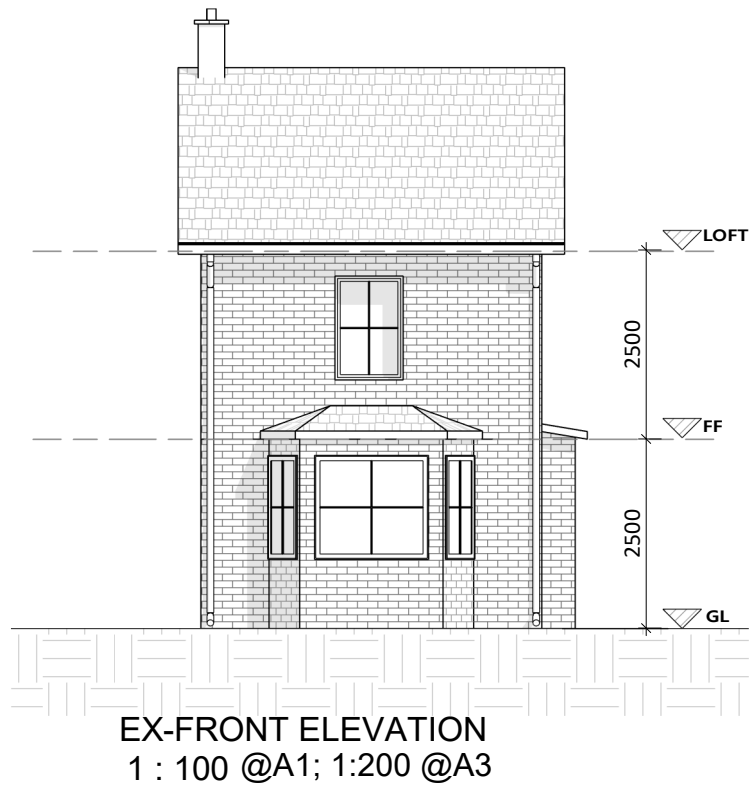

FOR PLANNING

FRANKLYNN ROAD, HAYWARDS HEATH, RH16 - GROUND FLOOR EXTENSION & LOFT CONVERSION W. INT. ALTERATIONS

Job No 2508

Date: 04-May-2025

Prepared for MR, PAUL LODGE


Drawing EXISTING & PROPOSED ELEVATIONS

Scale: 1 : 100

(A1) 1 2 3 4 5

Drawing No A1-02

Issue A

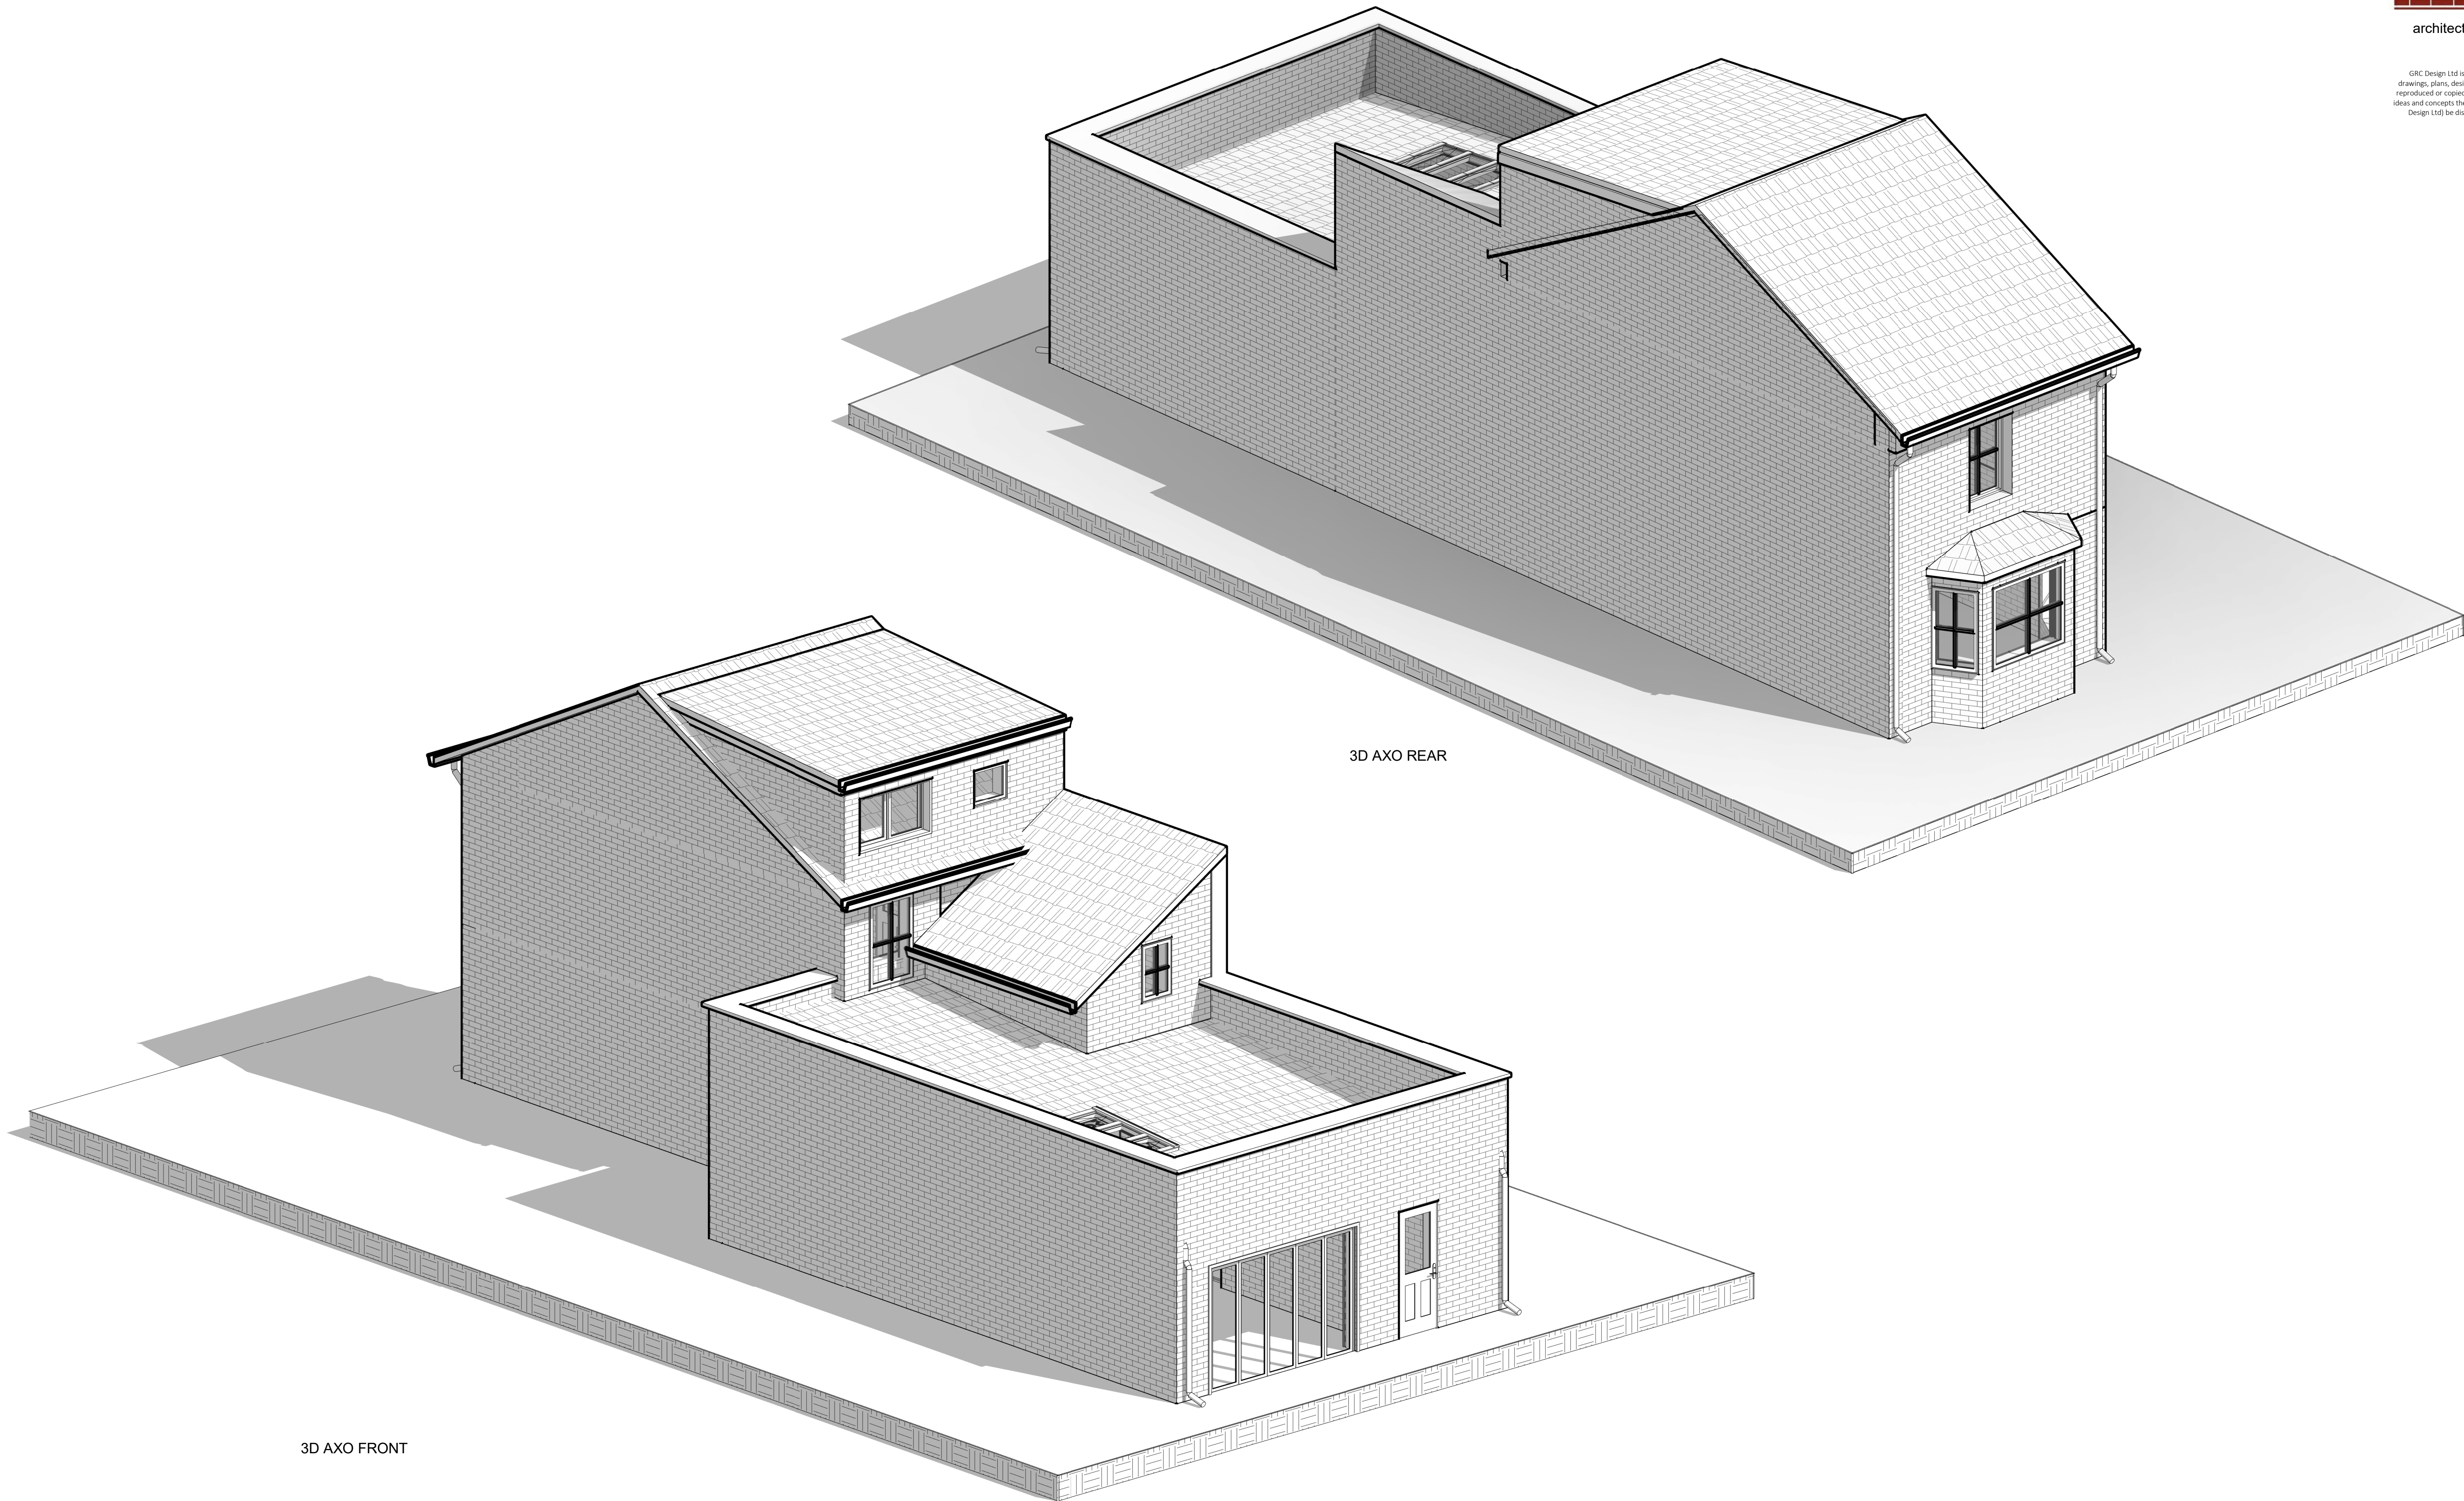

FOR PLANNING

FRANKLYNN ROAD, HAYWARDS HEATH, RH16 - GROUND FLOOR EXTENSION & LOFT CONVERSION W. INT. ALTERATIONS

Job No 2508

Date: 04-May-2025

Prepared for MR, PAUL LODGE

Drawing 3D AXONOMETRIC VIEWS

Scale:

(A1) 1 2 3 4 5

Drawing No A1-03

Issue A