




Existing floor plan 1.100

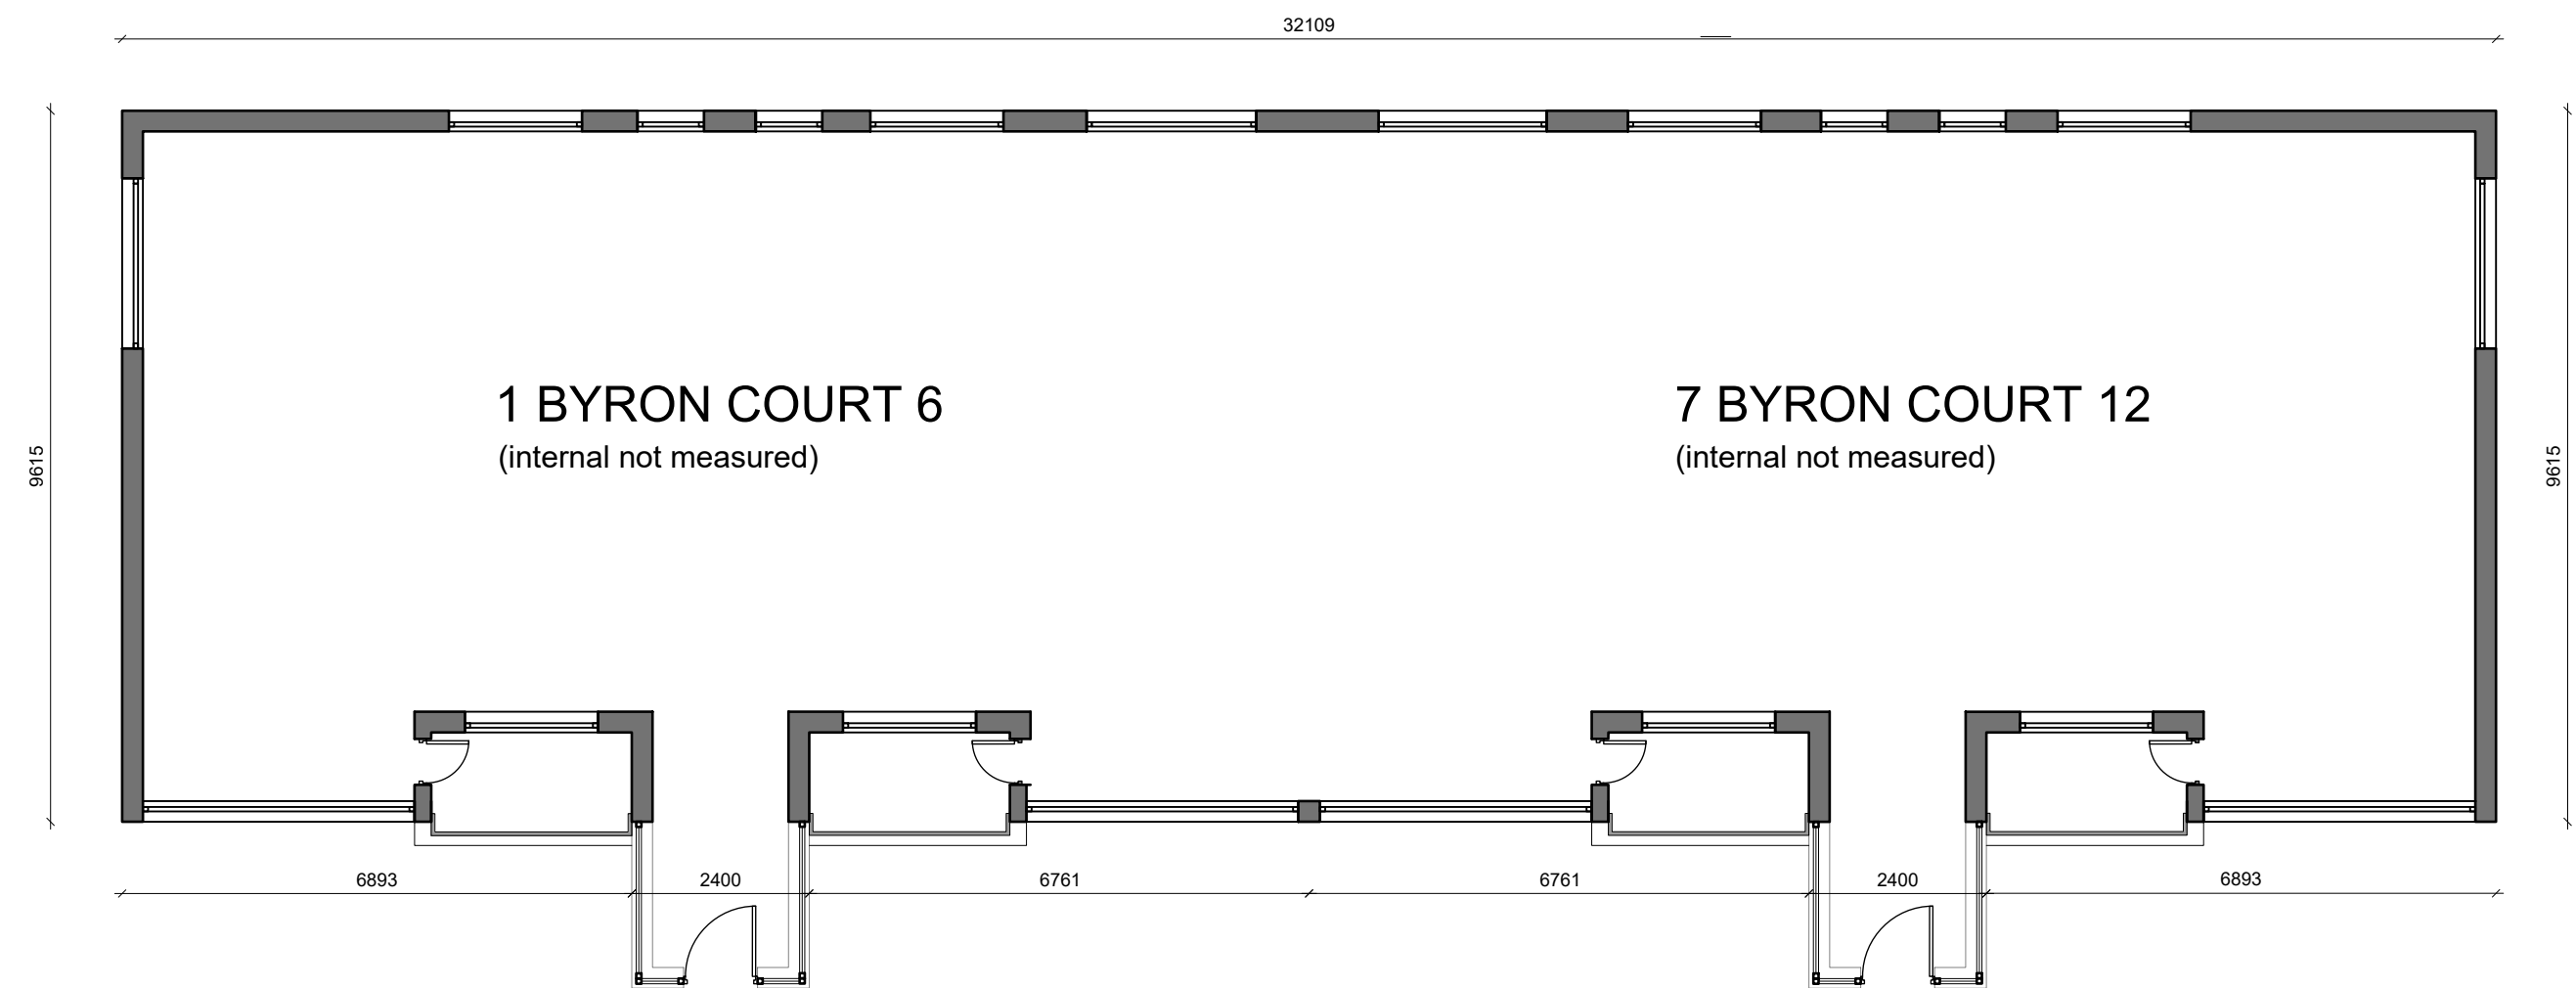

Front (south) elevation 1.100

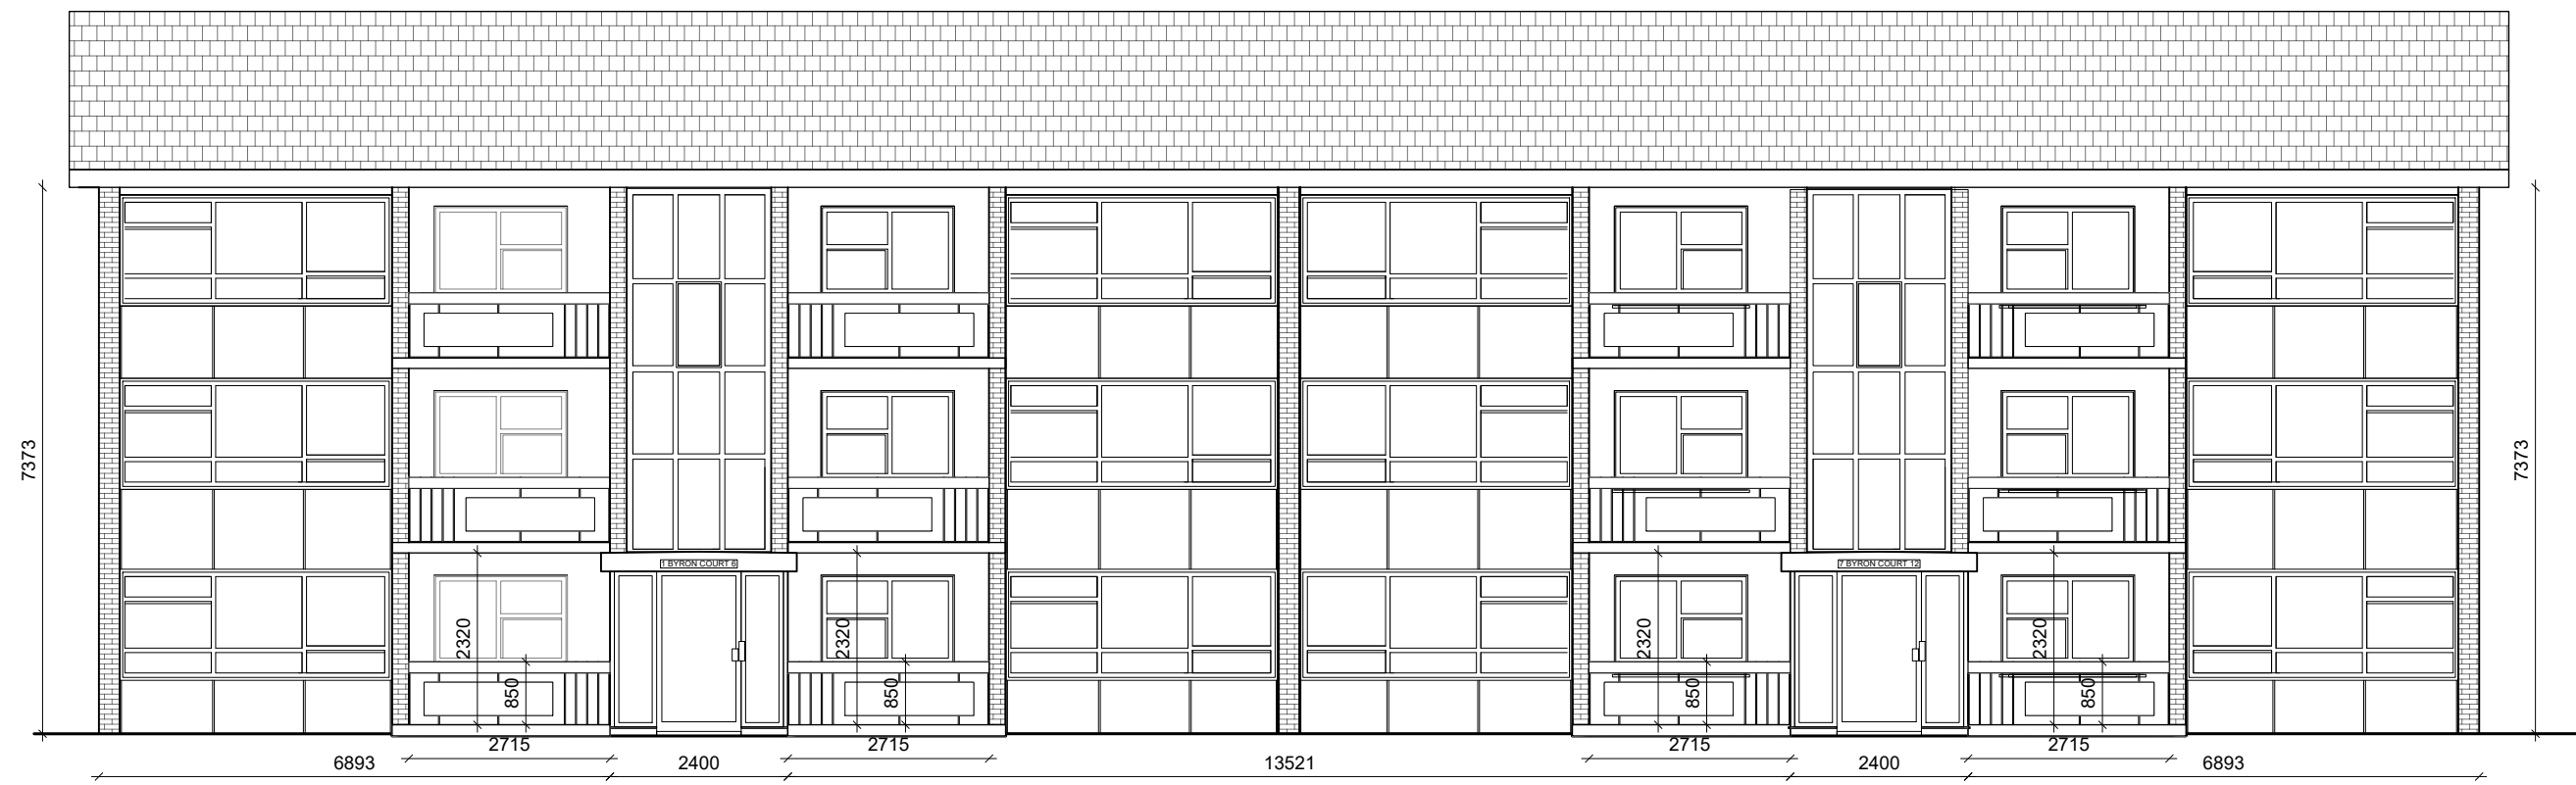

Side (west) elevation 1.100

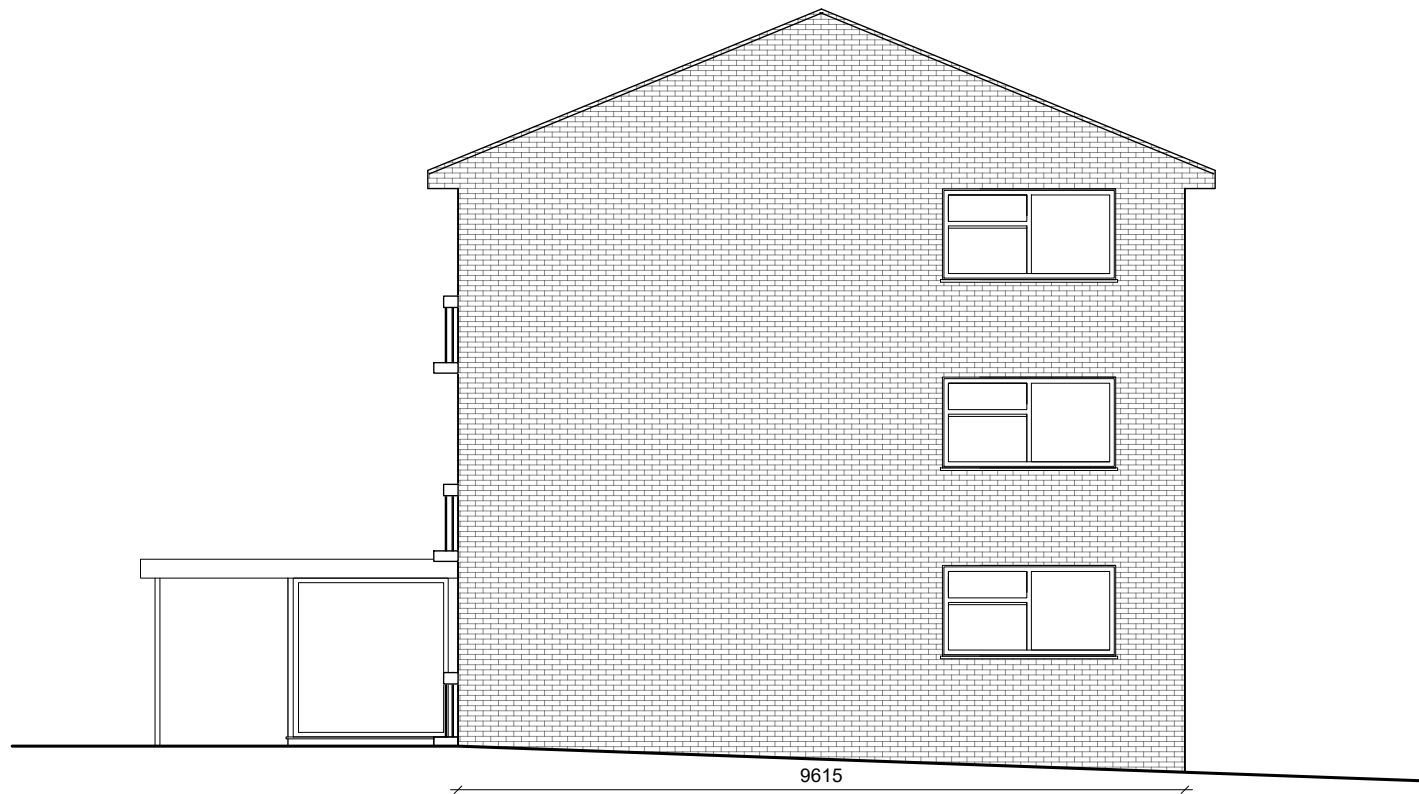

Side (east) elevation 1.100

NOTES:

1. All dimensions are in mm and must be checked on site.
2. Drawings are to be read in conjunction with accompanying documents.
3. Any errors or inaccuracies should be brought to the attention of Grumitt Wade Mason.

Revision	Description	By	Date
-	-	-	-

Contact Information

Unit 3, Tungsten Building,
George Street, Portslade,
Brighton, BN41 1RA

Tel: 01273 415940
Email: John@grumittwademason.com

grumittwademason
chartered surveyors &
architectural consultants

CIAT
CHARTERED PRACTICE

RICS

Client Name _____

Address
Winnalls Park, Haywards Heath RH16 1EX

Drawing Title
Byron Court Existing Plans

Drawing Reference
DT/ByronCourt/01

Date
25/3/25

Scale	Paper	Drawn By	Revision	Direction
1:100	A1	DS	-	⊗