




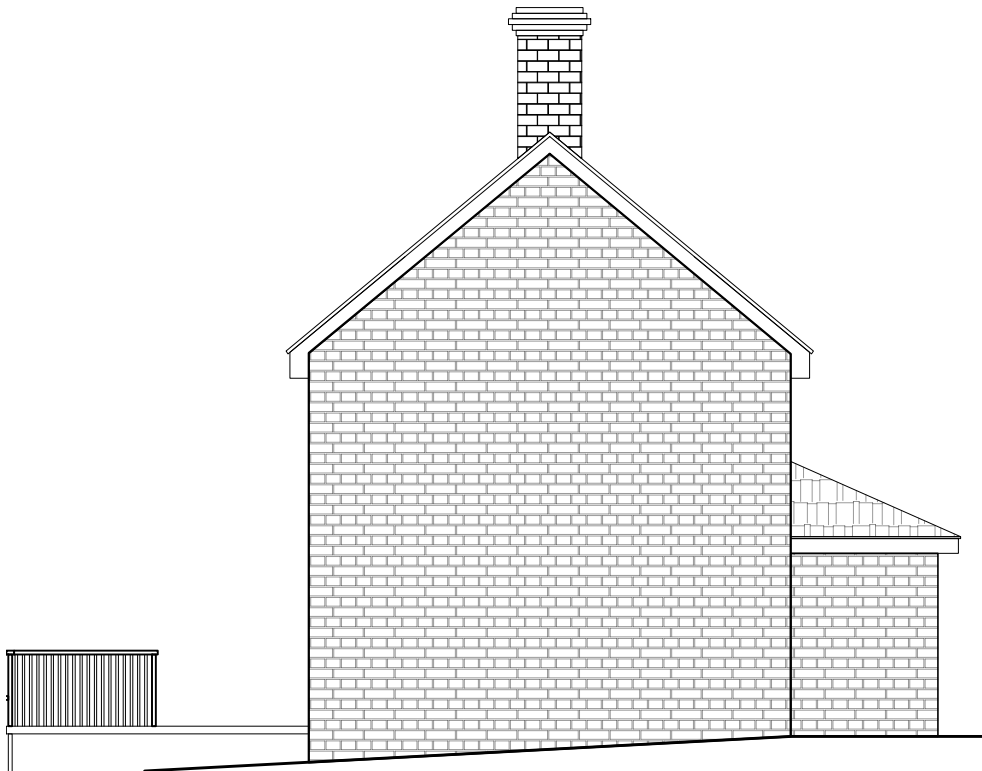


EXISTING SIDE ELEVATION
ELEVATION - A
Scale: 1:100 @ A3

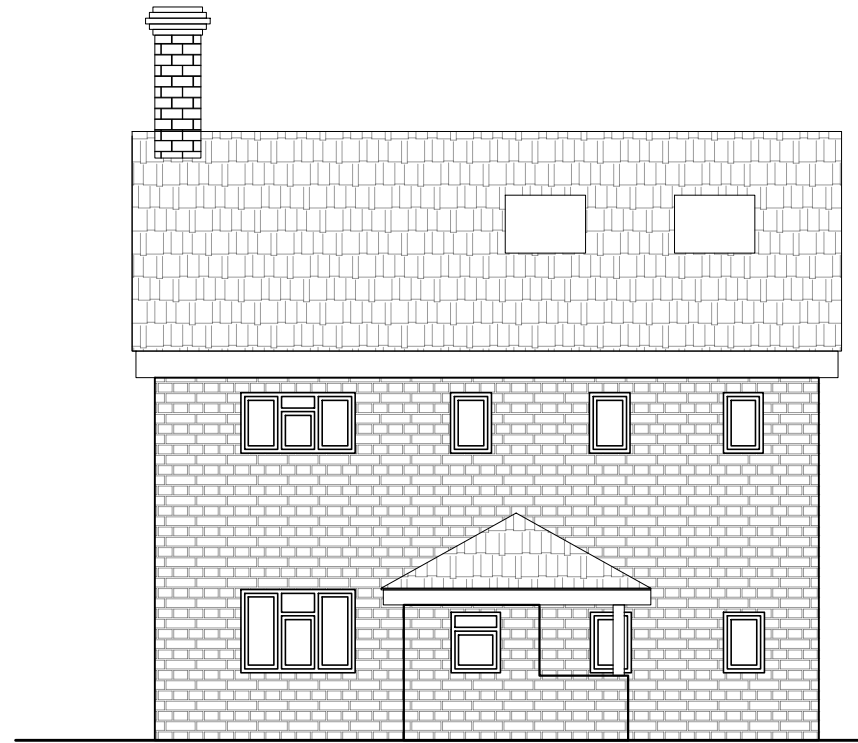

EXISTING FRONT ELEVATION
ELEVATION - B
Scale: 1:100 @ A3

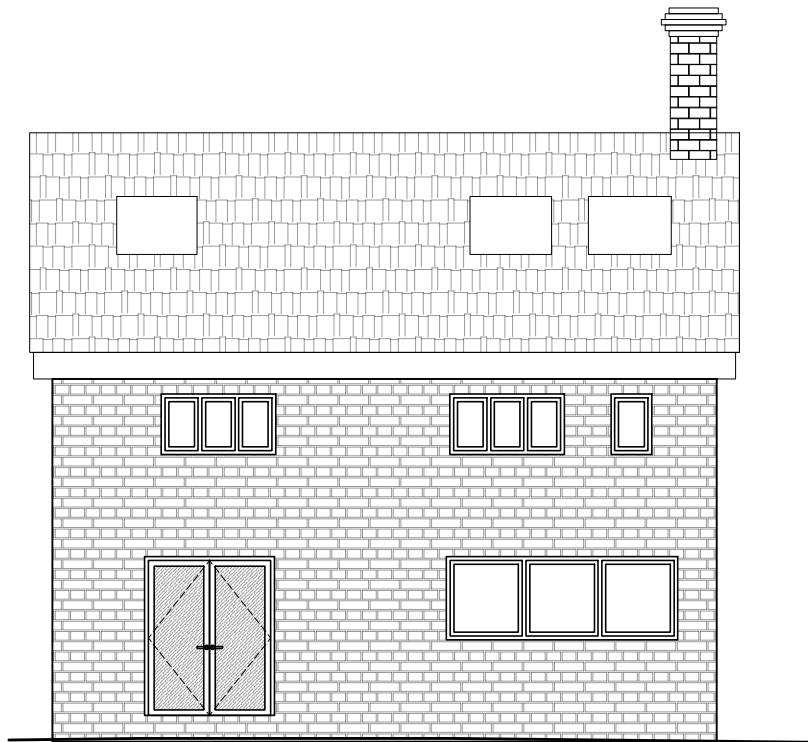

EXISTING REAR ELEVATION
ELEVATION - D
Scale: 1:100 @ A3

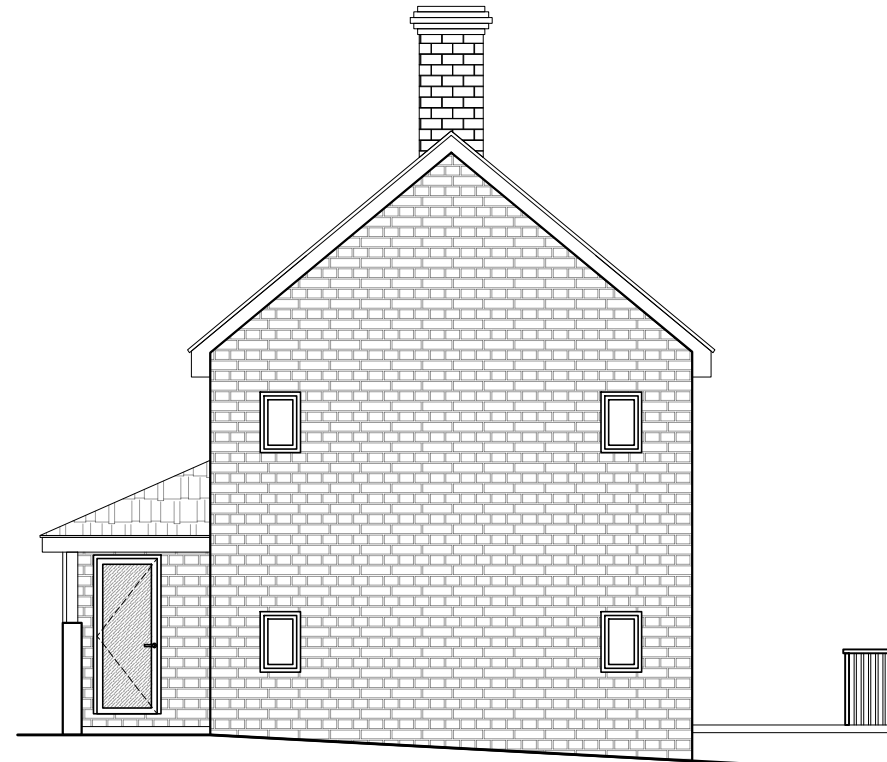

ELEVATION - C
Scale: 1:100 @ A3

Site address 14 Newlands, Balcombe		
Job Title Residential Extension and internal remodelling		
Existing Elevations		
buchan rum 9 SAVILL ROAD LINDFIELD WEST SUSSEX RH162NY E : info@buchanrumarchitects.co.uk T : 01444 239019		
Scale 1:100	Size A3	
04/2026	Dm By BRA	
Project number: 26_112	Drawing number: PL_104_00	Rev. 00