




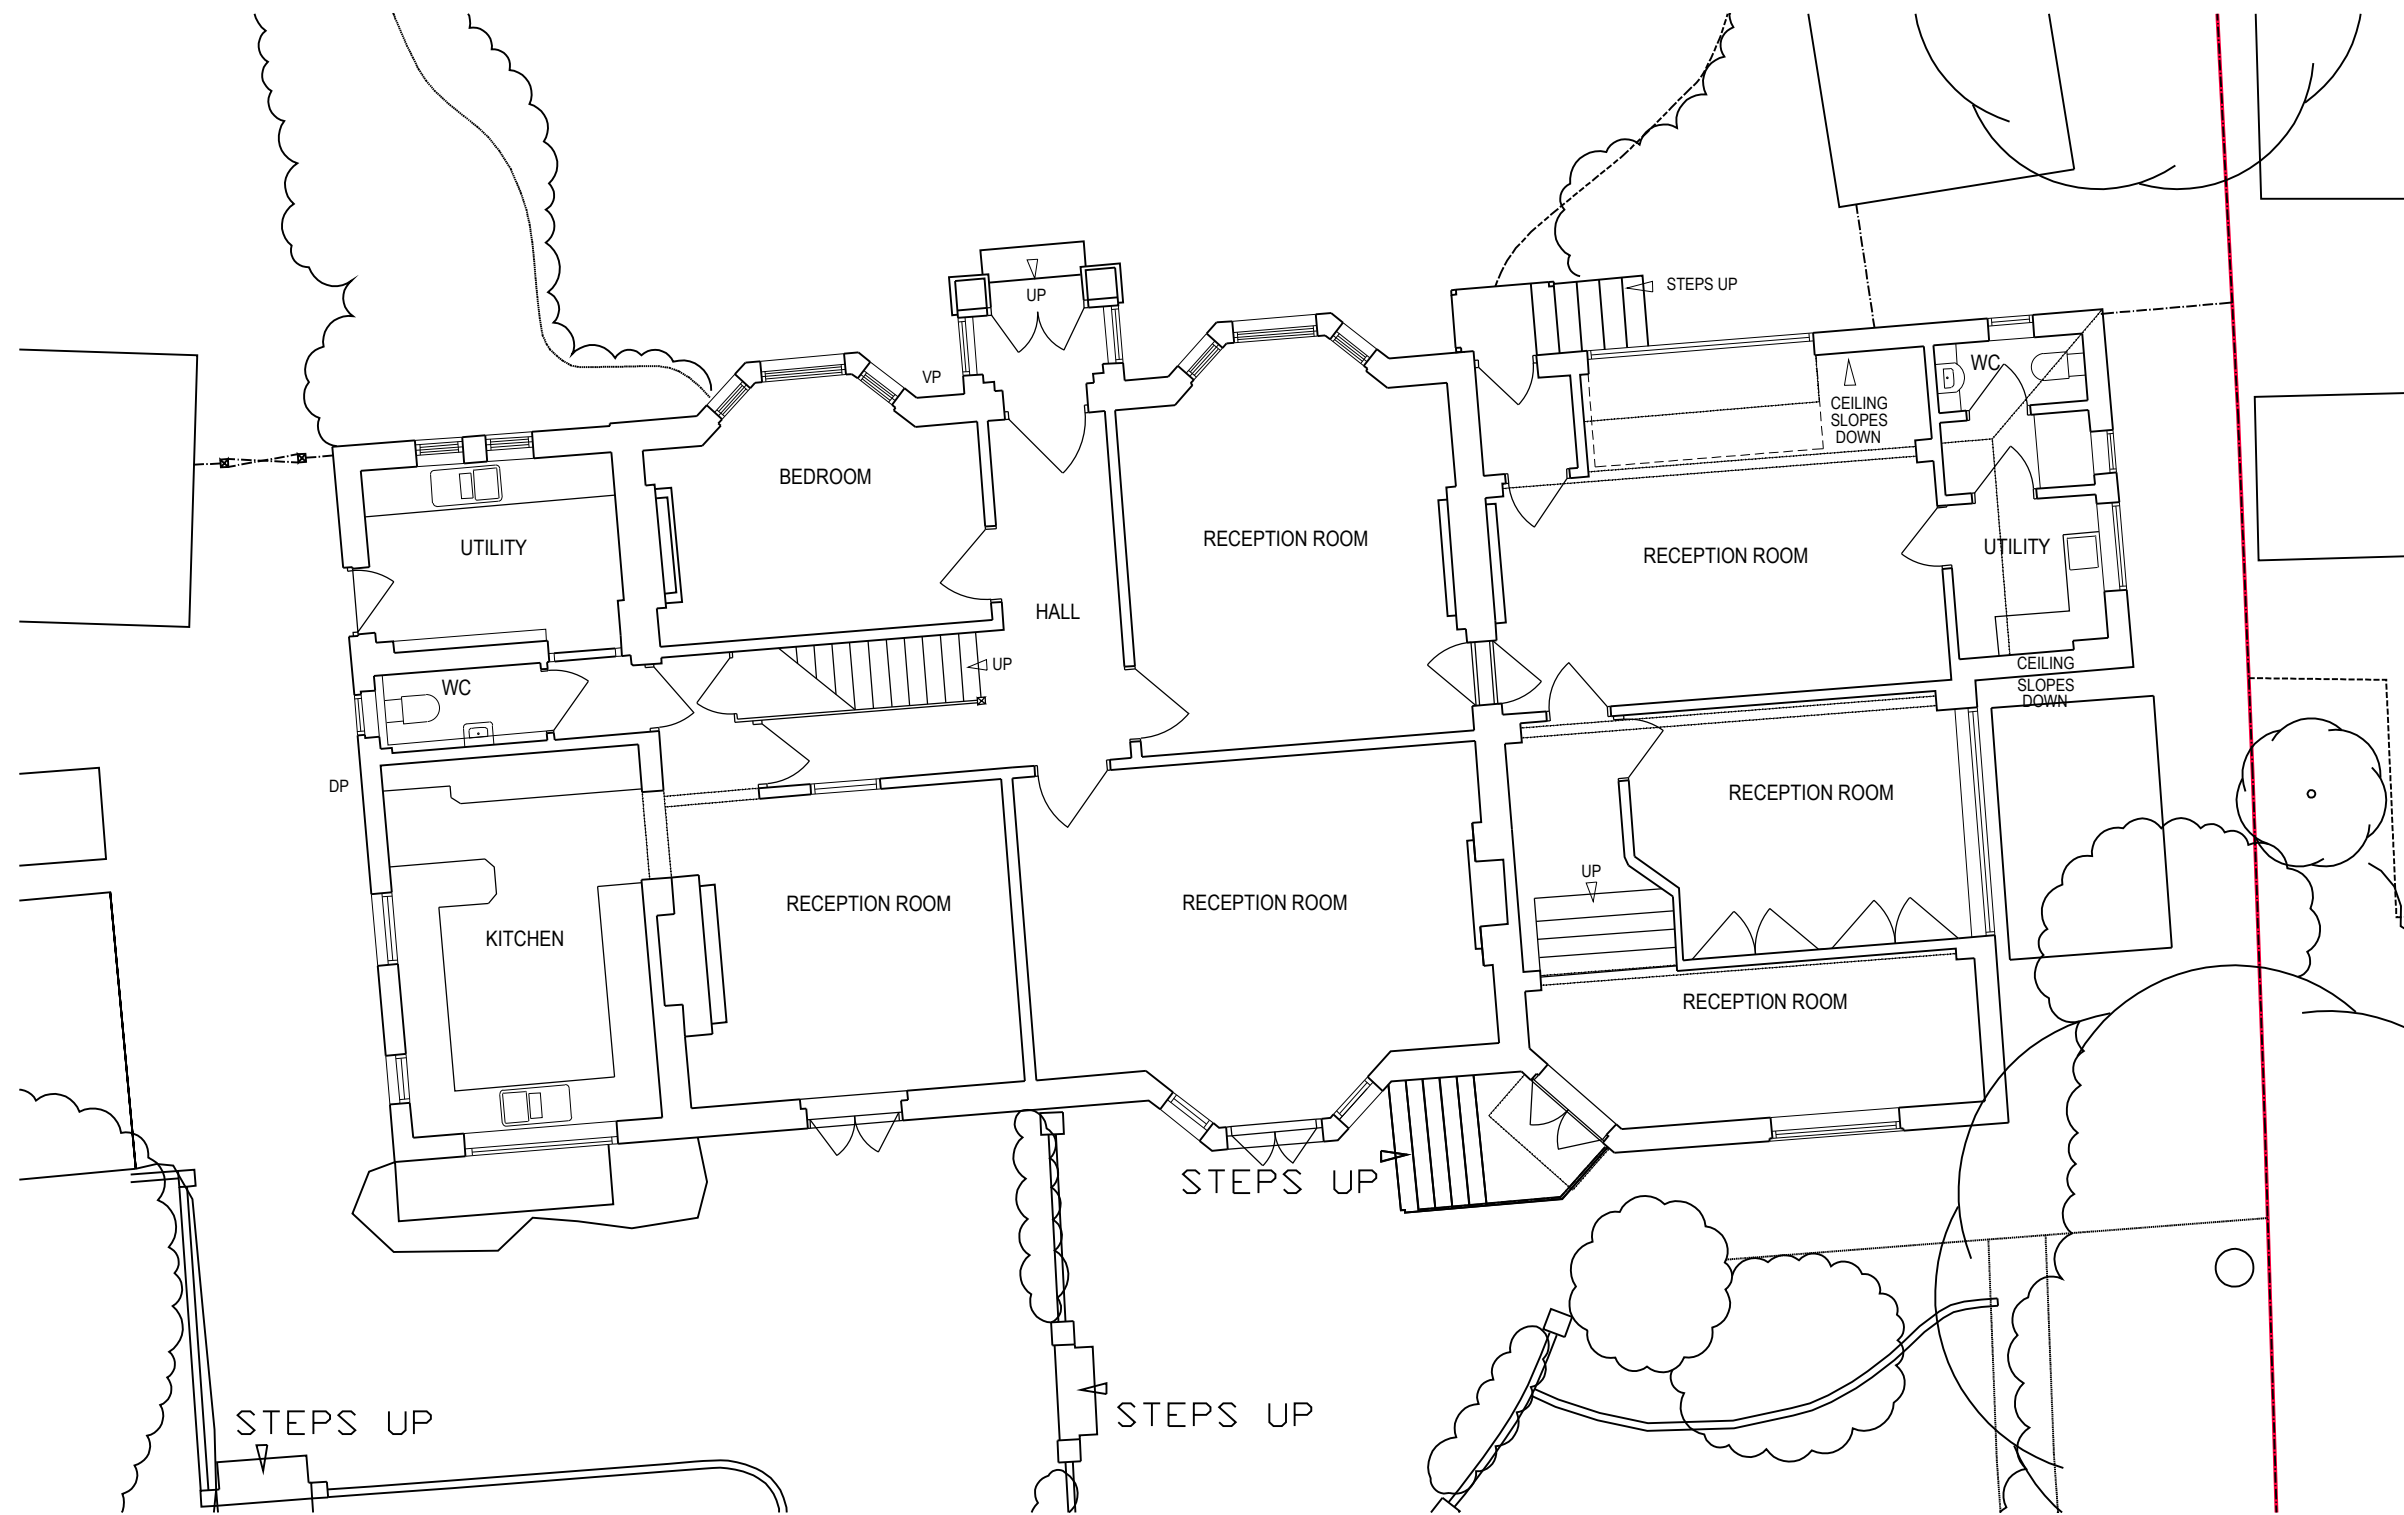


Ground Floor Plan as Existing
1:100

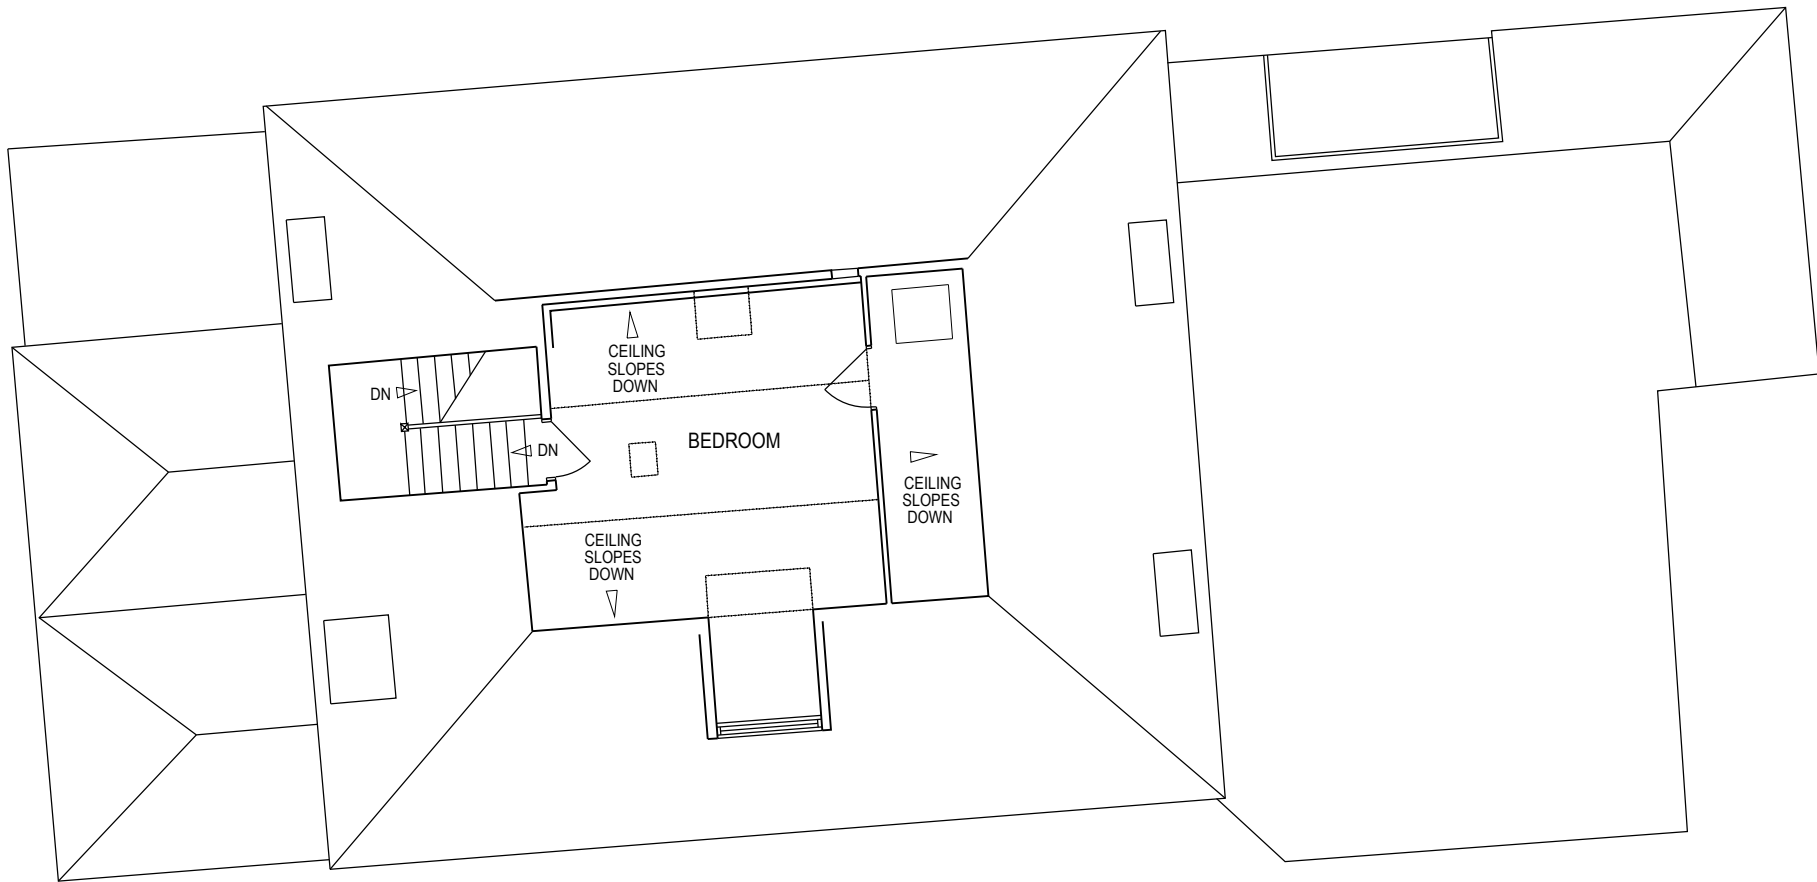

Second Floor Plan as Existing
1:100

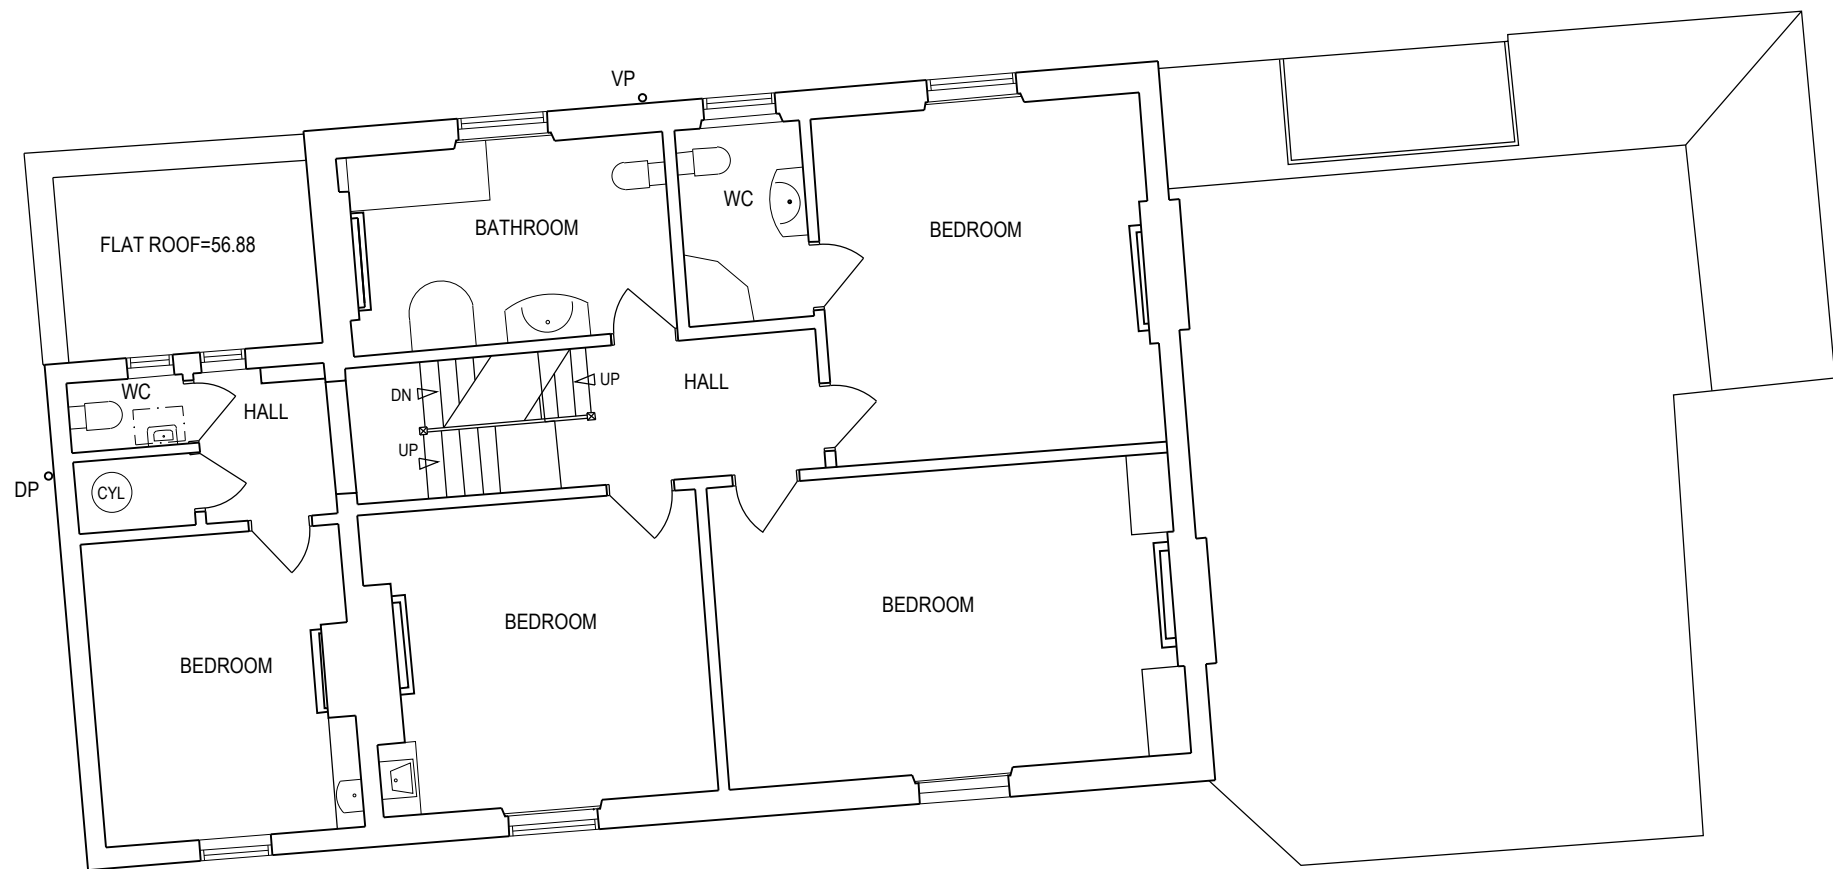

First Floor Plan as Existing
1:100

 

- This drawing is the copyright of HNW Architects Ltd Registered No. 3589904
- All dimensions must be verified on site prior to construction.
- Do not scale this drawing except for Planning Application purposes.
- Ordnance Survey Licence No. 100000200
- Only PDF issues of this drawing are controlled. All other formats of this drawing (e.g. .dwg Autocad or .rvt Revit files) are un-controlled and are used at your own risk.
- This drawing must not be copied, transmitted or passed to a third party, without written consent.

Rev	Amendments	by	chkd	Date
P01	First Issue	KM	RM	10/12/21
P02	Planning Submission	KM	RM	17/12/21

Note: No external amendments proposed.

Drawing is based on survey by Shaw Colgate:
Ref: 09921_TOPO_PRE dated: JAN 2020/DEC 21.

Note:
This drawing is to be read in conjunction with all relevant Architectural, Structural, Civil, MEP, and Specialist Subcontractor drawings, specifications schedules and information.

Note: WIP
This drawing is subject to further coordination. Resultant amendments may be necessary following receipt and coordination of Consultant/ Building Control/ Fire/ Acoustic Engineer and Subcontractor/ Supplier Information.

Note: Design Intent
This drawing illustrates design intent only and is subject to Manufacturer's and or Specialist Subcontractor's Detailed Design & Specification.



Scale 1:100

Project
**BURGESS HILL GIRLS
BOARDING HOUSE
ACCOMMODATION**

Drawn By Checked By HNW Project No. Date Created
KM RM 21040 DEC 21

Scale
A1- 100

Drawing Title
**EXISTING FLOOR PLANS
NO 12 SILVERDALE**

Drawing Status Revision
PLANNING P02

Drawing Number
21040-HNW-ZZ-ZZ-DR-A-1210

61 North Street, Chichester, West Sussex, PO19 1JH

hnw architects