




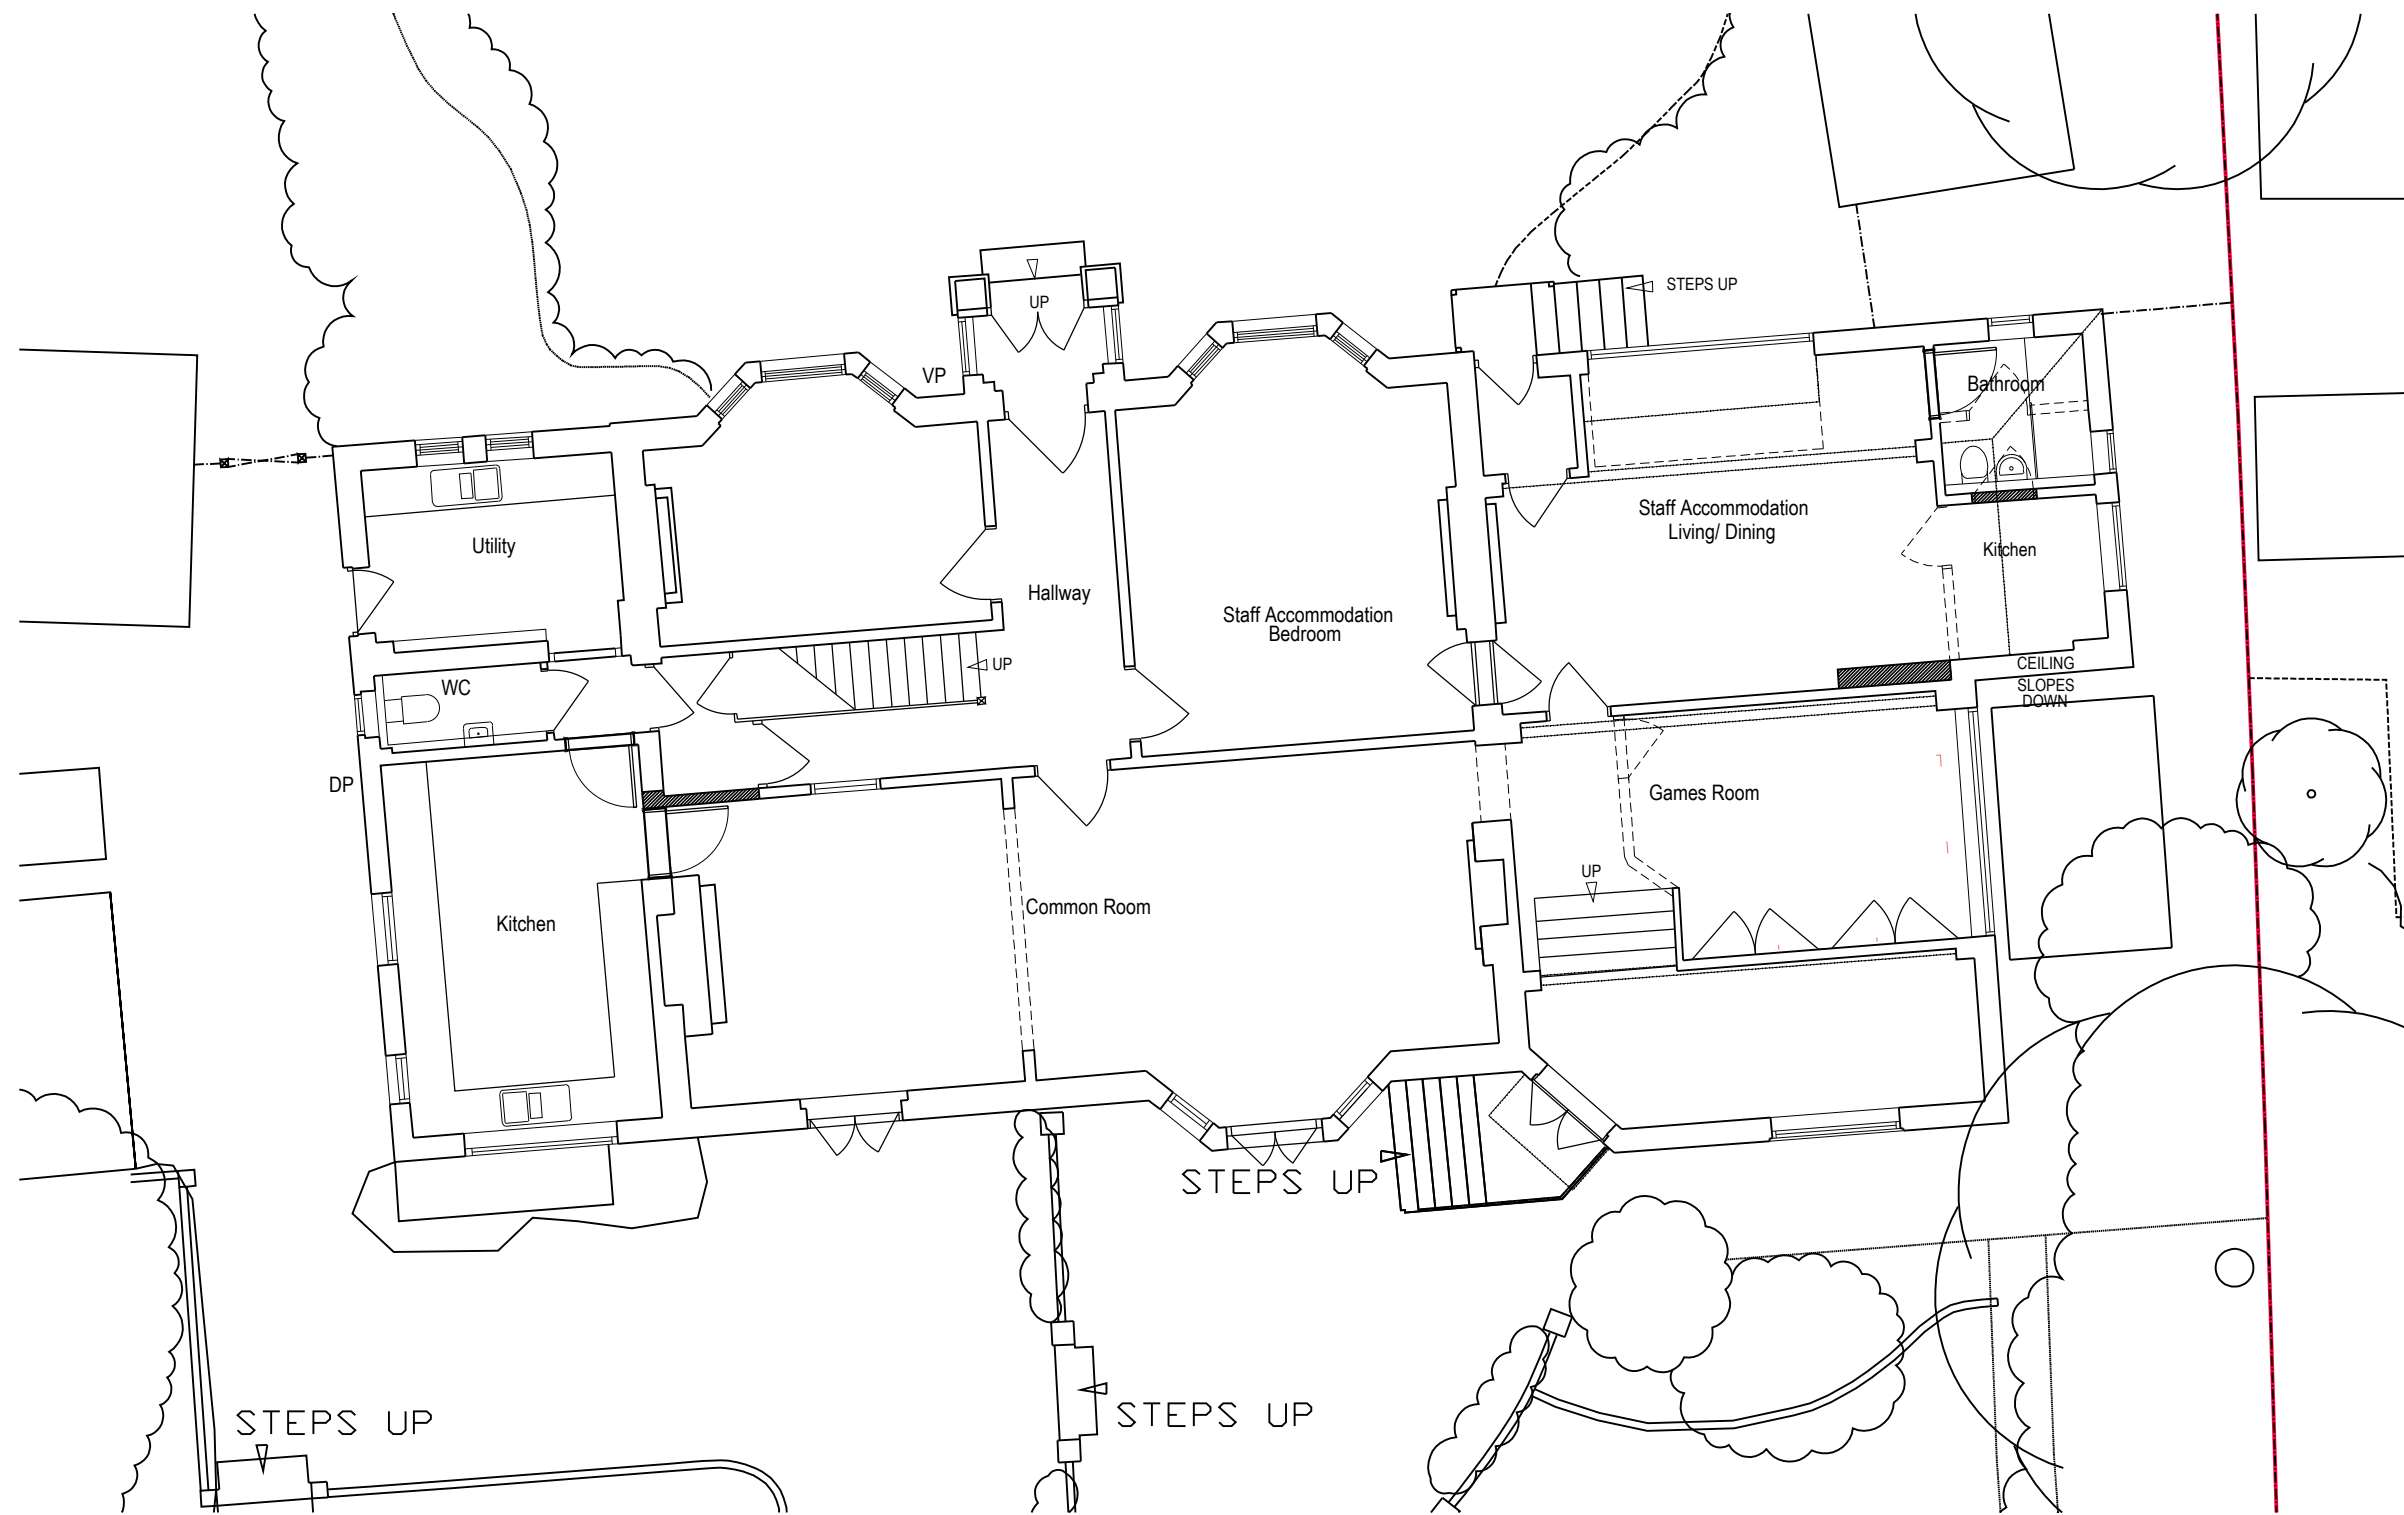


Ground Floor Plan as Proposed
1:100

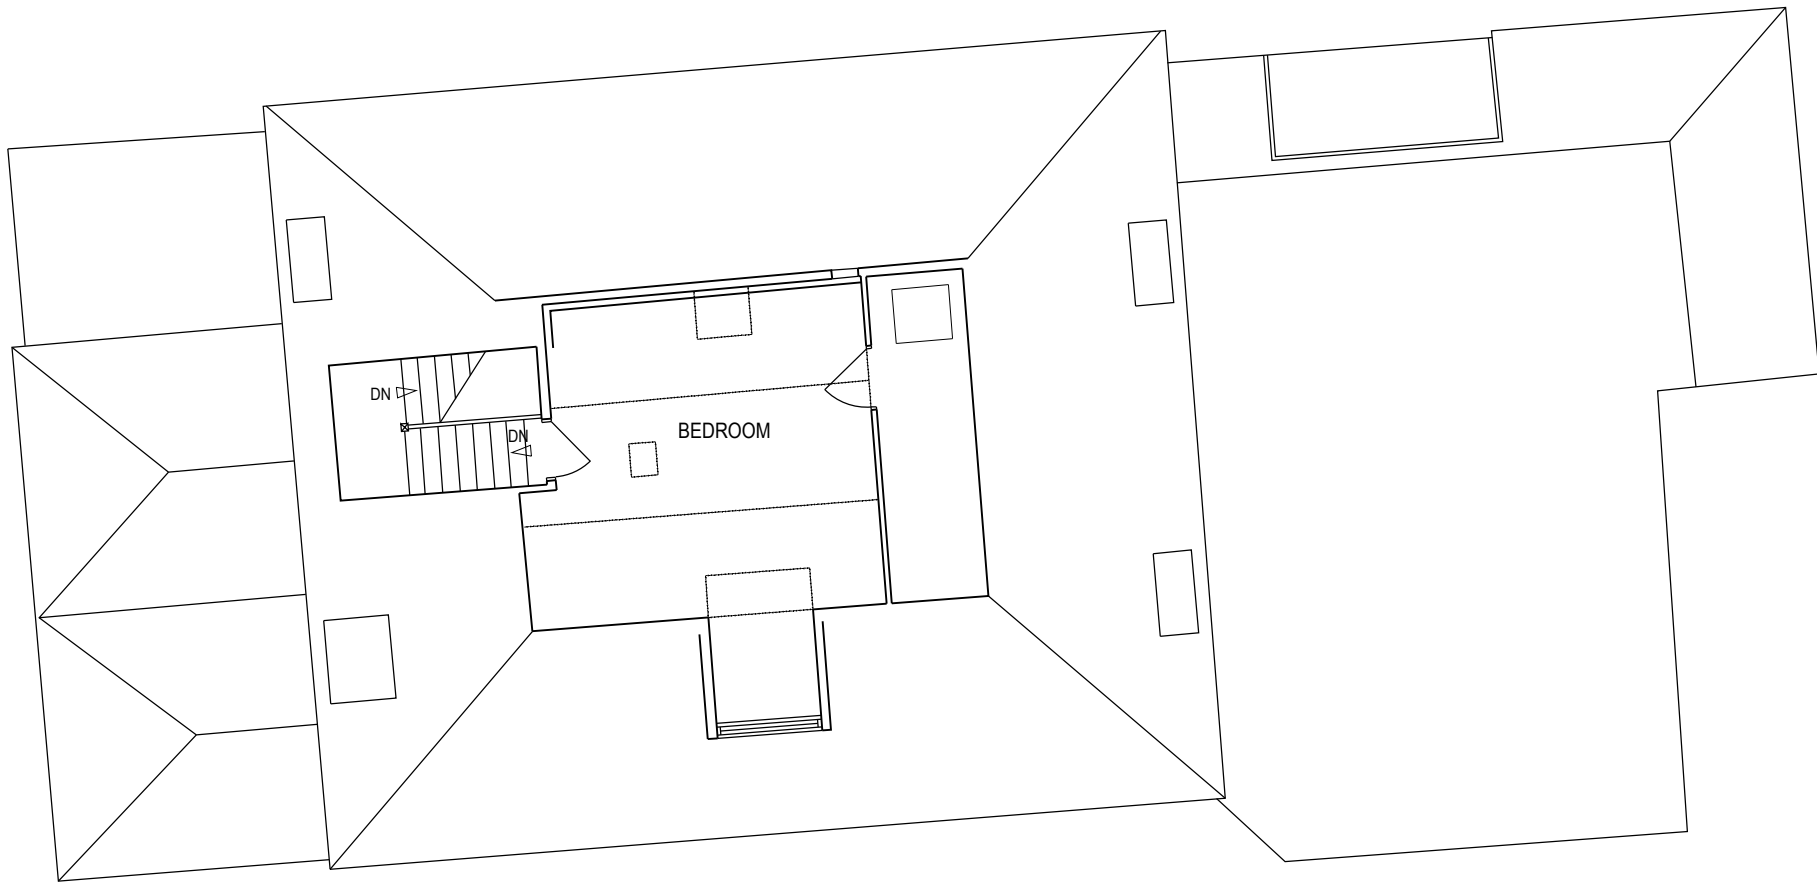

Second Floor Plan as Proposed
1:100

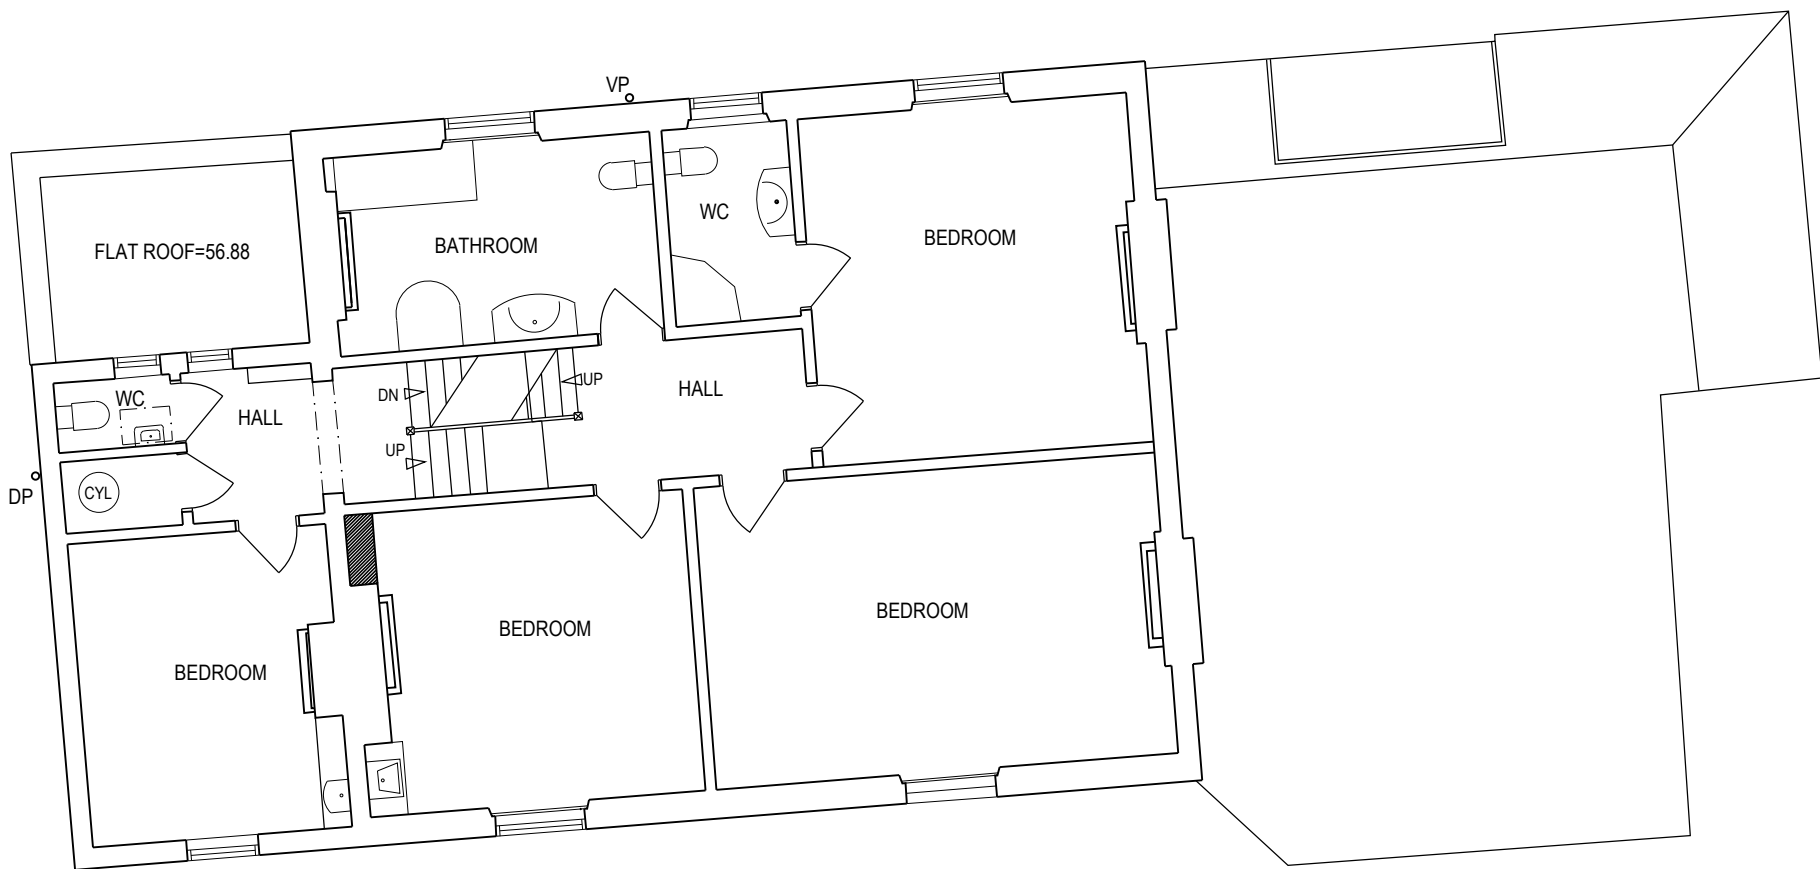

First Floor Plan as Proposed
1:100

 

This drawing is the copyright of HNW Architects Ltd Registered No. 3589904
All dimensions must be verified on site prior to construction.
Do not scale this drawing except for Planning Application purposes.
Ordinance Survey Licence No. 100000200
Only PDF issues of this drawing are controlled. All other formats of this drawing (e.g. .dwg Autocad or .rvt Revit files) are un-controlled and are used at your own risk.
This drawing must not be copied, transmitted or passed to a third party, without written consent.

Rev	Amendments	by	chkd	Date
P01	First Issue	KM	RM	10/12/21
P02	Minor Client Amendments	KM	RM	13/12/21
P03	Planning Submission	KM	RM	17/12/21

Note: No external amendments proposed.

Drawing is based on survey by Shaw Colgate:
Ref: 09921_TOPO_PRE dated: JAN 2020/DEC 21.

Note:
This drawing is to be read in conjunction with all relevant Architectural, Structural, Civil, MEP, and Specialist Subcontractor drawings, specifications schedules and information.

Note: WIP
This drawing is subject to further coordination. Resultant amendments may be necessary following receipt and coordination of Consultant/ Building Control/ Fire/ Acoustic Engineer and Subcontractor/ Supplier Information.

Note: Design Intent
This drawing illustrates design intent only and is subject to Manufacturer's and or Specialist Subcontractor's Detailed Design & Specification.



Scale 1:100

Project
**BURGESS HILL GIRLS
BOARDING HOUSE
ACCOMMODATION**

Drawn By Checked By HNW Project No. Date Created
KM RM 21040 DEC 21

Scale
A1- 100

Drawing Title
**PROPOSED FLOOR PLANS
NO 12 SILVERDALE**

Drawing Status Revision
PLANNING P03

Drawing Number
21040-HNW-ZZ-ZZ-DR-A-2210

61 North Street, Chichester, West Sussex, PO19 1JH

hnw architects