


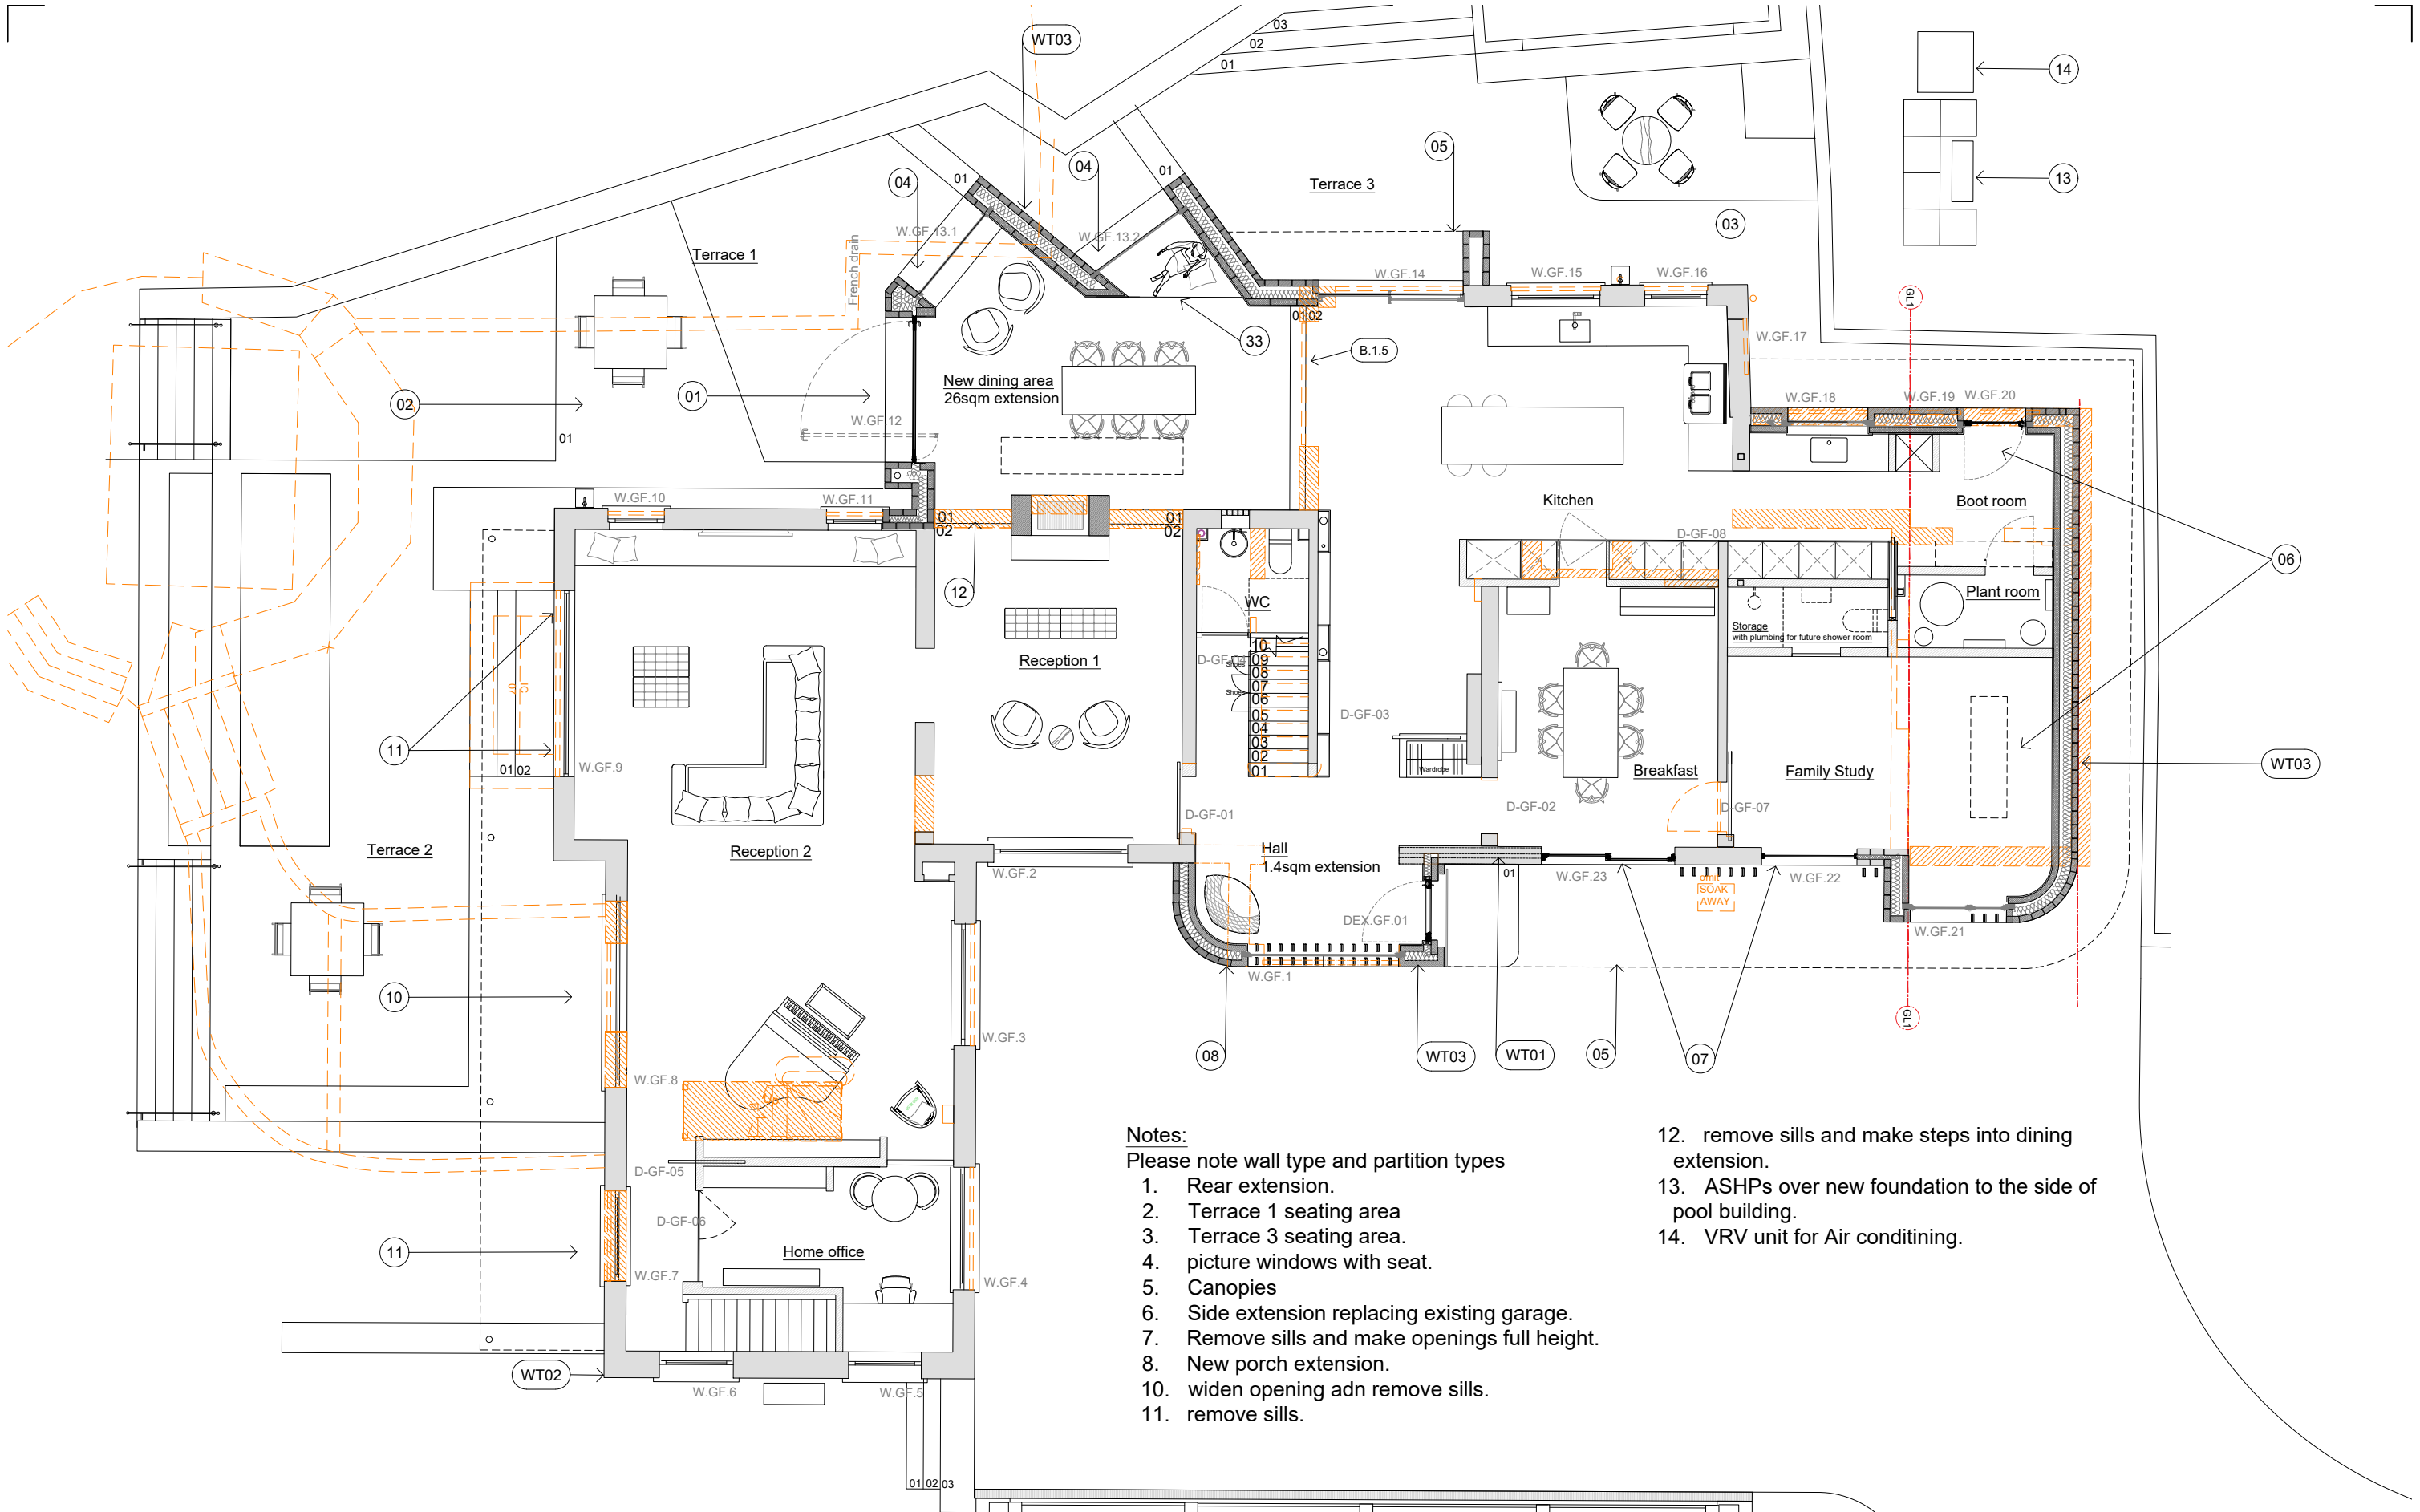

Notes:

Please note wall type and partition types


1. Rear extension.
2. Terrace 1 seating area
3. Terrace 3 seating area.
4. picture windows with seat.
5. Canopies
6. Side extension replacing existing garage.
7. Remove sills and make openings full height.
8. New porch extension.
10. widen opening adn remove sills.
11. remove sills.

12. remove sills and make steps into dining extension.
13. ASHPs over new foundation to the side of pool building.
14. VRV unit for Air conditining.



© PSA STUDIO LTD, this drawing may not be copied, altered or reproduced. do not scale off this drawing

demolition

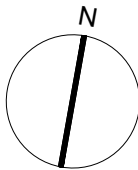

Revision	
A	floor and wall type codes
B	remove outline scope
C	landscaping
D	kitchen extension openings to GF
E	Plantroom
F	update for planning

PSA STUDIO LIMITED
RIBA Chartered Practice
27 Tredgar Road, London E3 2EH
Email: hello@psa-studio.com

Project name:

Lower Ricks

Drawing name:

GA Ground Floor Plan

Date:
2025/01/31

Job no:
92305

Drawing no:
(PL) 04

Scale:
1:100@A3

Revision:
F

Drawn by:
AS

PSA