


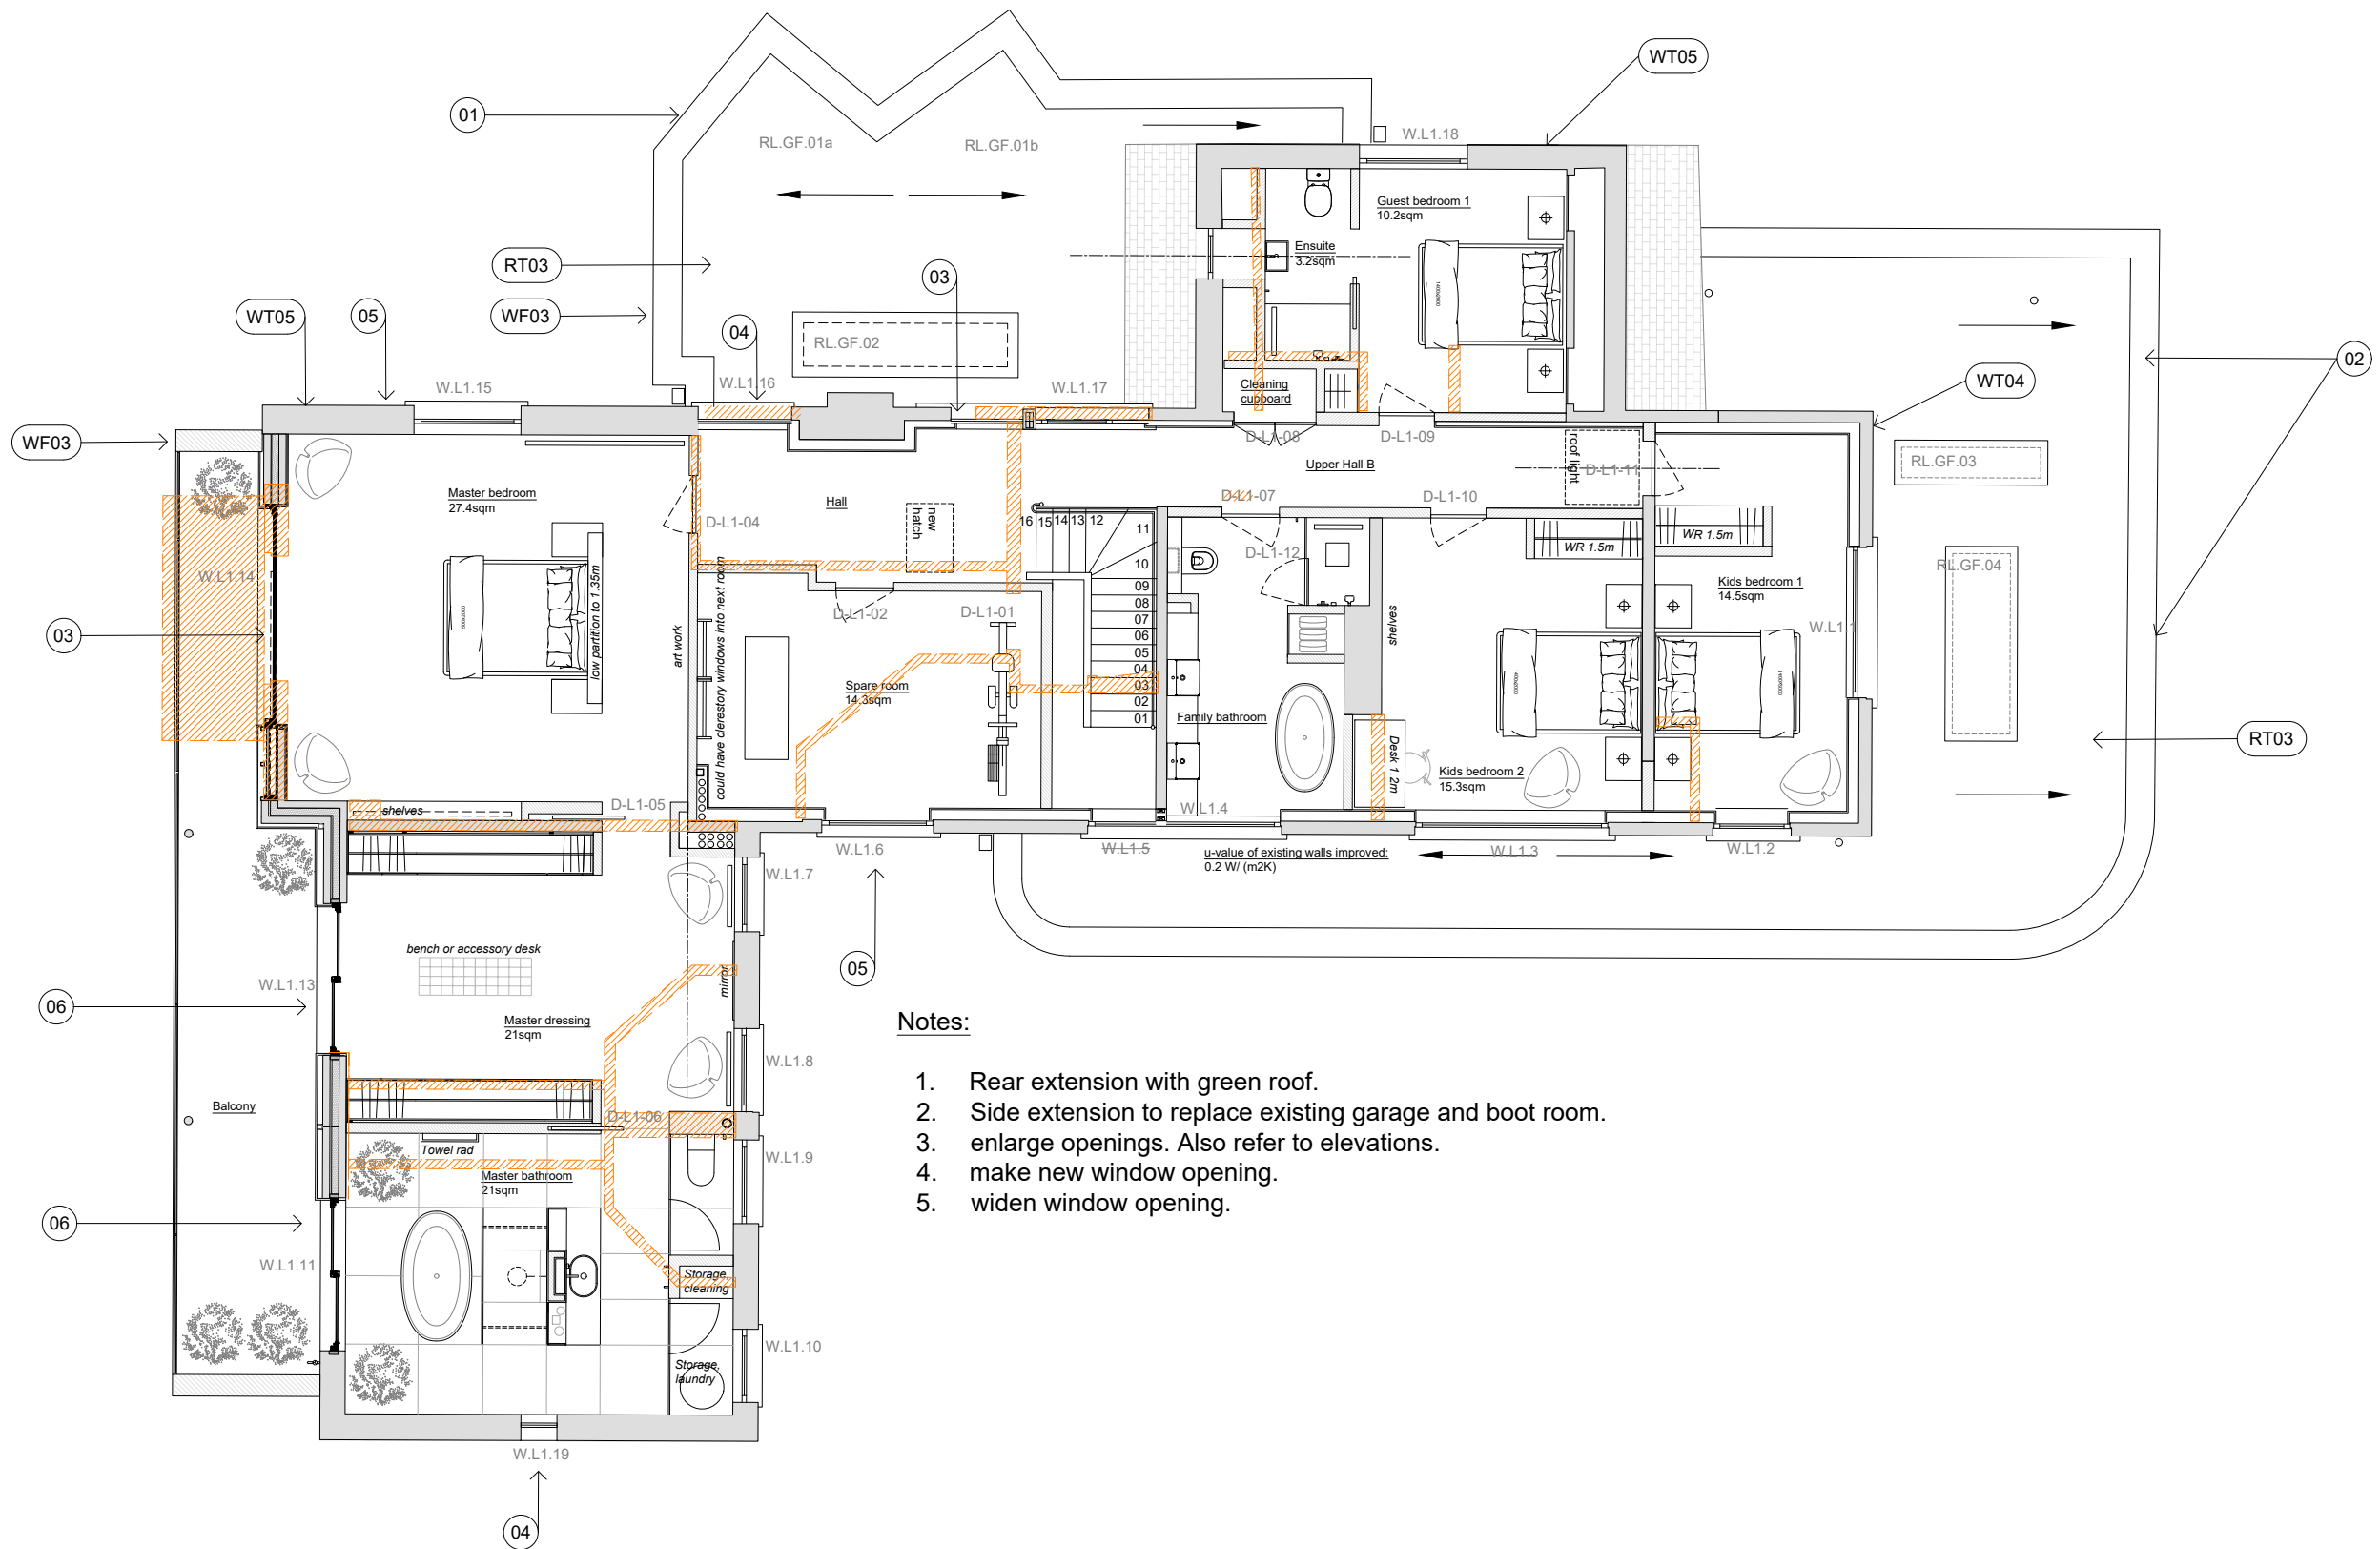


Notes:

1. Rear extension with green roof.
2. Side extension to replace existing garage and boot room.
3. enlarge openings. Also refer to elevations.
4. make new window opening.
5. widen window opening.



© PSA STUDIO LTD, this drawing may not be copied, altered or reproduced. do not scale off this drawing

demolition

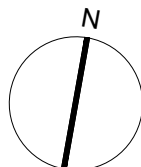

Revision	
A	floor and wall type codes
B	Remove outline scope
C	openings and master suite
D	openings, more insulation and corridor
F	update for planning

Drawing name: GA First Floor Plan		
Date: 2025/01/31	Job no: 92305	Drawing no: (PL) 05
Scale: 1:100@A3	Revision: F	Drawn by: AS
Project name: Lower Ricks		PSA