


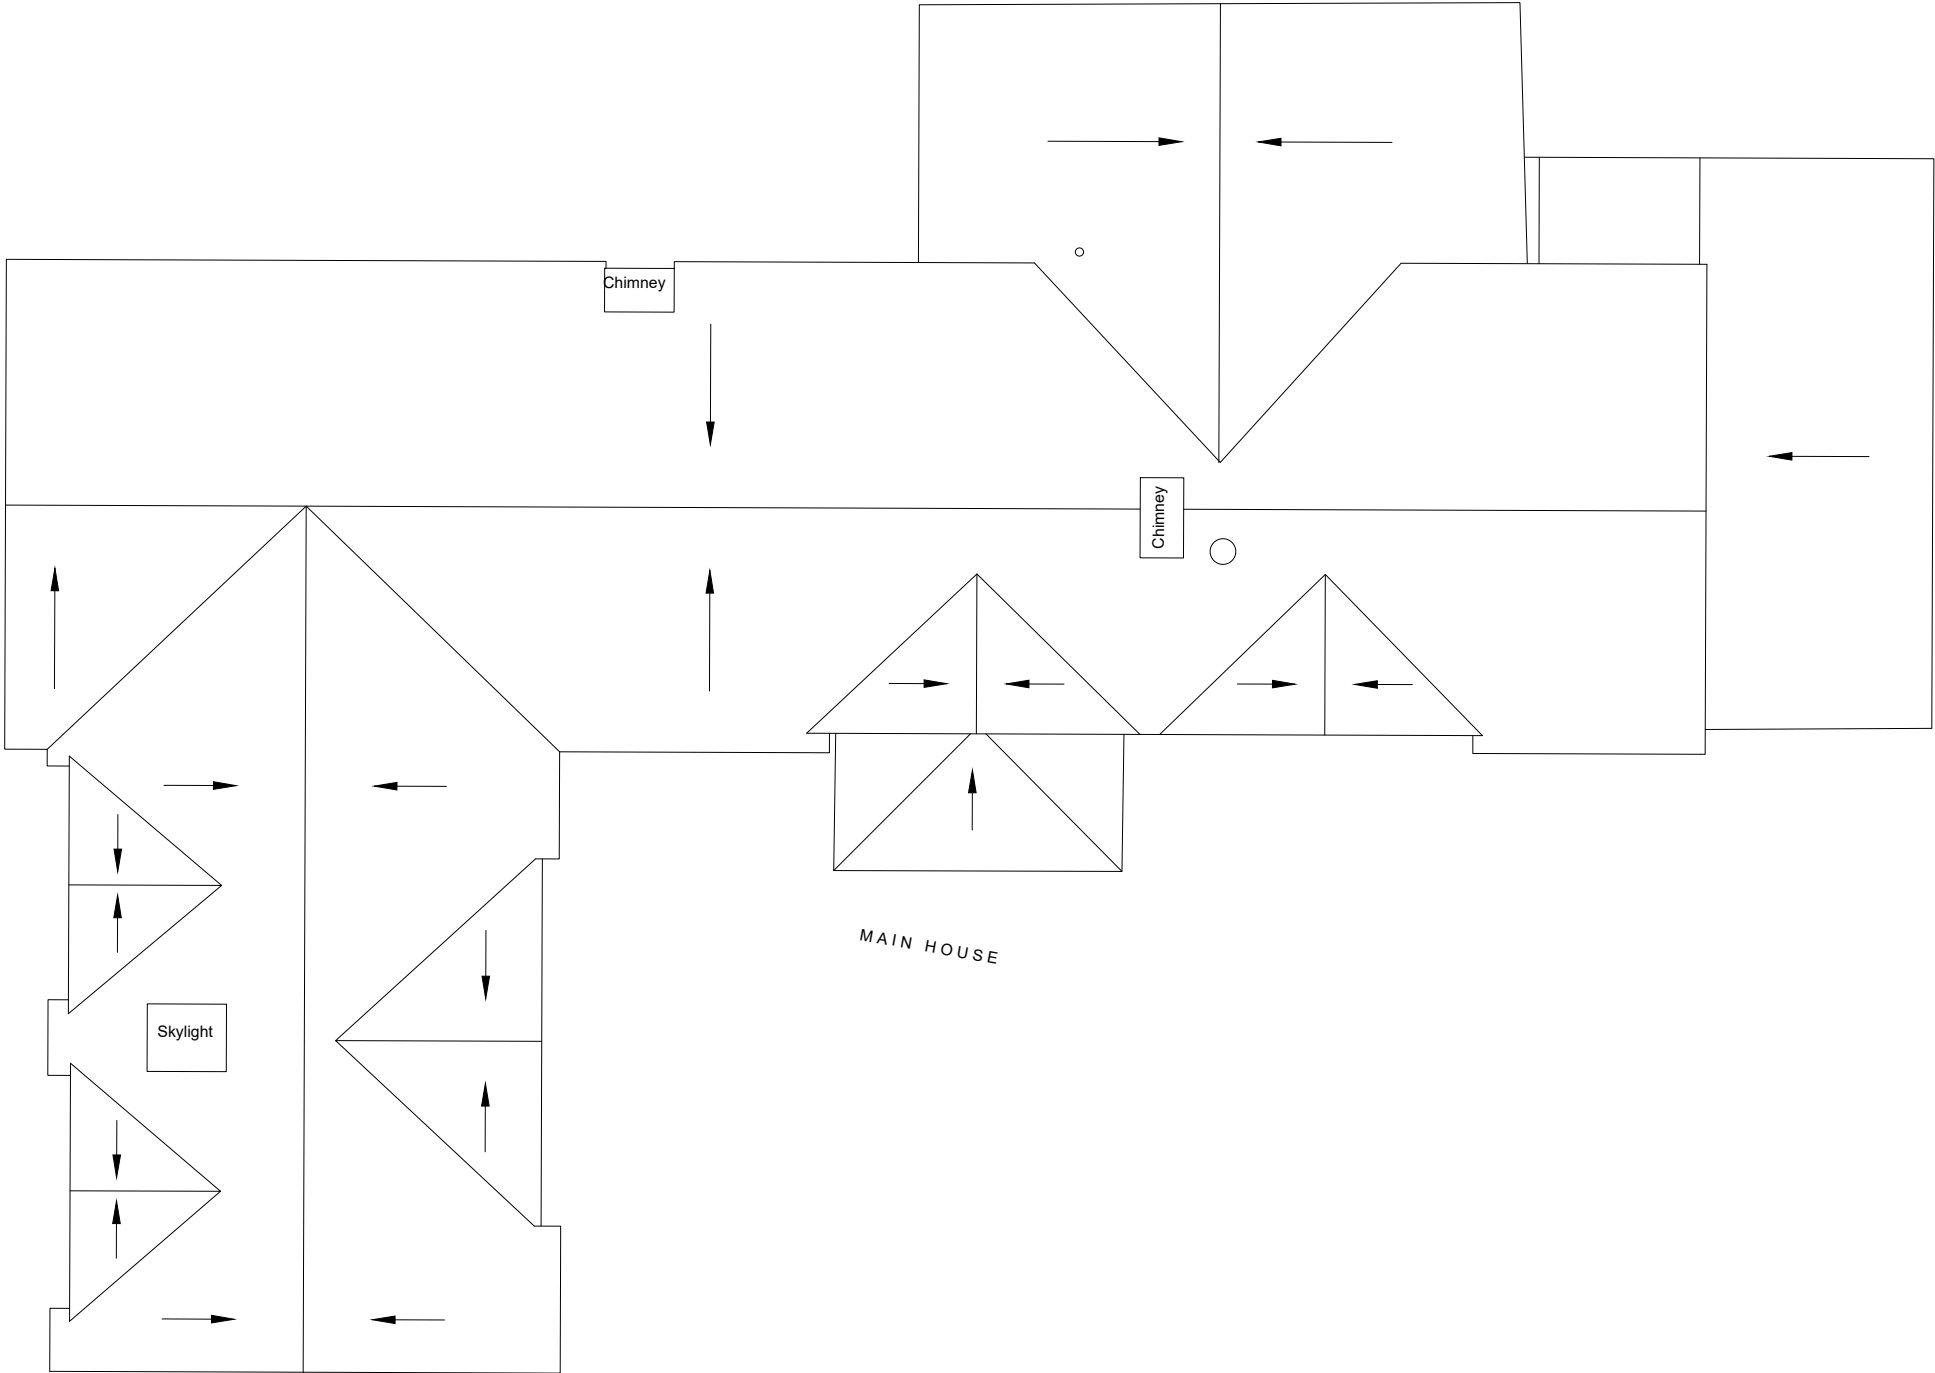

Main house: Roof Plan **EXISTING**

0

5

10

© LUCA PROJECTS LTD, this drawing may not be copied, altered or reproduced. do not scale off this drawing

N

PSA STUDIO LIMITED
RIBA Chartered Practice
27 Tredgar Road, London E3 2EH
Email: hello@psa-studio.com

Project name:
Lower Ricks

Drawing name: Roof Plan Existing		
Date: 2024/04/02	Job no: 92305	Drawing no: (PL) 06
Scale: 1:100@A3	Revision: A	Drawn by: /

PSA