



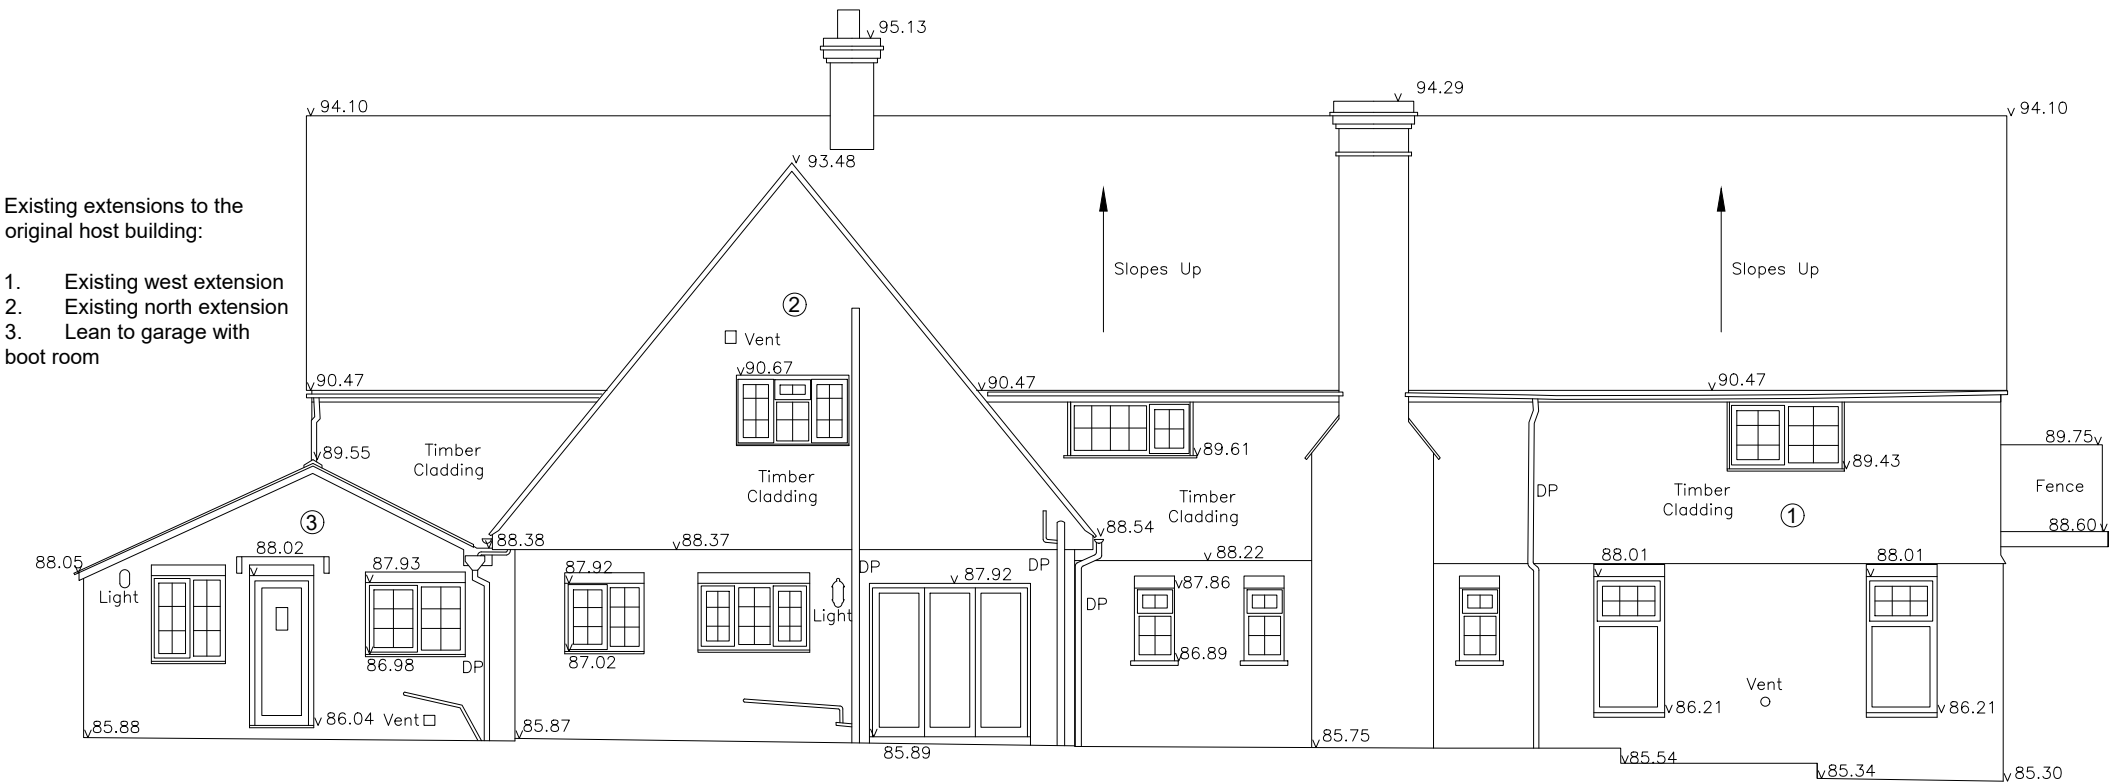

North elevation **Existing**

- Notes:
- new balcony with roof.
 - new rear extension in matching brickwork.
 - new extension with canopy in matching brickwork to replace existing garage and boot room.
 - new roof light.
 - replace timber rain screen with new charred timber rain screen WF04.
 - new window

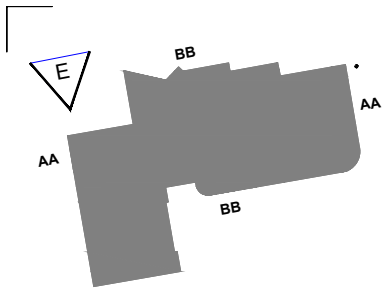

North elevation **Proposed**



© PSA STUDIO LTD, this drawing may not be copied, altered or reproduced. do not scale off this drawing

Revision	
A	wall type codes
B	timber cladding, omit ASHP and opening
C	brick cladding
D	Roof lights, L1 window
E	timber cladding L1
F	new window and roof light

PSA STUDIO LIMITED RIBA Chartered Practice 27 Tredgar Road, London E3 2EH Email: hello@psa-studio.com	Project name: Lower Ricks
--	-------------------------------------

Drawing name: North elevation EXISTING+PROPOSED	Date: 2024/11/30	Job no: 92305	Drawing no: (PL)09
	Scale: 1:100@A3	Revision: F	Drawn by: AS
PSA			