

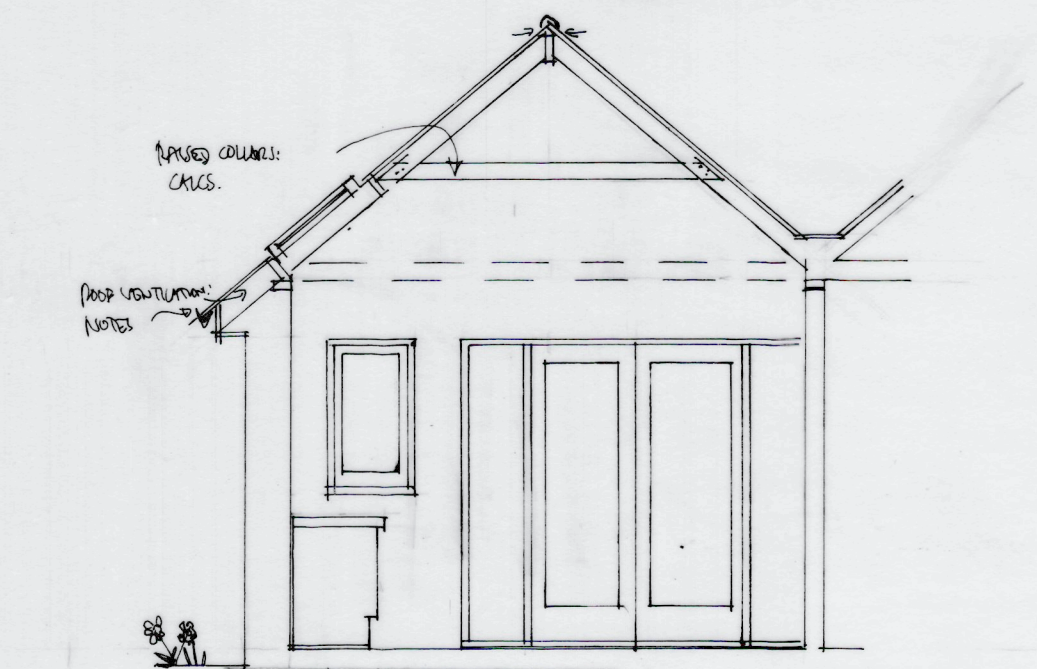


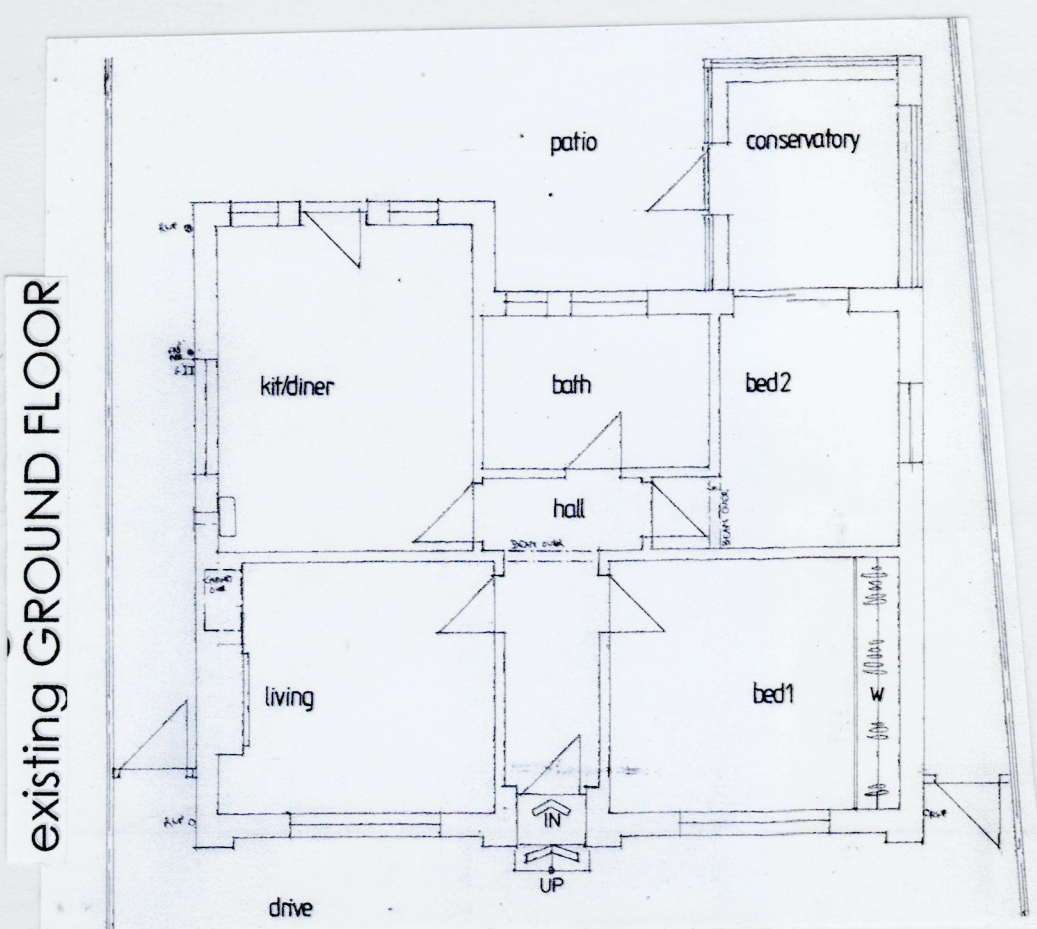


SECTION AA


existing elevations

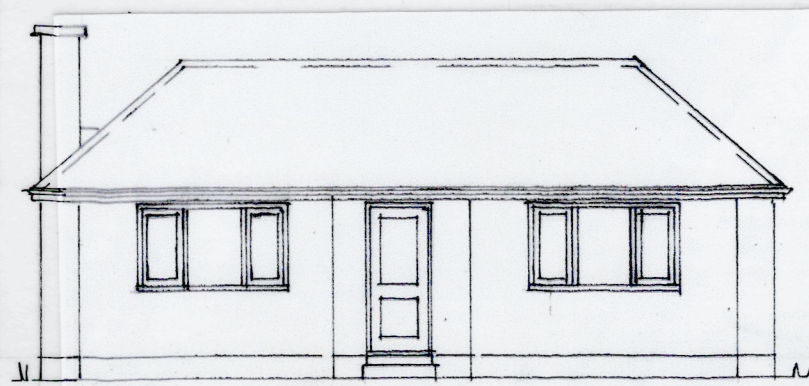


SOUTH-WEST

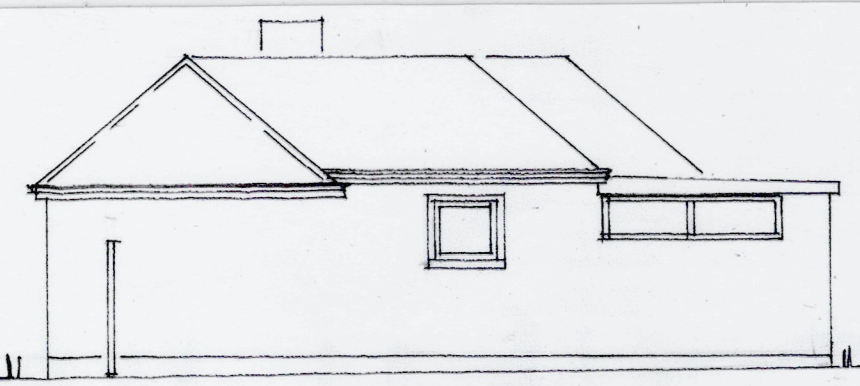

SOUTH-EAST

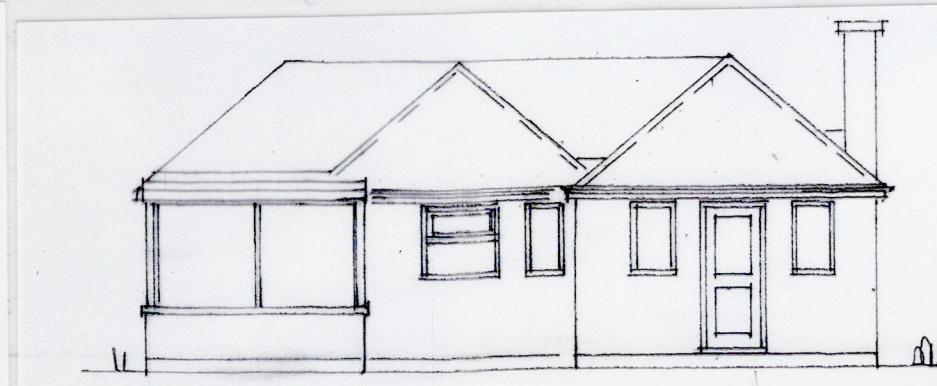

NORTH-EAST

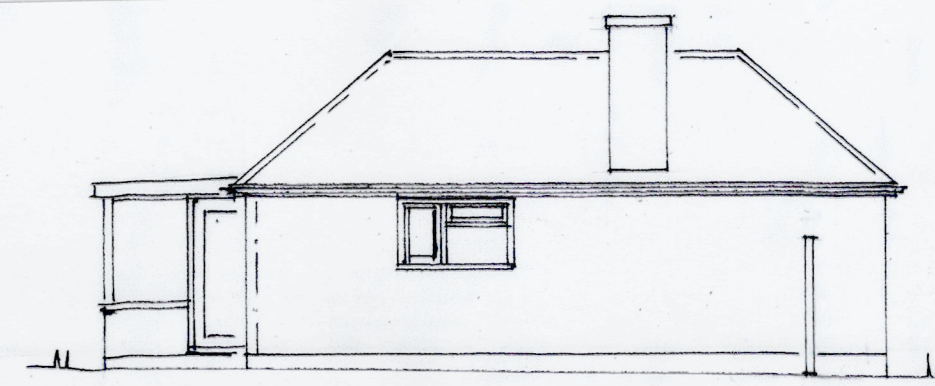


NORTH-WEST


proposed elevations




SOUTH-WEST

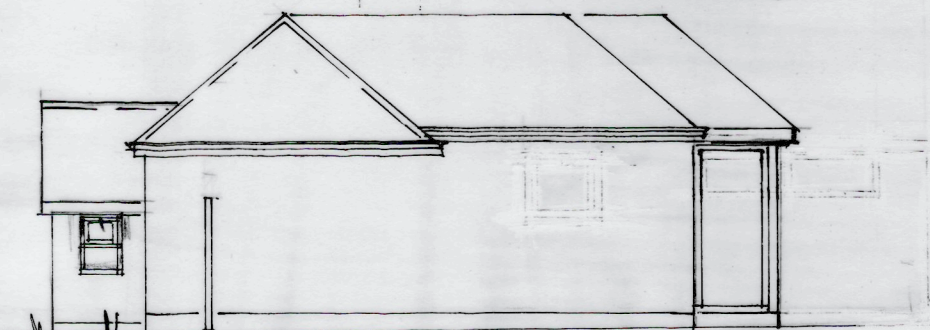


SOUTH EAST

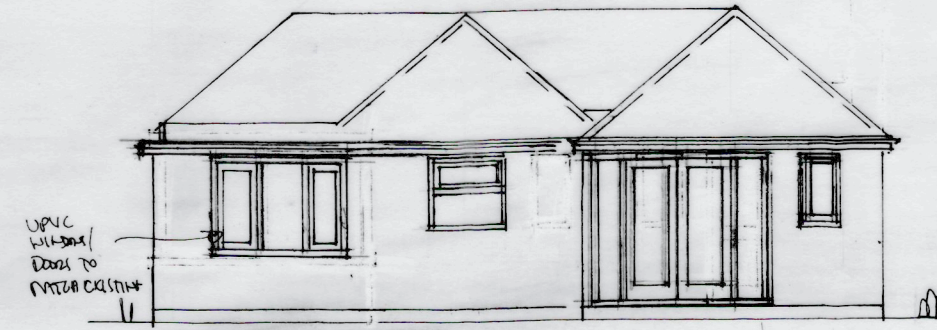


NORTH-EAST

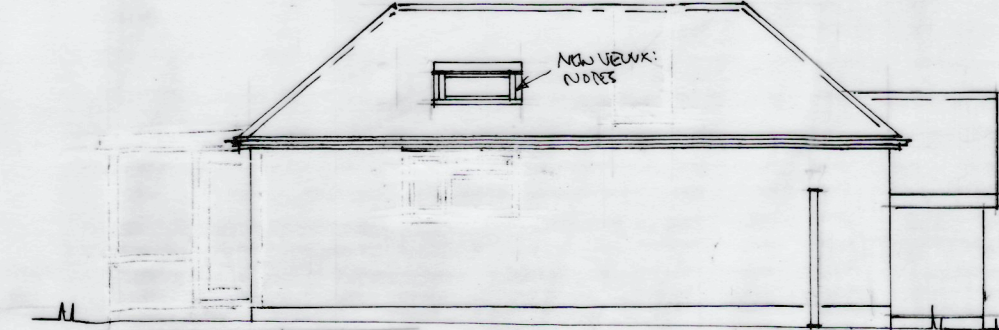


NORTH-WEST

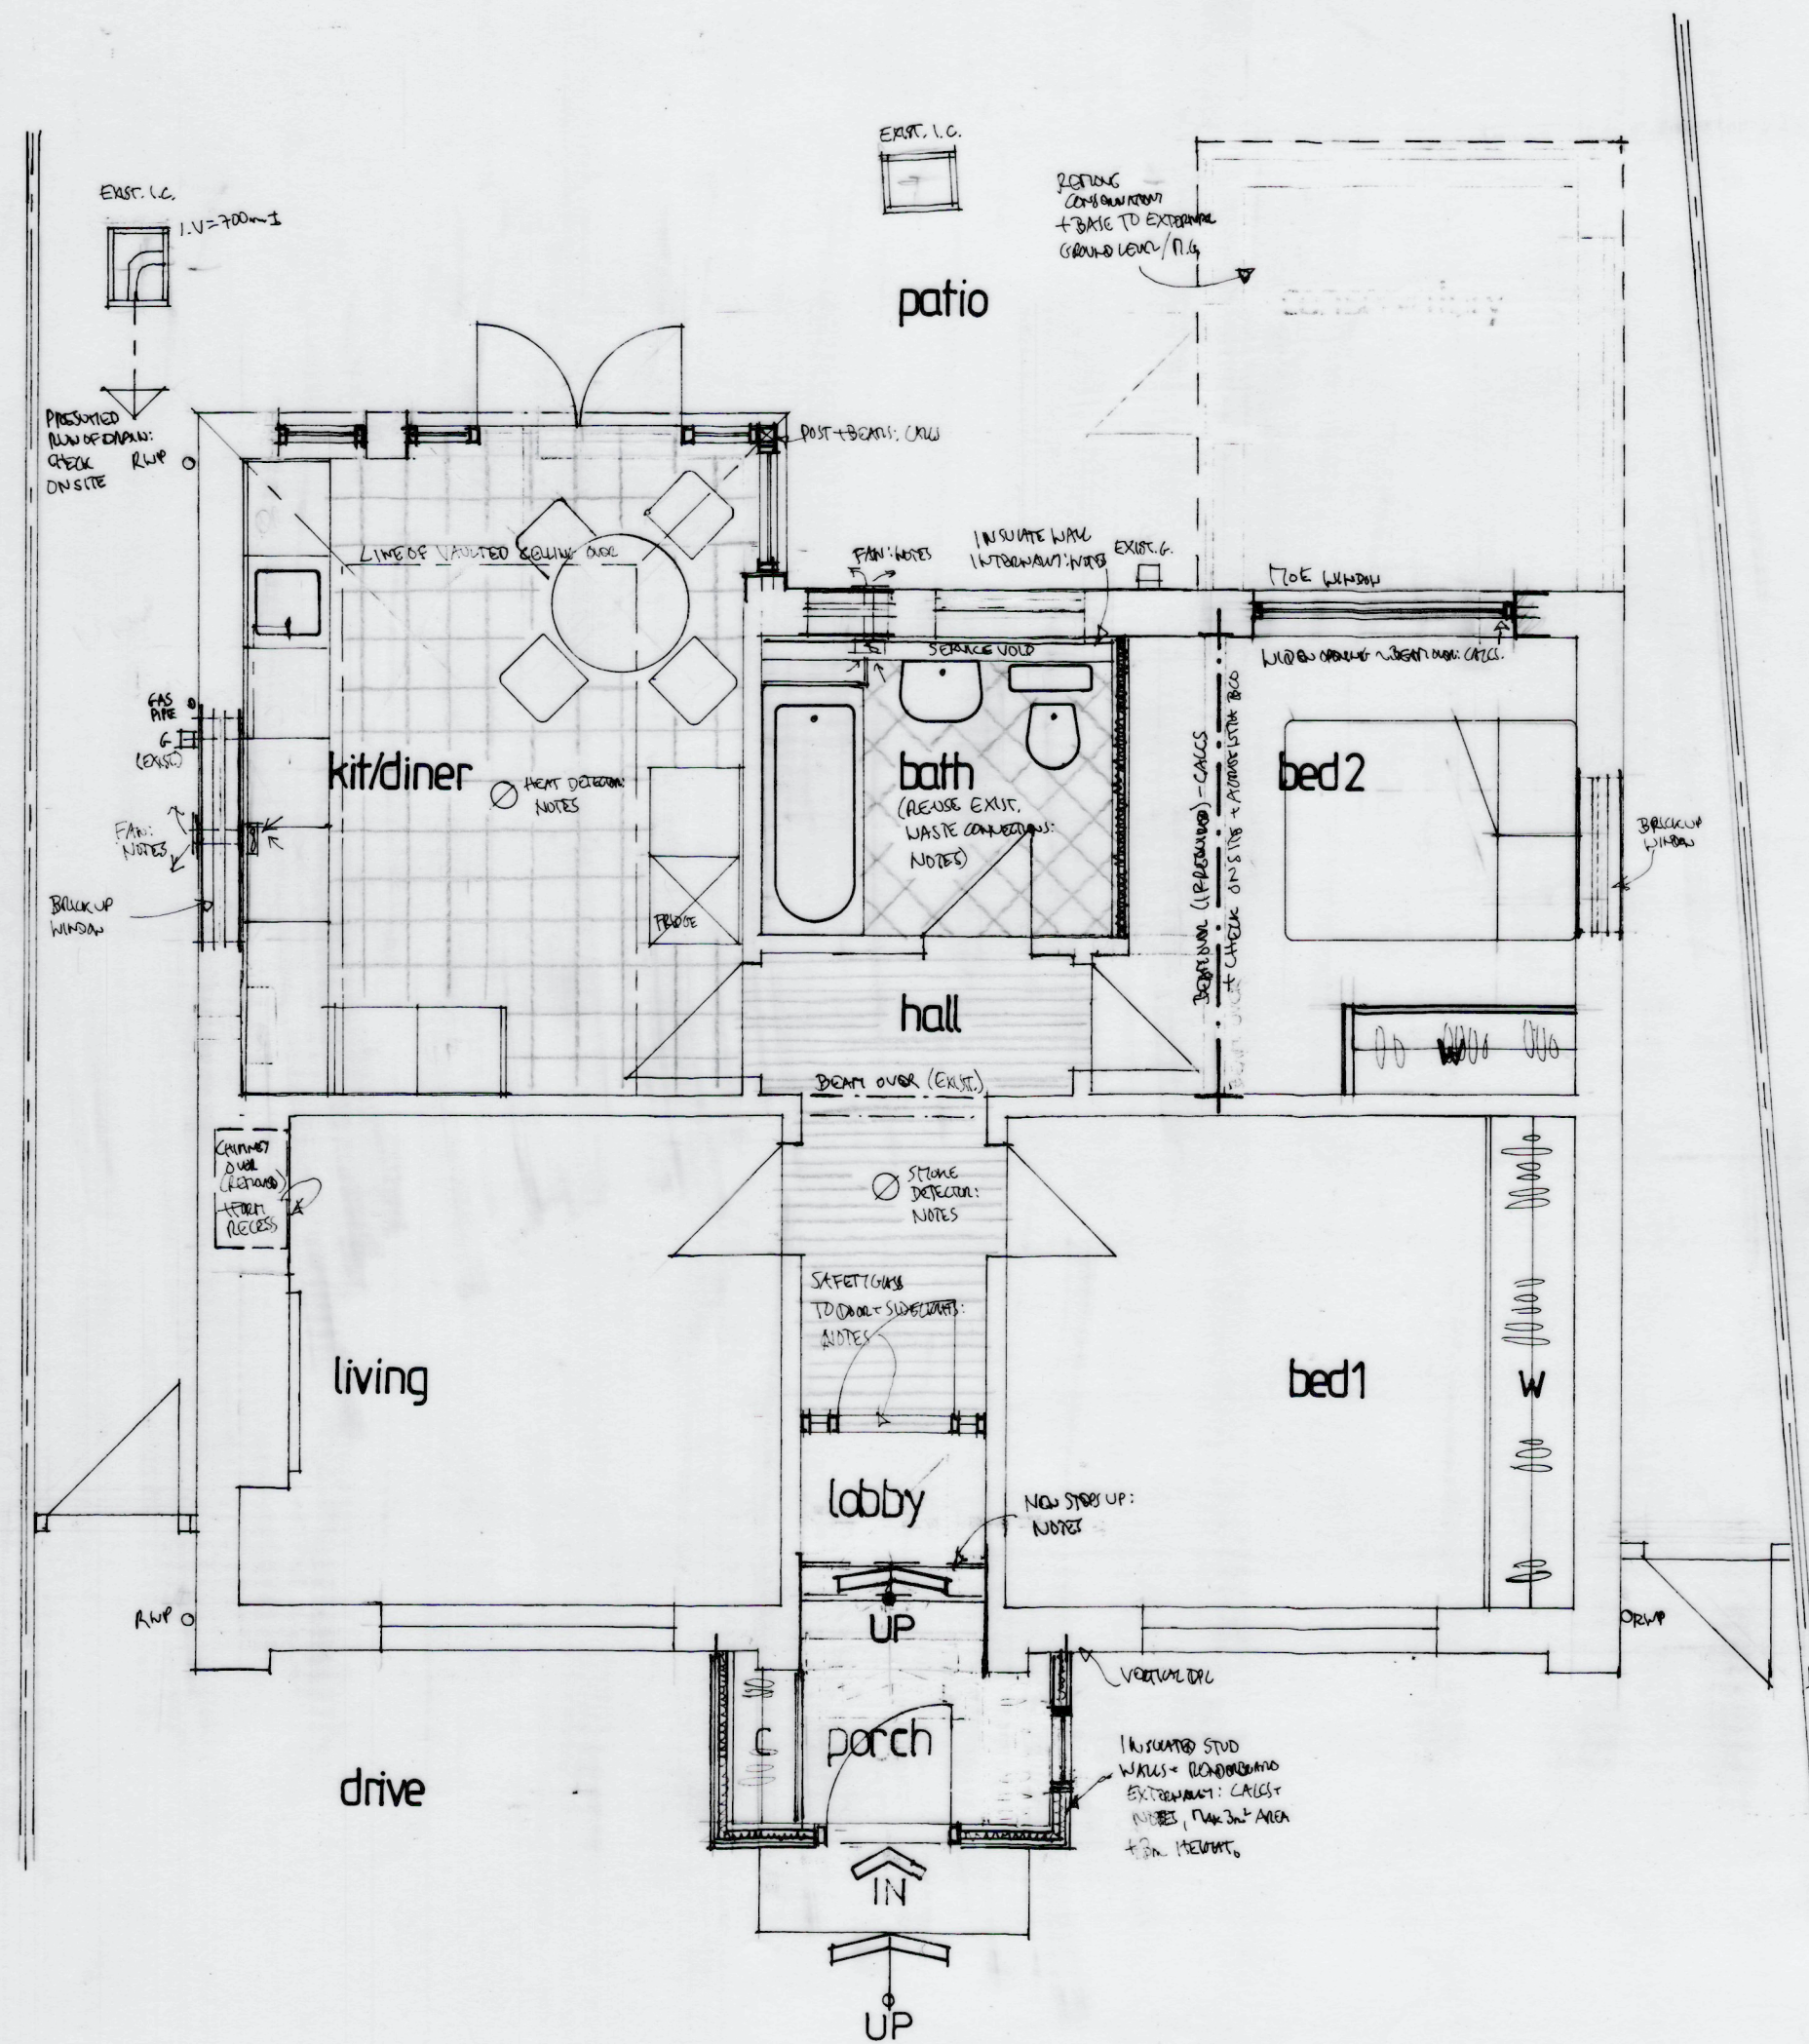

proposed GROUND FLOOR

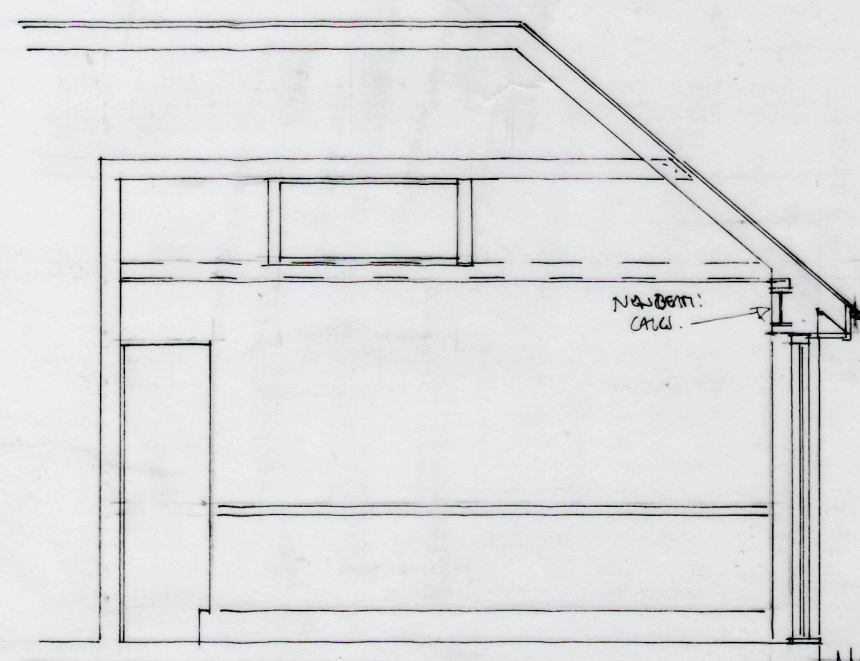

SECTION BB

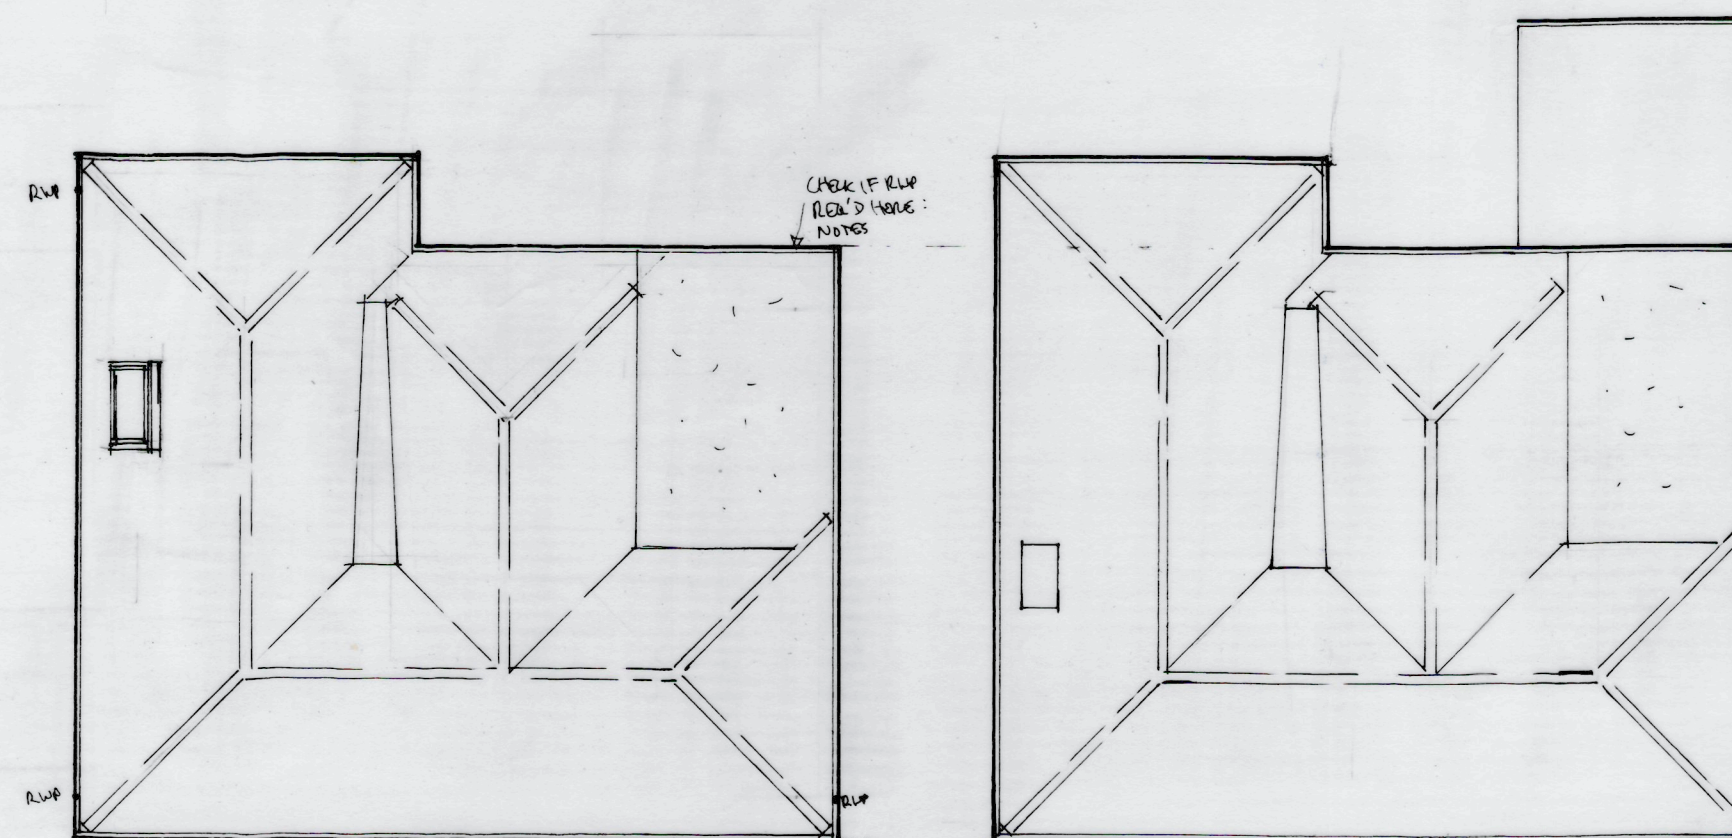

proposed ROOF PLAN

existing ROOF PLAN



SITE PLAN 1,1250




BLOCK PLAN 1,500

NOTES:
All dimensions must be checked on site and not scaled from this drawing.
EXCEPT FOR PLANNING PURPOSES.
FOR PLANNING + BUILDING REGULATIONS ONLY
NOT CONSTRUCTION ISSUE
TO BE READ IN CONJUNCTION WITH ENGINEER'S DESIGN

\$	Rev. 10/2024	PLAN ADDED - POINTED TO CLARIFY DETAILS
A	Rev. 10/2024	UPDATED TO CLARIFY REVISIONS
	Date	Revisions

©copyright
CANNING-ERICSSON LTD 2024

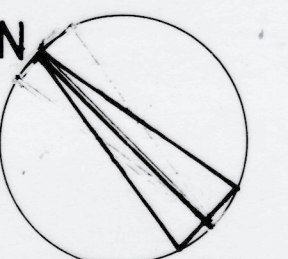

NORTH

Client
Ms Rich & Mr Weeks

Job Title
PROPOSED REMOVAL OF REAR CONSERVATORY AND ALTERATIONS AT 1 ADASTRA AVENUE, HASOCKS, WEST SUSSEX, BN6 8DP.

Drawing Title
EXISTING & PROPOSED PLANS, SECTIONS, SITE PLANS & ELEVATIONS

Scale
1:50 1:100

Date
August 2024

Drawn by
CANNING-E LTD

Drg No.
4624/01

Rev.
B