



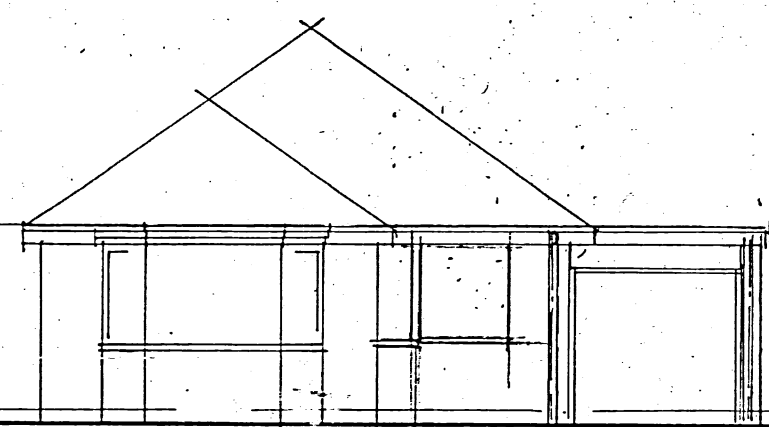


Front Elevation


0 1 2 3 4 5
SCALE 1-100 AT A1

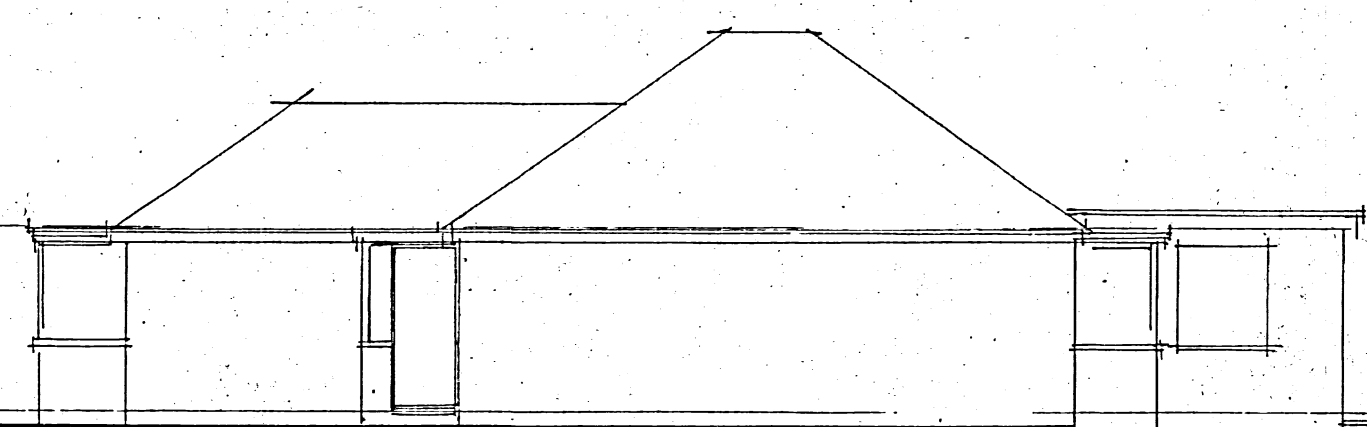


Right Flank

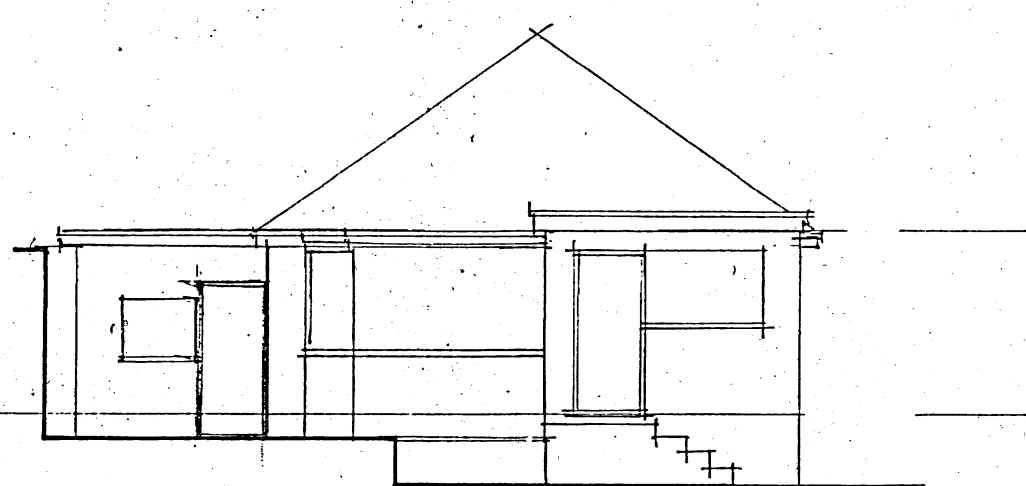

Rear Elevation

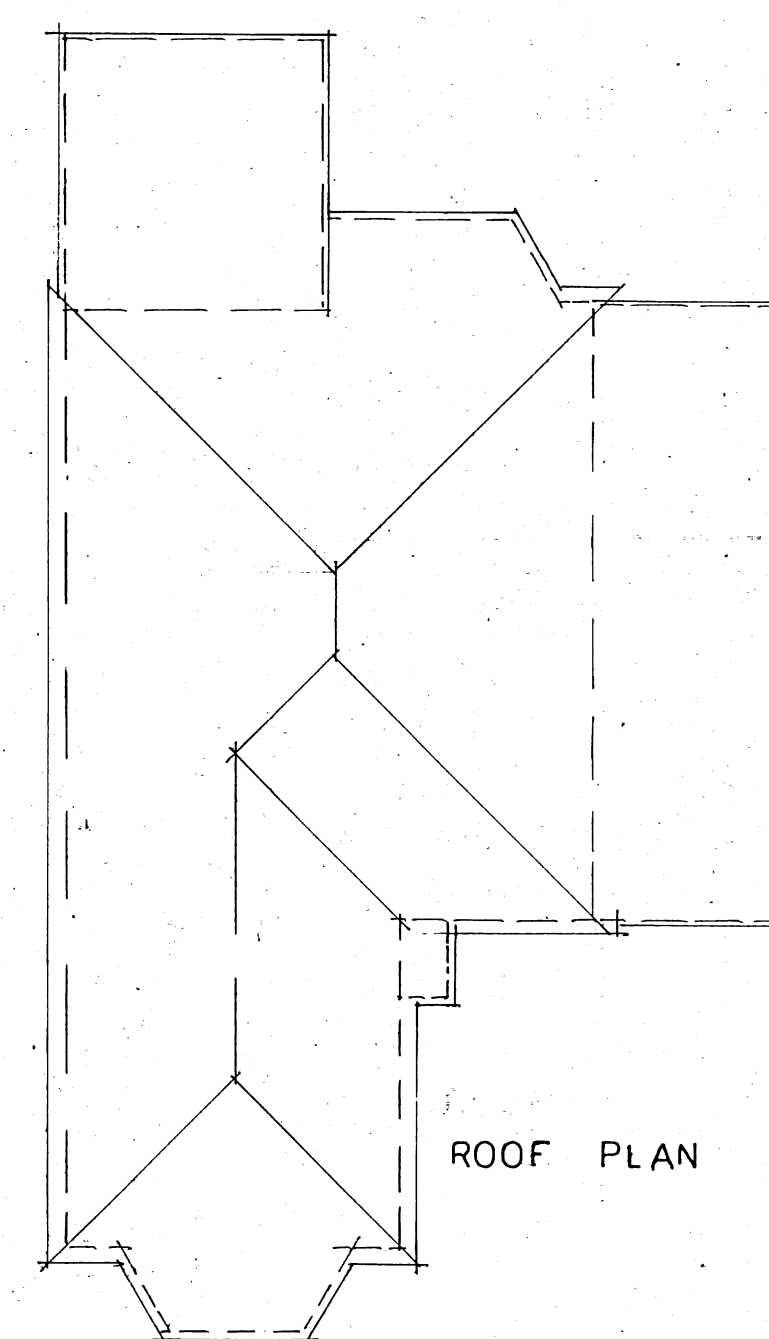


ROOF PLAN

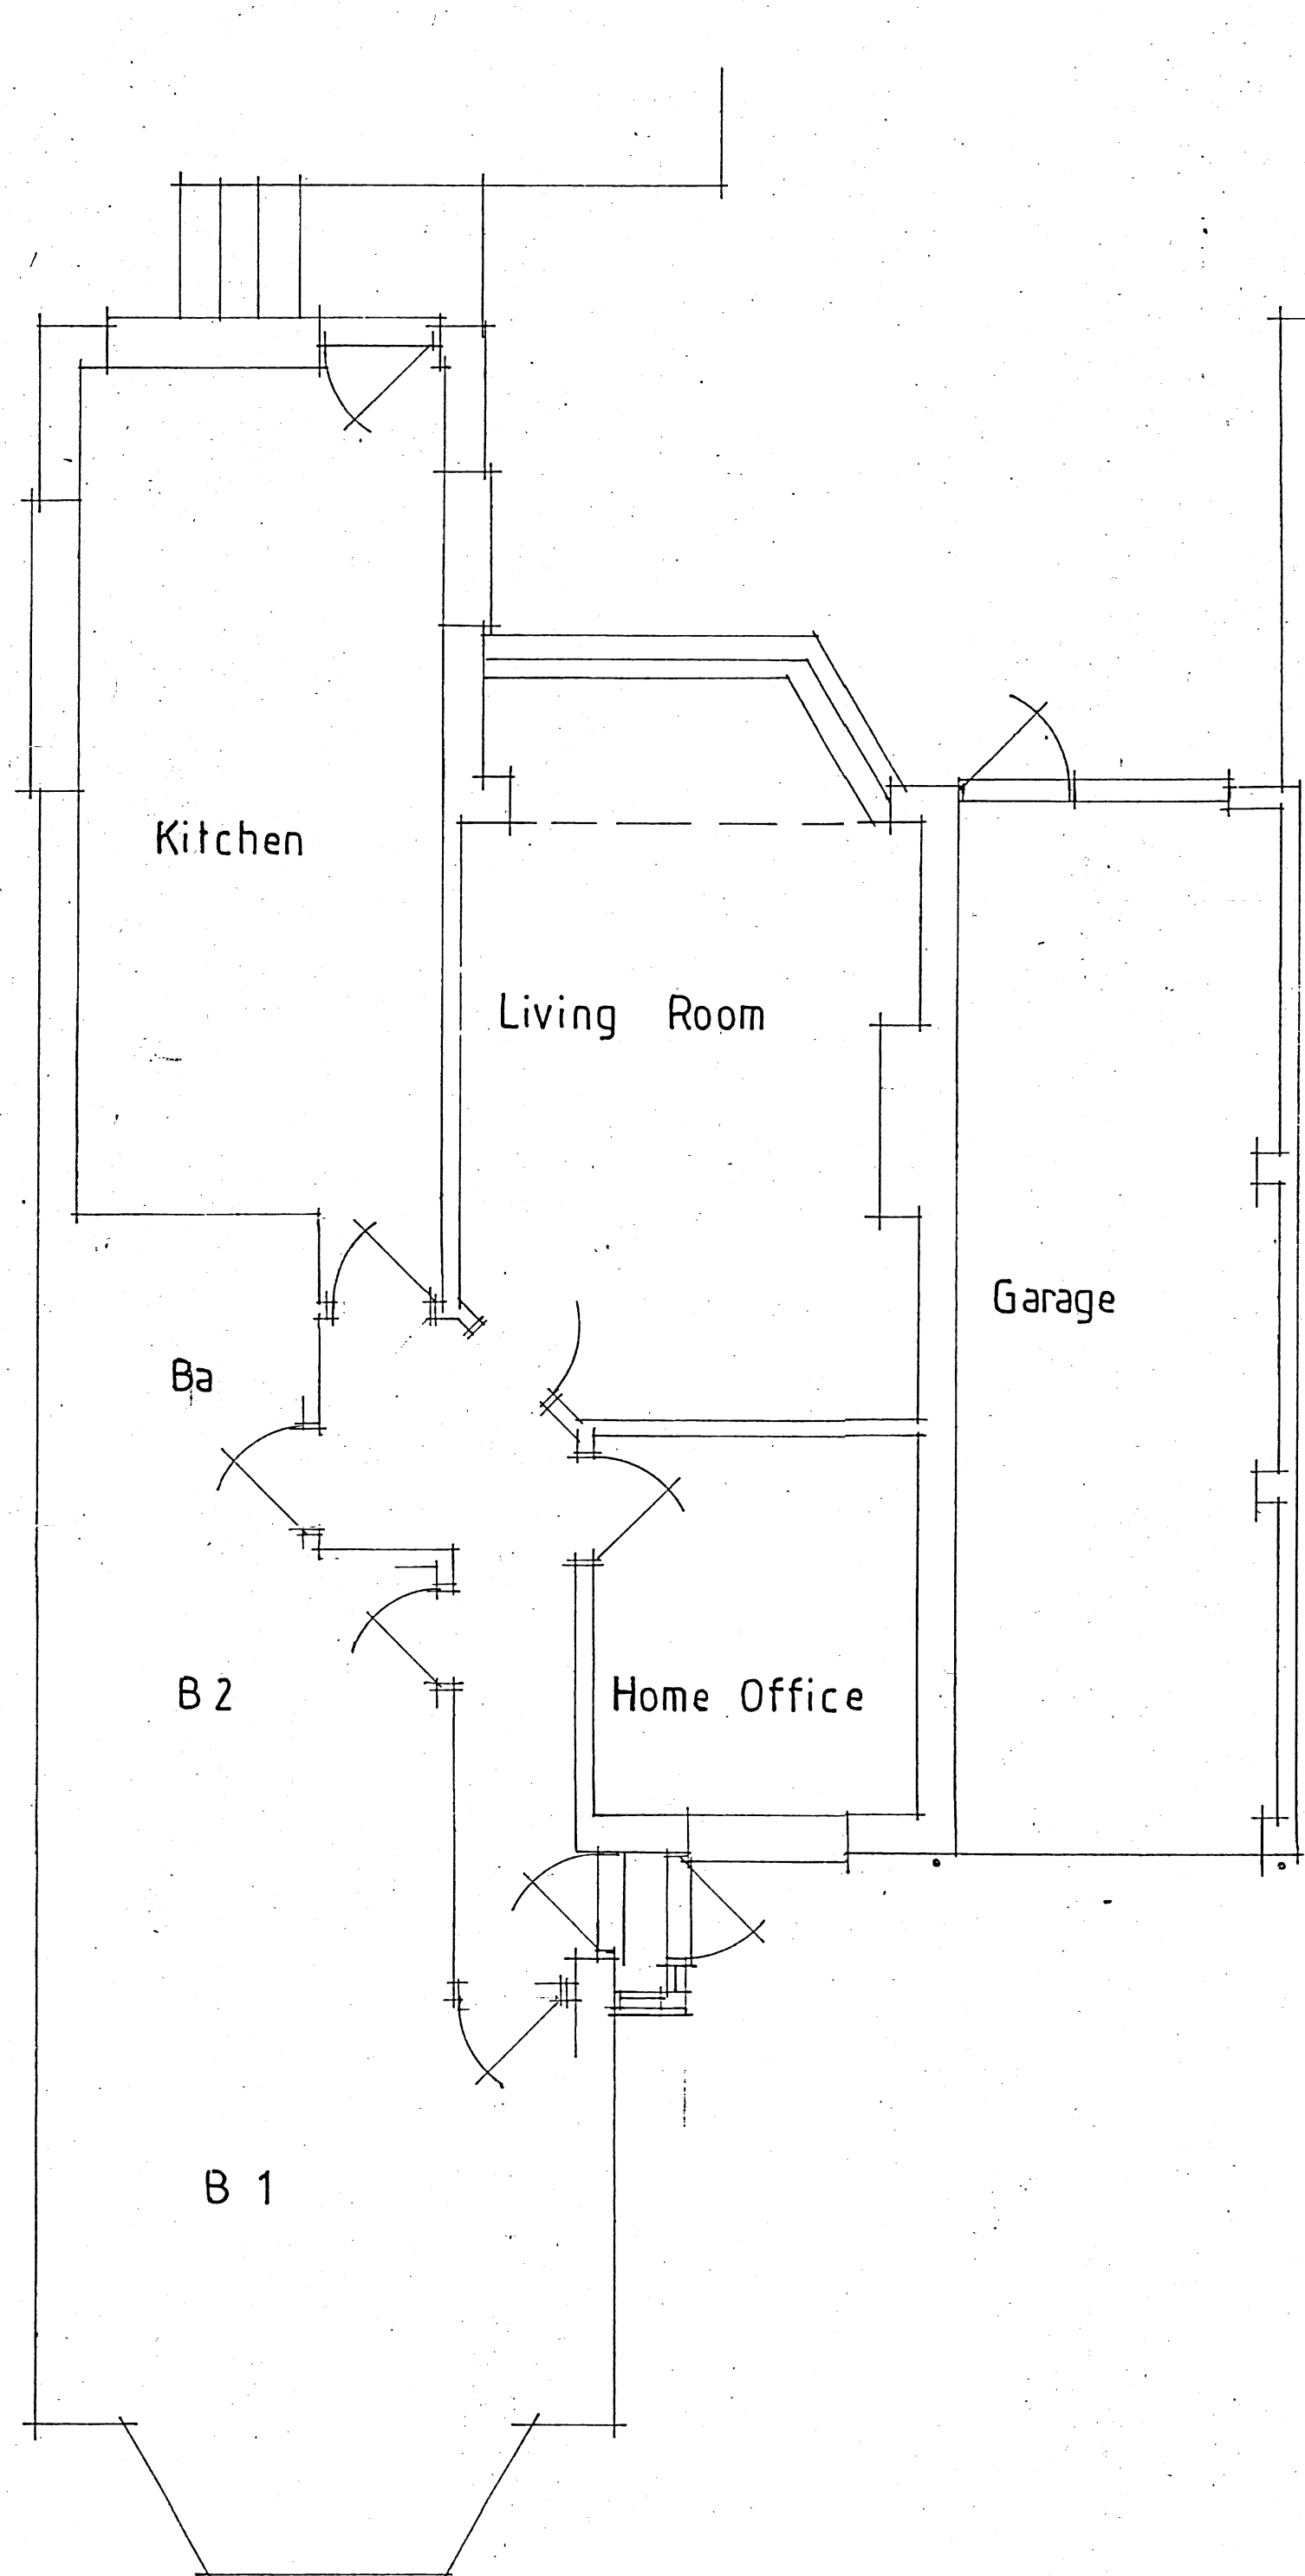

0 1 2 3 4 5
SCALE 1-50 AT A1

Recreation Ground

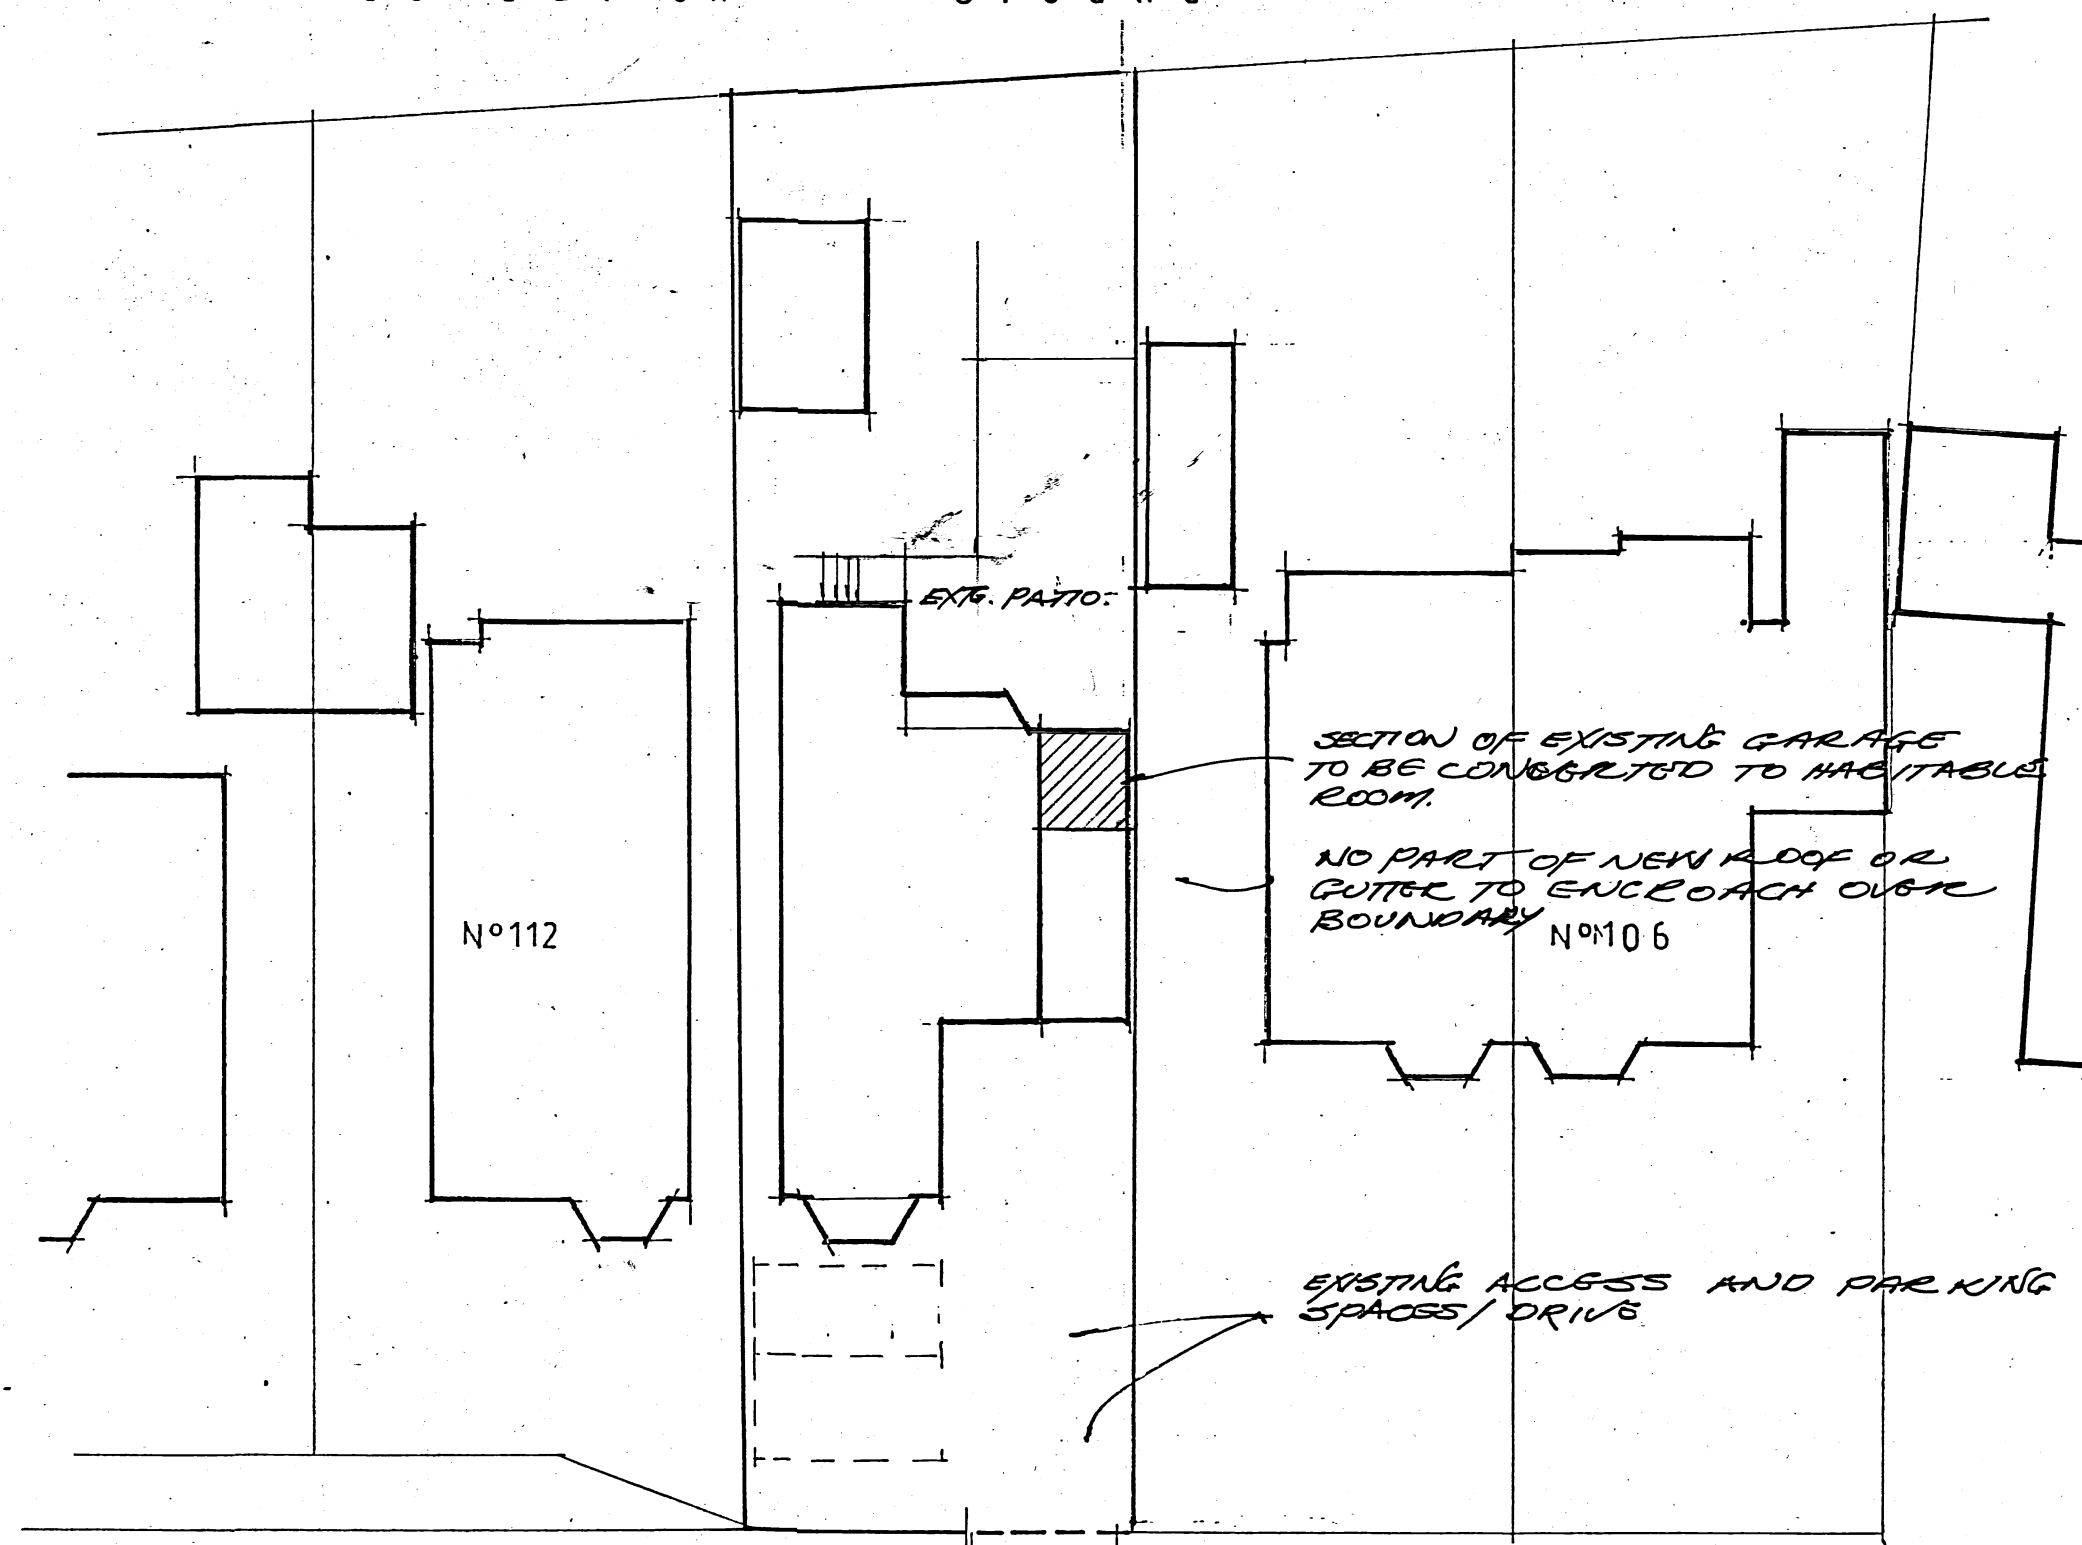


N°112

SECTION OF EXISTING GARAGE
TO BE CONVERTED TO HABITABLE
ROOM.
NO PART OF NEW ADD OR
CUTTER TO ENDEORCH OVER
BOUNDARY N°106


EXISTING ACCESS AND PARKING
SPACES/ DRIVE

HEATHCOTE DRIVE


0 2 4 6 8 10
SCALE 1-200 AT A1

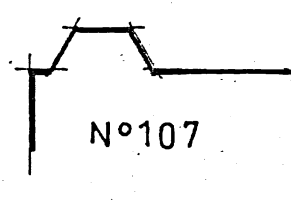

N°107

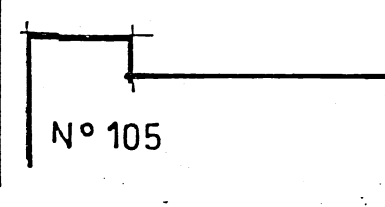

N°105

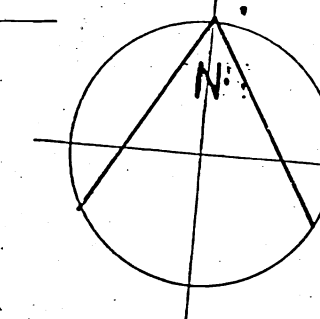

No.	DATE	REVISIONS
CLIENTS MUST TAKE THEIR OWN ASSURANCES ON		
1. Soil conditions including gradient of land.		
2. Suitability of storm water drainage.		
3. Position of main sewer (if applicable)		
4. Trees and their effect on foundation design		

WE CANNOT BE RESPONSIBLE FOR ANY ADDITIONAL
BUILDING COST FOR PROBLEMS CAUSED BY THE ABOVE
OR OTHER PROBLEMS RELATED TO A PARTICULAR SITE.

EXTENSIONS ARE SUBJECT TO REVISION DEPENDING ON
EXISTING STRUCTURE AS EXPOSED. ALL DIMENSIONS TO
BE CHECKED ON SITE.

COPYRIGHT This design is the copyright of Glyn Doughty Design
and may not be reproduced without written consent.

Glyn Doughty Design
25 VICARAGE HILL
WESTERHAM
KENT TN16 1TL
TEL. WESTERHAM (01959) 562723
E-MAIL:
Planning glyn.doughty@outlook.com

CLIENT Mrs M. Mellers
Extension and alterations to
110 Heathcote Drive
East Grinstead RH19 1NQ
SITE DETAILS & FLOOR PLAN
ELEVATIONS (Existing)

SCALE 1-50 1-100 1-200

DRAWN G.T.D. DATE 28 Nov 24

DRAWING No. MM2404-01 revision