
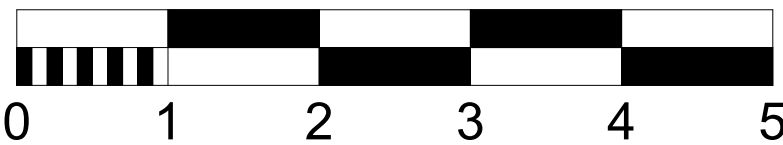


Notes

Do not scale off this drawing except for planning purposes
Check all dimensions on site before any work commences
All goods, materials and workmanship must conform to current building regulations, british standards and codes of practice.
Copyright of this drawing is to be retained by Ecotecture Ltd and must not be reproduced without written consent from the practice.


Drawing to be printed A1

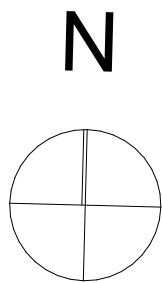


Scale Bar

Key

Existing

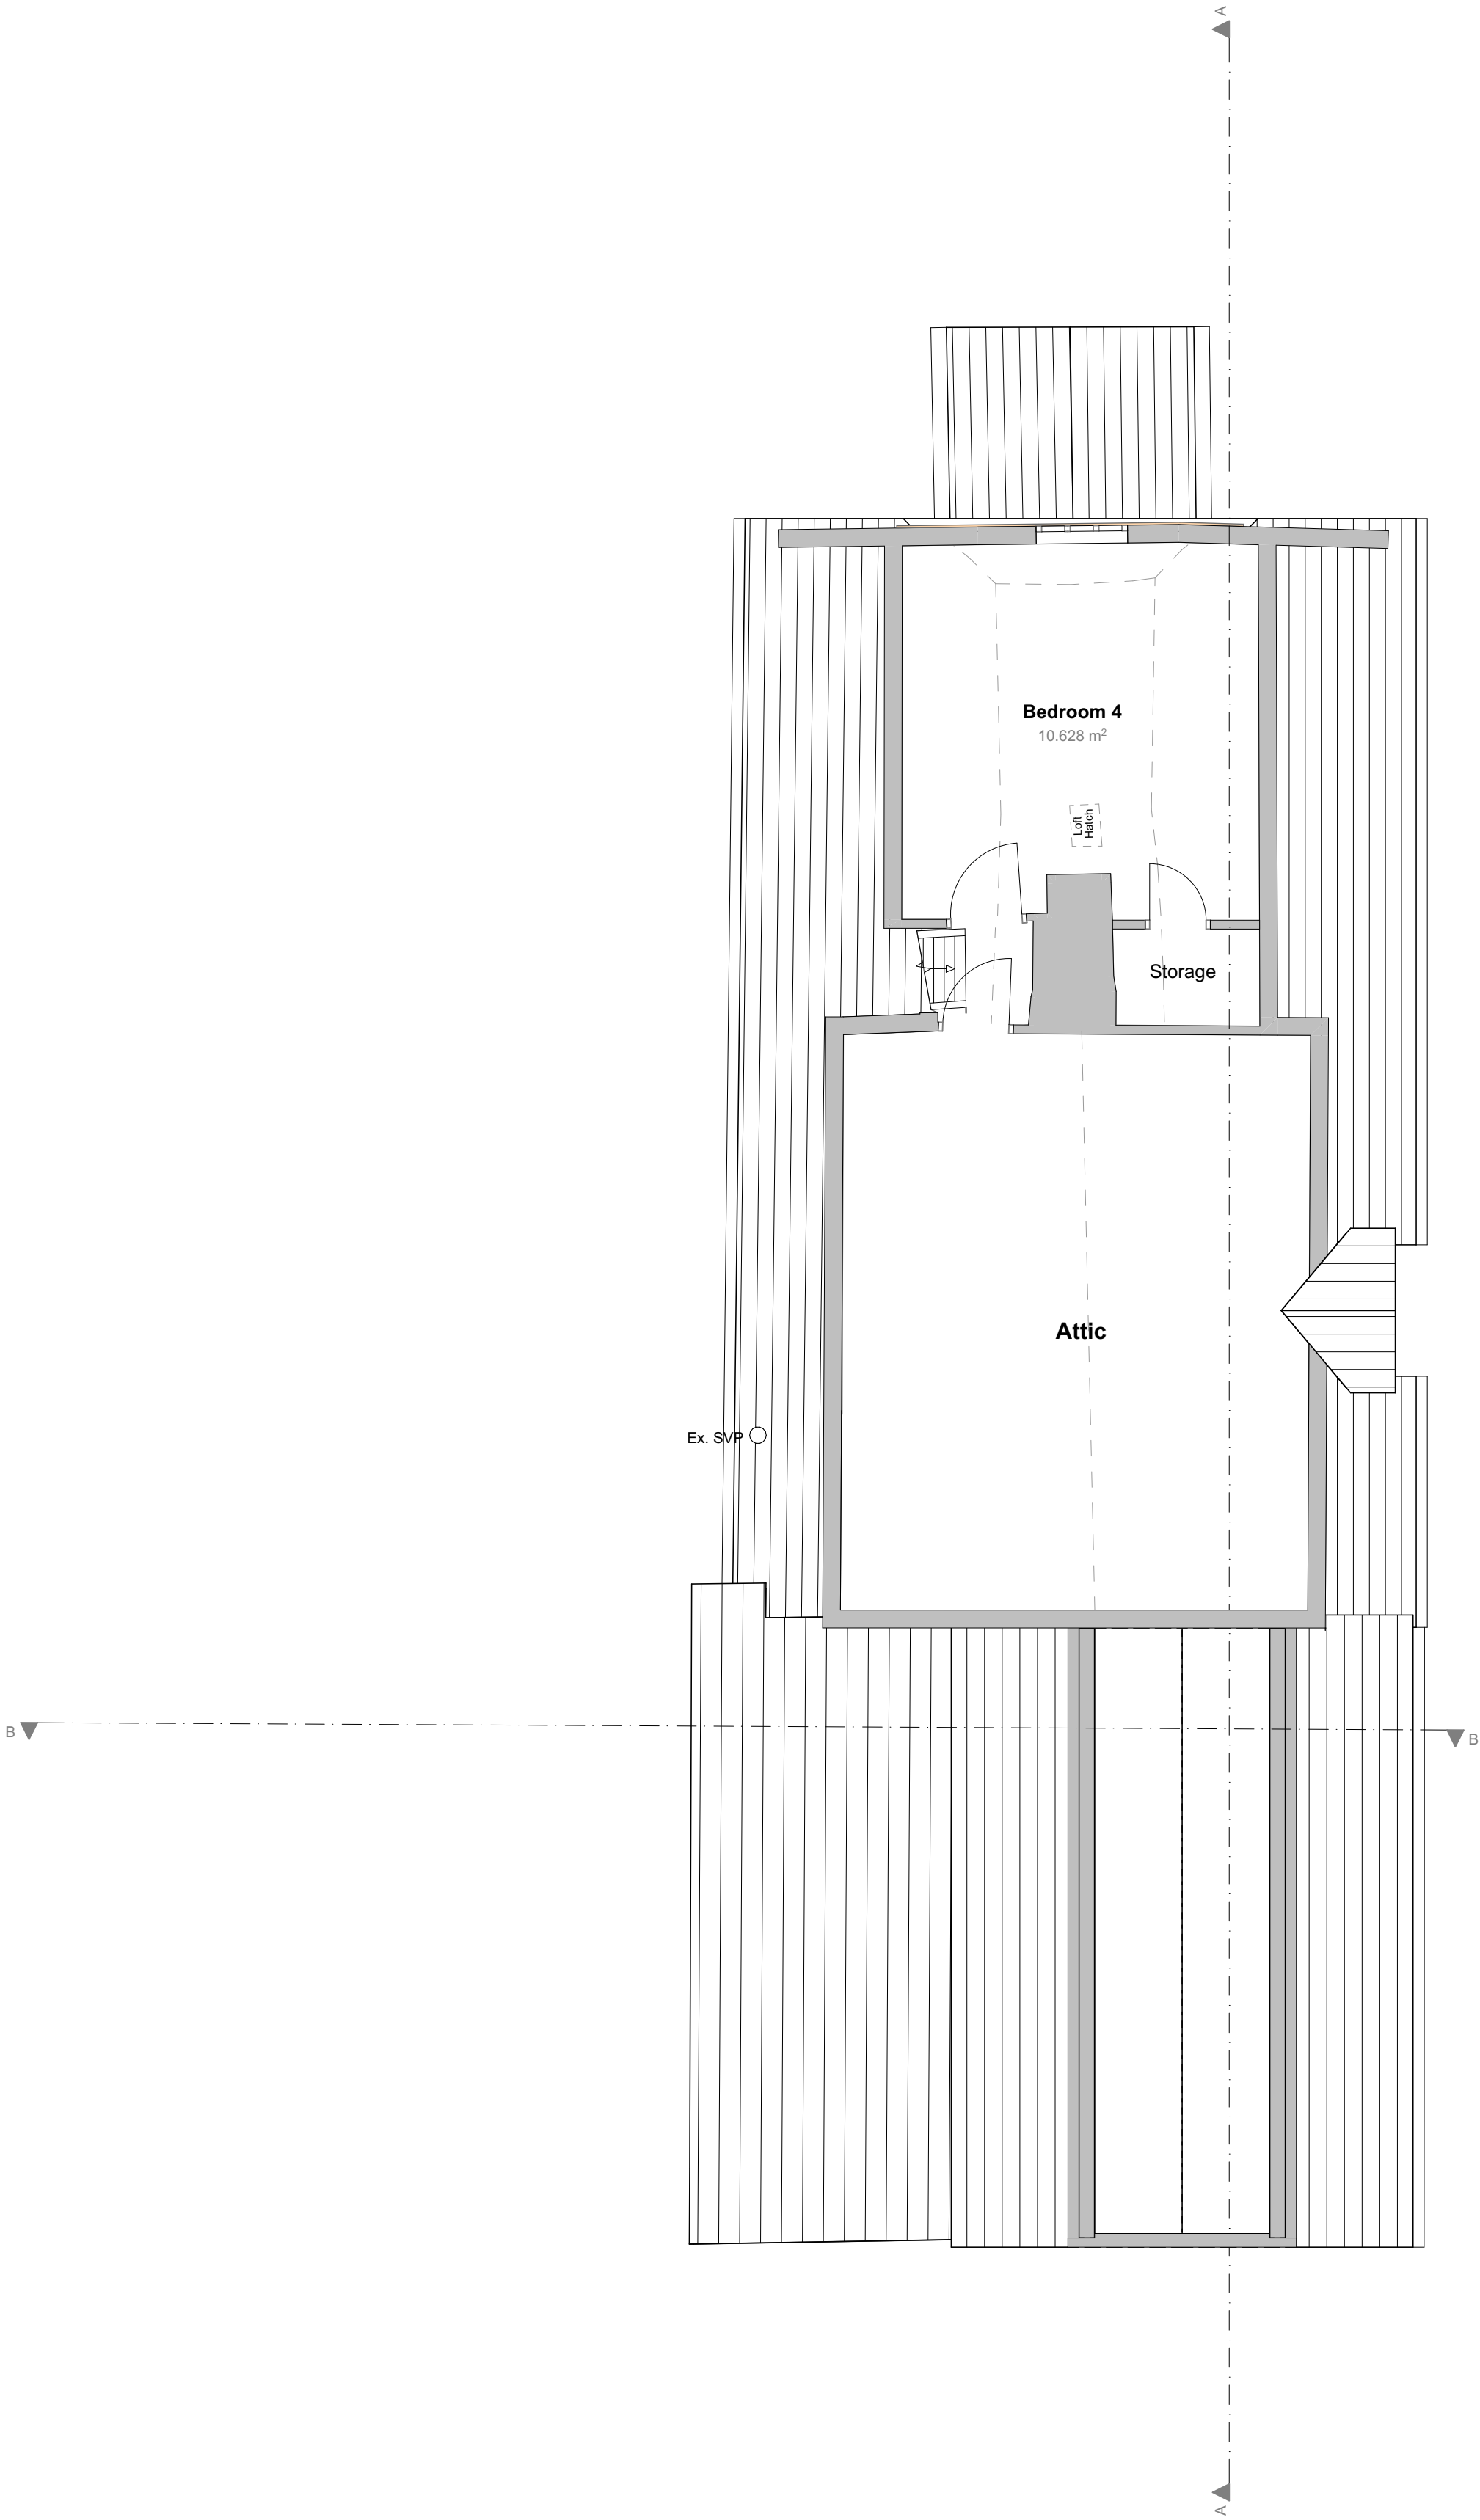

Second Floor

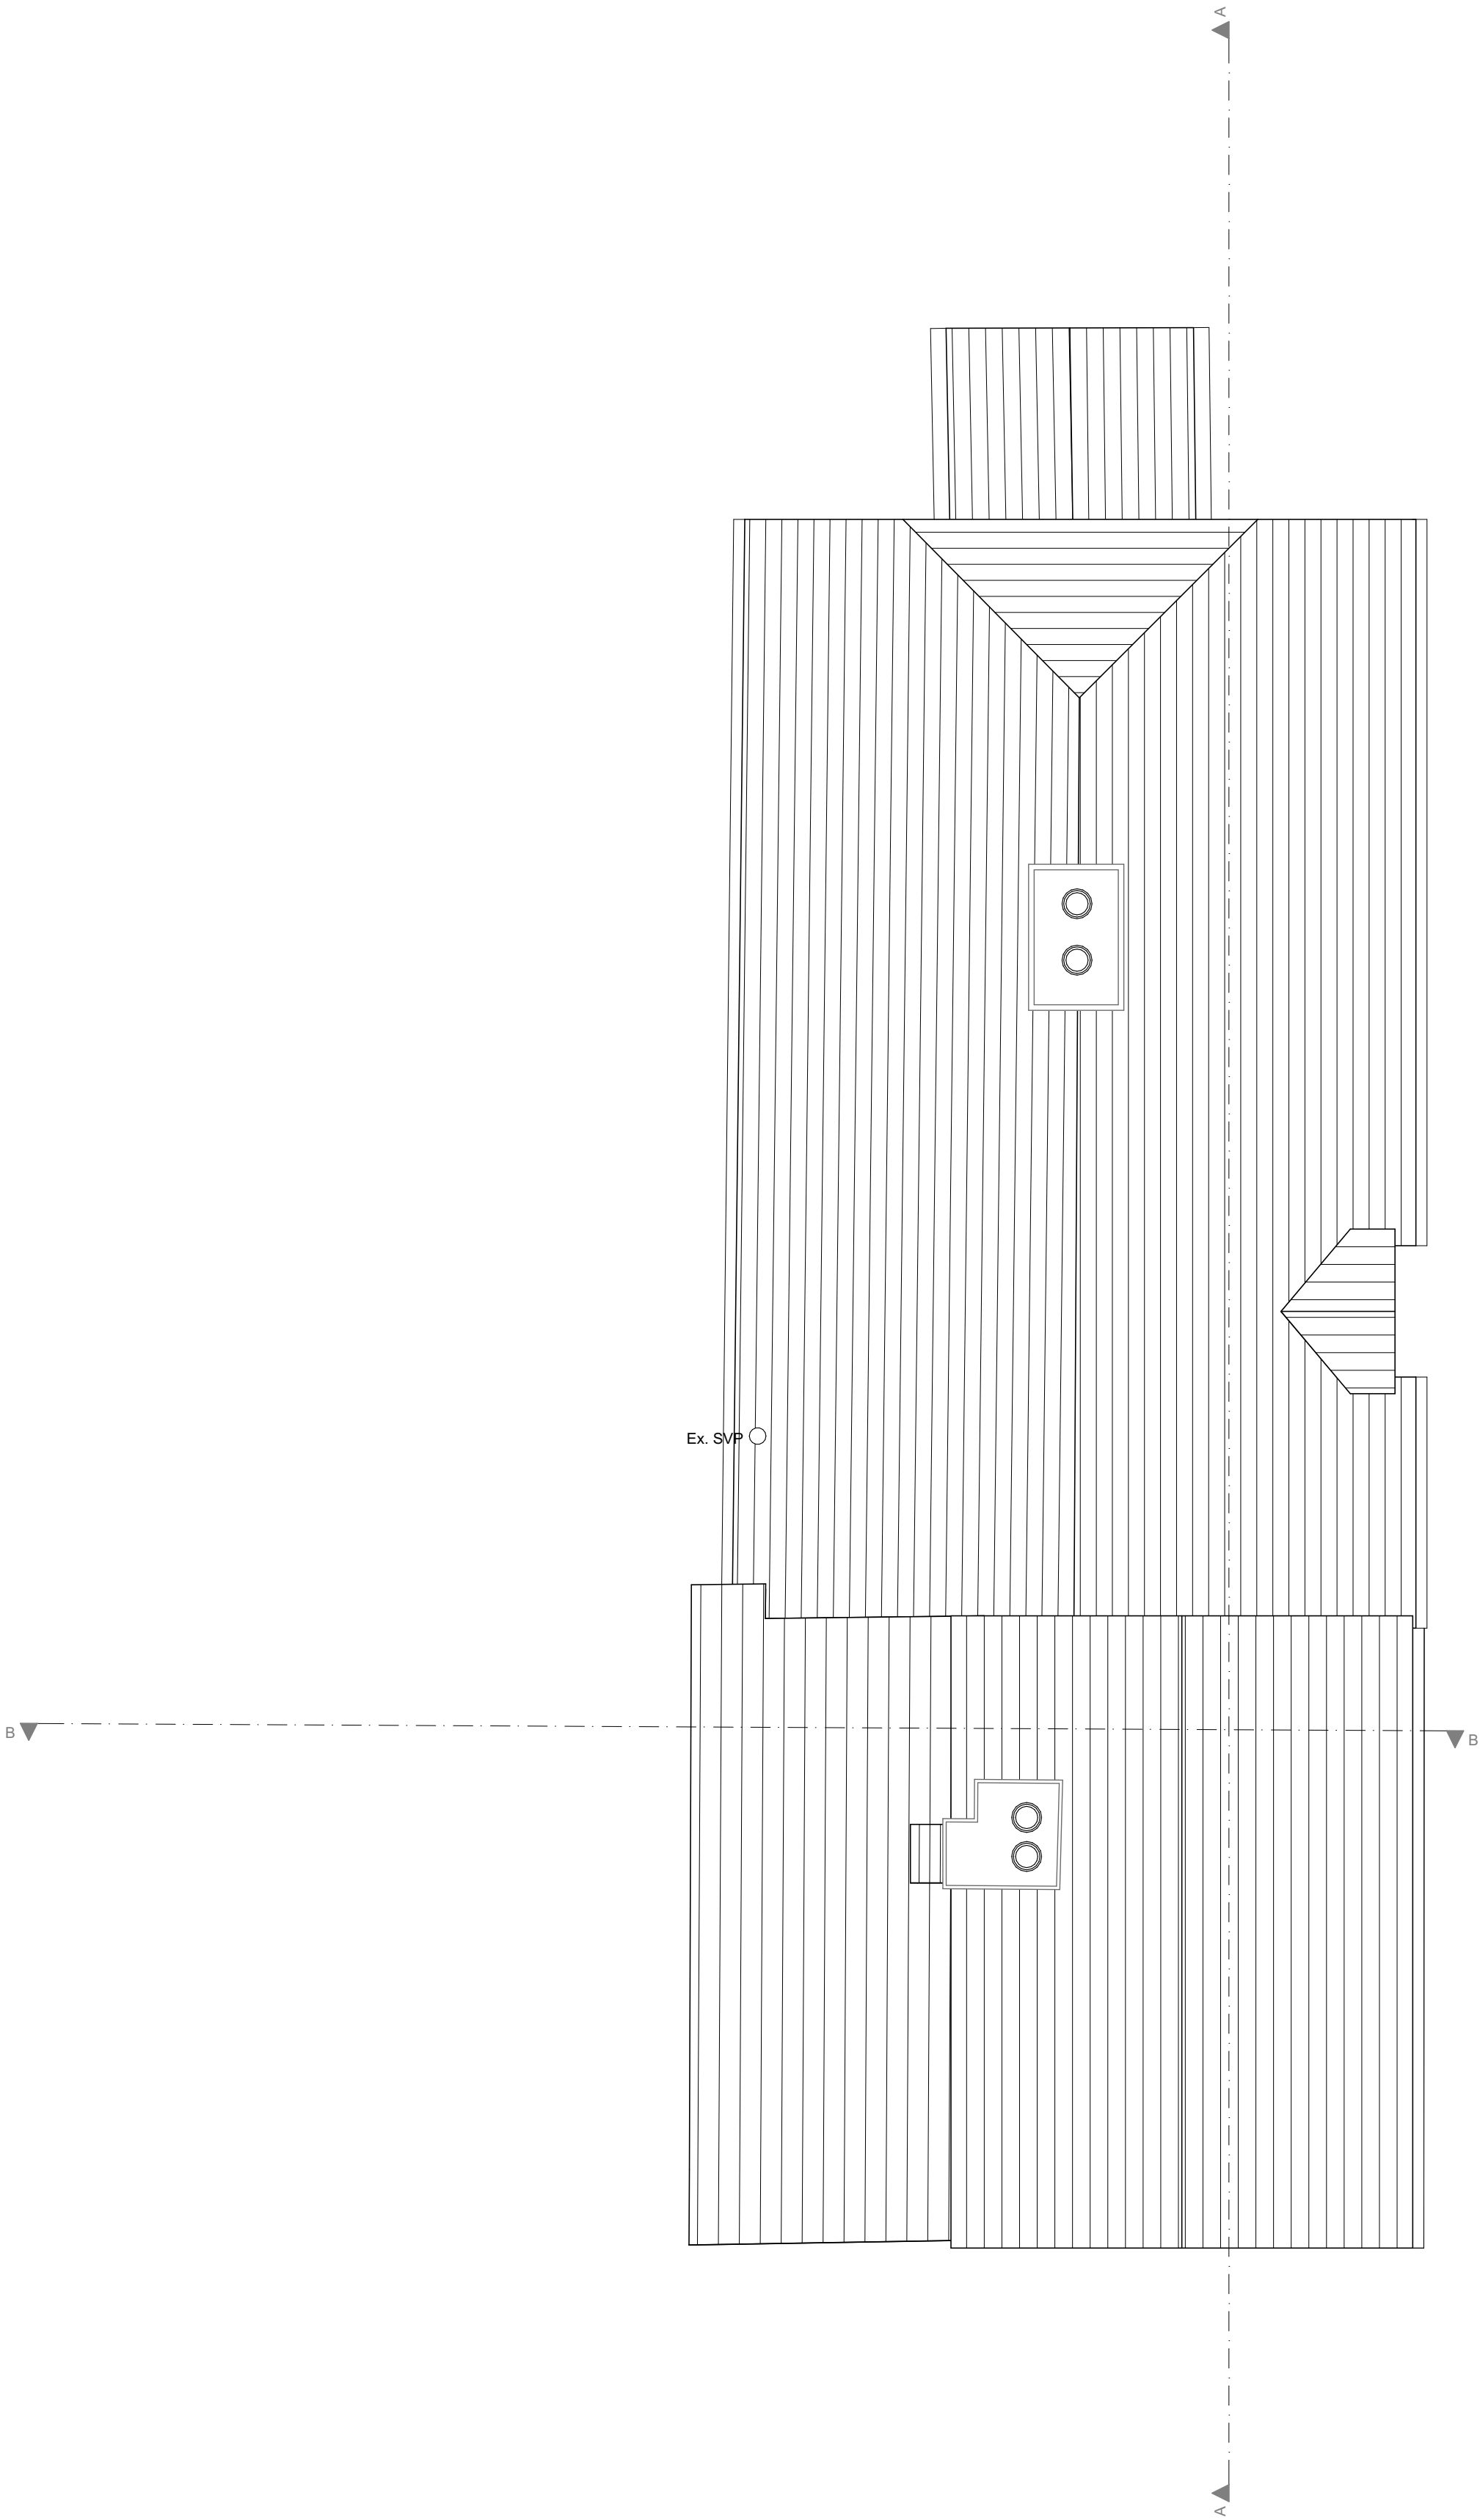

Roof

RevID	Transmitted By	Trans initial Set Date	Layout Comment

ecotecture

ECOLOGICAL ARCHITECTURE

01444 416745 info@ecotecture.co.uk
www.ecotecture.co.uk

31 Sussex Road Haywards Heath
West Sussex RH16 4DZ

Client: Emily and Rik Webster

Address: Walnut and Well
Bolney
RH17 5QW

Description: Existing Second Floor and Roof Plans

Scale: **1:50** Date: **July '25**
Drawn: **KR** Checked: **JS**

Drawing No: 818 /**111**