
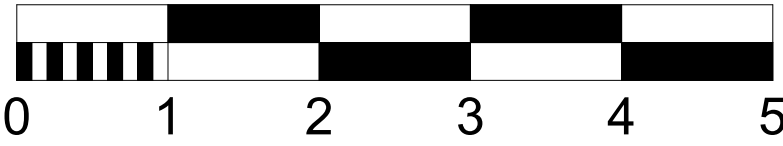


Notes

Do not scale off this drawing except for planning purposes
Check all dimensions on site before any work commences
All goods, materials and workmanship must conform to current building regulations, british standards and codes of practice.
Copyright of this drawing is to be retained by Ecotecture Ltd and must not be reproduced without written consent from the practice.

Drawing to be printed A1

N

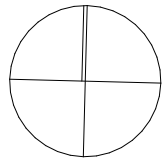

Scale Bar

Key

- Existing
- Proposed
- Demolition
- Existing Surface Water Drainage Route to be Disconnected
- Proposed Surface Water Drainage Route
- Existing Foul Water Drainage Route to be Retained
- Existing Foul Water Drainage Route to be Disconnected
- Proposed Foul Water Drainage Route

DRAINAGE NOTE

All new external guttering, downpipes and soil vent pipes to be in conservation pattern heritage cast iron to match existing.
Closed penetrations to be made good like for like.
All new drainage routes to make use of existing penetrations where possible to minimise removal of historic fabric.

Rev/D	Transmitted By	Transmitted Date	Layout Comment

ecotecture
ECOLOGICAL ARCHITECTURE

01444 416745 info@ecotecture.co.uk
www.ecotecture.co.uk


31 Sussex Road Haywards Heath
West Sussex RH16 4DZ
Client: Emily and Rik Webster

Address: Walnut and Well
Bolney
RH17 5QW


Description: Proposed First and Second Floor
Drainage Plans

Scale: 1:50 Date: July '25
Drawn: KR Checked: JS

Drawing No: 818/302

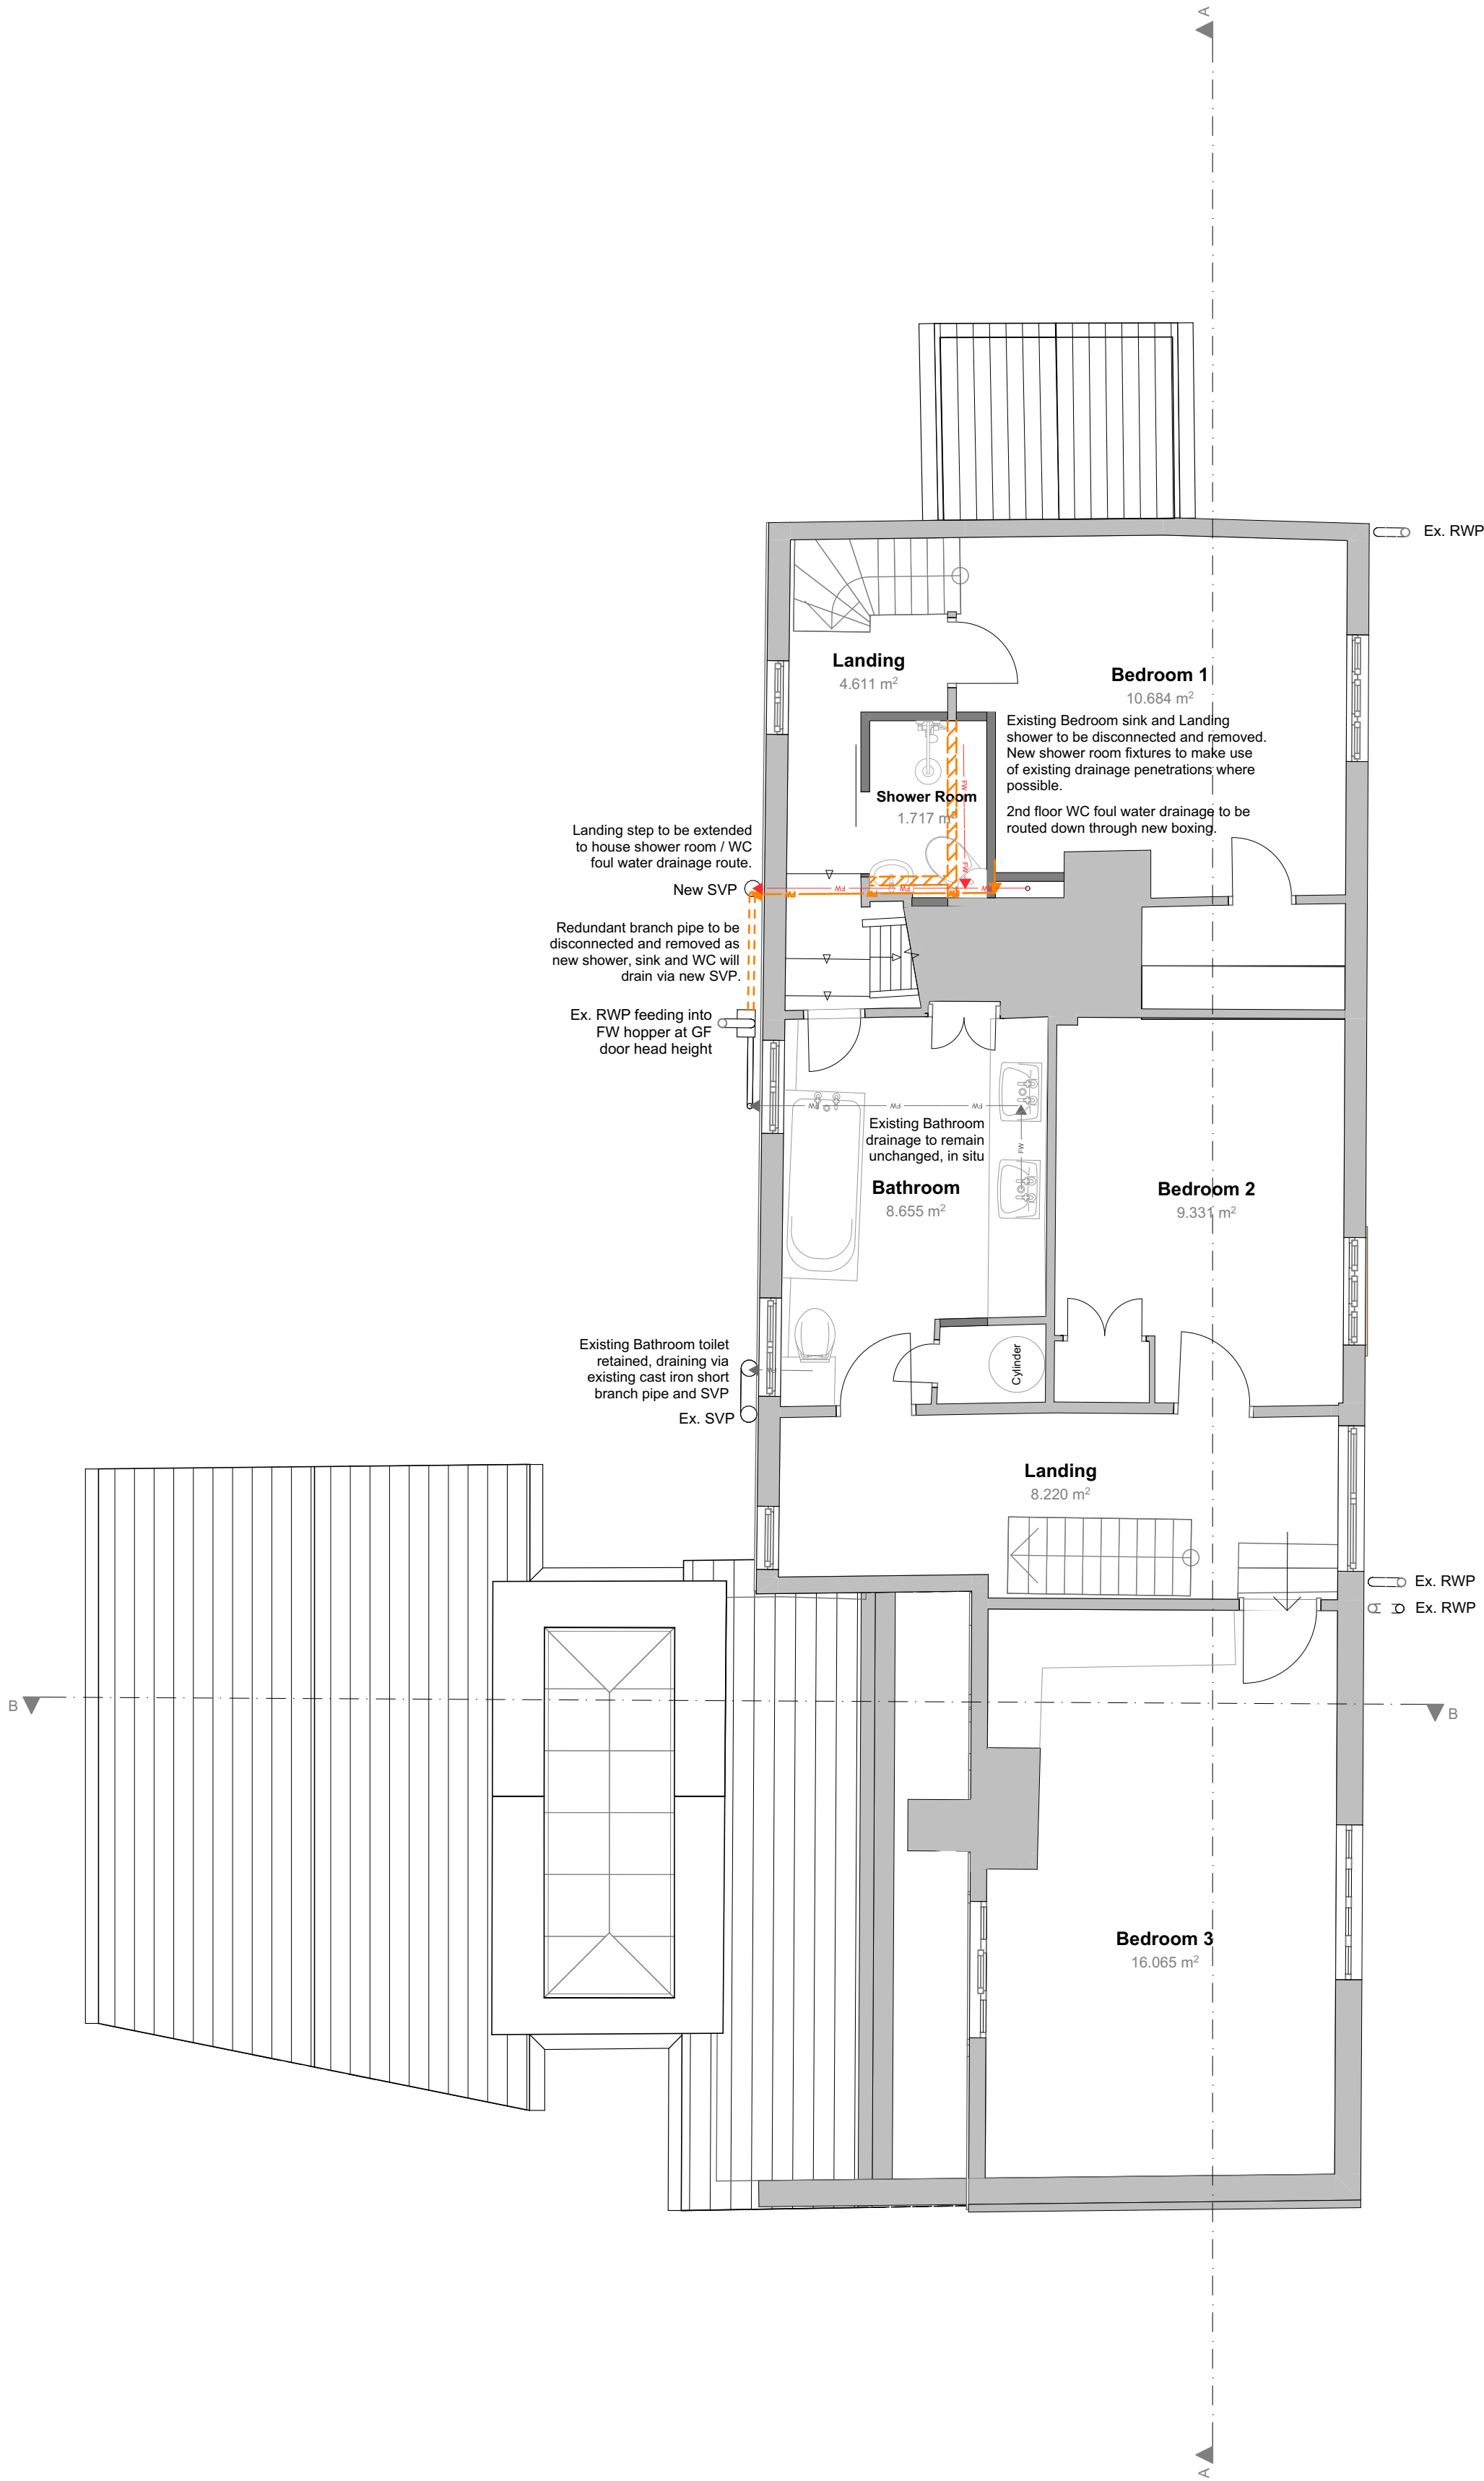

First Floor

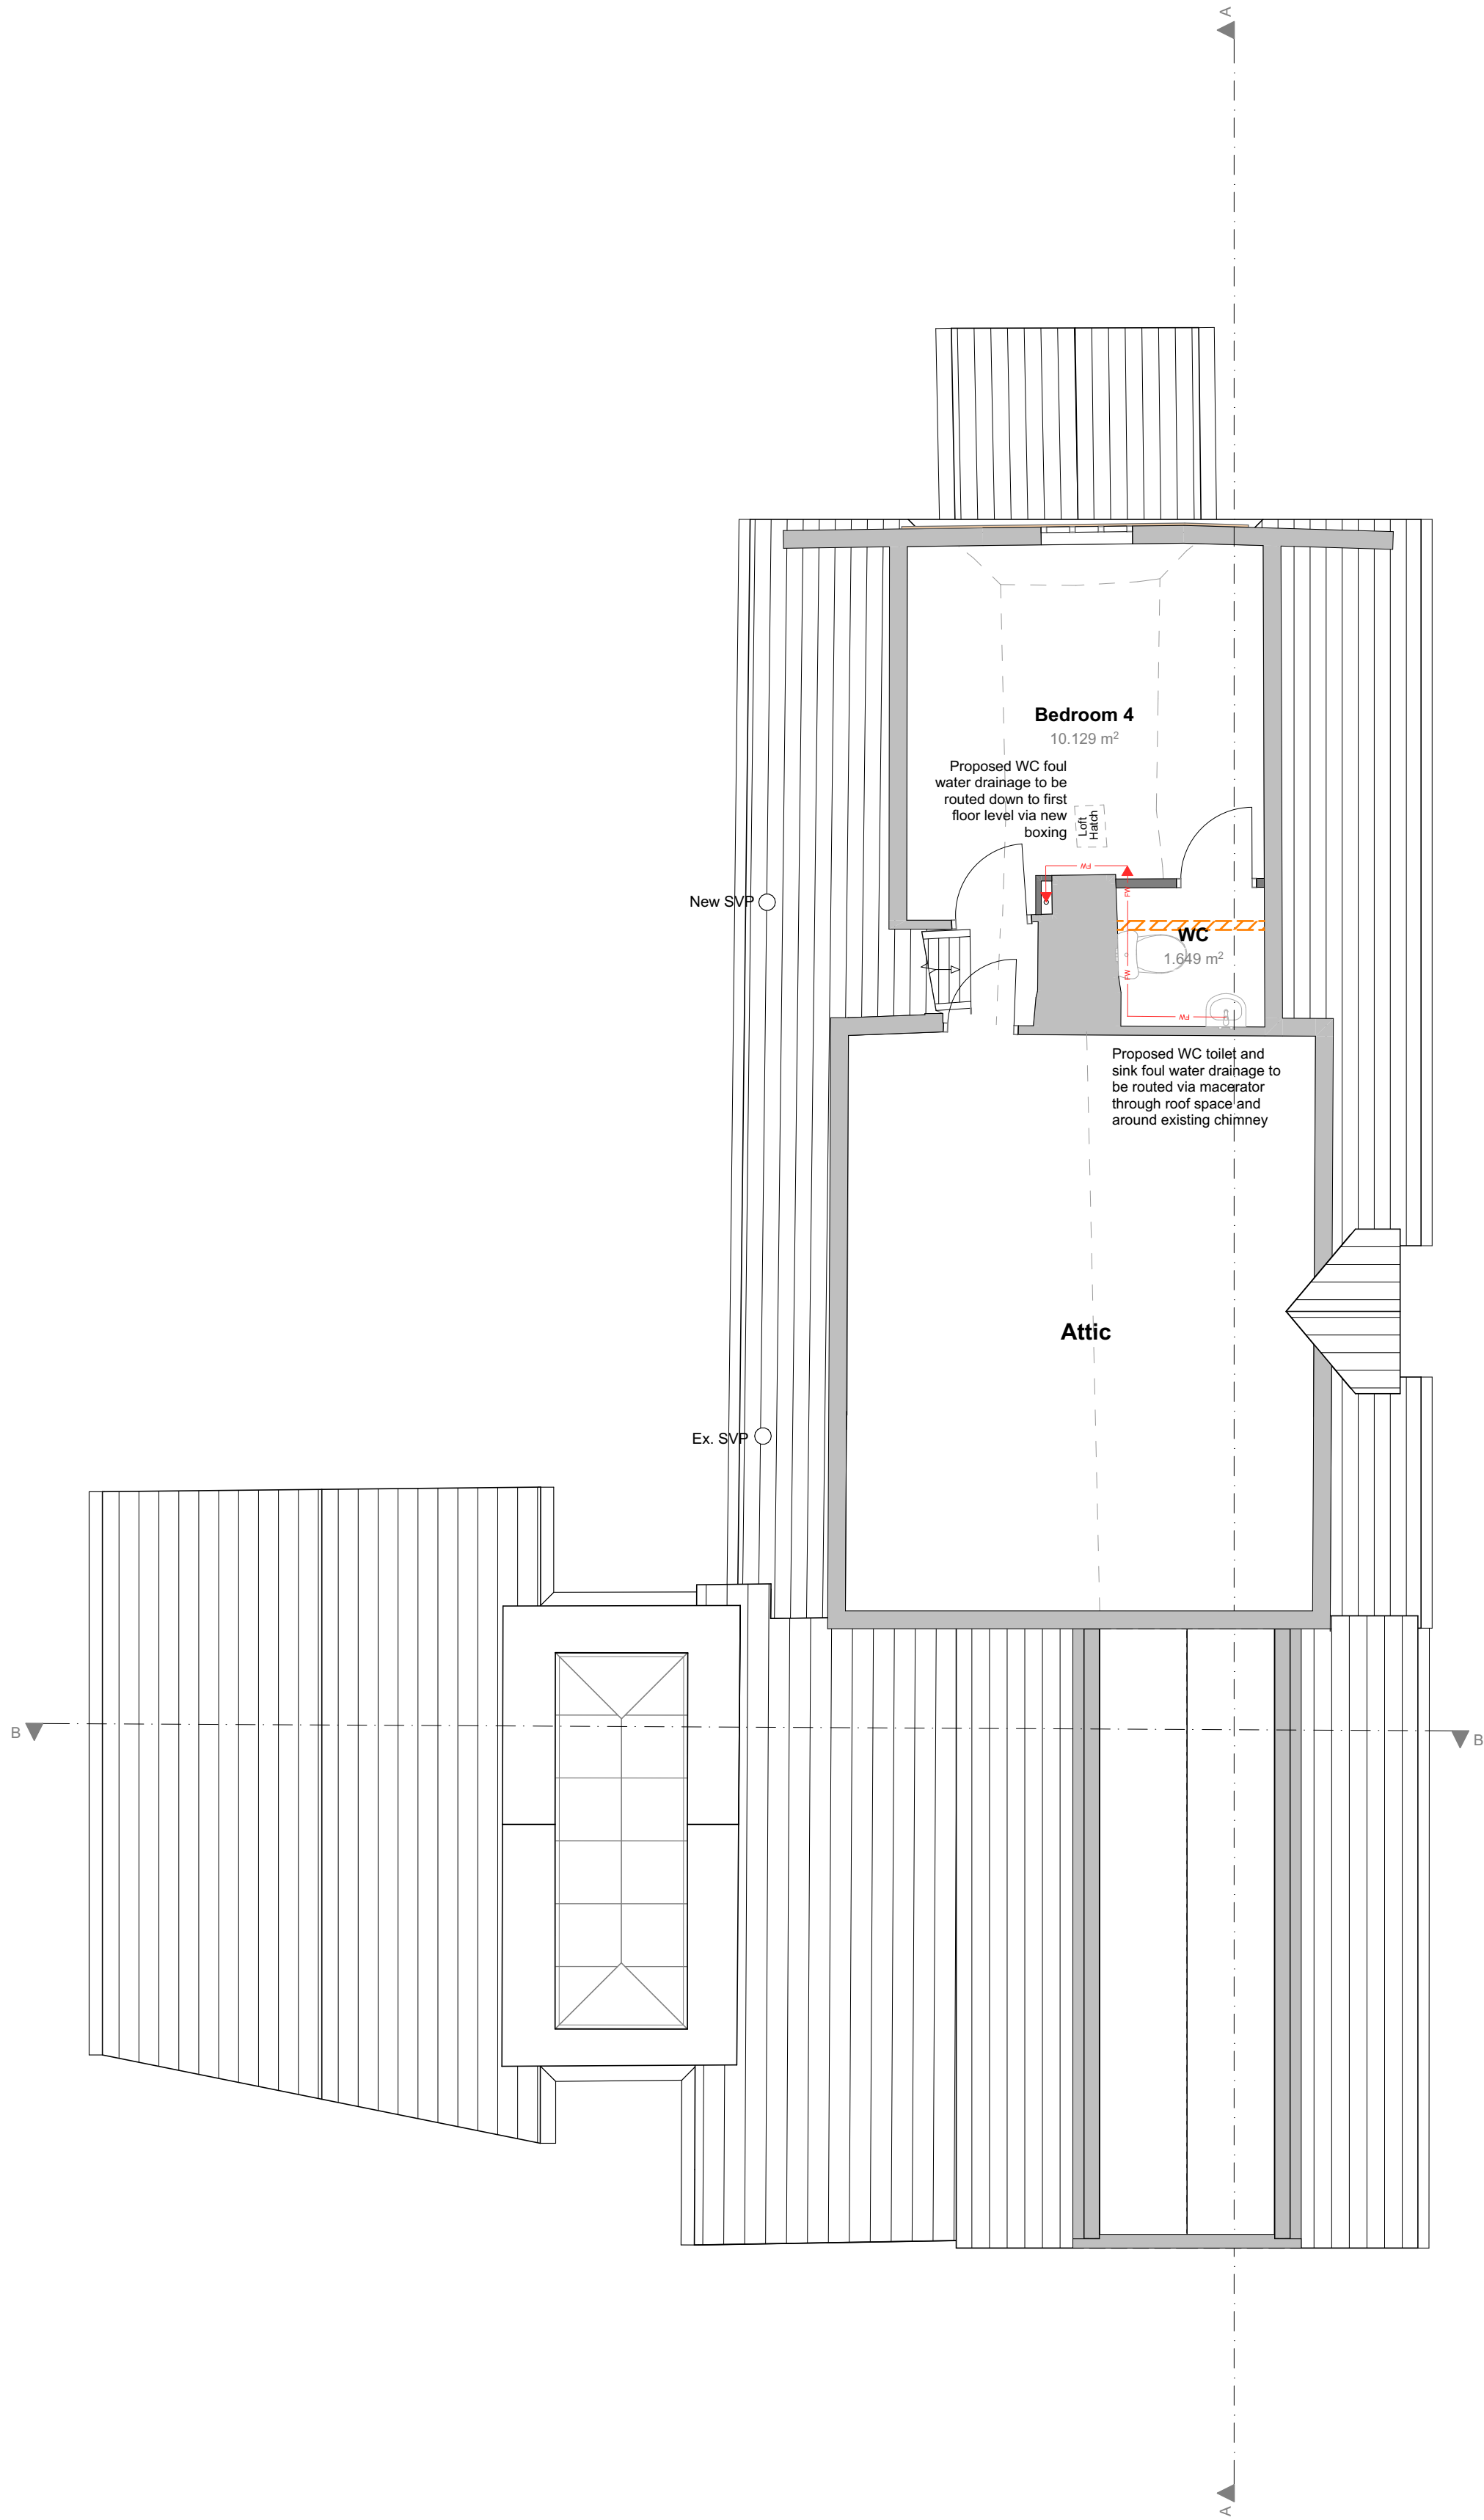

Second Floor