


General Notes

1. Drawings shall be read in conjunction with the specification and schedule of works.
2. The Contractor shall check all levels and dimensions, any errors or omissions are to be reported at once to the Client.




Front Elevation.

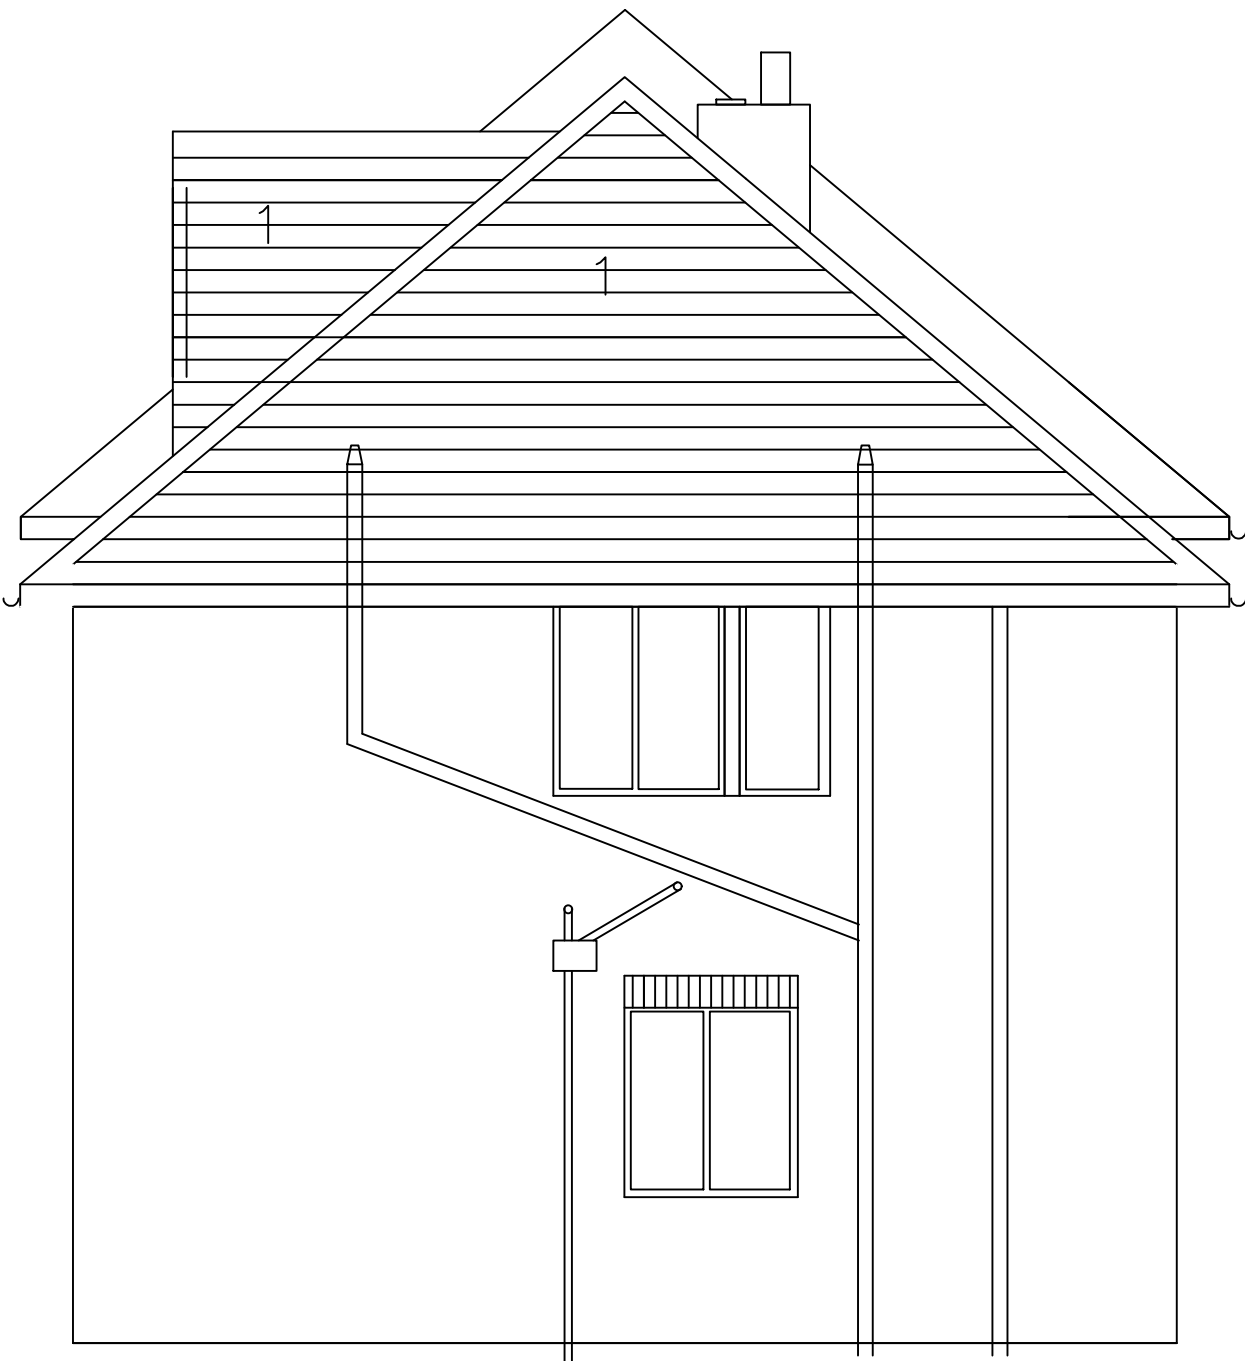


Side Elevation.




Rear Elevation.

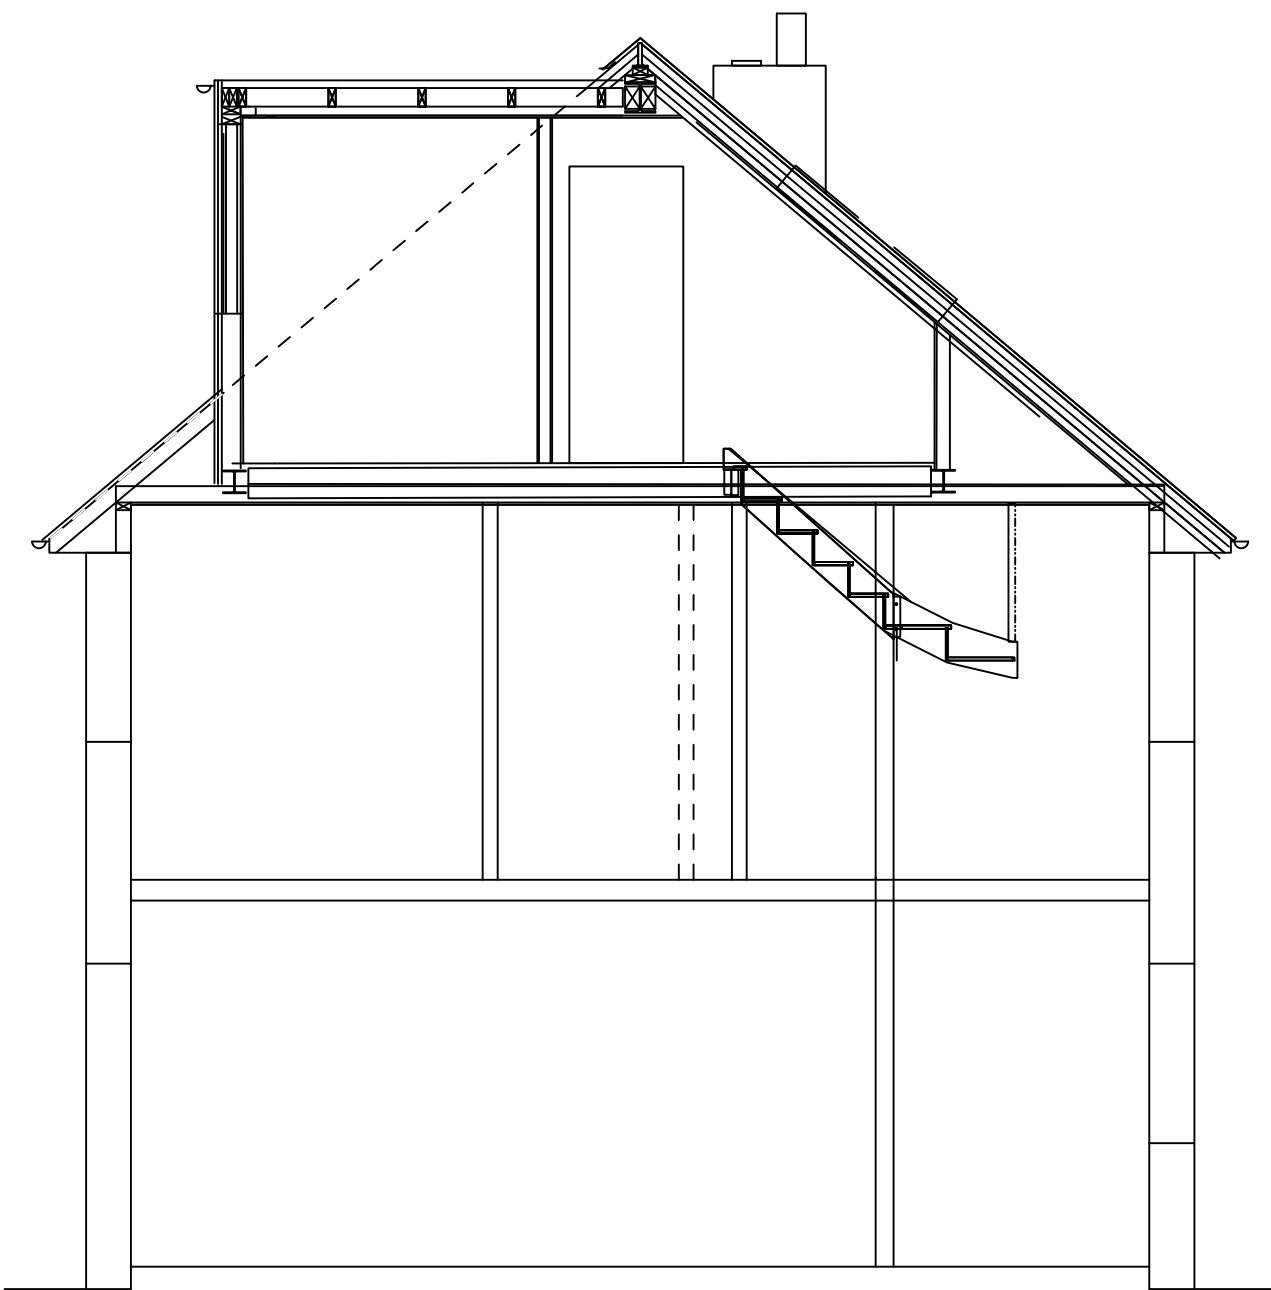


Section.

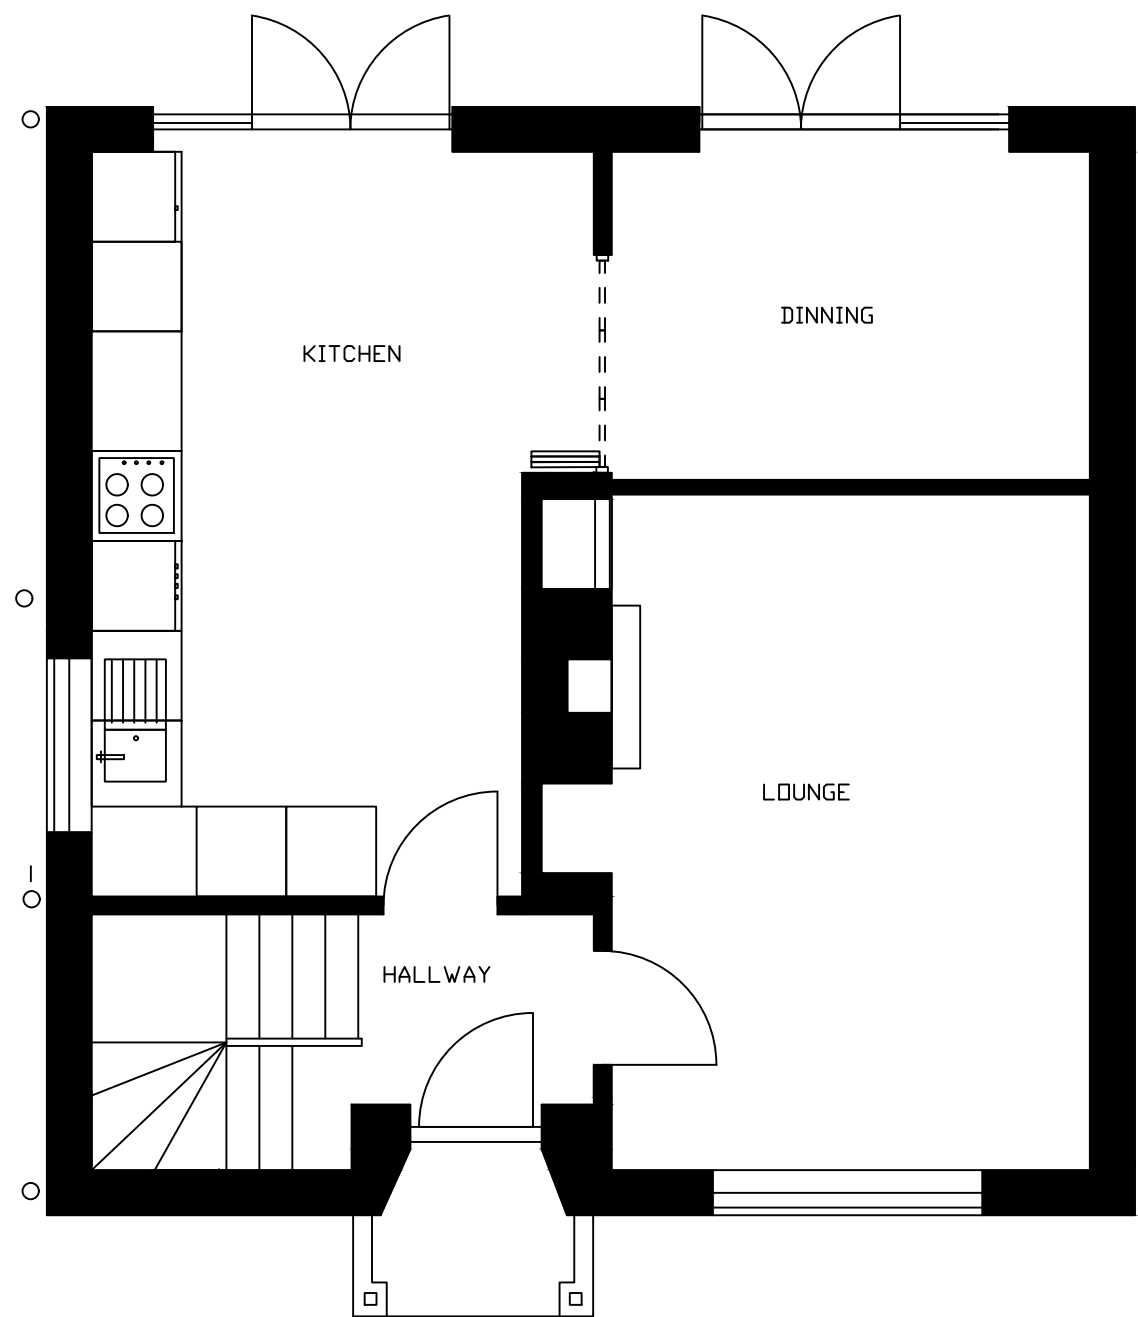

Existing Ground Floor Plan.

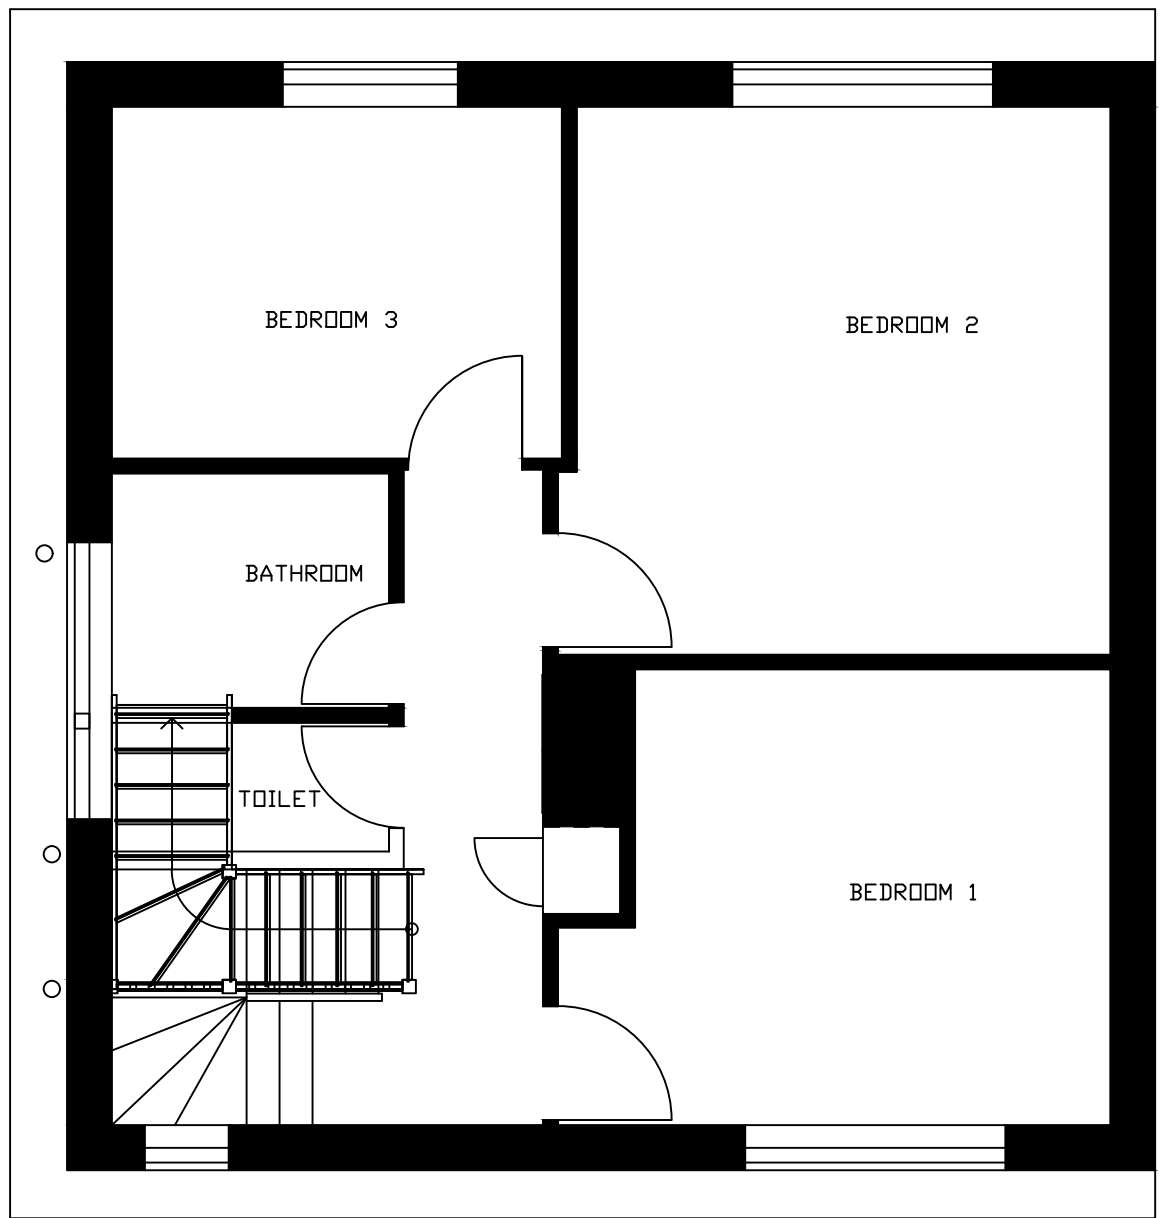

Existing First Floor Plan.

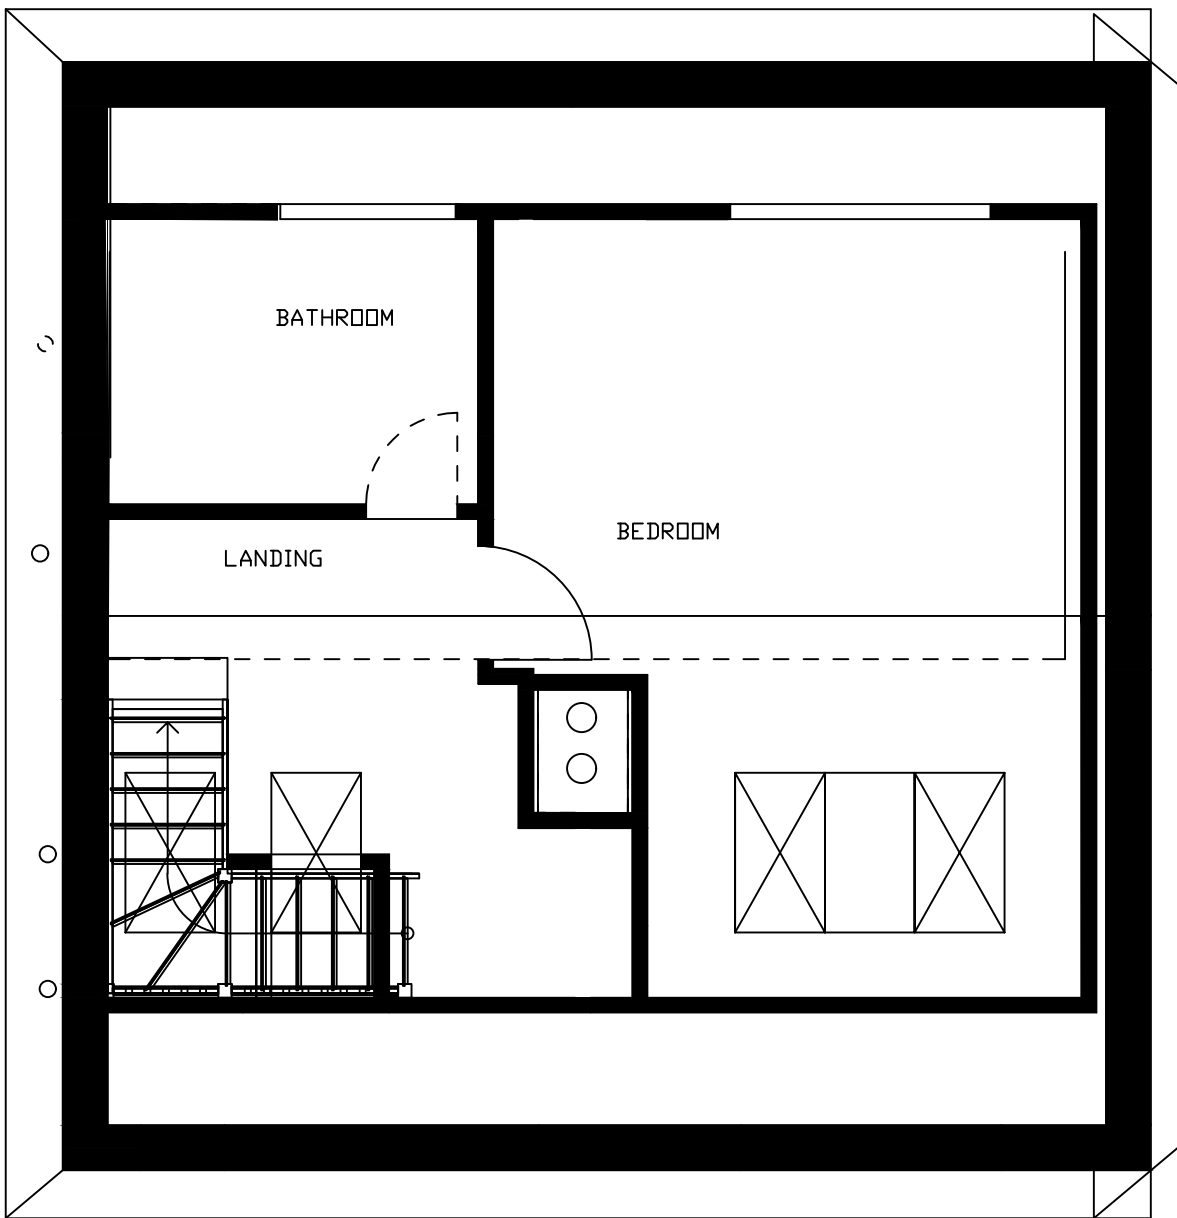

Proposed Loft Floor Plan.

Materials

- 1) Concrete tiles to match existing profile
- 2) UPVC white window
- 3) Single Velux
- 4) 3 in1 Velux

PLANNING
LAWFUL DEVELOPMENT

A 30.07.26 Planning Approval

GOS

REV	DATE	DESCRIPTION	BY	CHK'D
-----	------	-------------	----	-------

TITLE: Loft Conversion Proposed Plans & Elevations			
PROJECT: Mr & Mrs O'Sullivan 7 Gardewnwood Road East Grinstead, RH19 1NN			
SCALE: 1:50	DATE: JULY'26	DRAWN: GOS	CHK'D: .
JOB NO. 2026	DRG NO. PL02	REV. .	