




GOLF SIMULATOR

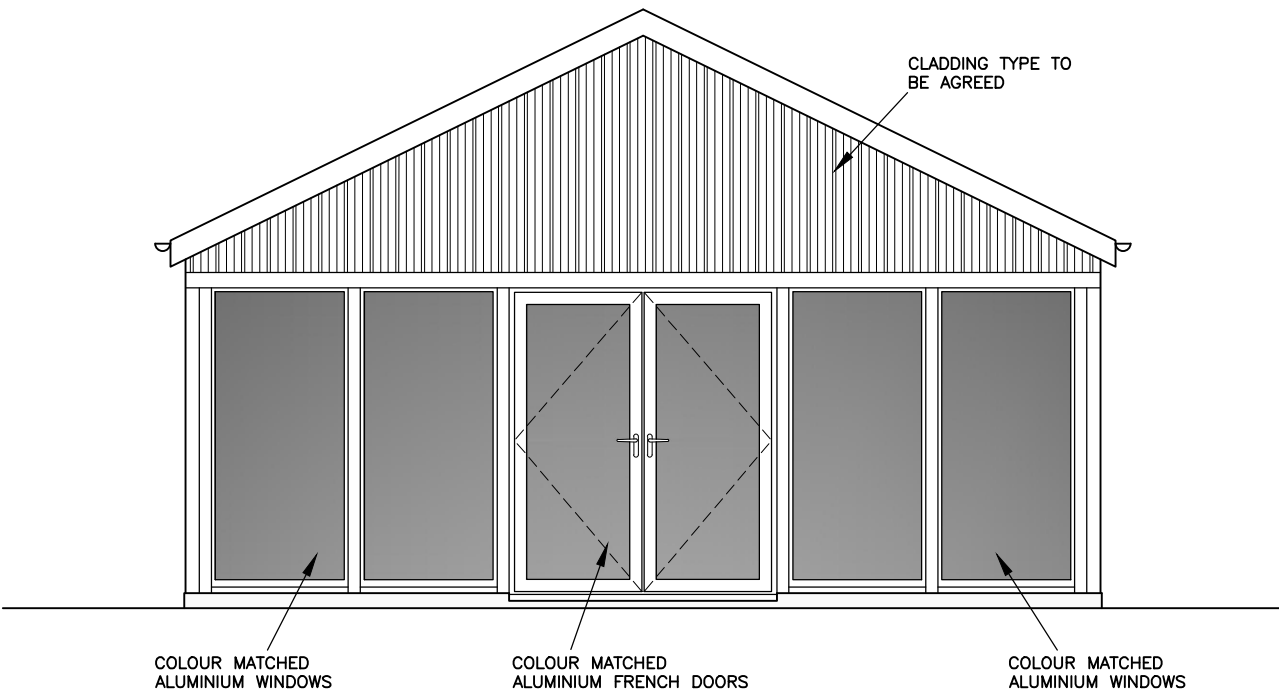


- EAST (FRONT) ELEVATION - 1:50 -

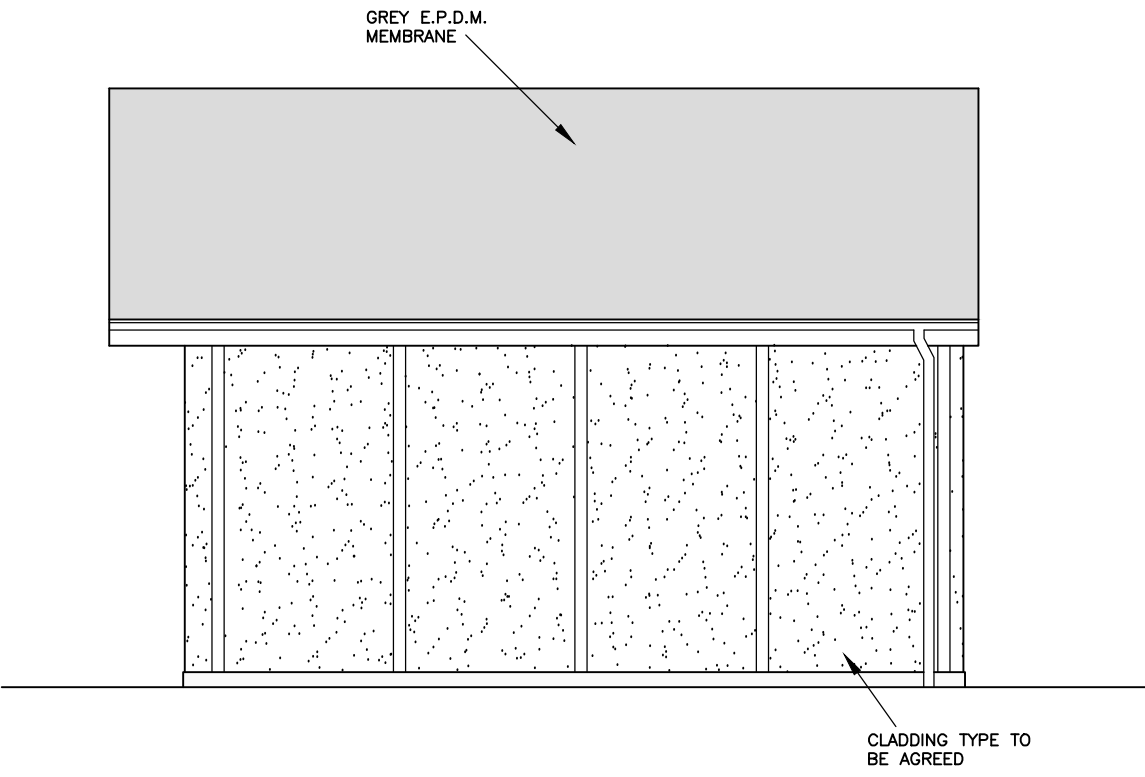


- NORTH ELEVATION -

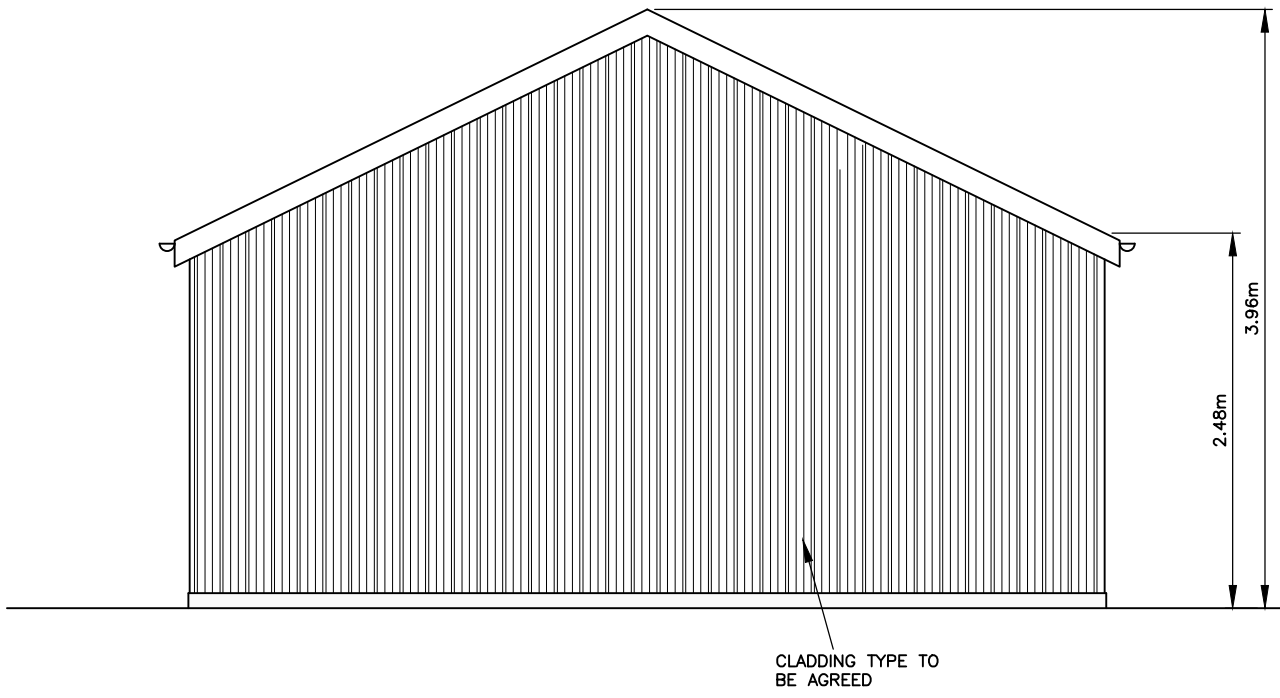

- WEST ELEVATION -

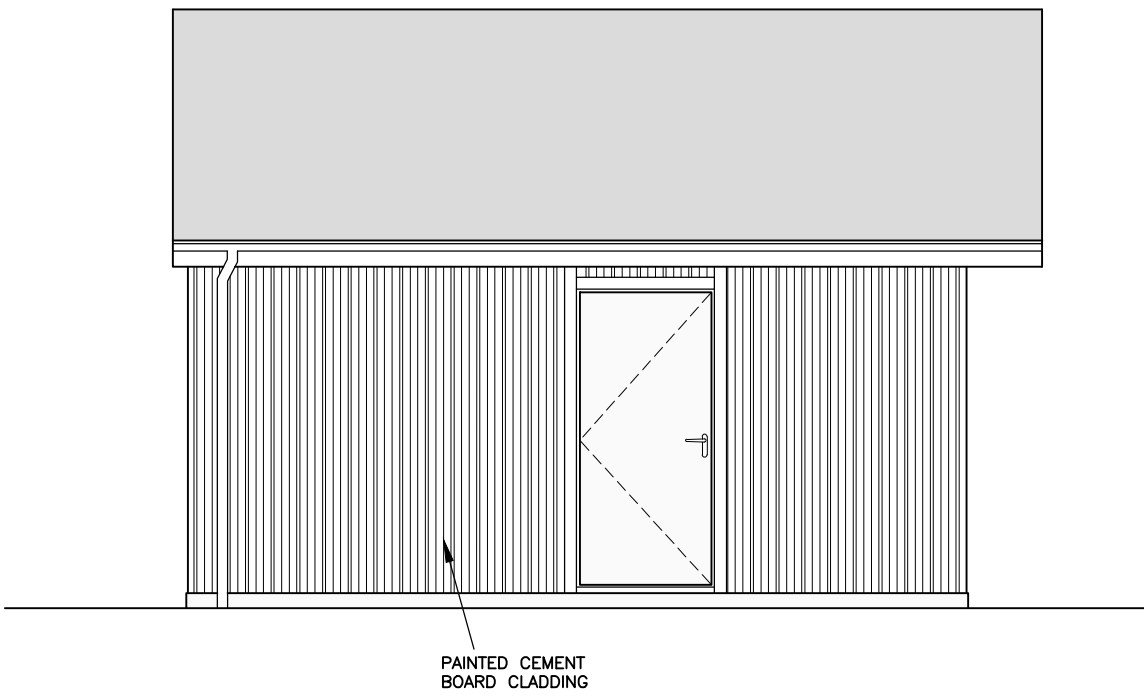


- SOUTH ELEVATION -

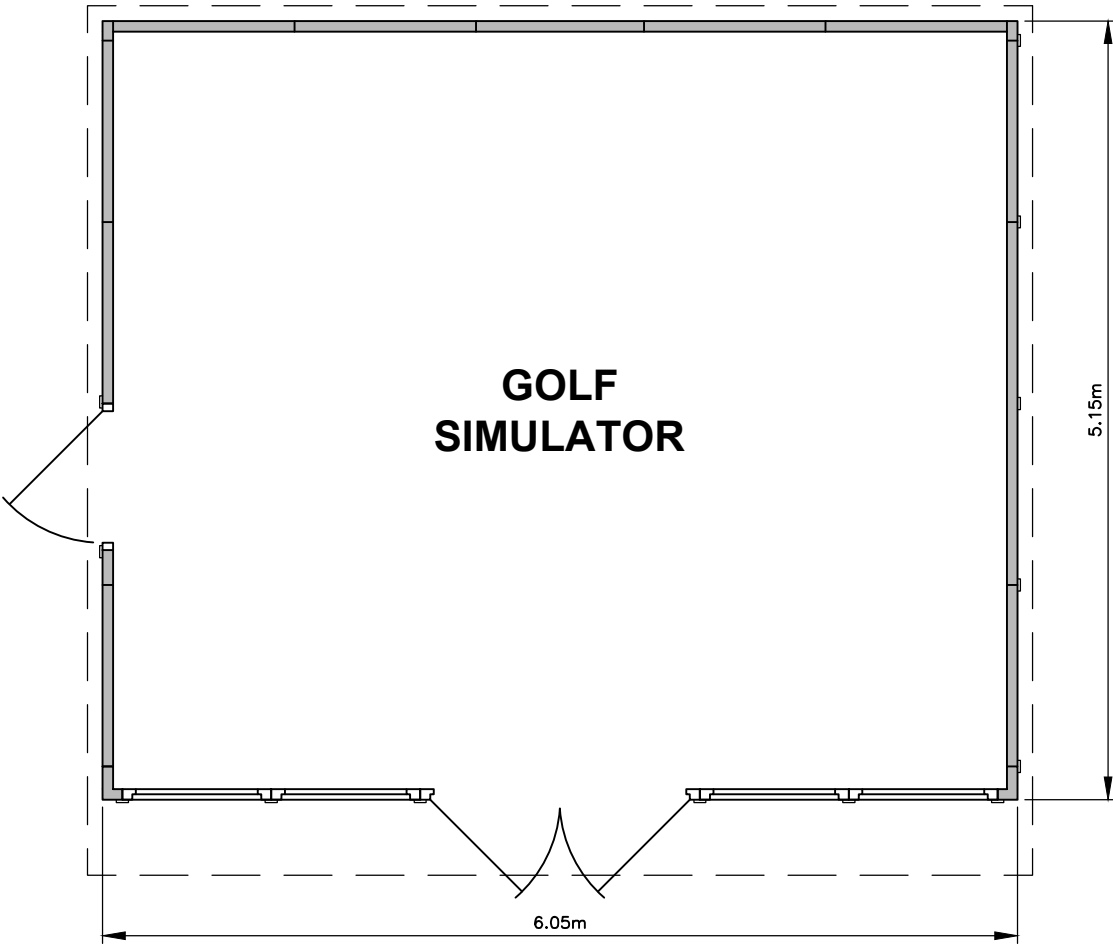


- FLOOR PLAN - 1:50 -


HOME GYMNASIUM

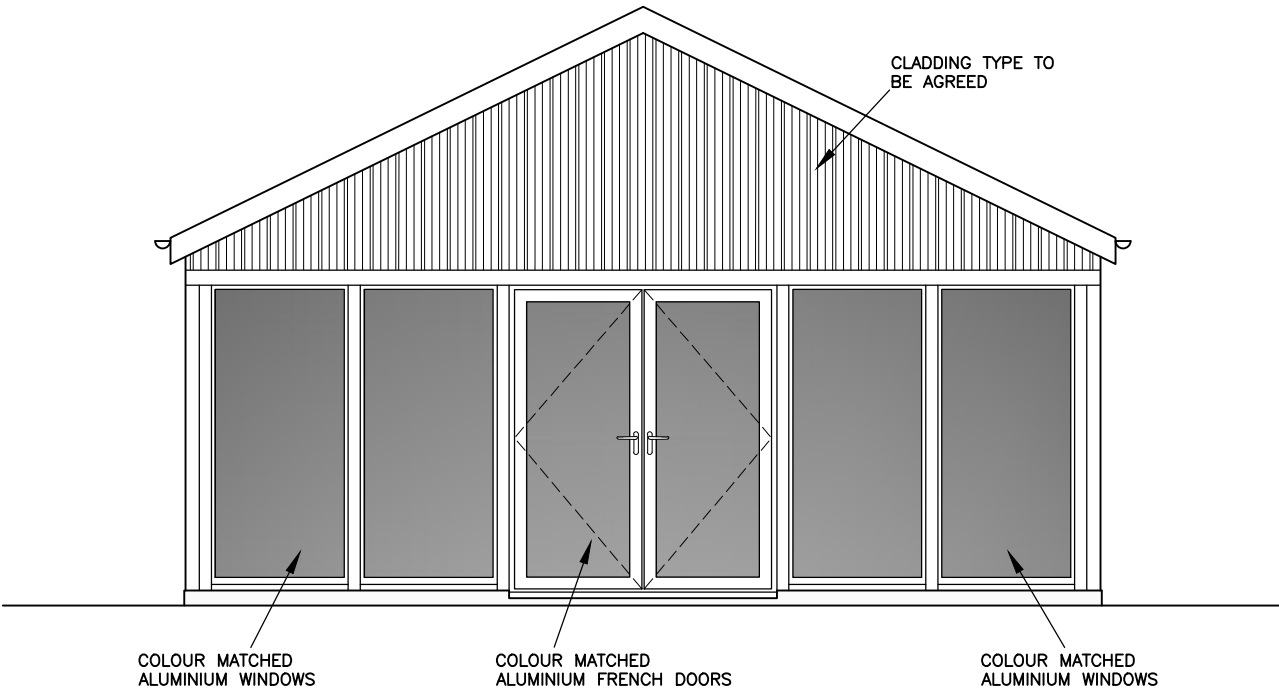


- EAST (FRONT) ELEVATION - 1:50 -

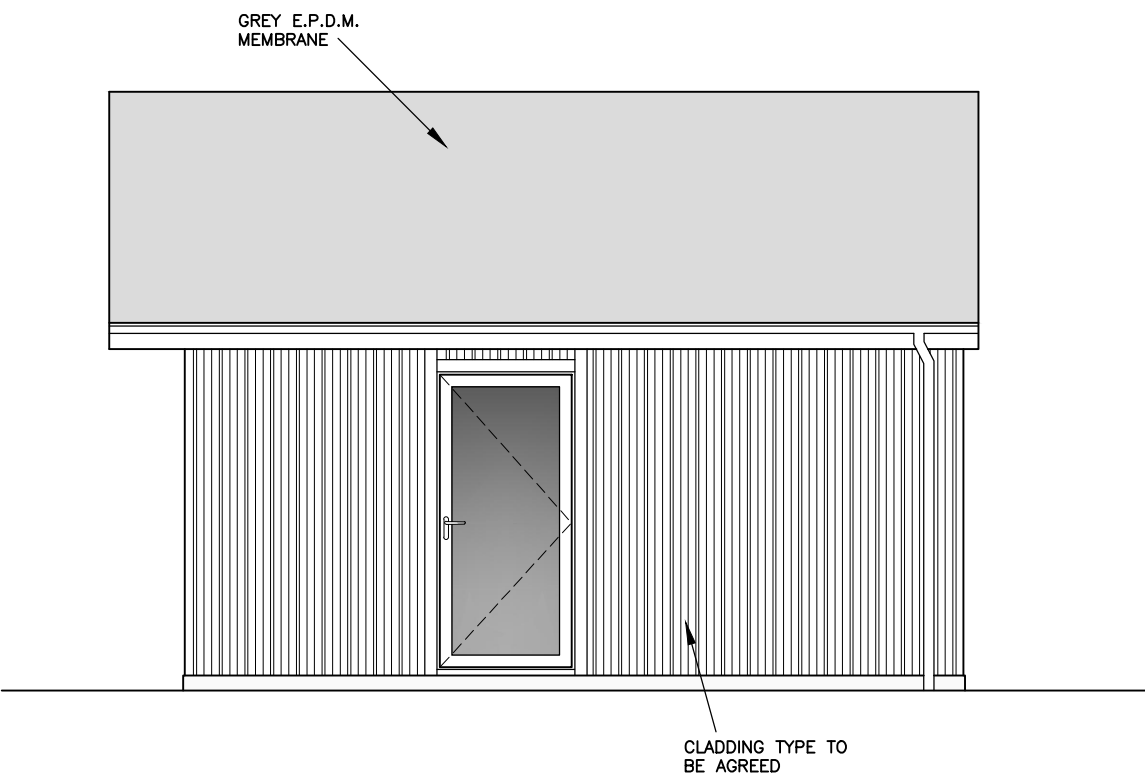


- NORTH ELEVATION -

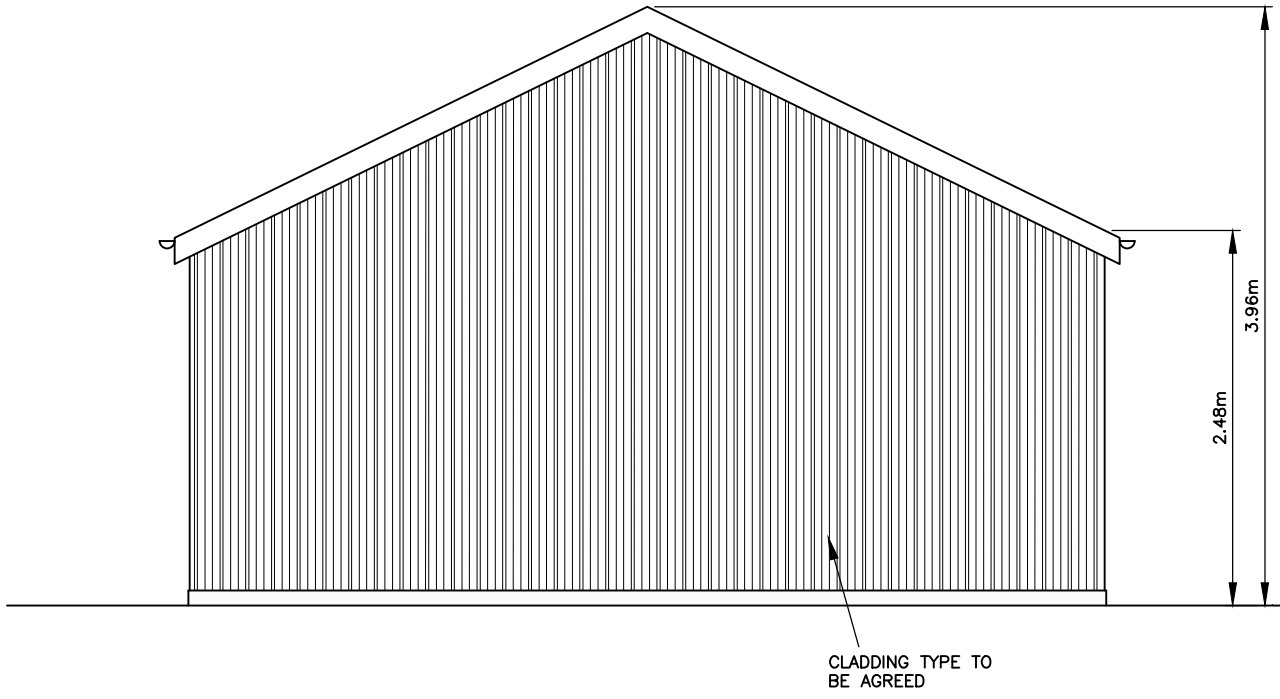


- WEST ELEVATION -

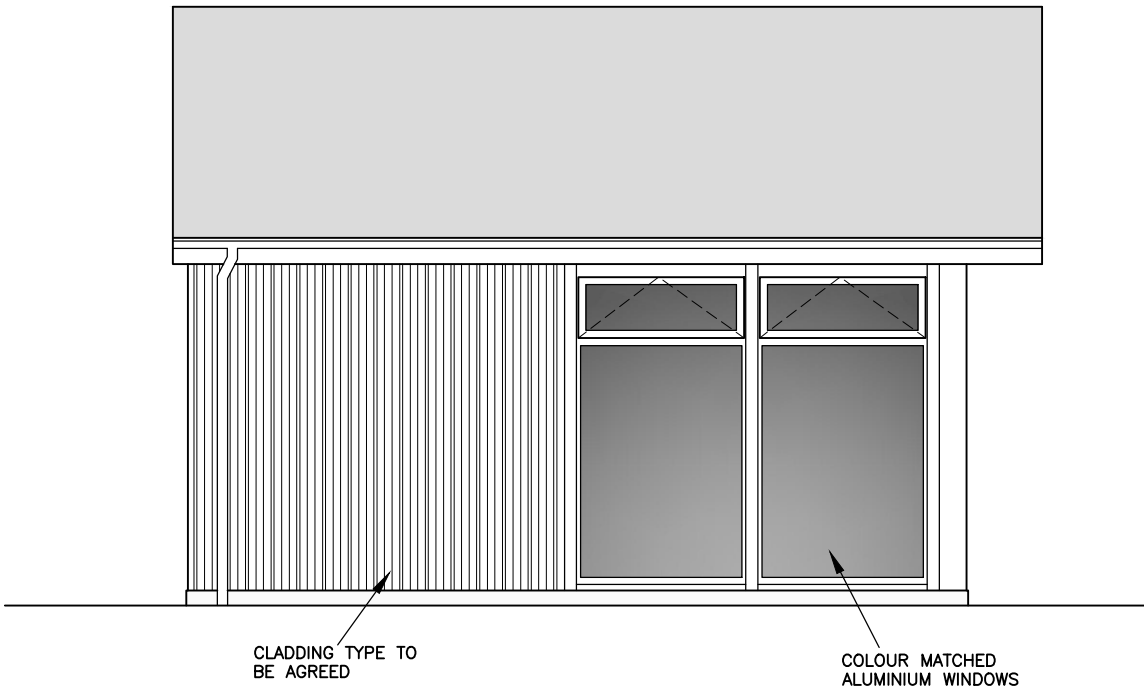

- SOUTH ELEVATION -

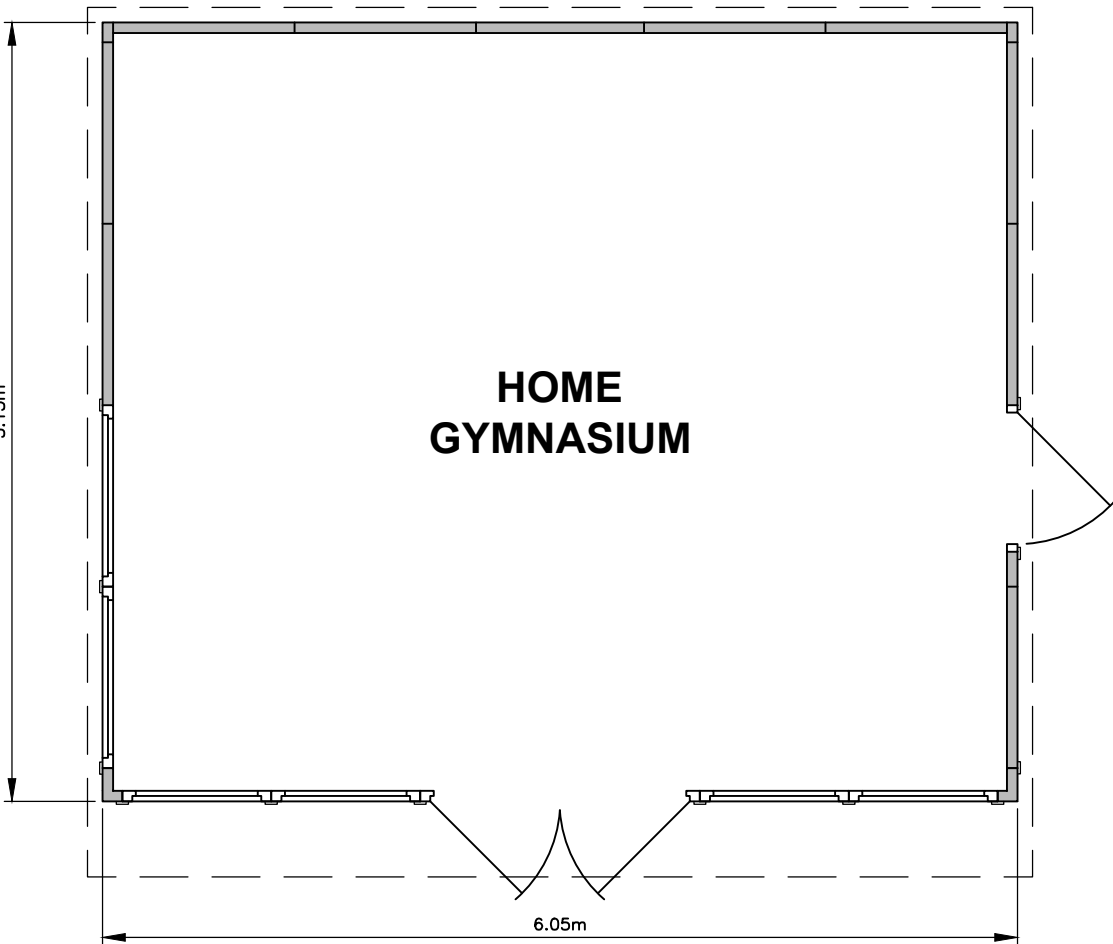

- FLOOR PLAN - 1:50 -

 

Revisions		
Client Mr & Mrs N Walker		
Job Title PROPOSED HOME GYMNASIUM AND GOLF SIMULATOR		
REDGATE MILL TWINEHAM LANE TWINEHAM WEST SUSSEX RH17 5NP		
Drawing Title BUILDING PLANS		
 Bakers Garden Buildings Units 28-29 Bolney Grange Business Park Bolney, West Sussex Tel: 01444 247192		
Date	October 2026	Paper Size A1
Drawing Number	5 2 6 / 0 2 6 / 0 1	0