


PROPOSED GOLF
SIMULATOR

PROPOSED HOME
GYMNASIUM

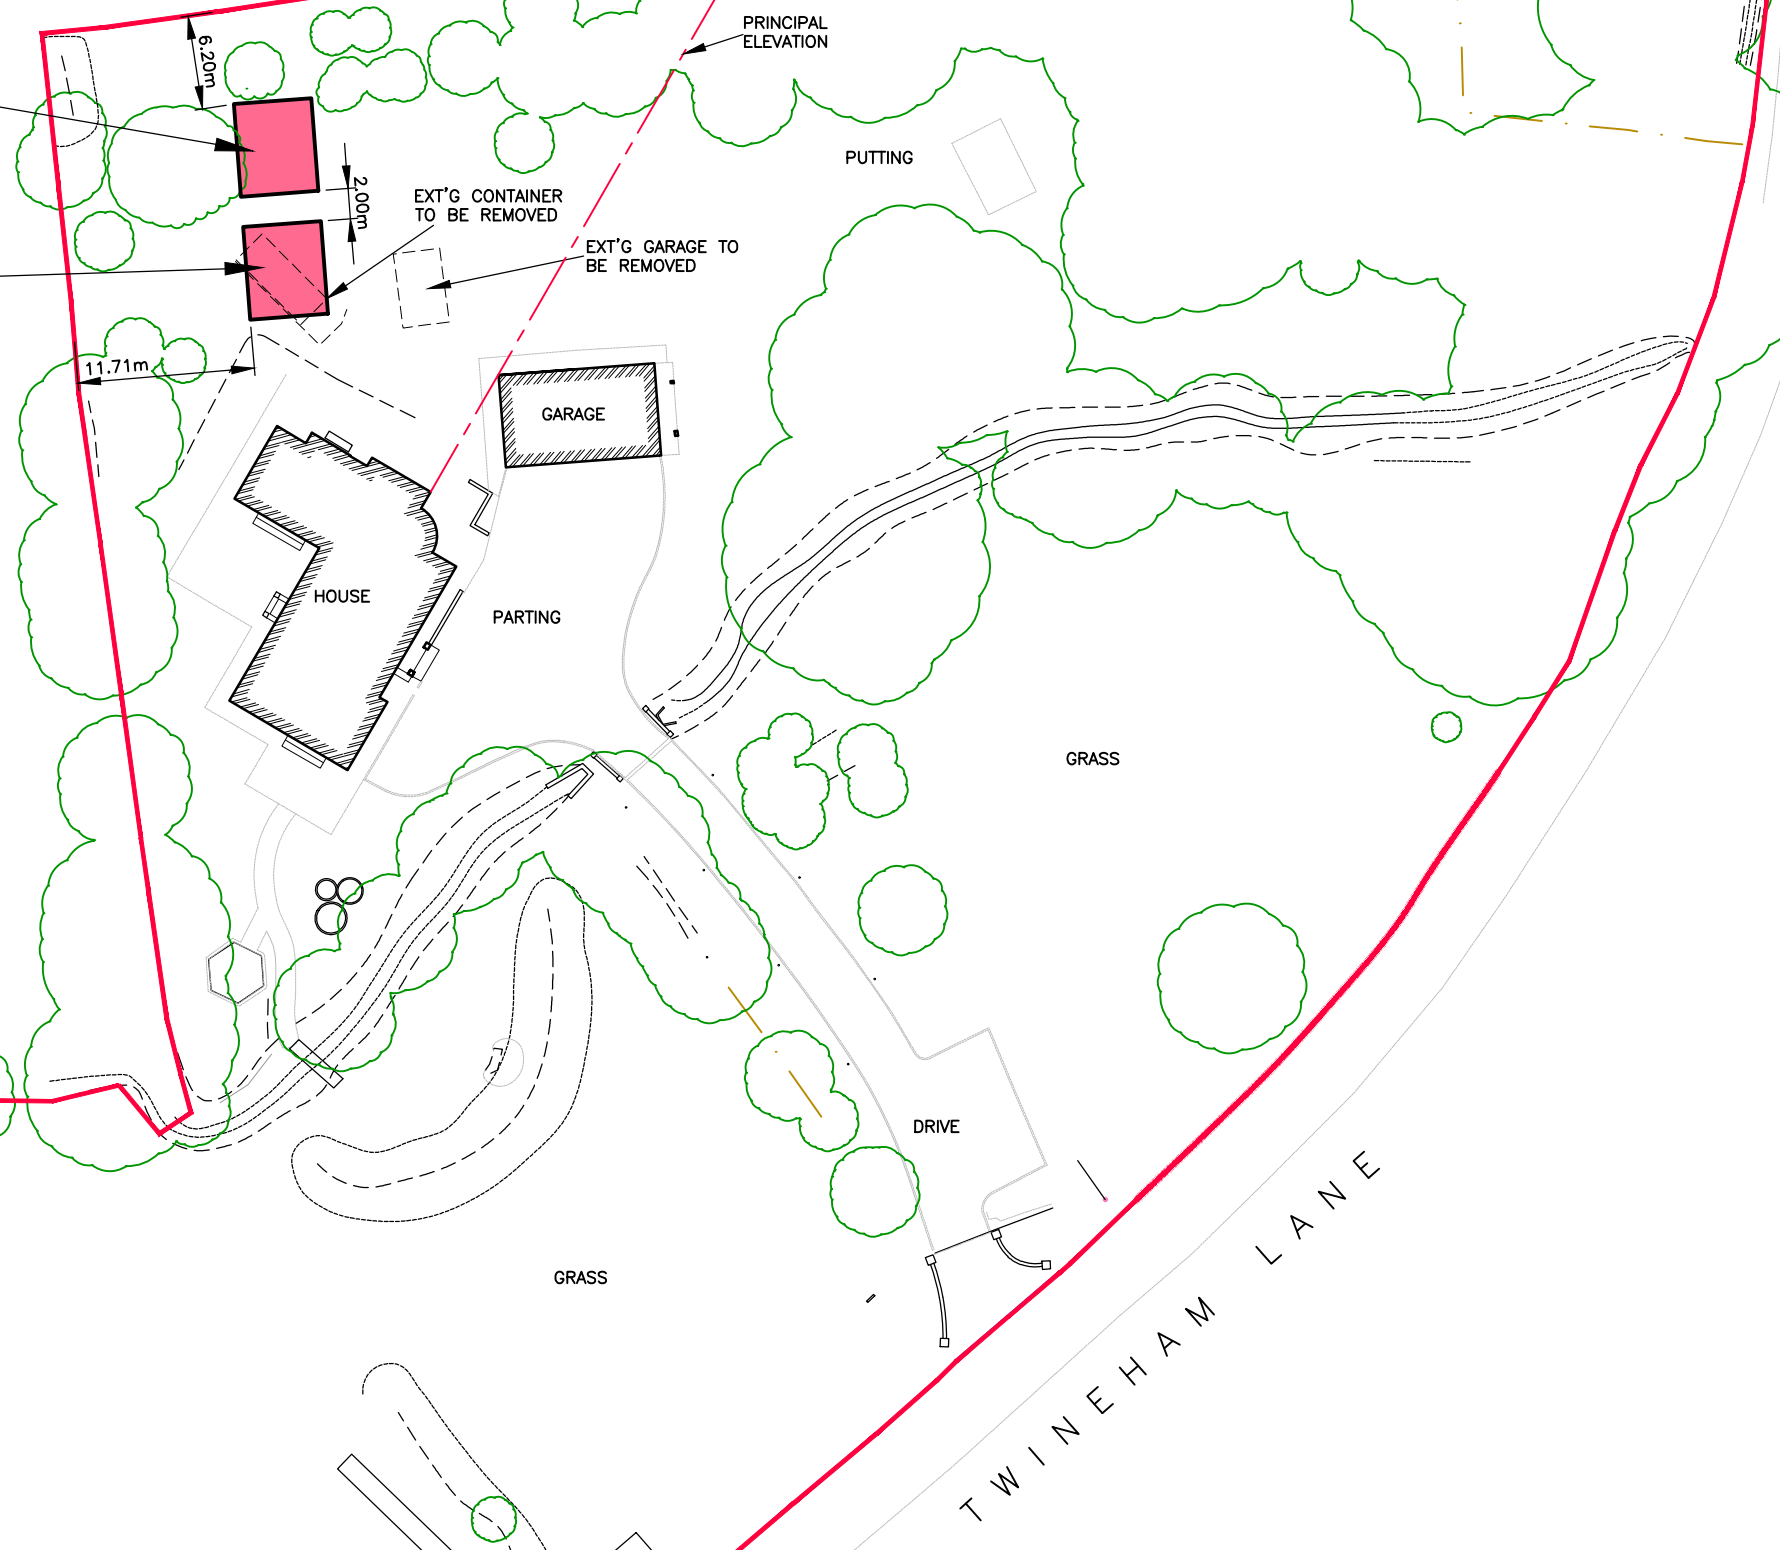

SCALE BARS
1:500 0 5.0 10.0 20.0 30.0 40.0 50.0 60.0m

- SITE PLAN - 1:500 -



Bakers Garden Buildings
Units 28-29 Bolney Grange Business Park
Stairbridge Lane
Bolney, West Sussex
Tel. 01444 247192

Client Mr & Mrs N Walker			
Job Title PROPOSED HOME GYM AND GOLF SIMULATOR REDGATE MILL TWINEHAM LANE TWINEHAM WEST SUSSEX RH17 5NP			
Drawing Title SITE PLAN - 1:500			Paper Size A3
Date October 2026	Drawing No. 5 2 6 / 0 2 6 / 9 8		0