



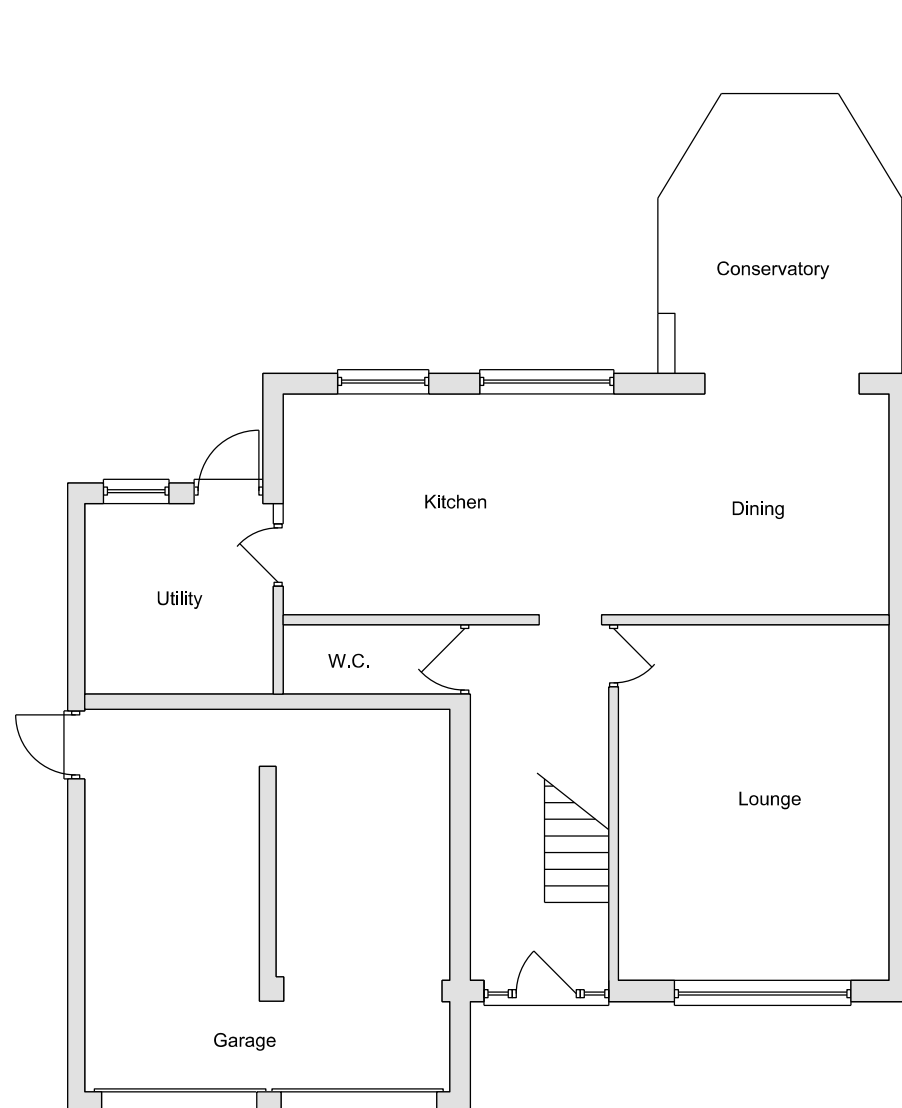

Existing Ground Floor
Scale 1:100

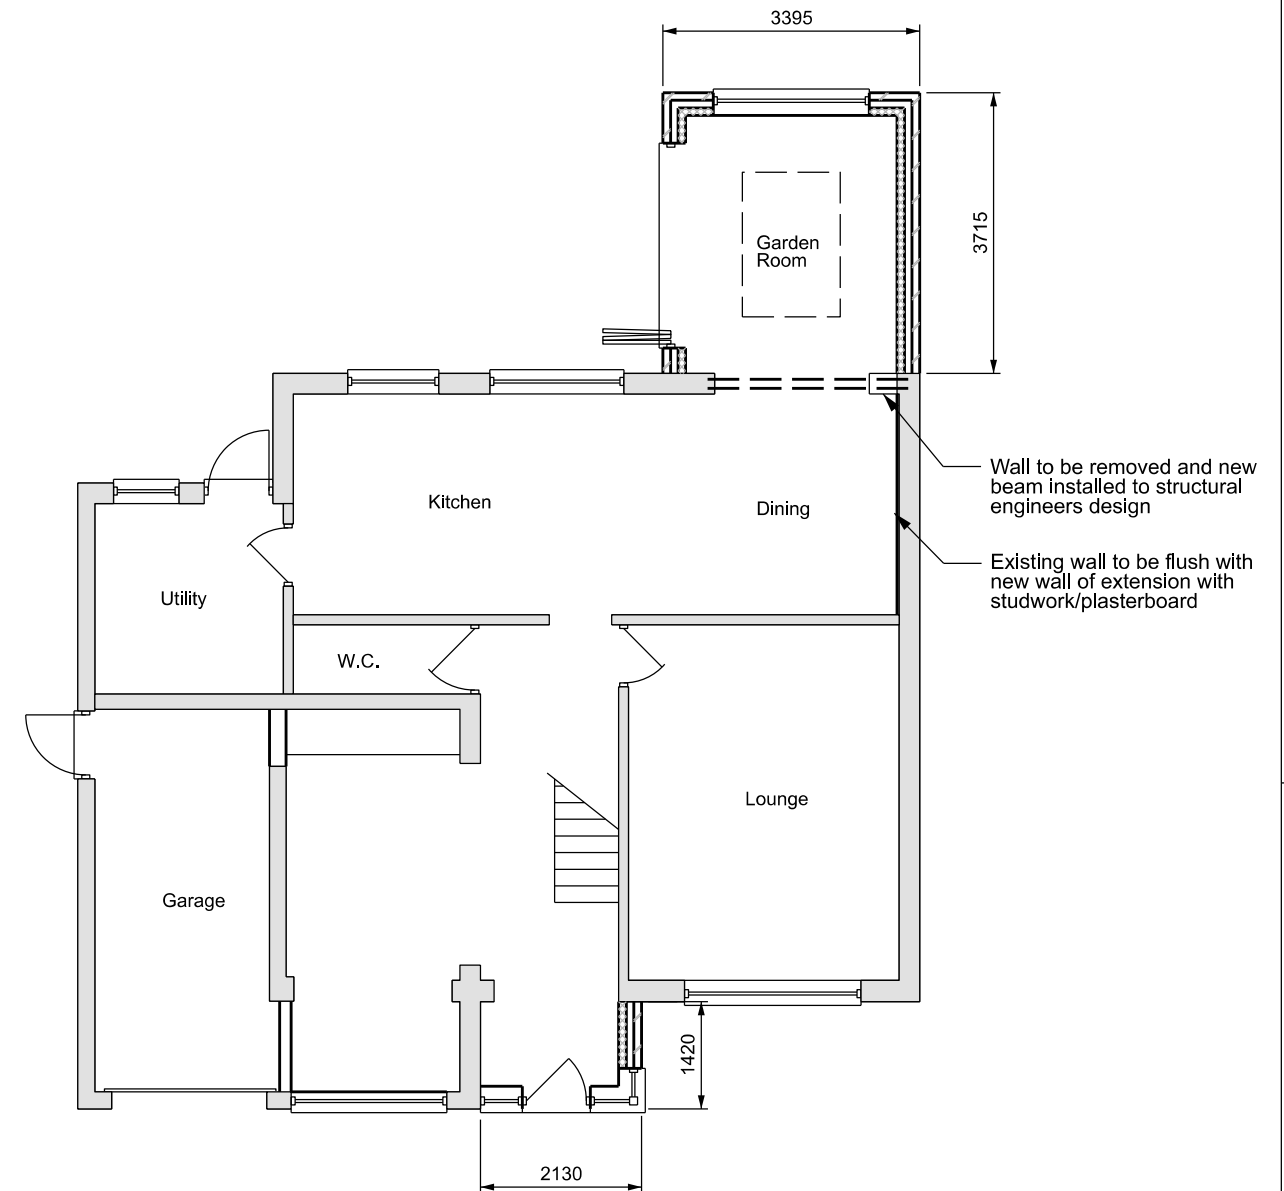

Proposed Ground Floor
Scale 1:100



Client **Mr & Mrs Camille**

Title
**9 Portsmouth Wood Close,
Lindfield,
West Sussex,
RH16 2DQ**

Title
**Proposed Single Storey Rear Extension,
Garage Conversion and Porch to Front Elevation**

Existing & Proposed Plans

Drawn By

Size

A3

Date

05/08/26

Drawing Number

JBD/RH16/2DQ/051

Rev

A