



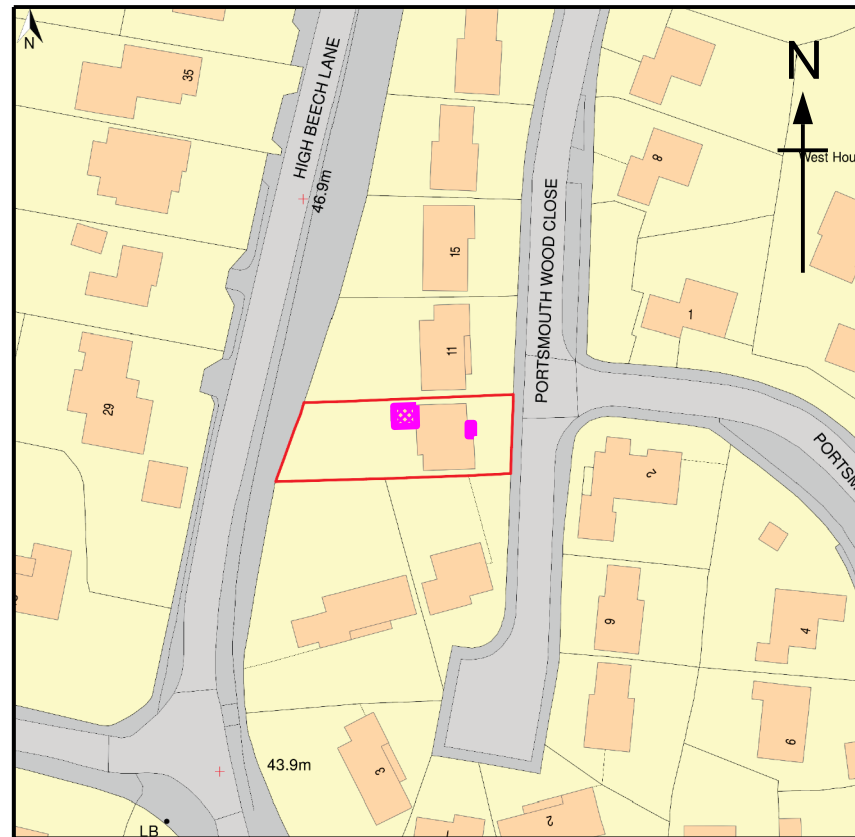

Location Plan
SCALE 1:1250

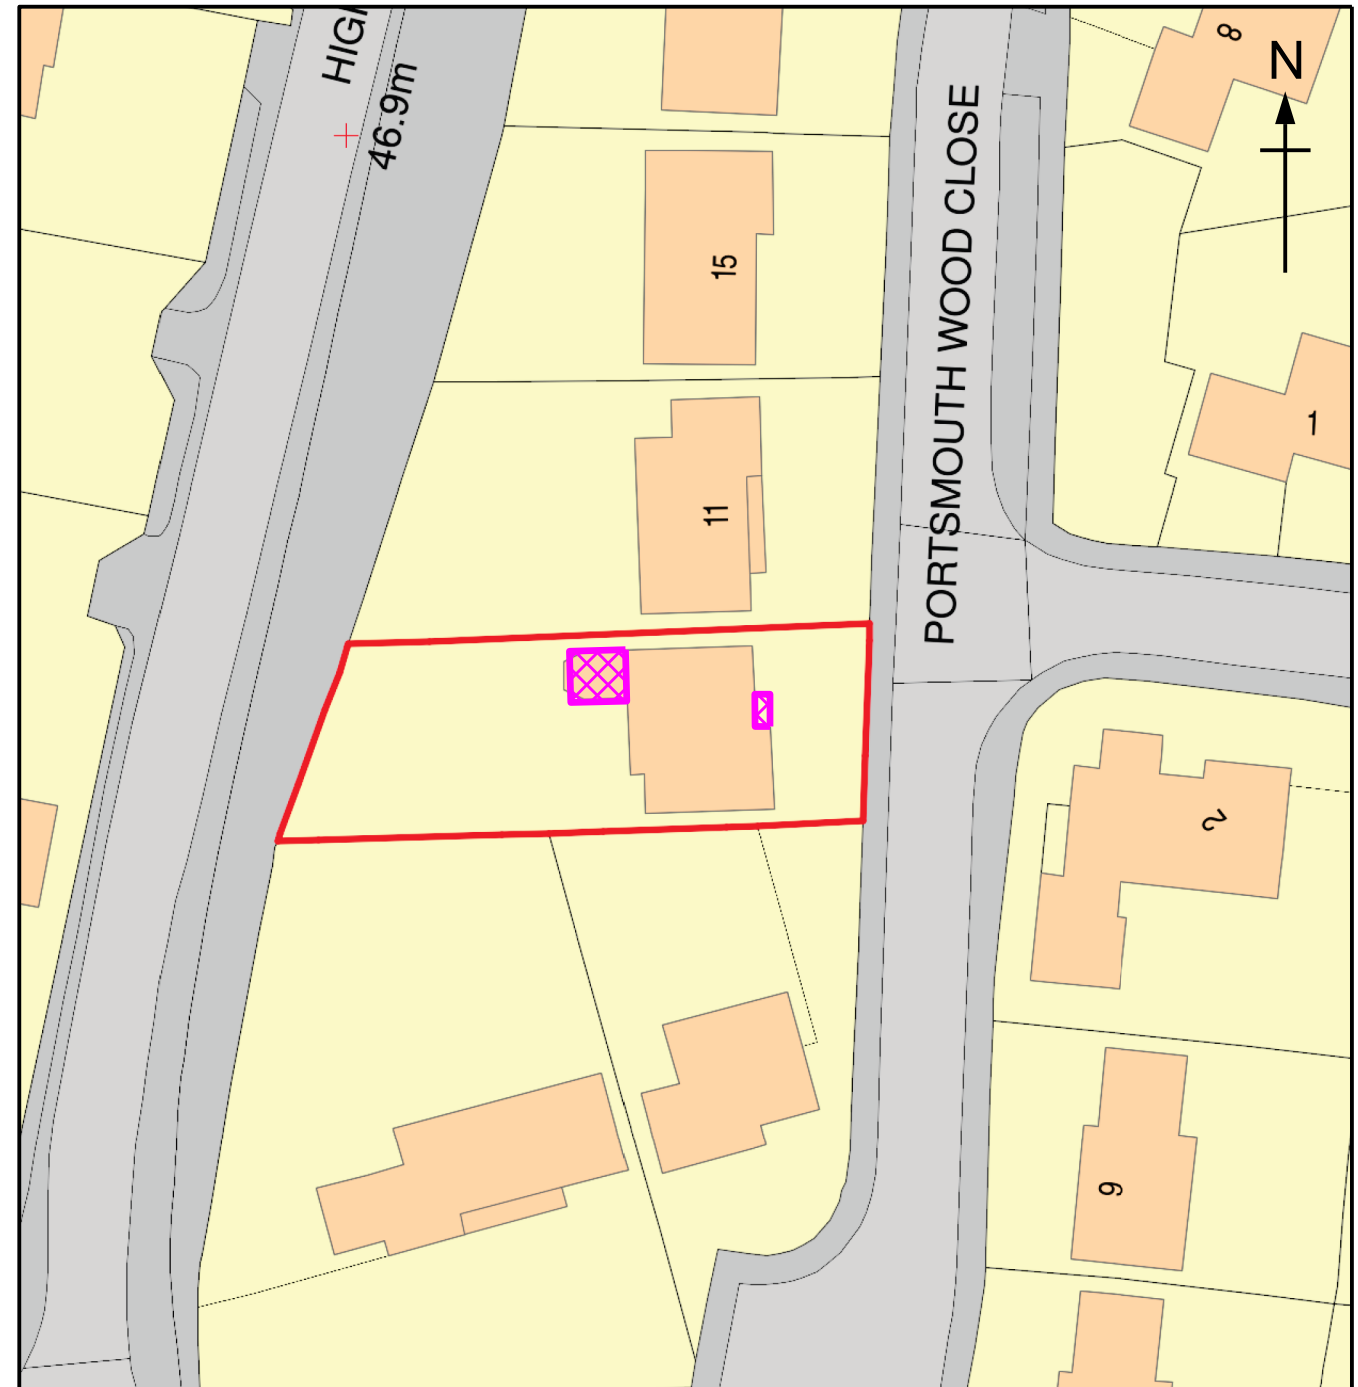

Block Plan
SCALE 1:500

	Client	Mr & Mrs Camille	Title	Proposed Single Storey Rear Extension, Garage Conversion and Porch to Front Elevation	Location and Block Plans	Drawn By	Size	Date	
	Title	9 Portsmouth Wood Close, Lindfield, West Sussex, RH16 2DQ					A3	05/08/26	
						Drawing Number			Rev
						JBD/RH16/2DQ/050			A