


For planning purposes only, not for construction use.

Notes

SITE BOUNDARY

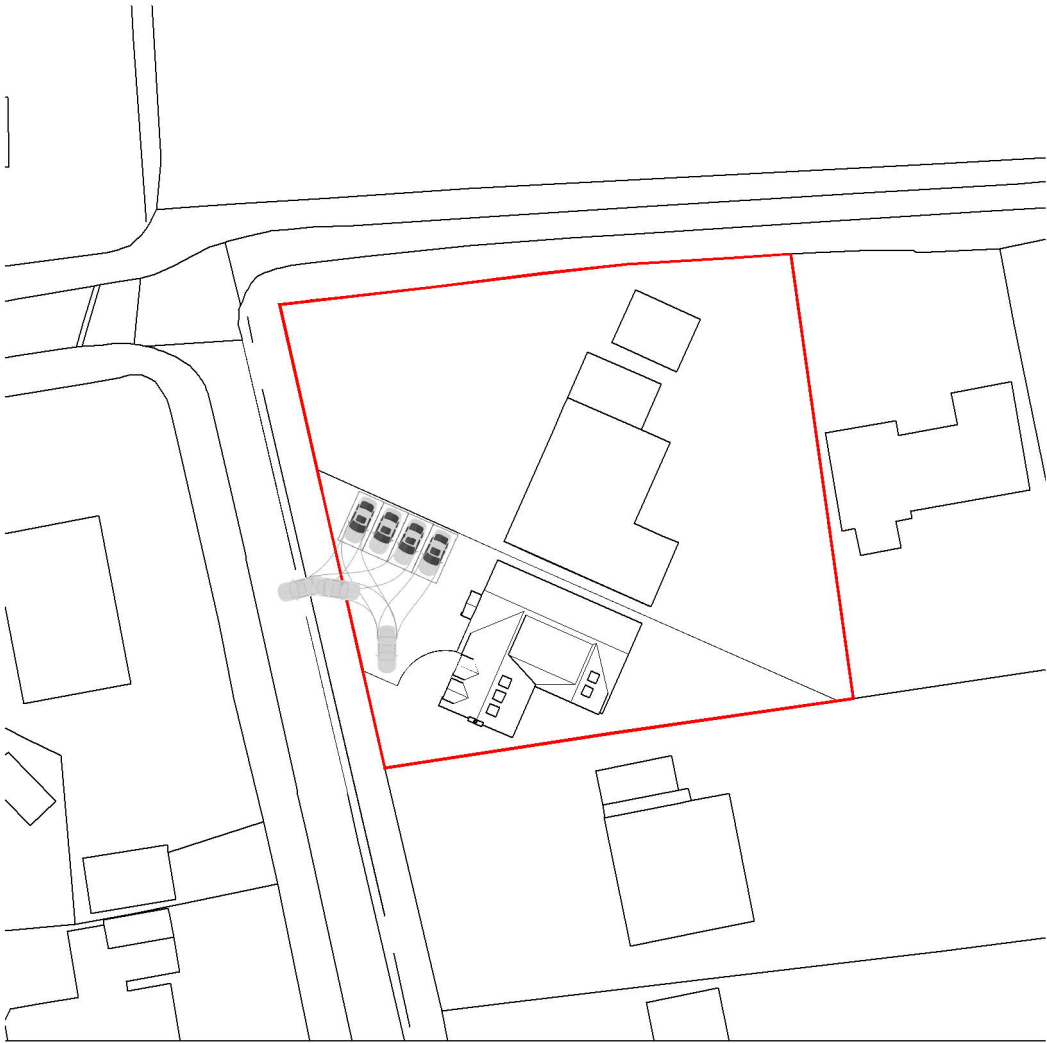

Site Plan

Rev	Date	Description
Scale 1:350		
0m	5m	10m

Project Name
Woodcote - New Self Build Dwelling

Project Address
Woodcote, Yew Lane, East Grinstead, RH19 2AZ

Project No.	Drawn	Status	Date
WODSB	TH	Planning	10.07.25

Drawing Title
New Self Build Dwelling - Site Plan

Drawing No.
WODSB - 01 Rev D